


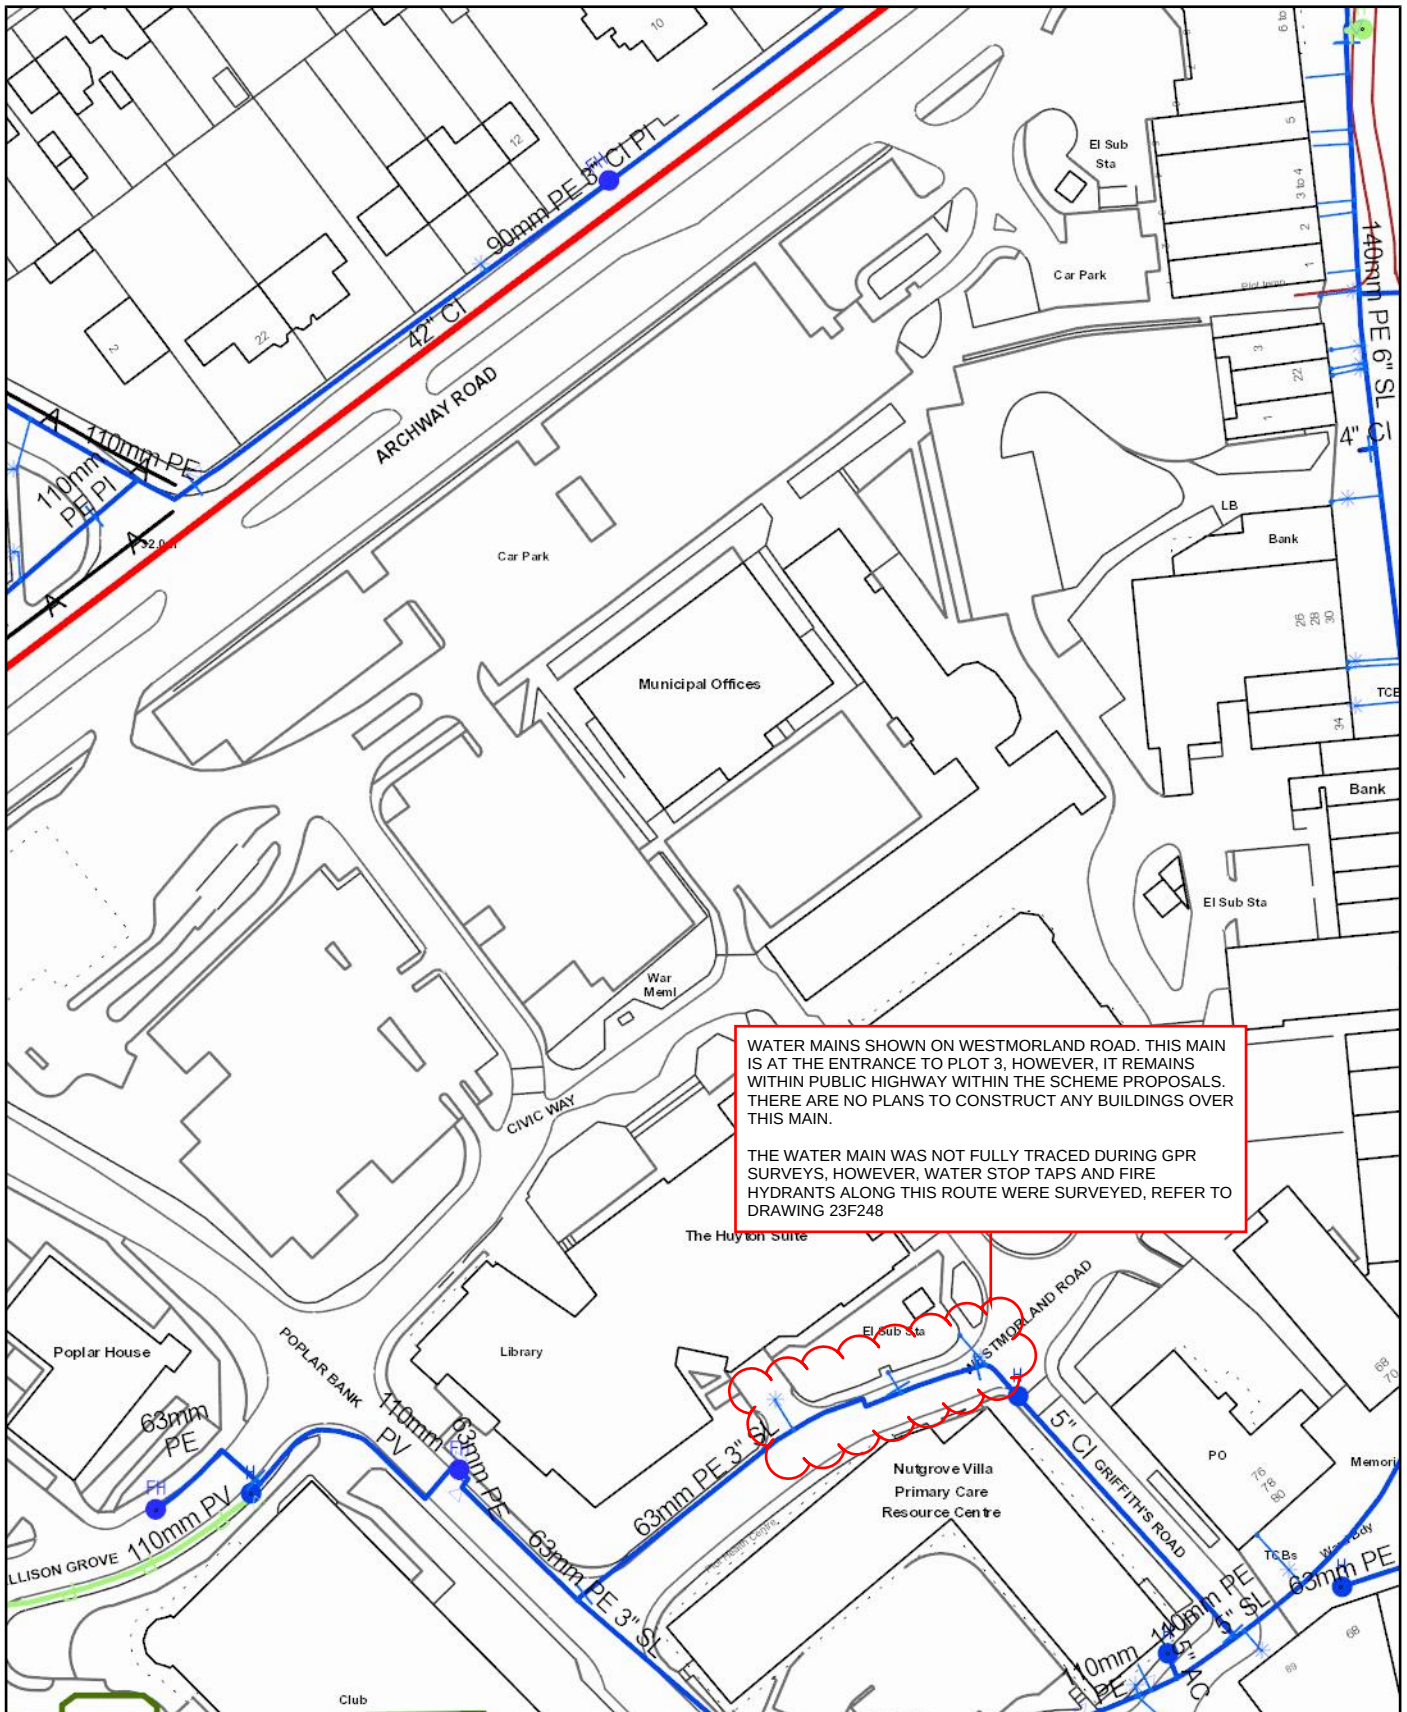

WATER MAINS SHOWN ON WESTMORLAND ROAD. THIS MAIN IS AT THE ENTRANCE TO PLOT 3, HOWEVER, IT REMAINS WITHIN PUBLIC HIGHWAY WITHIN THE SCHEME PROPOSALS. THERE ARE NO PLANS TO CONSTRUCT ANY BUILDINGS OVER THIS MAIN.

THE WATER MAIN WAS NOT FULLY TRACED DURING GPR SURVEYS, HOWEVER, WATER STOP TAPS AND FIRE HYDRANTS ALONG THIS ROUTE WERE SURVEYED, REFER TO DRAWING 23F248

Scale: 1:1282
Date: 06/11/2018

WATER MAINS RECORDS

Address or Site Reference: KNOWSLEY METROPOLITAN BOROUGH
COUNCIL HUYTON LIBRARY CIVIC WAY,
LIVERPOOL, L36 9GD

Printed by: Property Searches



The position of the underground apparatus shown on this plan is approximate only and is given in accordance with the best information currently available. United Utilities Water will not accept liability for any loss or damage caused by the actual position being different from those shown.

Crown copyright and database rights 2017 Ordnance Survey 100022432. Unauthorised reproduction will infringe these copyrights.