


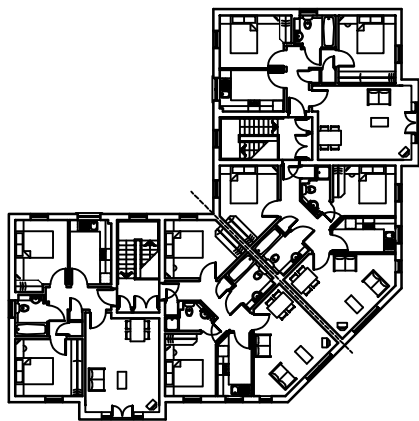
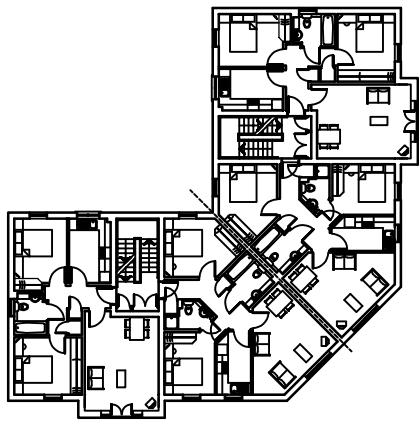


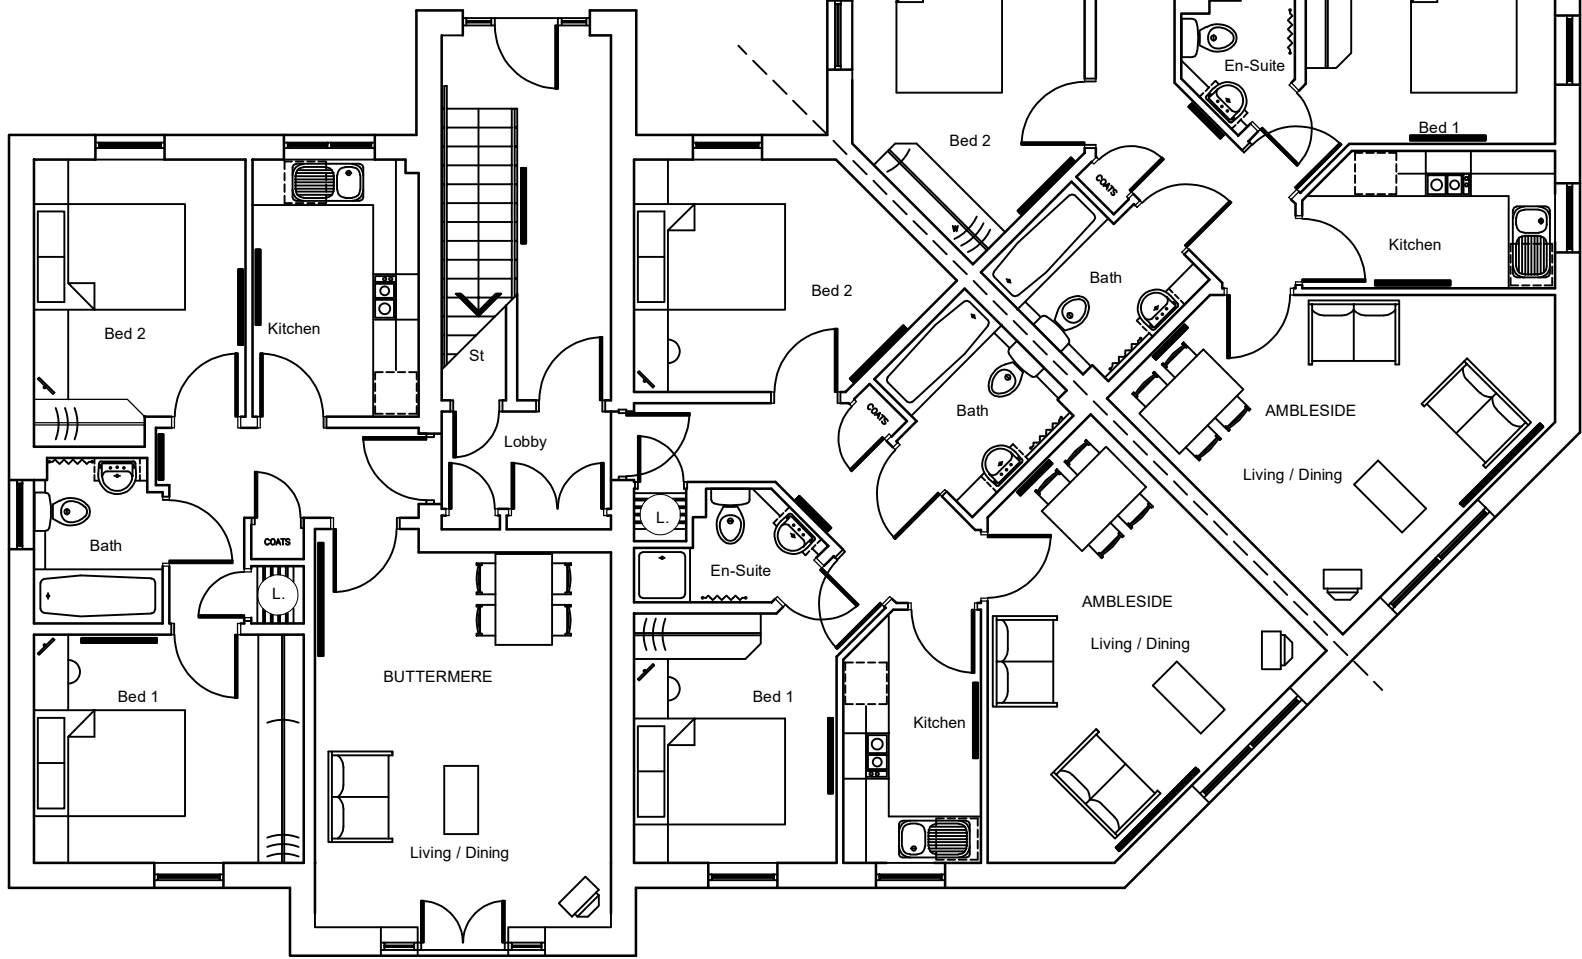

Second Floor Plan

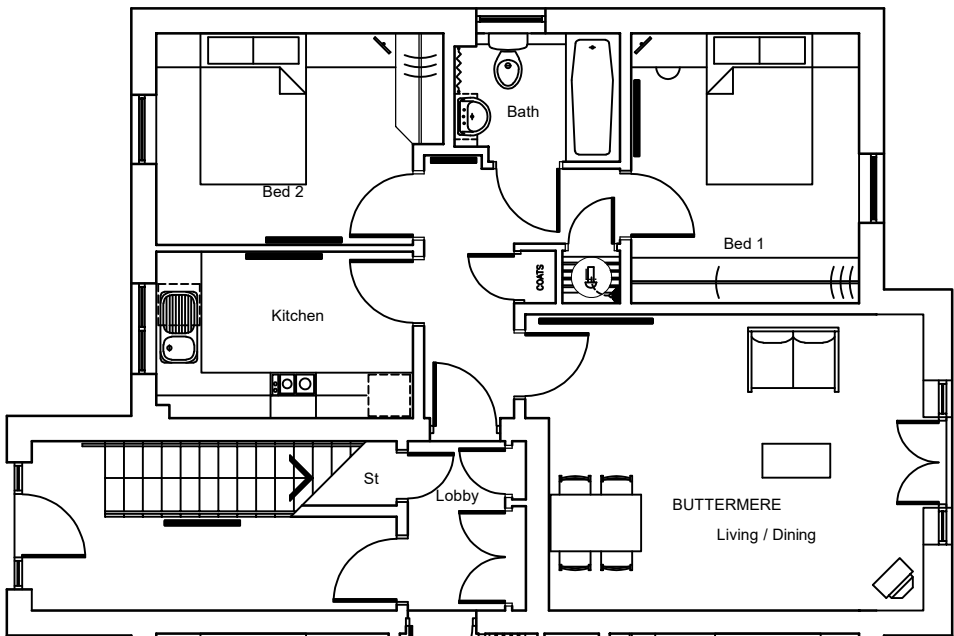

First Floor Plan

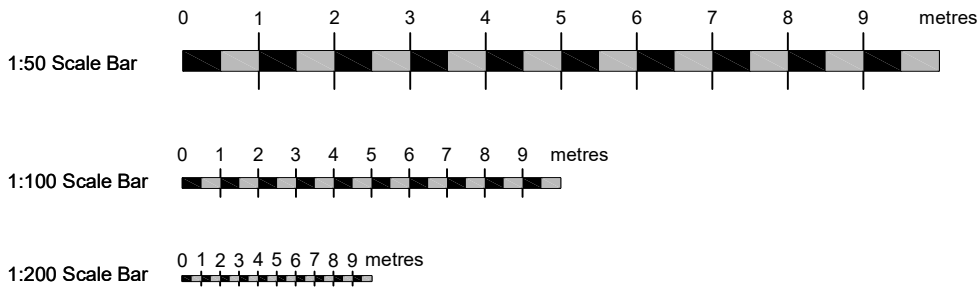

Ground Floor Plan



Front Elevation 1



Rear Elevation 1



Front Elevation 2



Rear Elevation 2