Ordnance Survey®
Superplan®

400m x 400m 1: 1250 scale
Site-centred

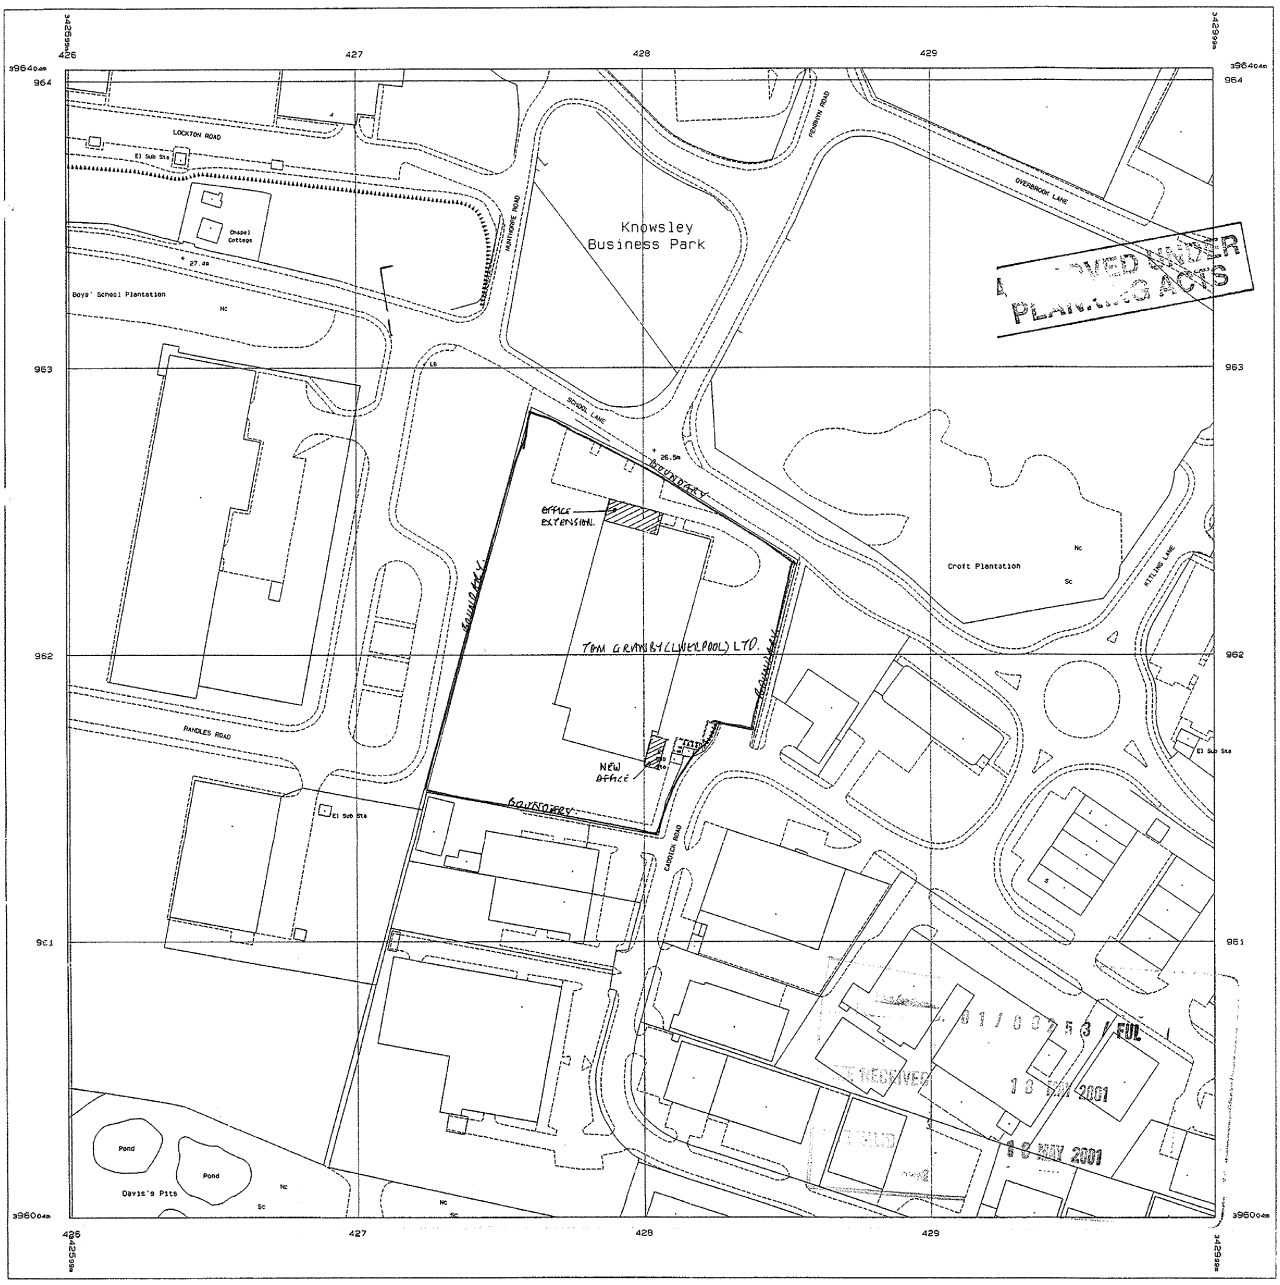

Produced 25 Apr 2001 from Ordnance Survey digital data and incorporating surveyed revision available at this date. © Crown Copyright 2001.

Reproduction in whole or in part is prohibited without the prior permission of Ordnance Survey.

Ordnance Survey, the OS symbol and Superplan are registered trade marks of Ordnance Survey, the national mapping agency of Great Britain.

20 0 20 40 60 80 100
Metres

Location Plan . Scale 1: 1250
Tom Granby (Liverpool) Ltd.

L. CUPIT (HNC Building)
71 Marlborough Road
Tuebrook
Liverpool L13 8EA.
Tel/Fax 0151 226 6652
Mobile 07980 655334

Date	Scale	Drwg No.
May 01	1:200	G490/15

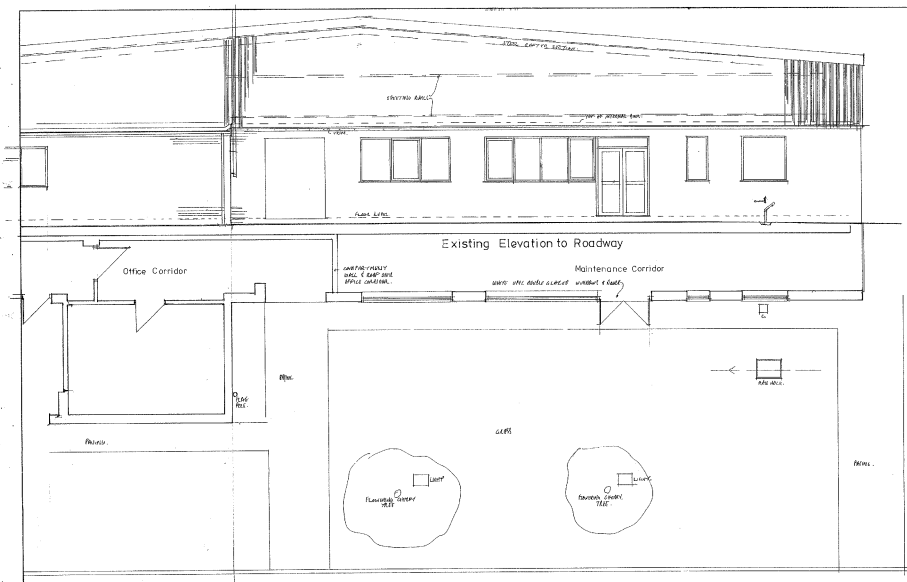

Existing Plan

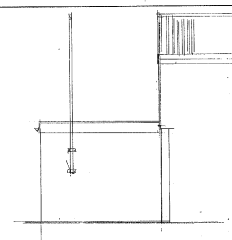

Existing Office Side Elevation

NOTES

Written dimensions to be used in preference to scaled dimensions.
The contractors must verify all dimensions on site before commencing works.
All dimensions are in millimetres unless otherwise stated.

PLANNING

REVISIONS

No.	Details	Date

01/00293/FUL

11 APR 2001

18 MAY 2001

L. CUPIT (HNC Building)
71 Marlborough Road
Tuebrook
Liverpool L13 8EA.
Tel/Fax 0151 226 6652
Mobile 07980 655334

TOM GRANBY Ltd.
Caddick Road
Knowsley Business Park

Proposed New Office
Survey Plans & Elevations

Scales: 1:50

Job no: Date: April 01

Drawing no: 0490/11 Rev:

Ordnance Survey®
Superplan®

400m x 400m 1: 1250 scale
Site-centred

WORKING AMENDMENT

RECEIVED:

SUPERSEDES DWG. NO:

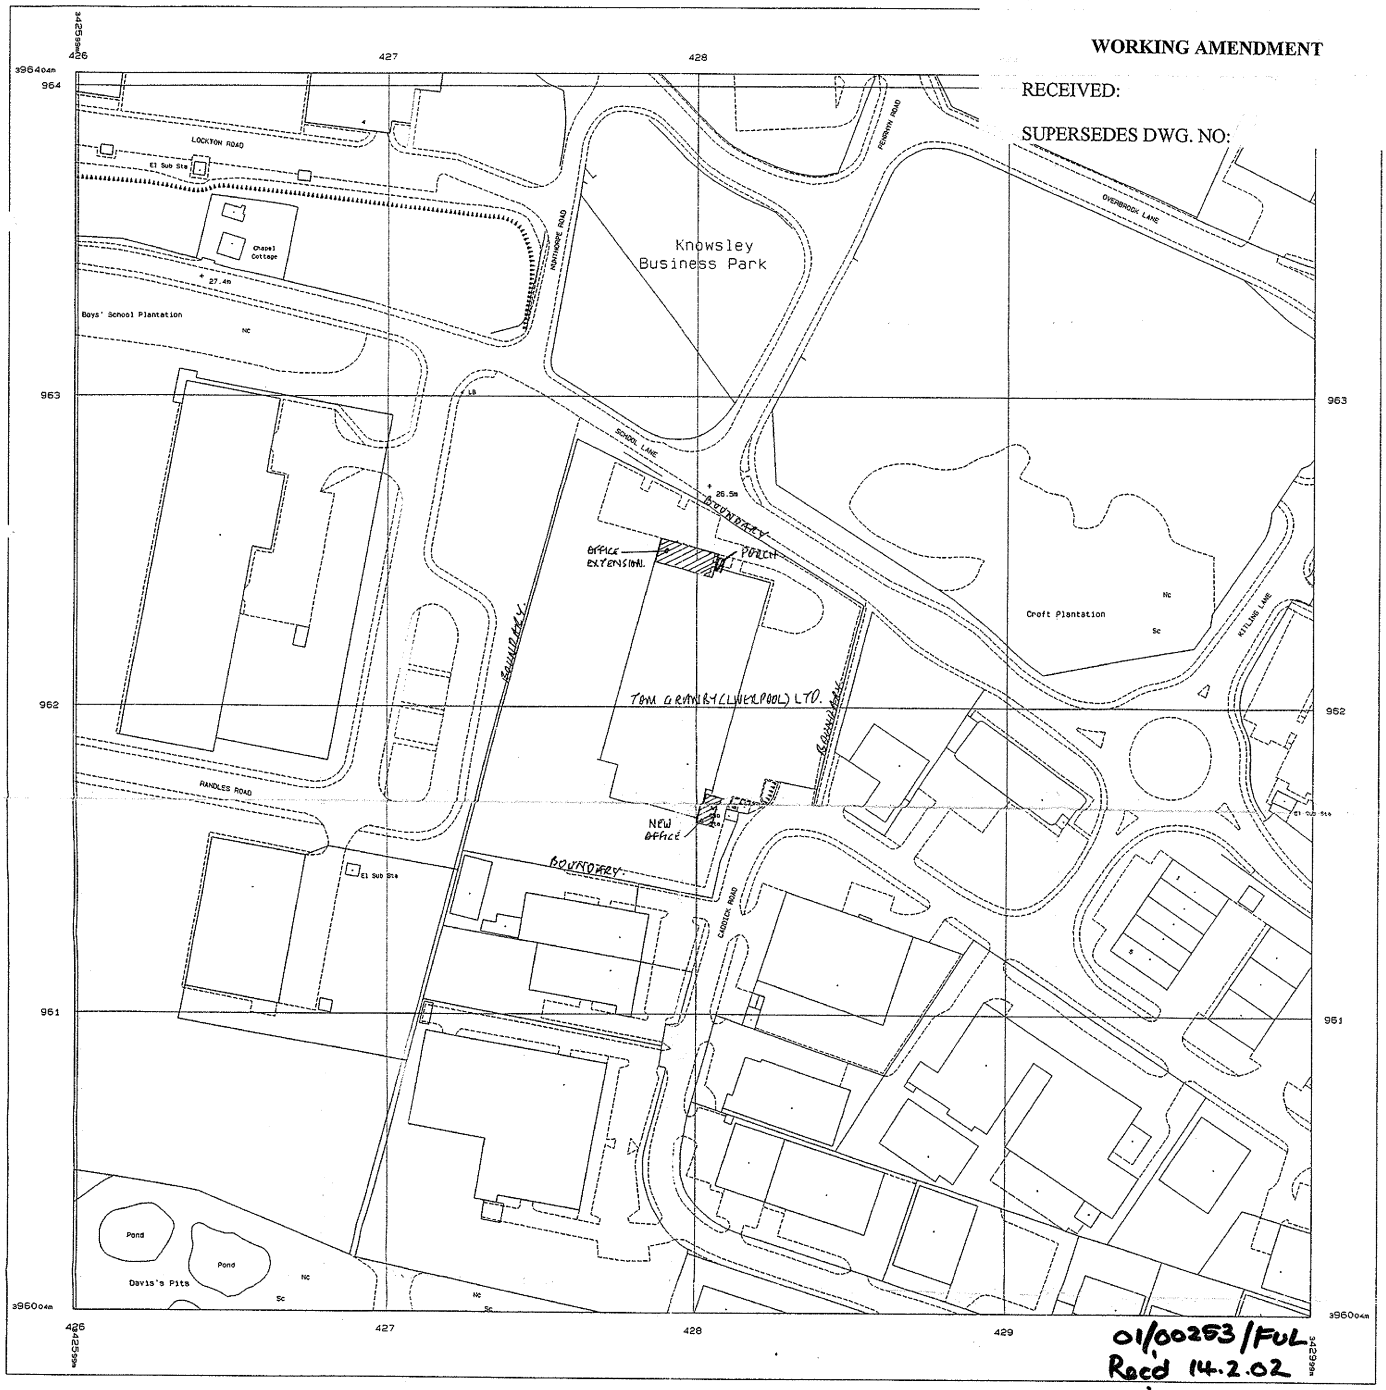

01/00253/FUL
Recd 14.2.02
Valid 18.5.01

Produced 25 Apr 2001 from Ordnance Survey digital data and incorporating surveyed revision available at this date. © Crown Copyright 2001.

Reproduction in whole or in part is prohibited without the prior permission of Ordnance Survey.

Ordnance Survey, the OS symbol and Superplan are registered trade marks of Ordnance Survey, the national mapping agency of Great Britain.

20 0 20 40 60 80 100
Metres

Location Plan Scale 1: 1250
Tom Granby (Liverpool) Ltd.

L. CUPIT (HNC Building)
71 Marlborough Road
Tuebrook
Liverpool L13 8EA.
Tel/Fax 0151 226 6652
Mobile 07980 655334

Date	Scale	Drwg No.
May 01	1:200	G490/15

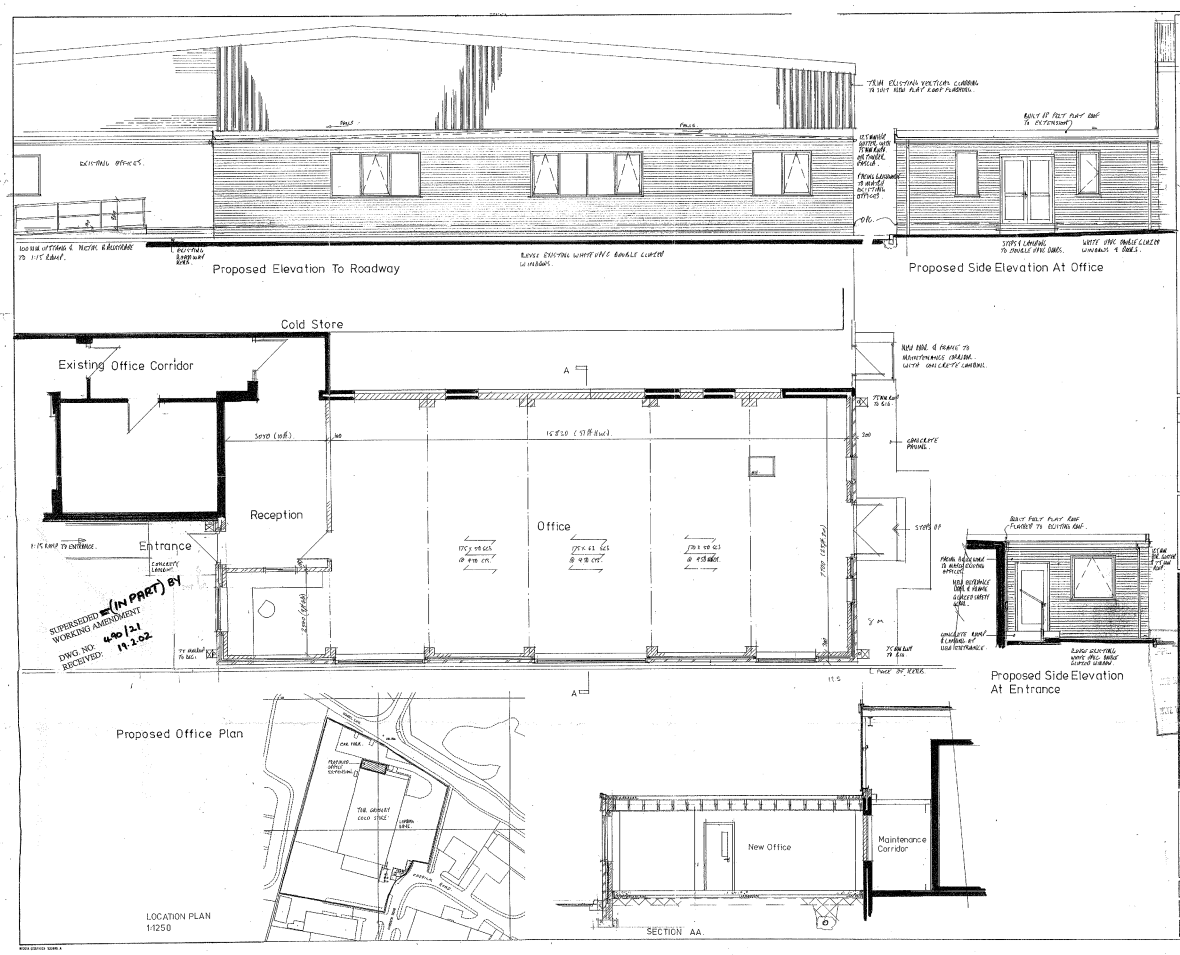

NOTES

Written dimensions to be used in preference to scaled dimensions.
The contractors must verify all dimensions on site before commencing works.
All dimensions are in millimetres unless otherwise stated.

APPROVED UNDER PLANNING

REVISIONS

No.	Revision	Date

01/00283/FUL

11 APR 2001

16 APR 2001

L. CUPIT (HNC Building)
71 Marlborough Road
Tuebrook
Liverpool L13 8EA.
Tel/Fax 0151 226 6652
Mobile 07980 655334

TOM GRANBY Ltd.
Caddick Road
Knowsley Business Park

Proposed New Office
Proposed Plans & Elevations

Scales: 1:50

Job no: Date: April 01

Drawing no: G490/12 Rev:

Ordnance Survey®
Superplan®

APPROVED UNDER PLANNING ACTS

Option 1
Site-centred

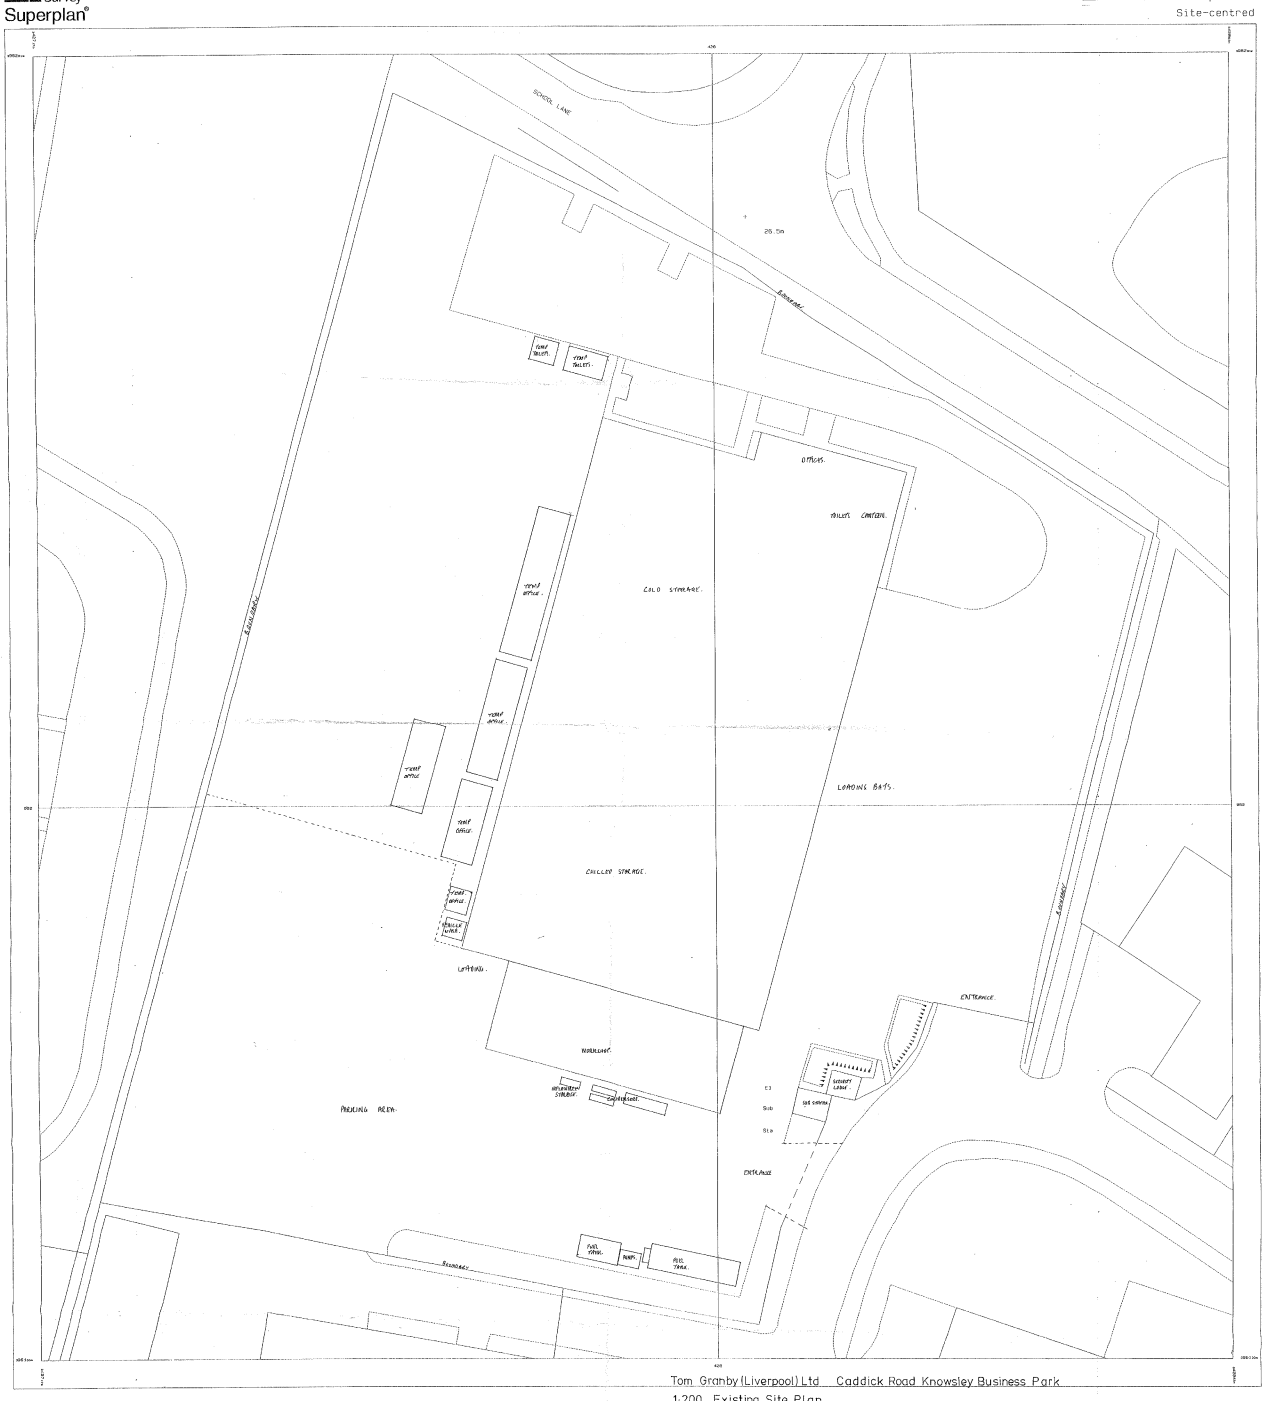

Tom Granby (Liverpool) Ltd Caddick Road Knowsley Business Park

1:200 Existing Site Plan

Scale 1: 200

Produced 28 Apr 2001 from Ordnance Survey digital data and incorporating surveyed revision available at this date. © Crown Copyright 2001.

Reproduction in whole or in part is prohibited without the prior permission of Ordnance Survey.

Ordnance Survey, the OS symbol and Superplan are registered trade marks of Ordnance Survey, the national mapping agency of Great Britain.

Administrative boundaries revised to Oct 2002.

Part or all of this Superplan is enlarged from mapping produced at one or more of the following scales: 1:1250, 1:2500 & 1:10000

National Grid sheet reference at centre of this Superplan: SJ4280SE

The representation of a road, track or path is no evidence of a right of way.

Heights are given in metres above Ordnance Survey.

The alignment of hatchets is approximate.

Centre Coordinates: 340700 390213
Underlying O.S. Sheet Centre of Cow Burial Number: 01000

L. CUPIT (HNC Building)
71 Marlborough Road
Tuebrook
Liverpool L13 8EA
Tel/Fax 0151 226 6652
Mobile 07980 655334

Date	Scale	Drwg No.
May 01	1:200	G490/13

18 MAY 2001

18 MAY 2001

APPROVED UNDER PLANNING ACTS

Ordnance Survey
Superplan

Option 1
Site-centred

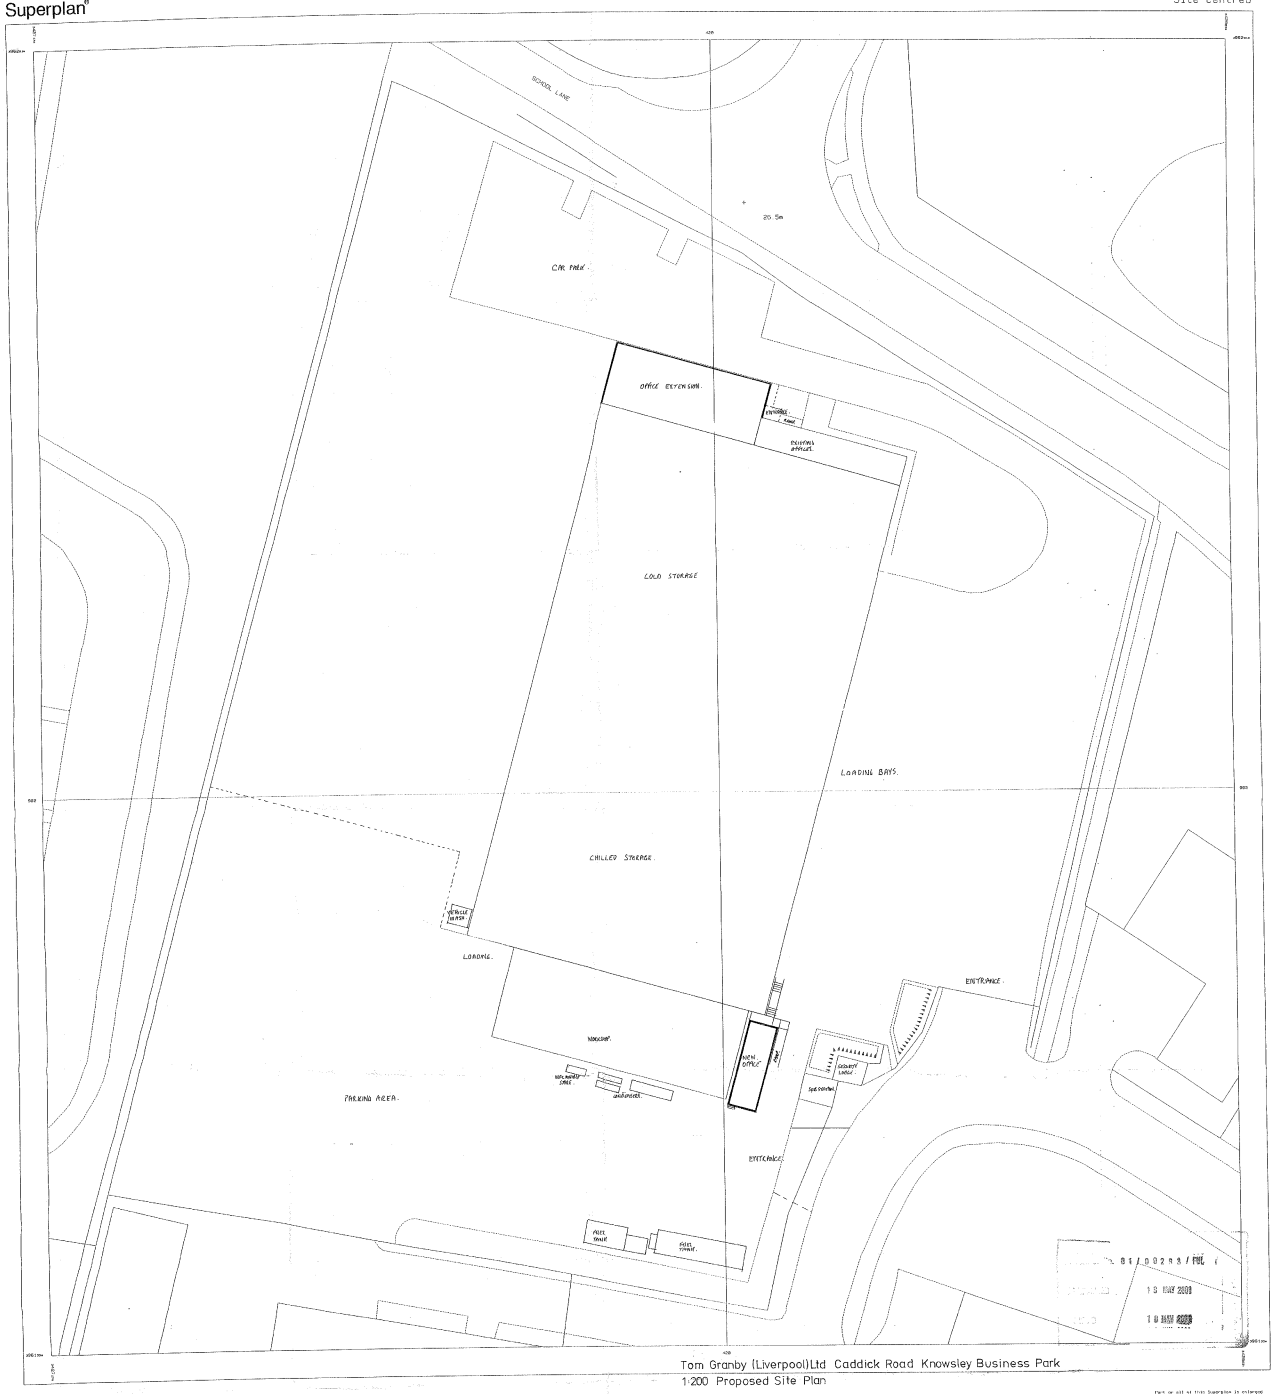

Tom Granby (Liverpool)Ltd Caddick Road Knowsley Business Park
1:200 Proposed Site Plan

Scale 1: 200

L. CUPIT (HNC Building)
71 Marlborough Road
Tuebrook
Liverpool L13 8EA.
Tel/Fax 0151 226 6652
Mobile 07980 655334

Date	Scale	Dwg No
May 01	1:200	GH90/14