


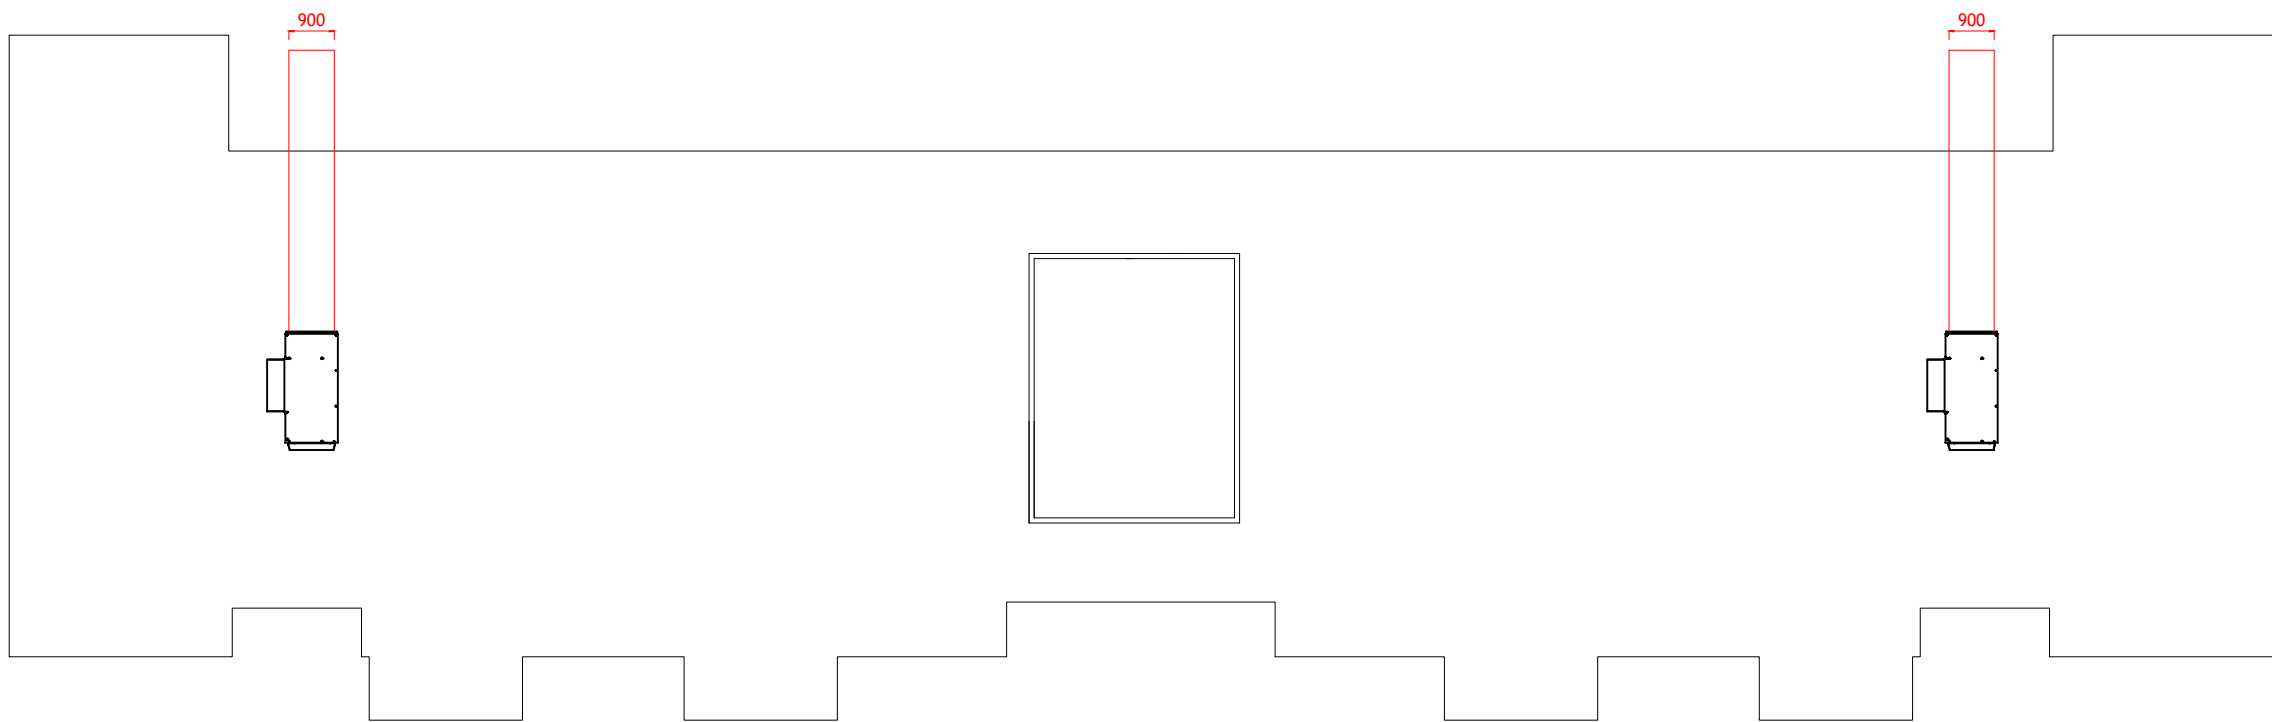

LEGEND			
SLD-R	SHAFT LOUVRE DAMPER		
FLB-R	FAÇADE LOUVRE BLADE VENT		
NOTES			
1. Shaft Louvre Dampers are 669mm (w) x 1391mm (h) and have a free area of 0.43m². 2. Façade Louvre Dampers are 1050mm (w) x 2200 (h) and have a free area of 1.73m². 3. Roof pod unit has adjustable height large flat mounting feet (no penetration to roof finish required). 4. Ductwork will be fixed at 1500mm centres using chemical anchors suitable for surrounding structure. 5. NB: Ductwork will have fire certification in its raw material state; however the product has not been laboratory tested with a powder coating.			
-	16/05/22	First Issue	
Rev.	Date	Description	
ISSUE			
DESIGN			
ventro>>> FIRE COMPLIANCE Ventro Group 7 Darklake View, Plymouth, PL6 7TW Tel: 0345 38 10 999 Web: ventrogroup.com Email: contactus@ventrogroup.com			
CLIENT			
LIVV HOUSING			
SITE			
WOOLTON VIEWS			
PROJECT			
SMOKE VENT INSTALLATION			
DRAWING TITLE			
ROOF SMOKE VENTILATION SYSTEM LAYOUT			
SCALE @ A3 1:150	DATE 16/05/2022	DRAWN BF	CHECKED XX
DRAWING REF. 220503-OMNI-ZZ-RF-DR-Y-0003			REVISION -