




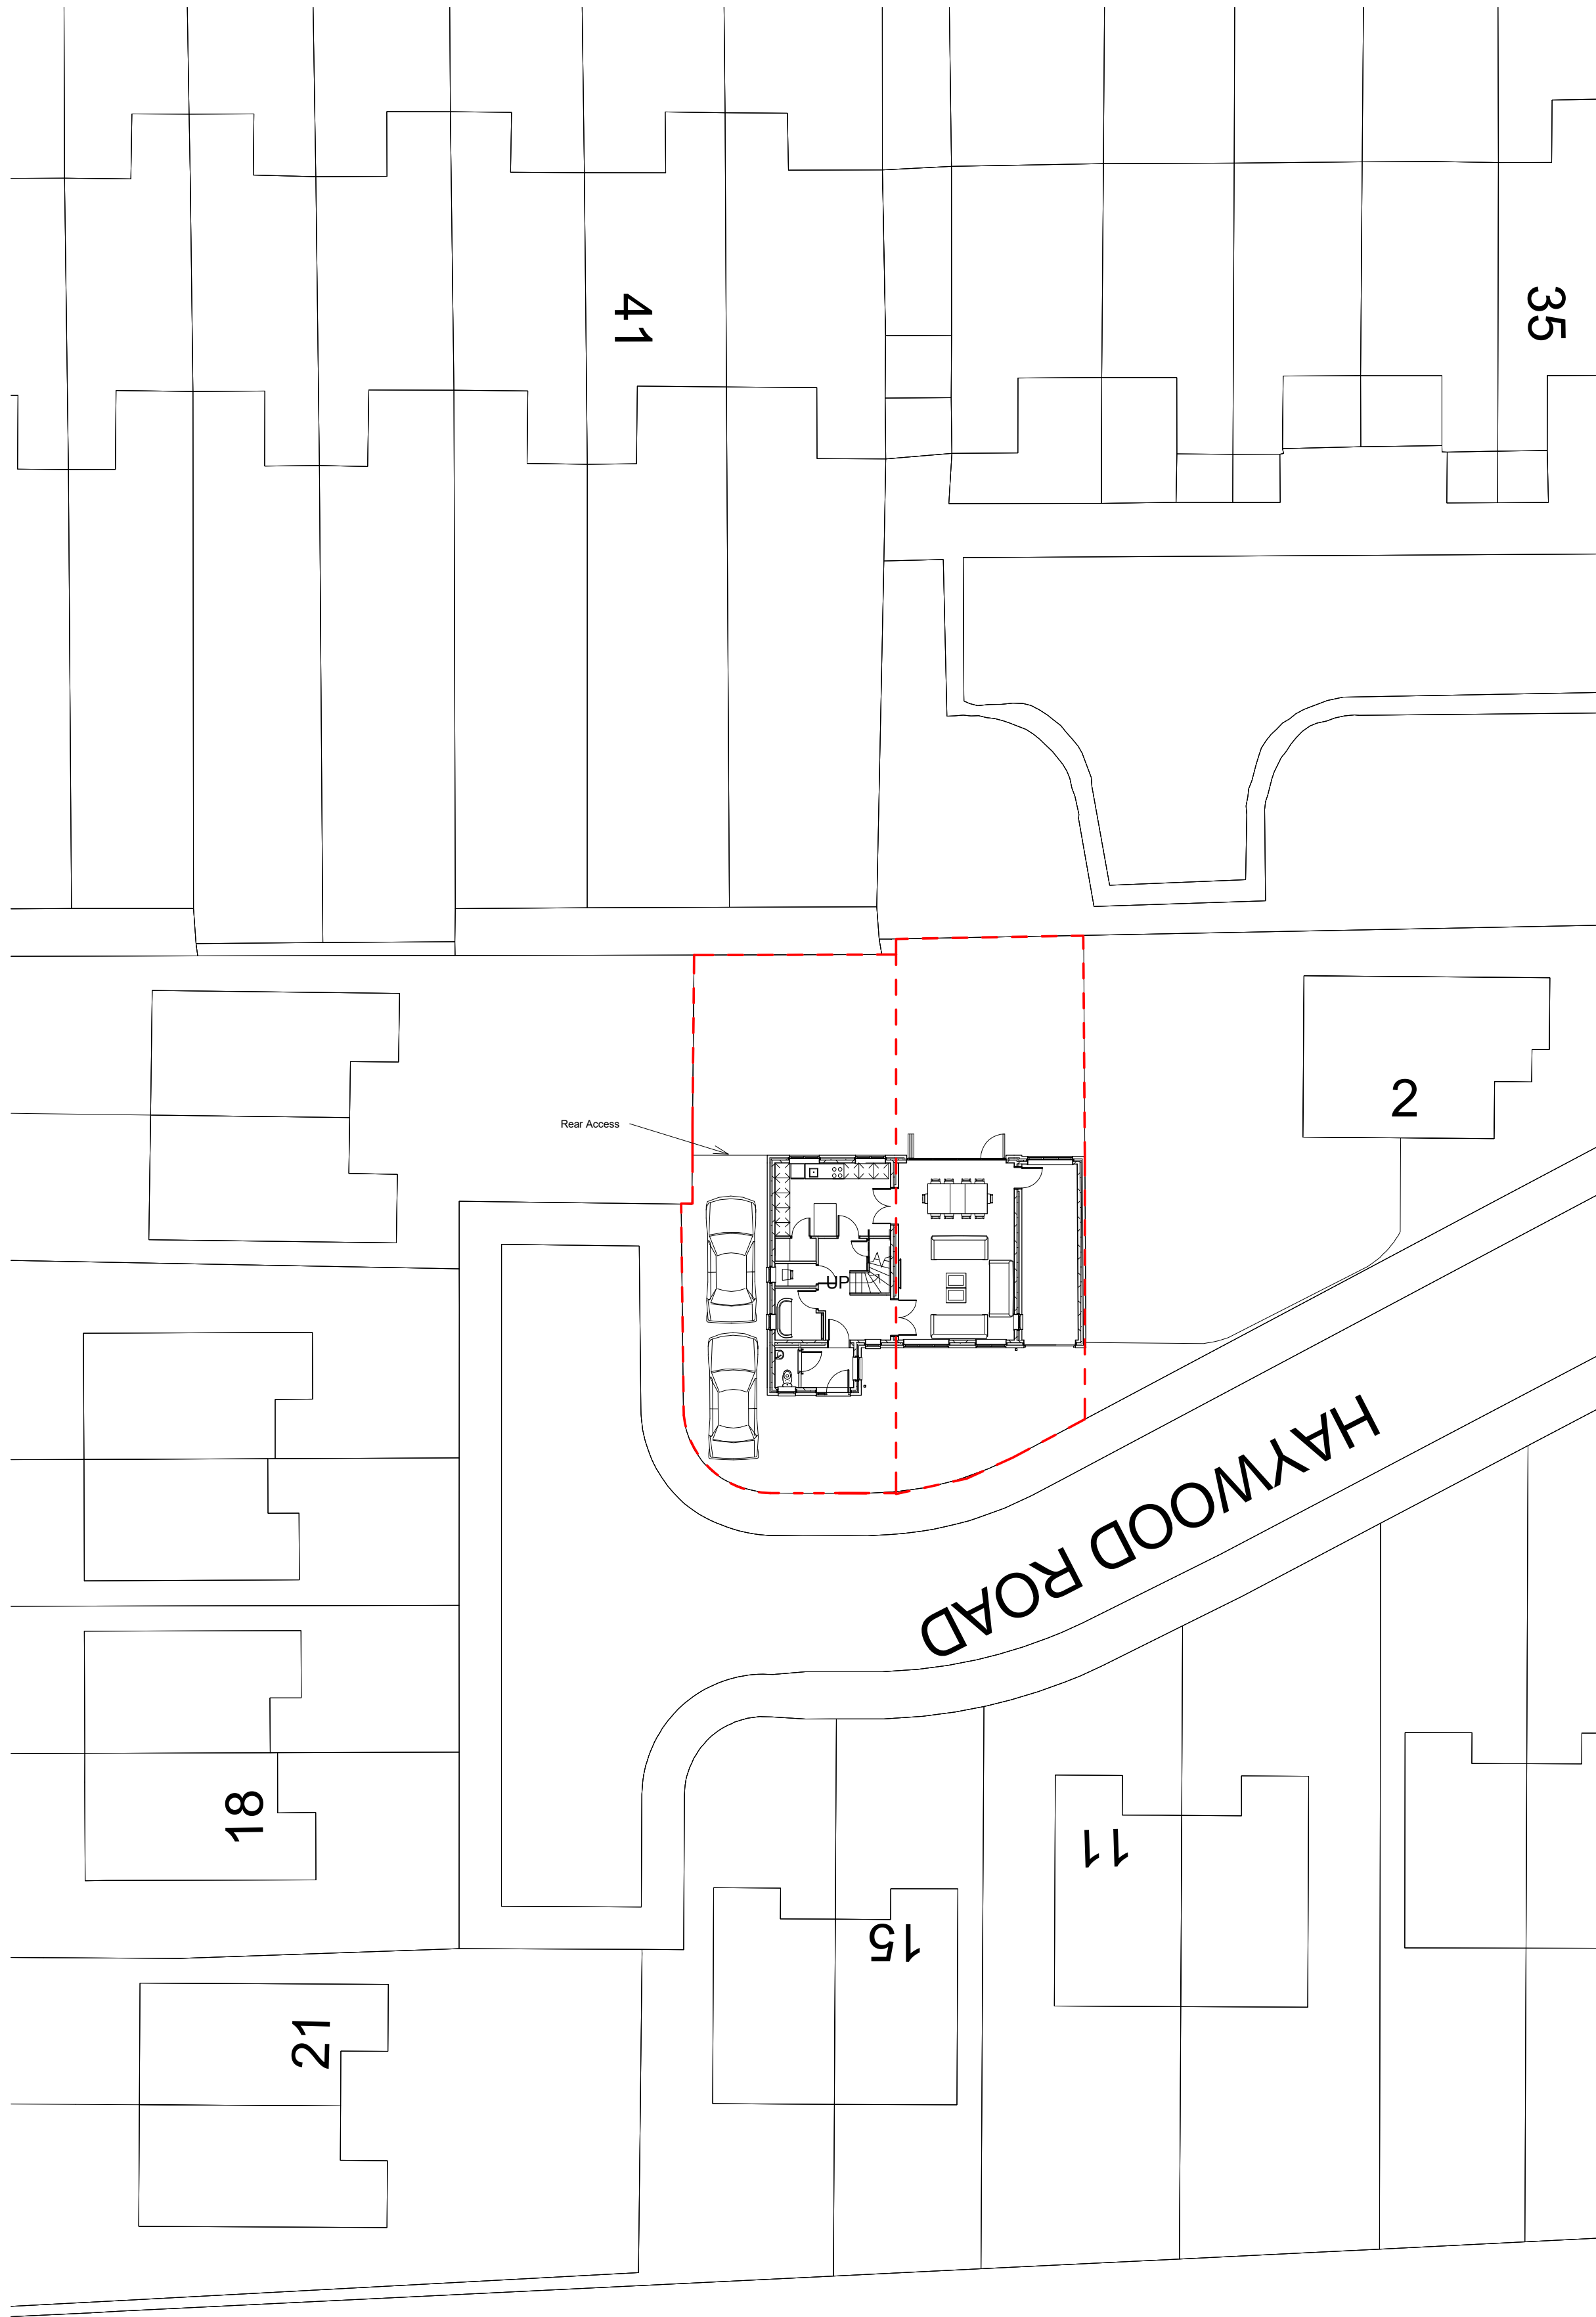

1 Site Plan
1 : 200

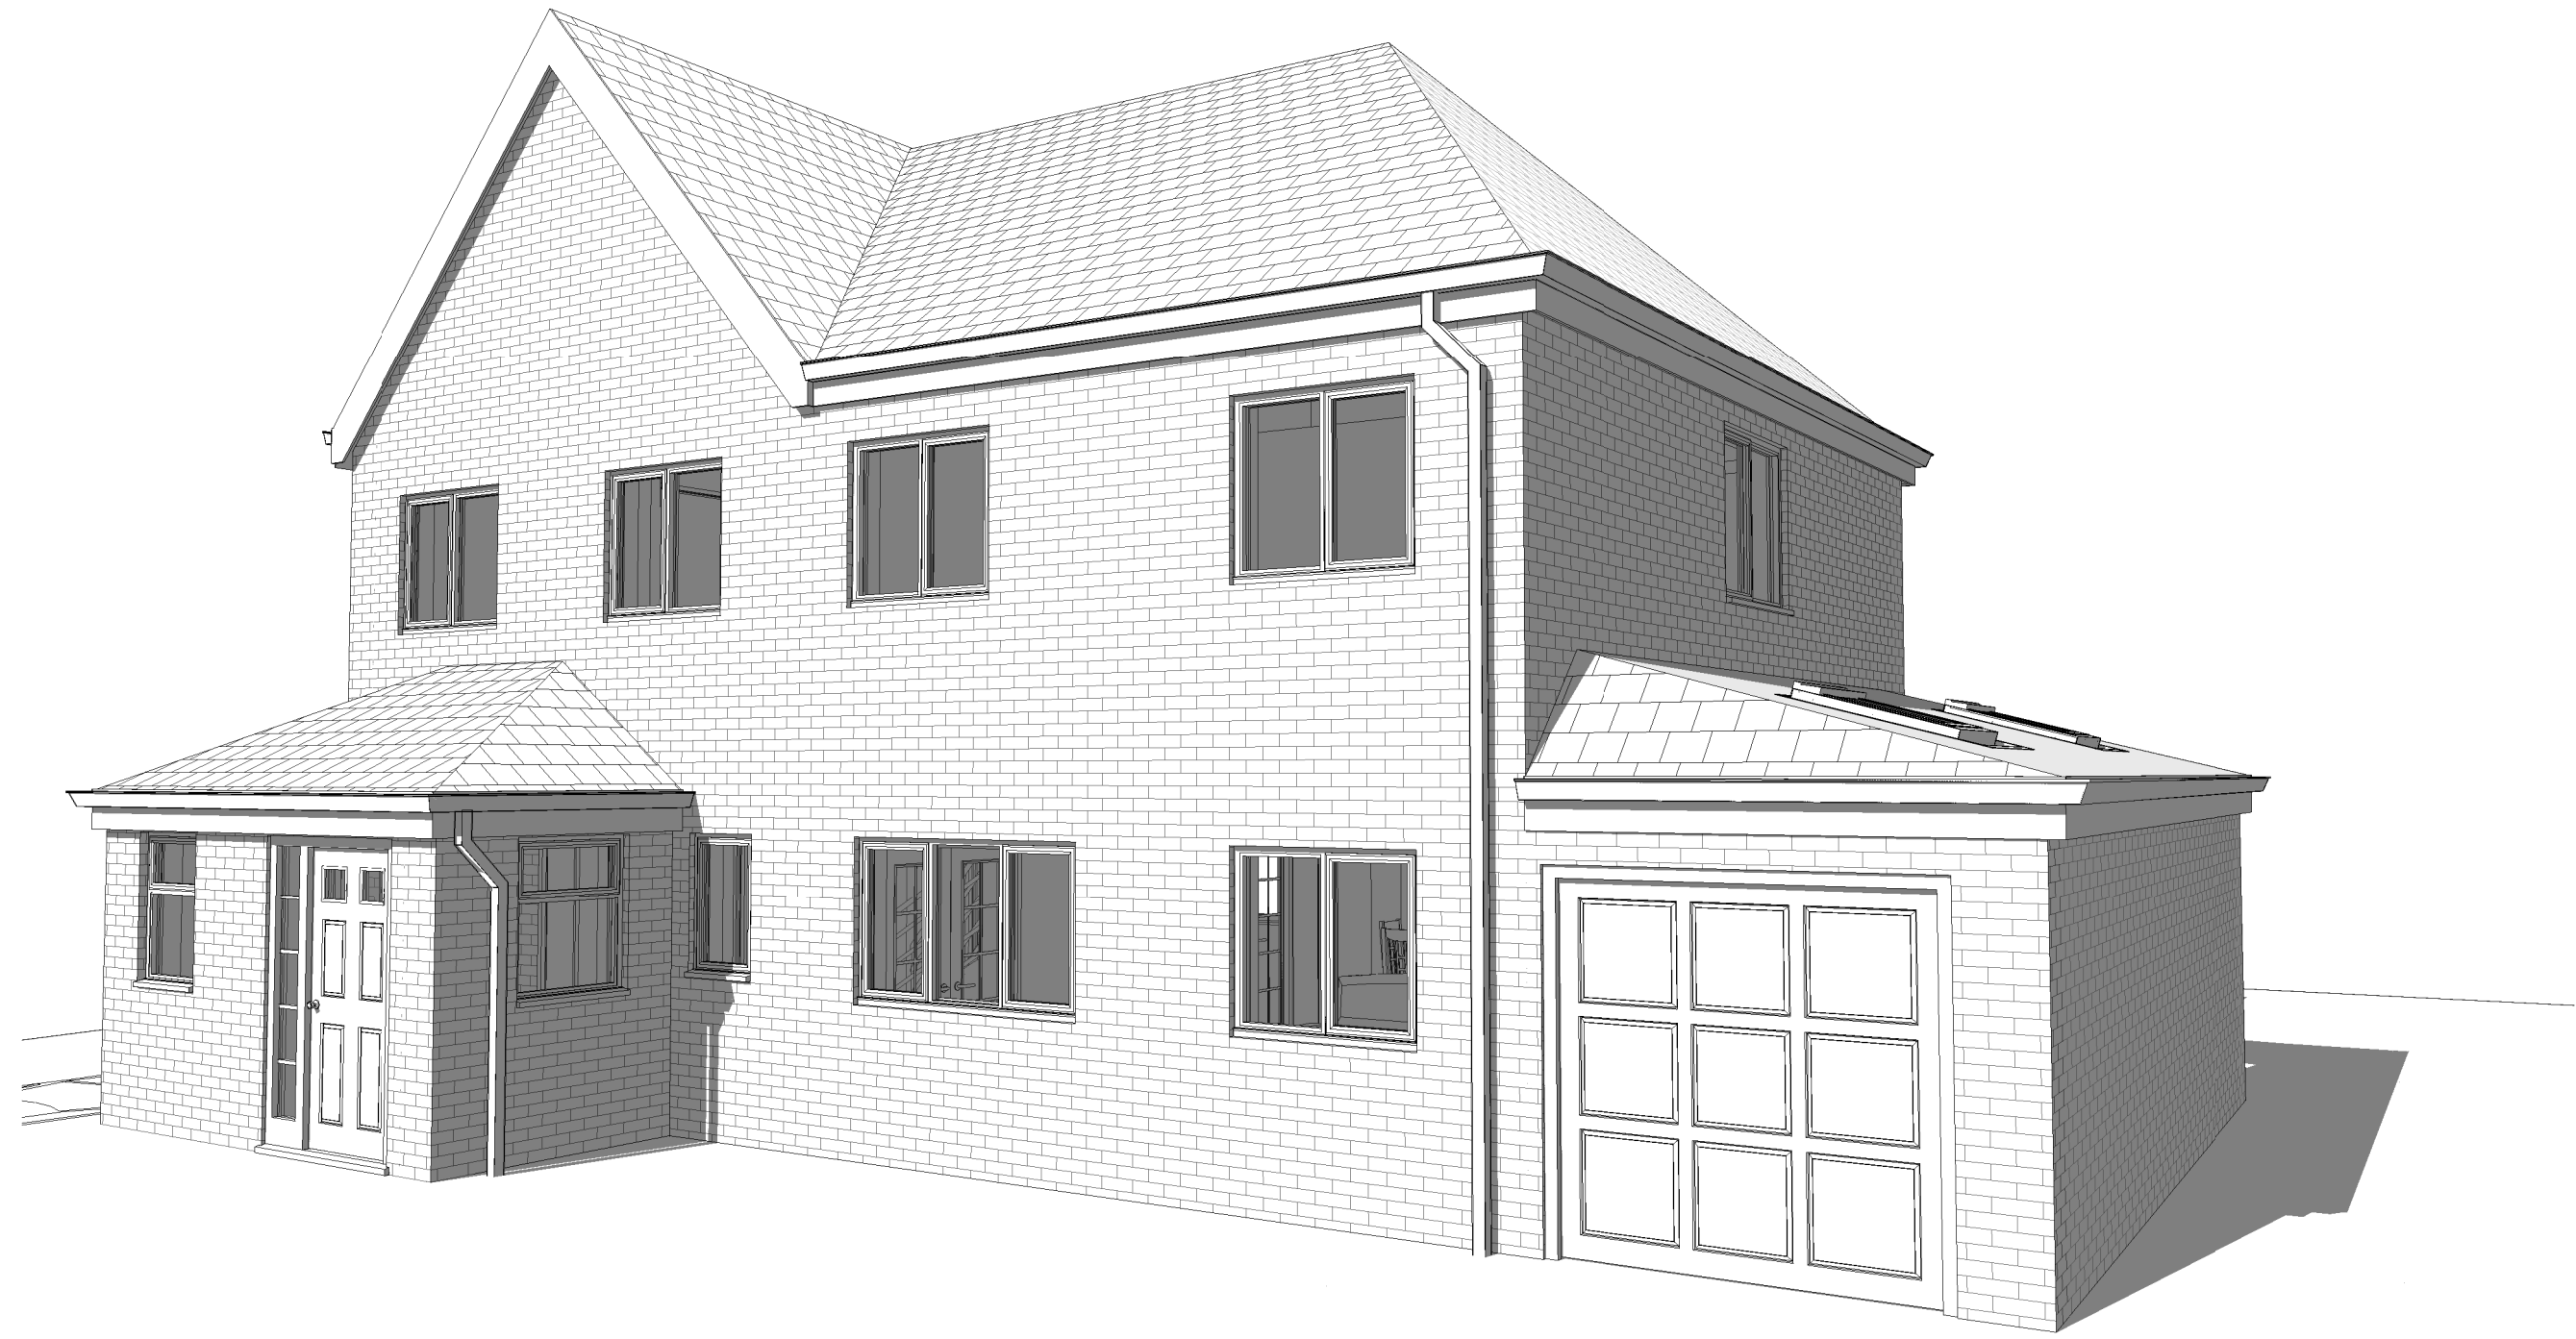

3 Proposed 3D View

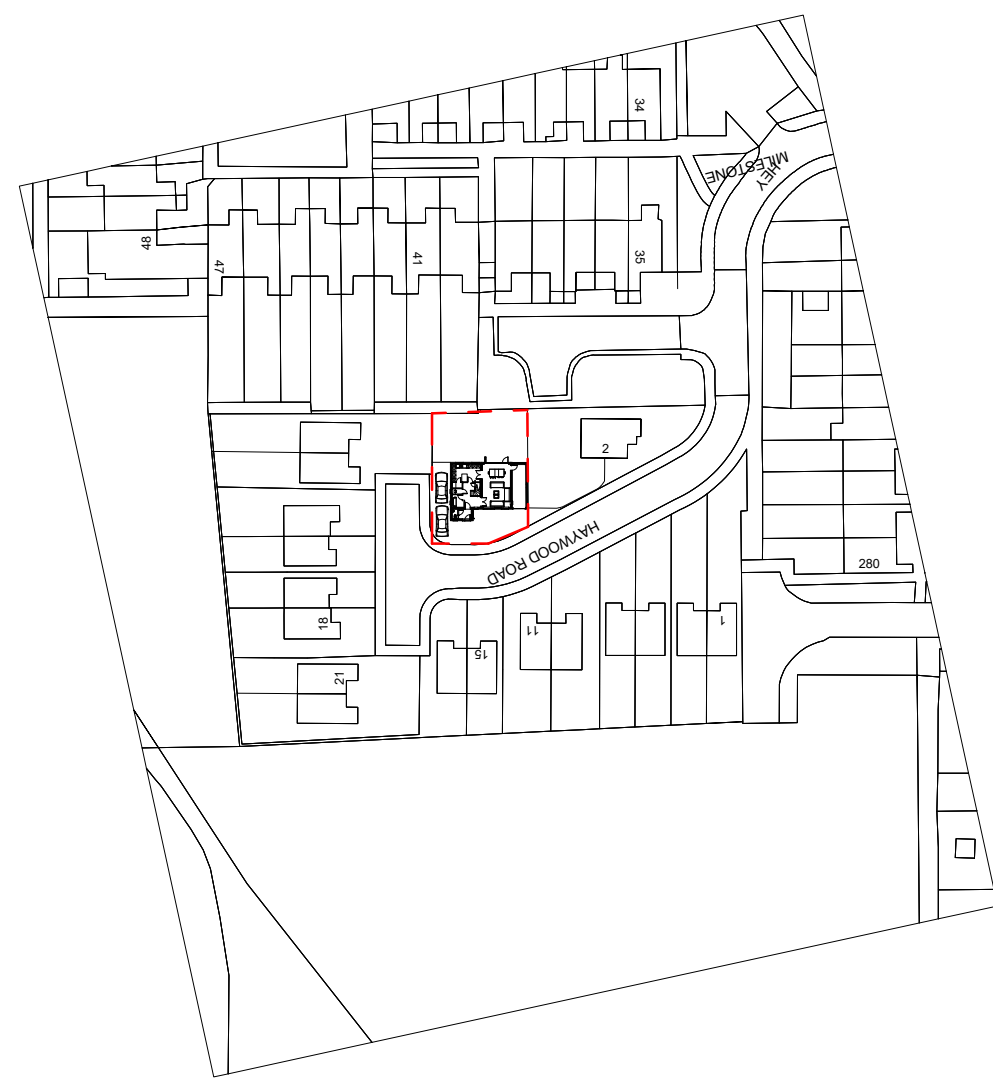


2 Site Location Plan
1 : 1250



Notes

Revision History

No.	Description	Date
3	Final revision	Date 4
2	Revised for Planning	15/06/22
1	Issued for Planning	21/04/22

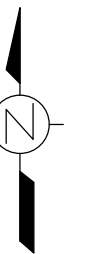

JRCHITECTS Ltd.

Project	6 Haywood Road
Client	N/A
Title	Site Plan & Location Plan
Number	JRC029-SK-002
Scale	As indicated@
Revision	A1 3
Status	Planning
Date	Date 4