




08450 944 487 • sales@libertyguard.co.uk

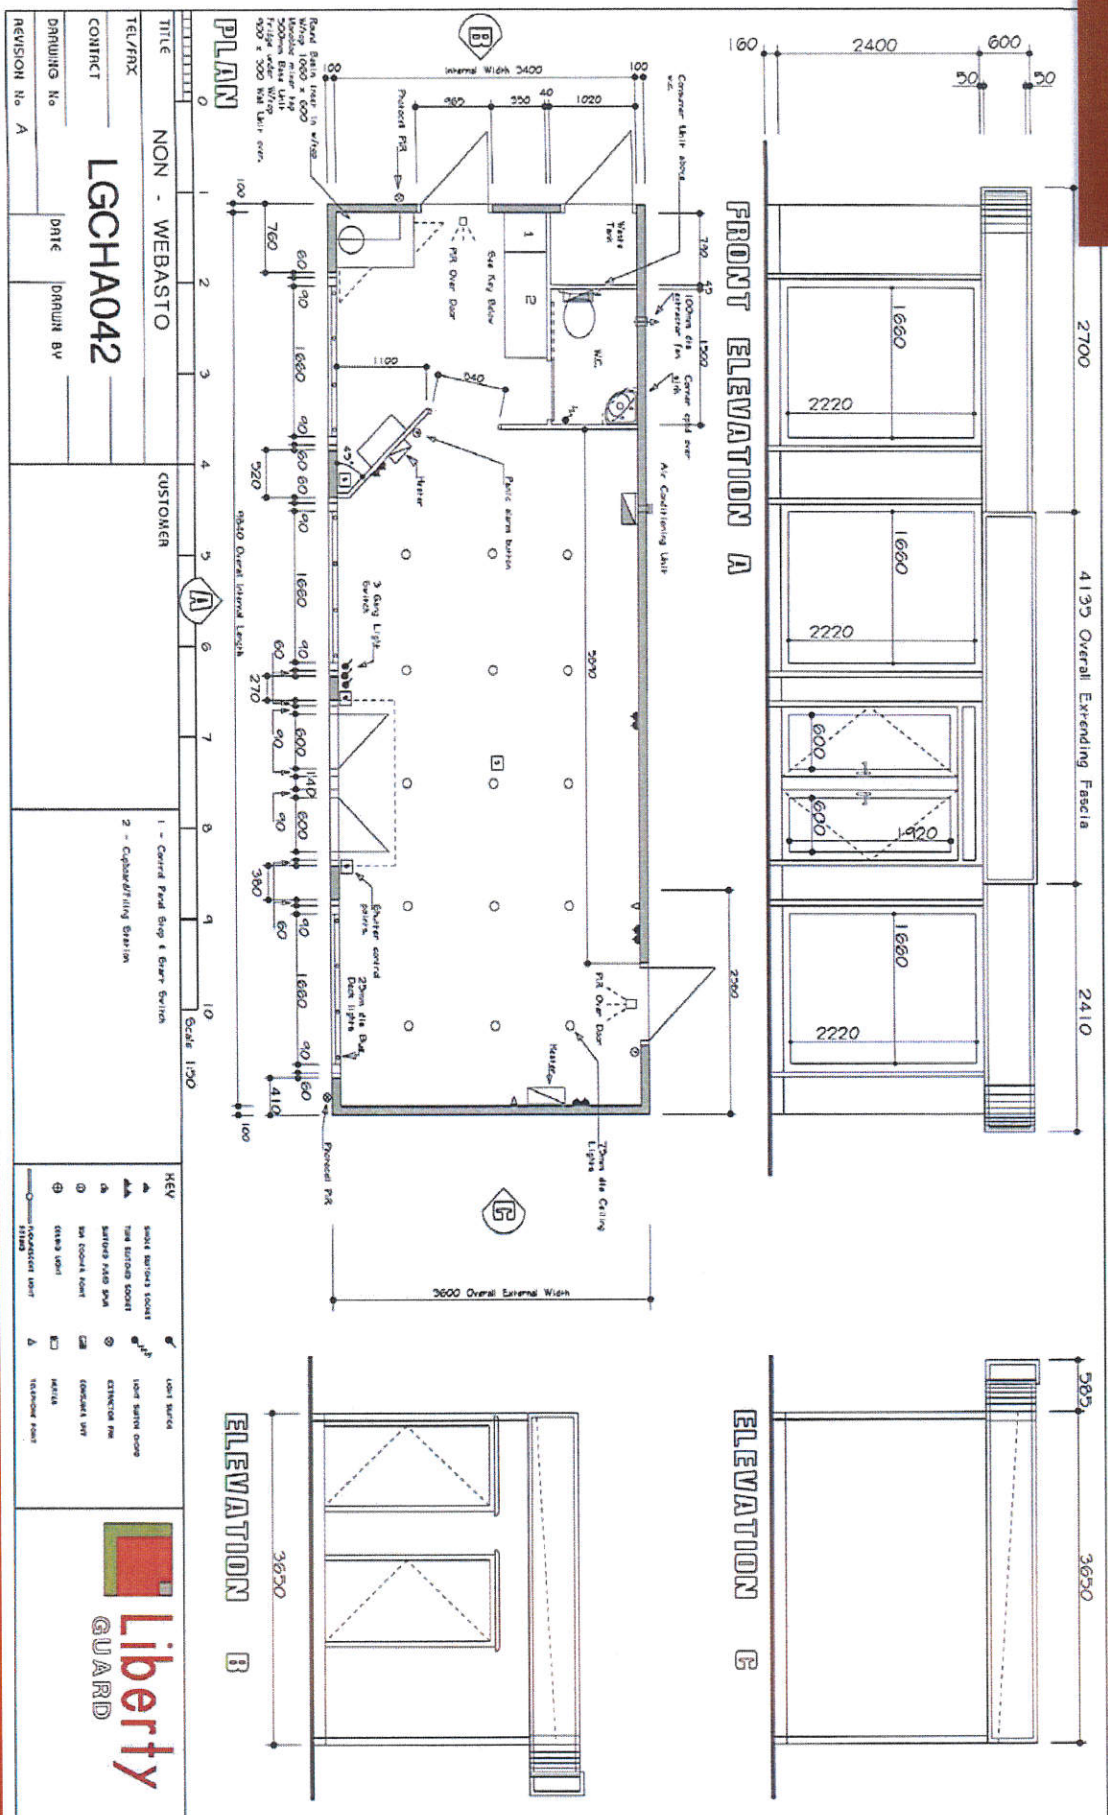

Please note this drawing is not to scale

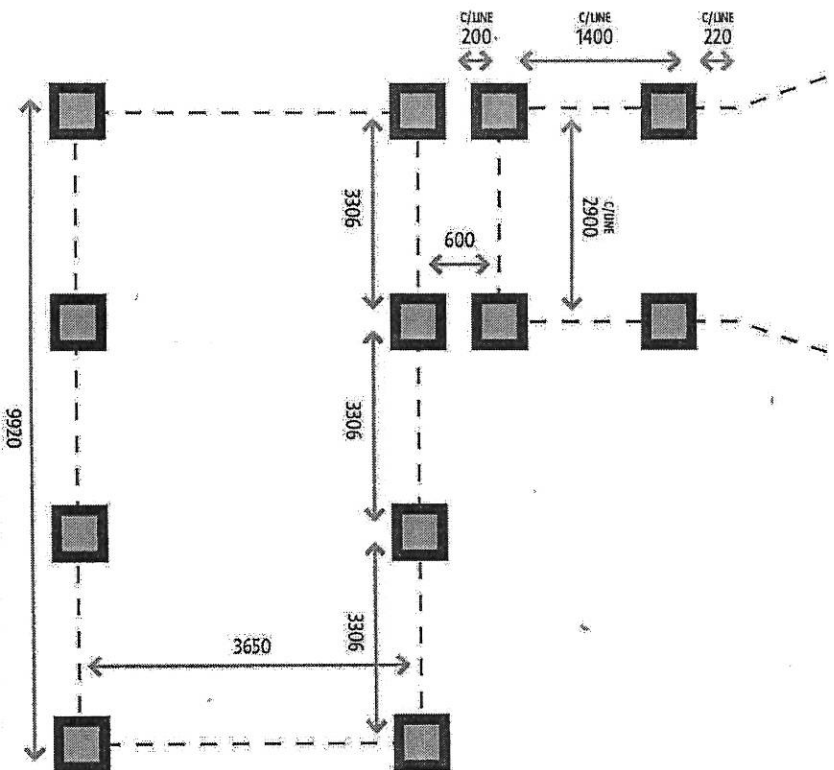

#### Concrete Foundation Pad

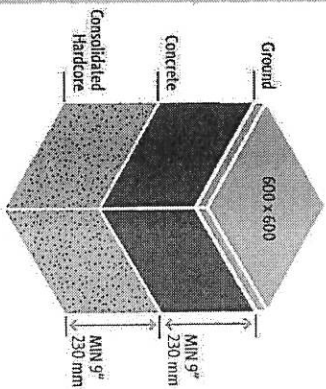

#### Foundation notes

All bases to finish on the same level (float finish to + or - 3mm). Minimum base area required 600x600mm (for joint sitting purposes). Foundations designed and constructed by others to suit site conditions and accept the following loads:

All foundation pads  
Base Type - 23kN

The above loads refer to a single storey span building with 3kN/m<sup>2</sup> max. floor loading.

32' x 12' Chameleon foundations Details No. 4 Onwards

LGCHA014

Do you accept the proposed foundations

☐ YES ☐ NO

Please sign below:

**Liberty**  
marketing suites