


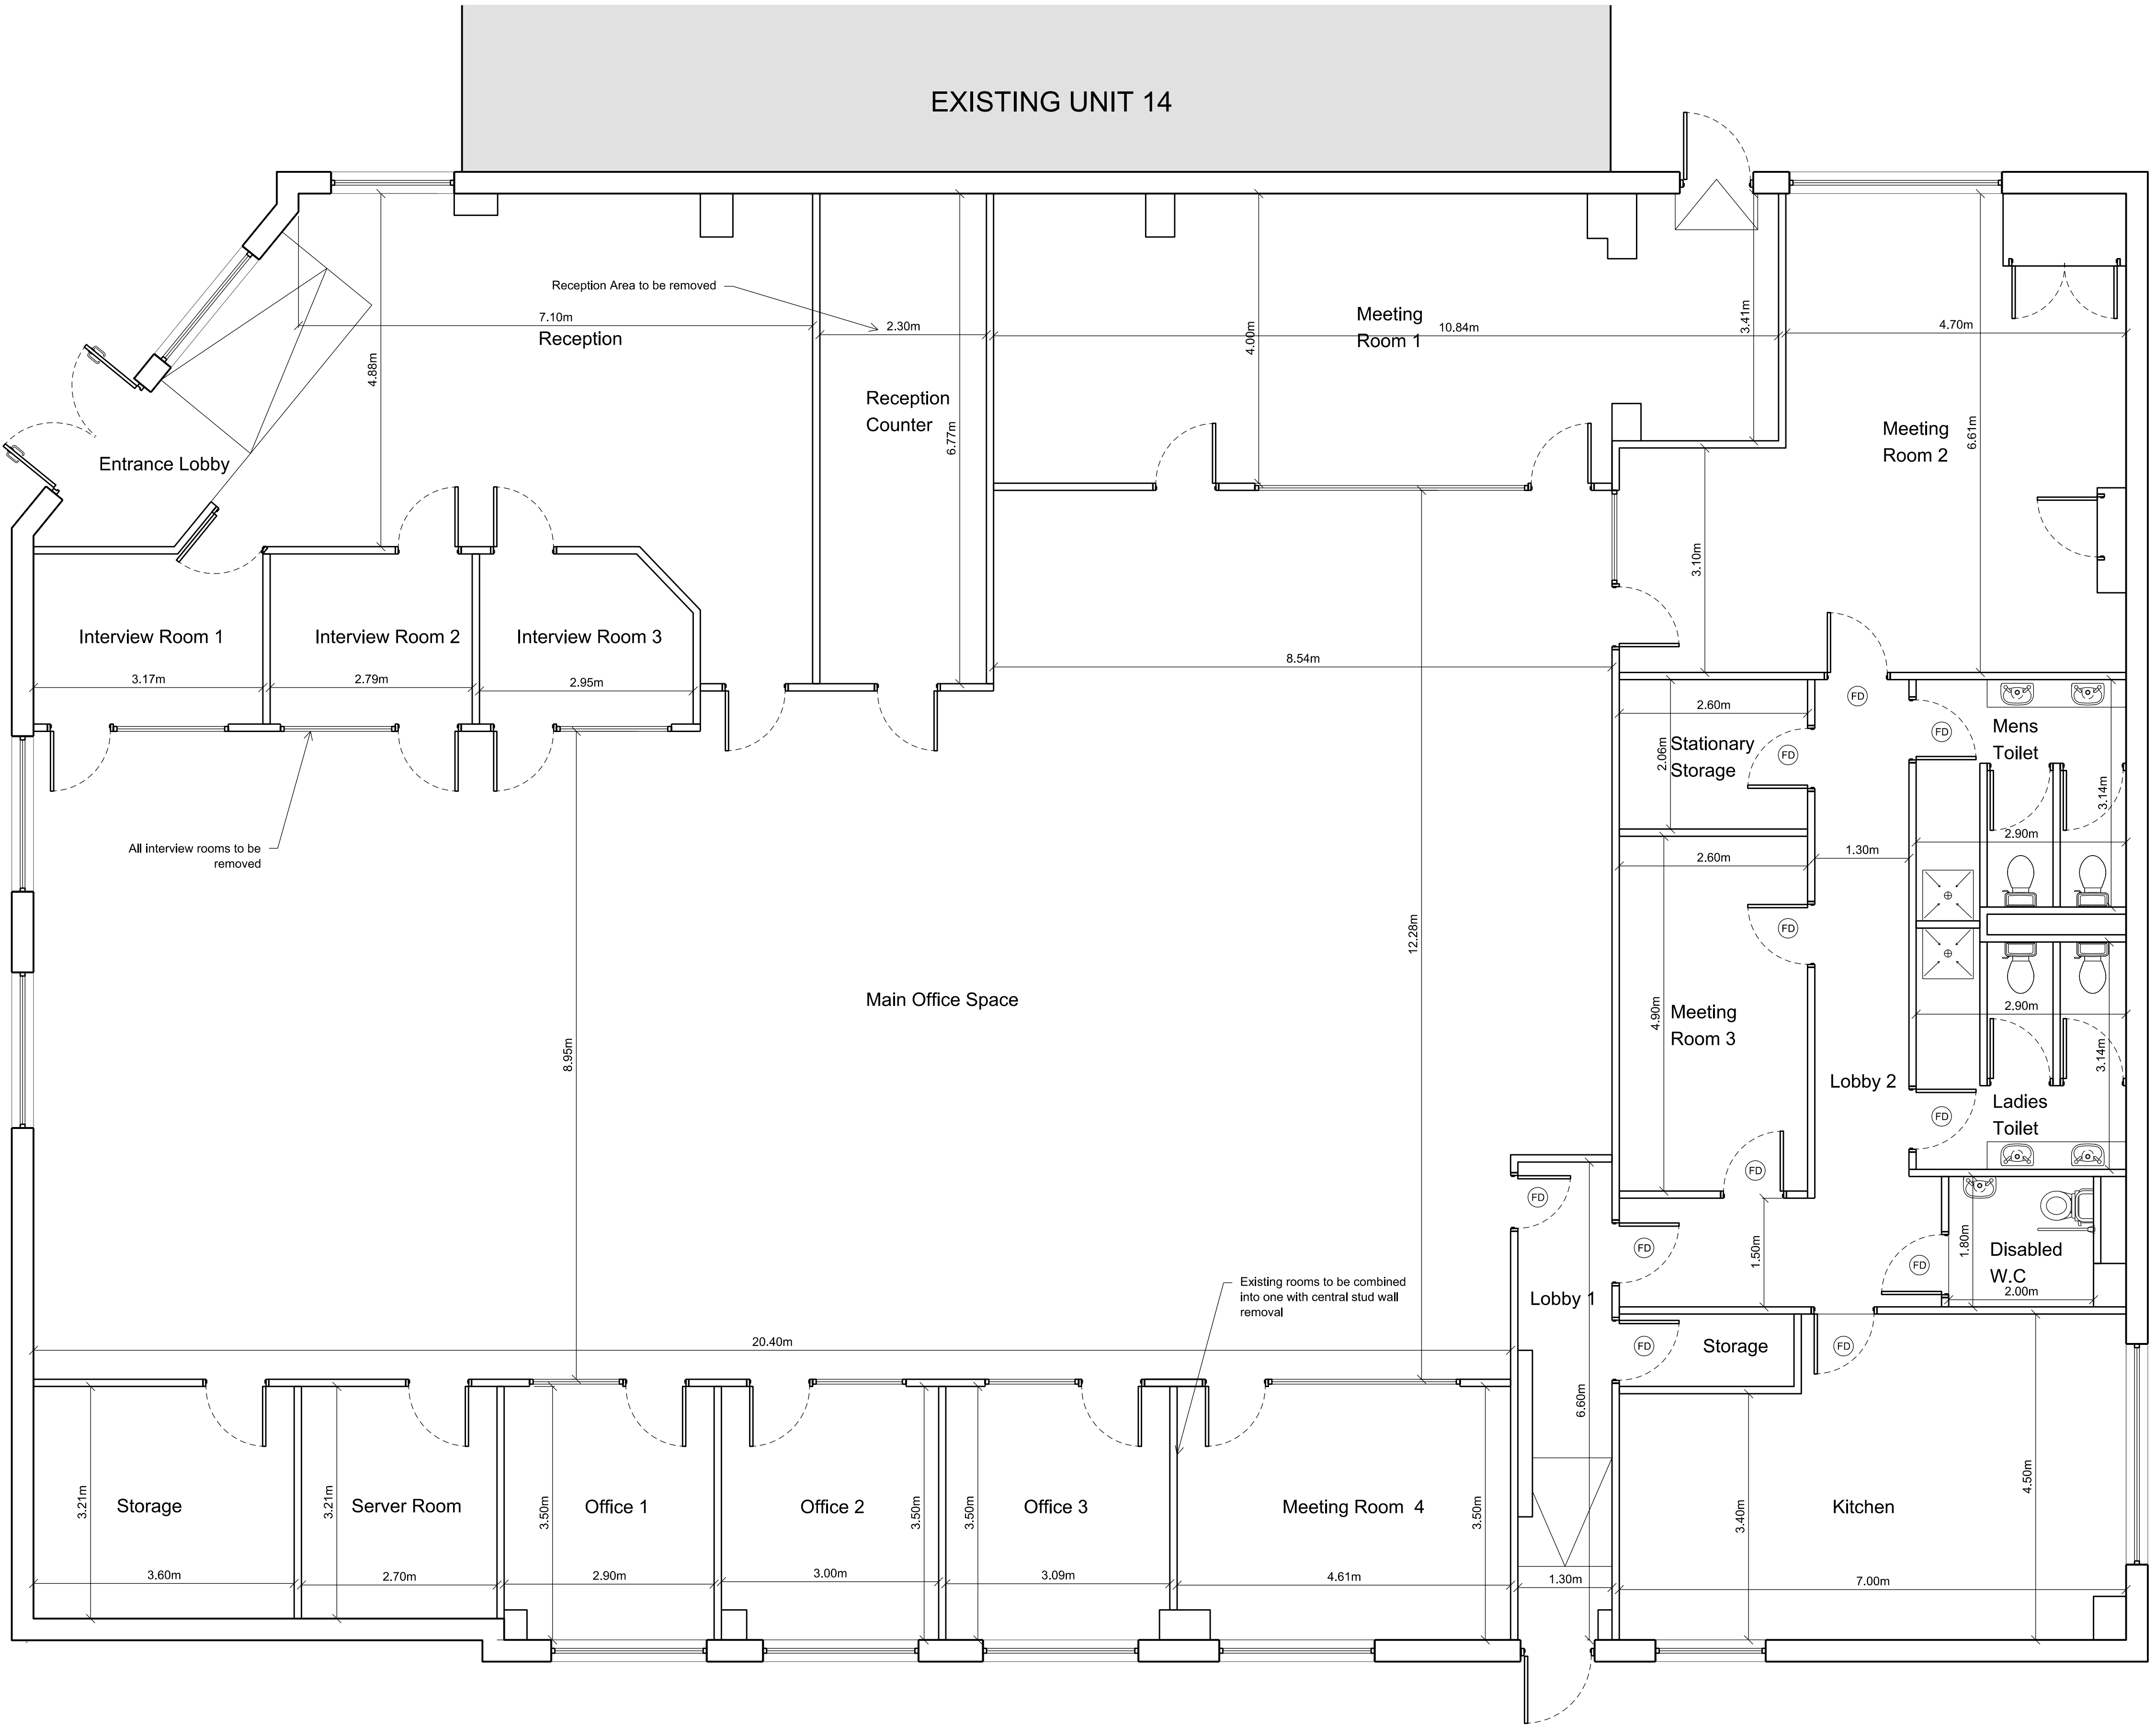

PROJECT
Unit 16 The Craft
Stockbridge Village

TITLE
Existing Block Plan
...

SIZE
A1

STATUS
PLANNING

PROJECT No.
PP21

DRAWING No.
L01A

JOHN MCCALL ARCHITECTS LTD

No. 1 Arts Village, Henry Street, Liverpool L1 5BS Tel: 0151 707 1818 Fax: 707 1819

Old Coop Building, Church Street, Hayfield, SK22 2JE e-mail: admin@johnmccall.co.uk

DRAWN by
AB

CHECKED
...

DATE
AUG 21

SCALE (1:50)

0m 5m 10m 15m 20m

A	Scale bar annotation added following Planner feedback	AUG 21	AB
DESIGNATION	DETAILS OF REVISION	DATE	INITIALS