

The Finches @ Hilton Grange

Survey Information

Legend


Indicates kerbside bin collection point

Indicates location of proposed wheeled bins within private plot curtilage for waste and recycling

Indicates pedestrian walking distance from bin storage to collection point

Indicates refuse vehicular route

Item	Description

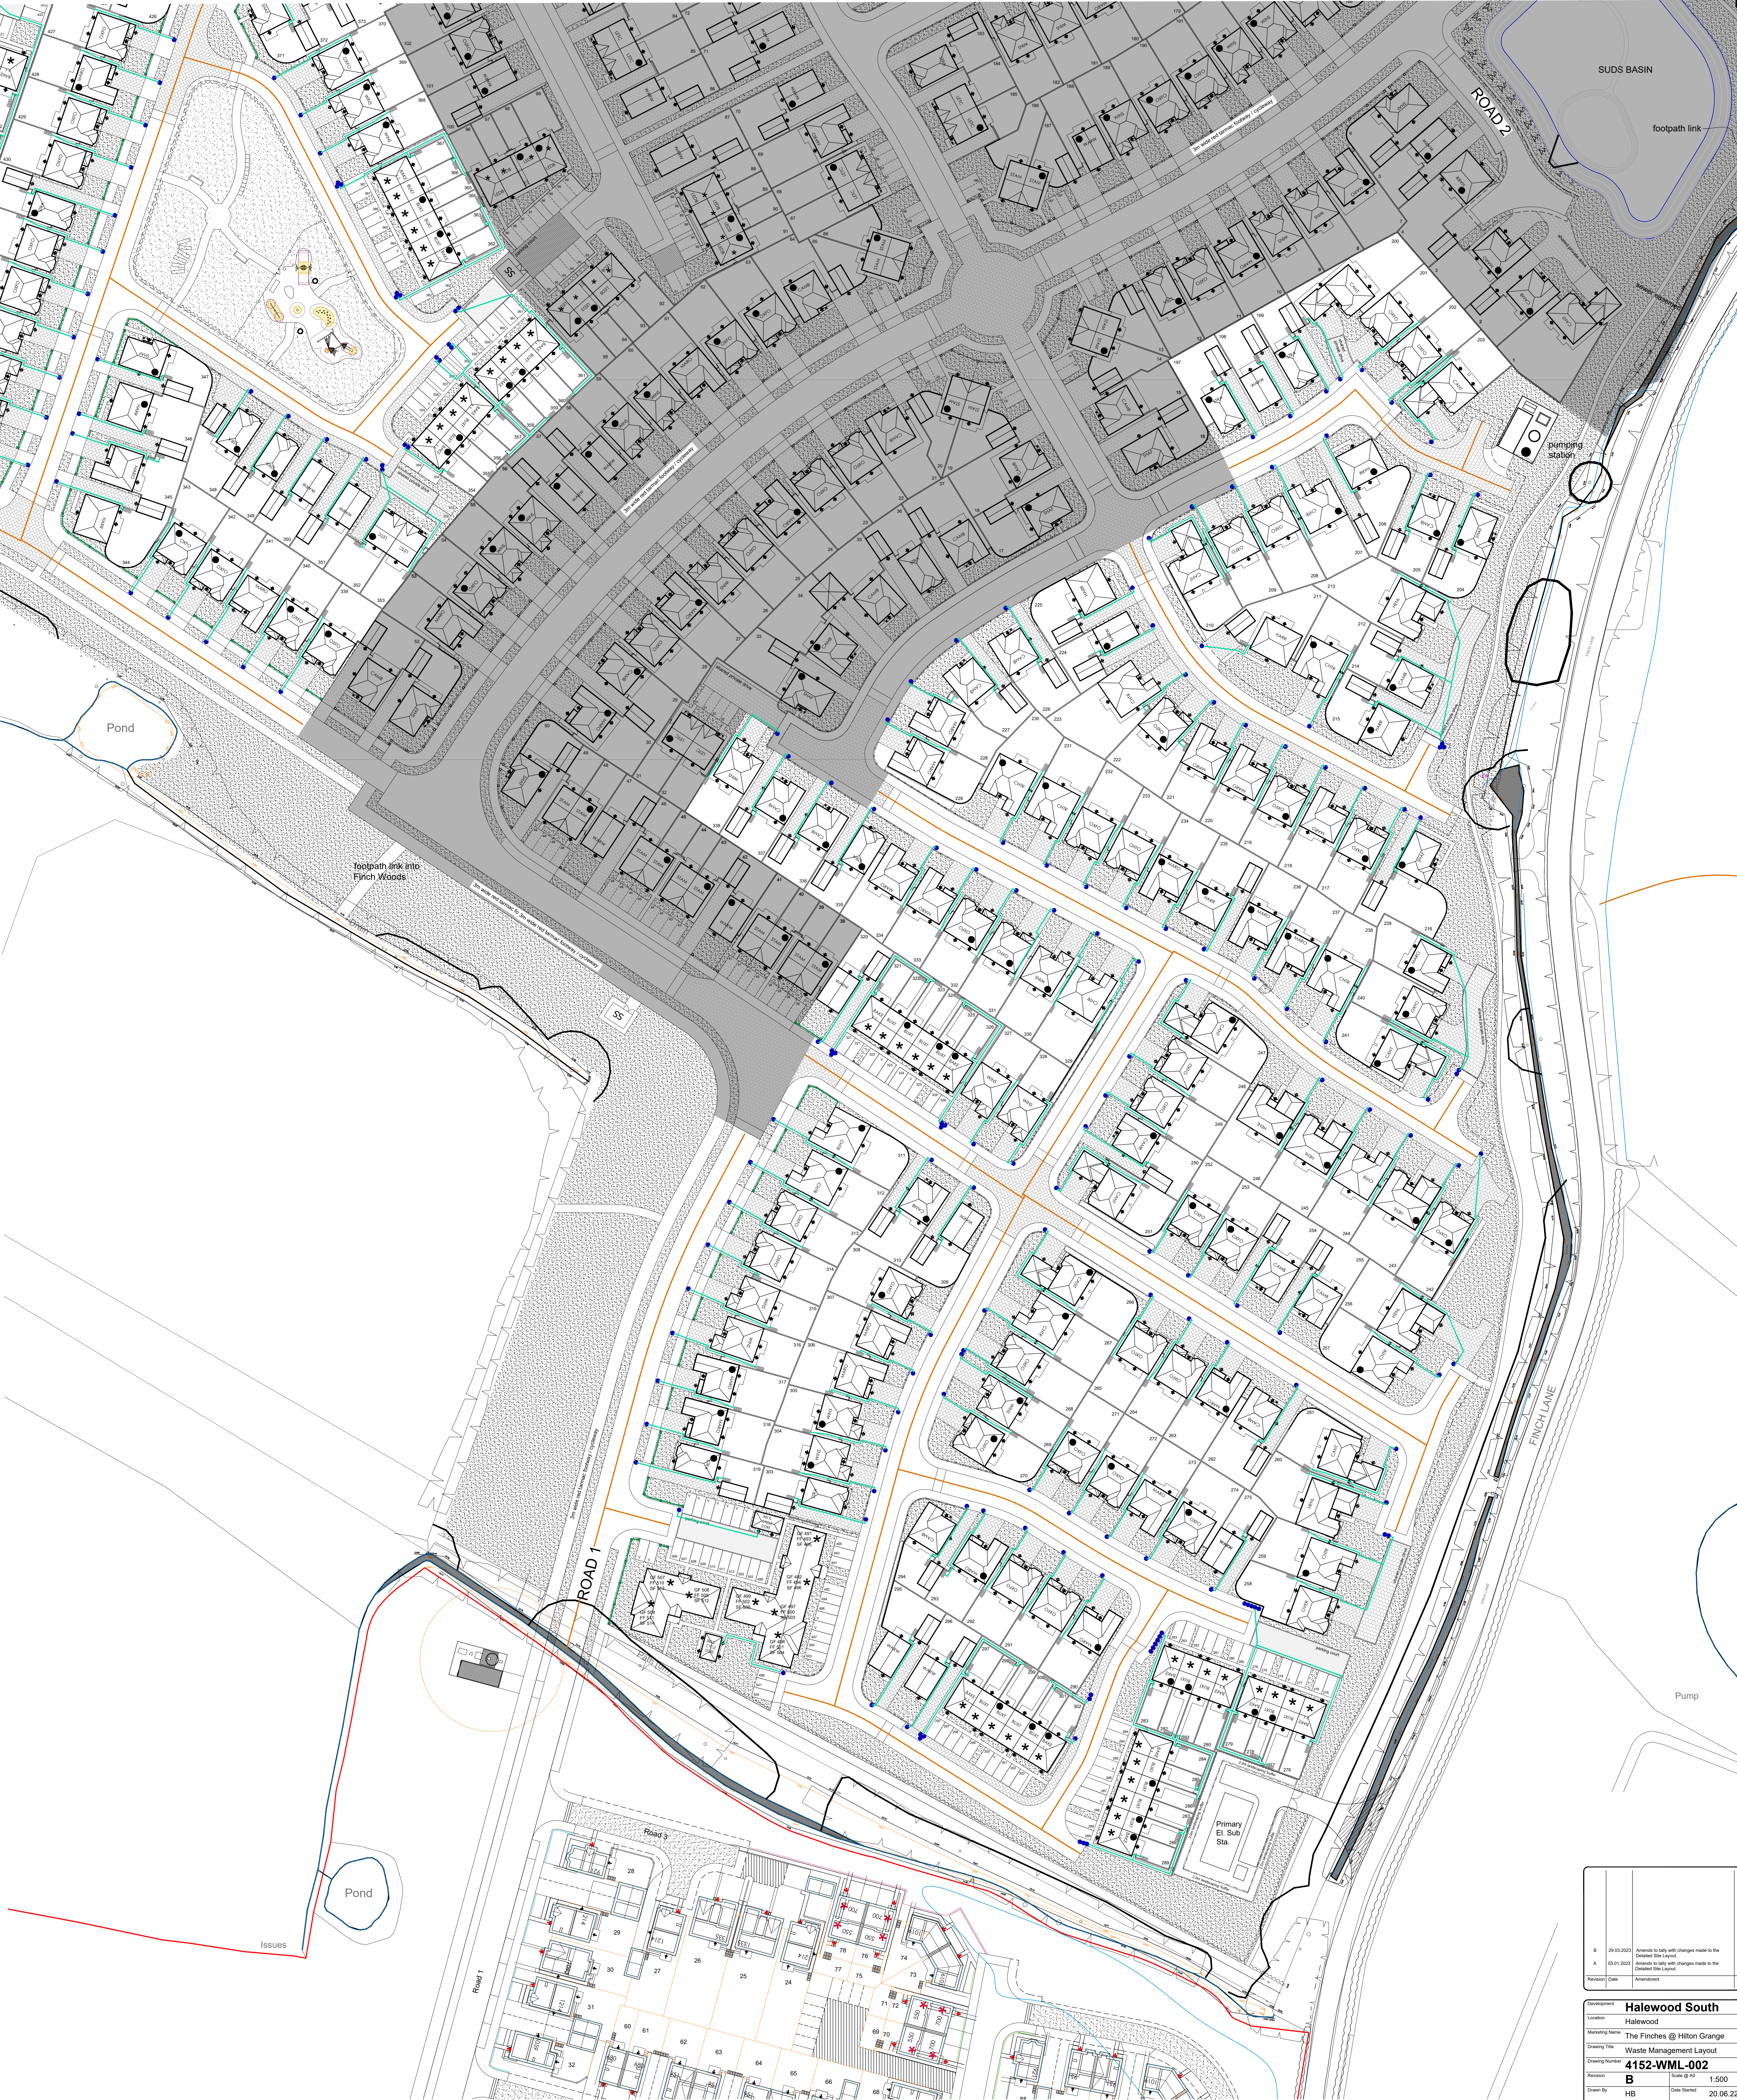

Rev	Date	Description	By	Check
B	20.06.2023	Amended to fully with changes made to the Detailed Site Layout	CLP	
A	03.01.2023	Amended to fully with changes made to the Detailed Site Layout	CLP	

Development

Halewood South

Location

Halewood

Working Name

The Finches @ Hilton Grange

Drawing Title

Waste Management Layout

Drawing Number

4152-WML-002

Revision

B

Scale @ A0

1:500

Drawn By

HB

Date Started

20.06.22

Checked by

Date

REDROW

Redrow Homes Lancashire

Redrow House, 10 Gallop Avenue, Southport Village, Chorley, PR7 7NA

Tel: 01757 848000 Fax: 01757 848015 Email: sales@redrow.co.uk

Legal Disclaimer TBC

This layout has been designed after due consideration of our Contract & Conditions Plan