


The Finches @ Hilton Grange

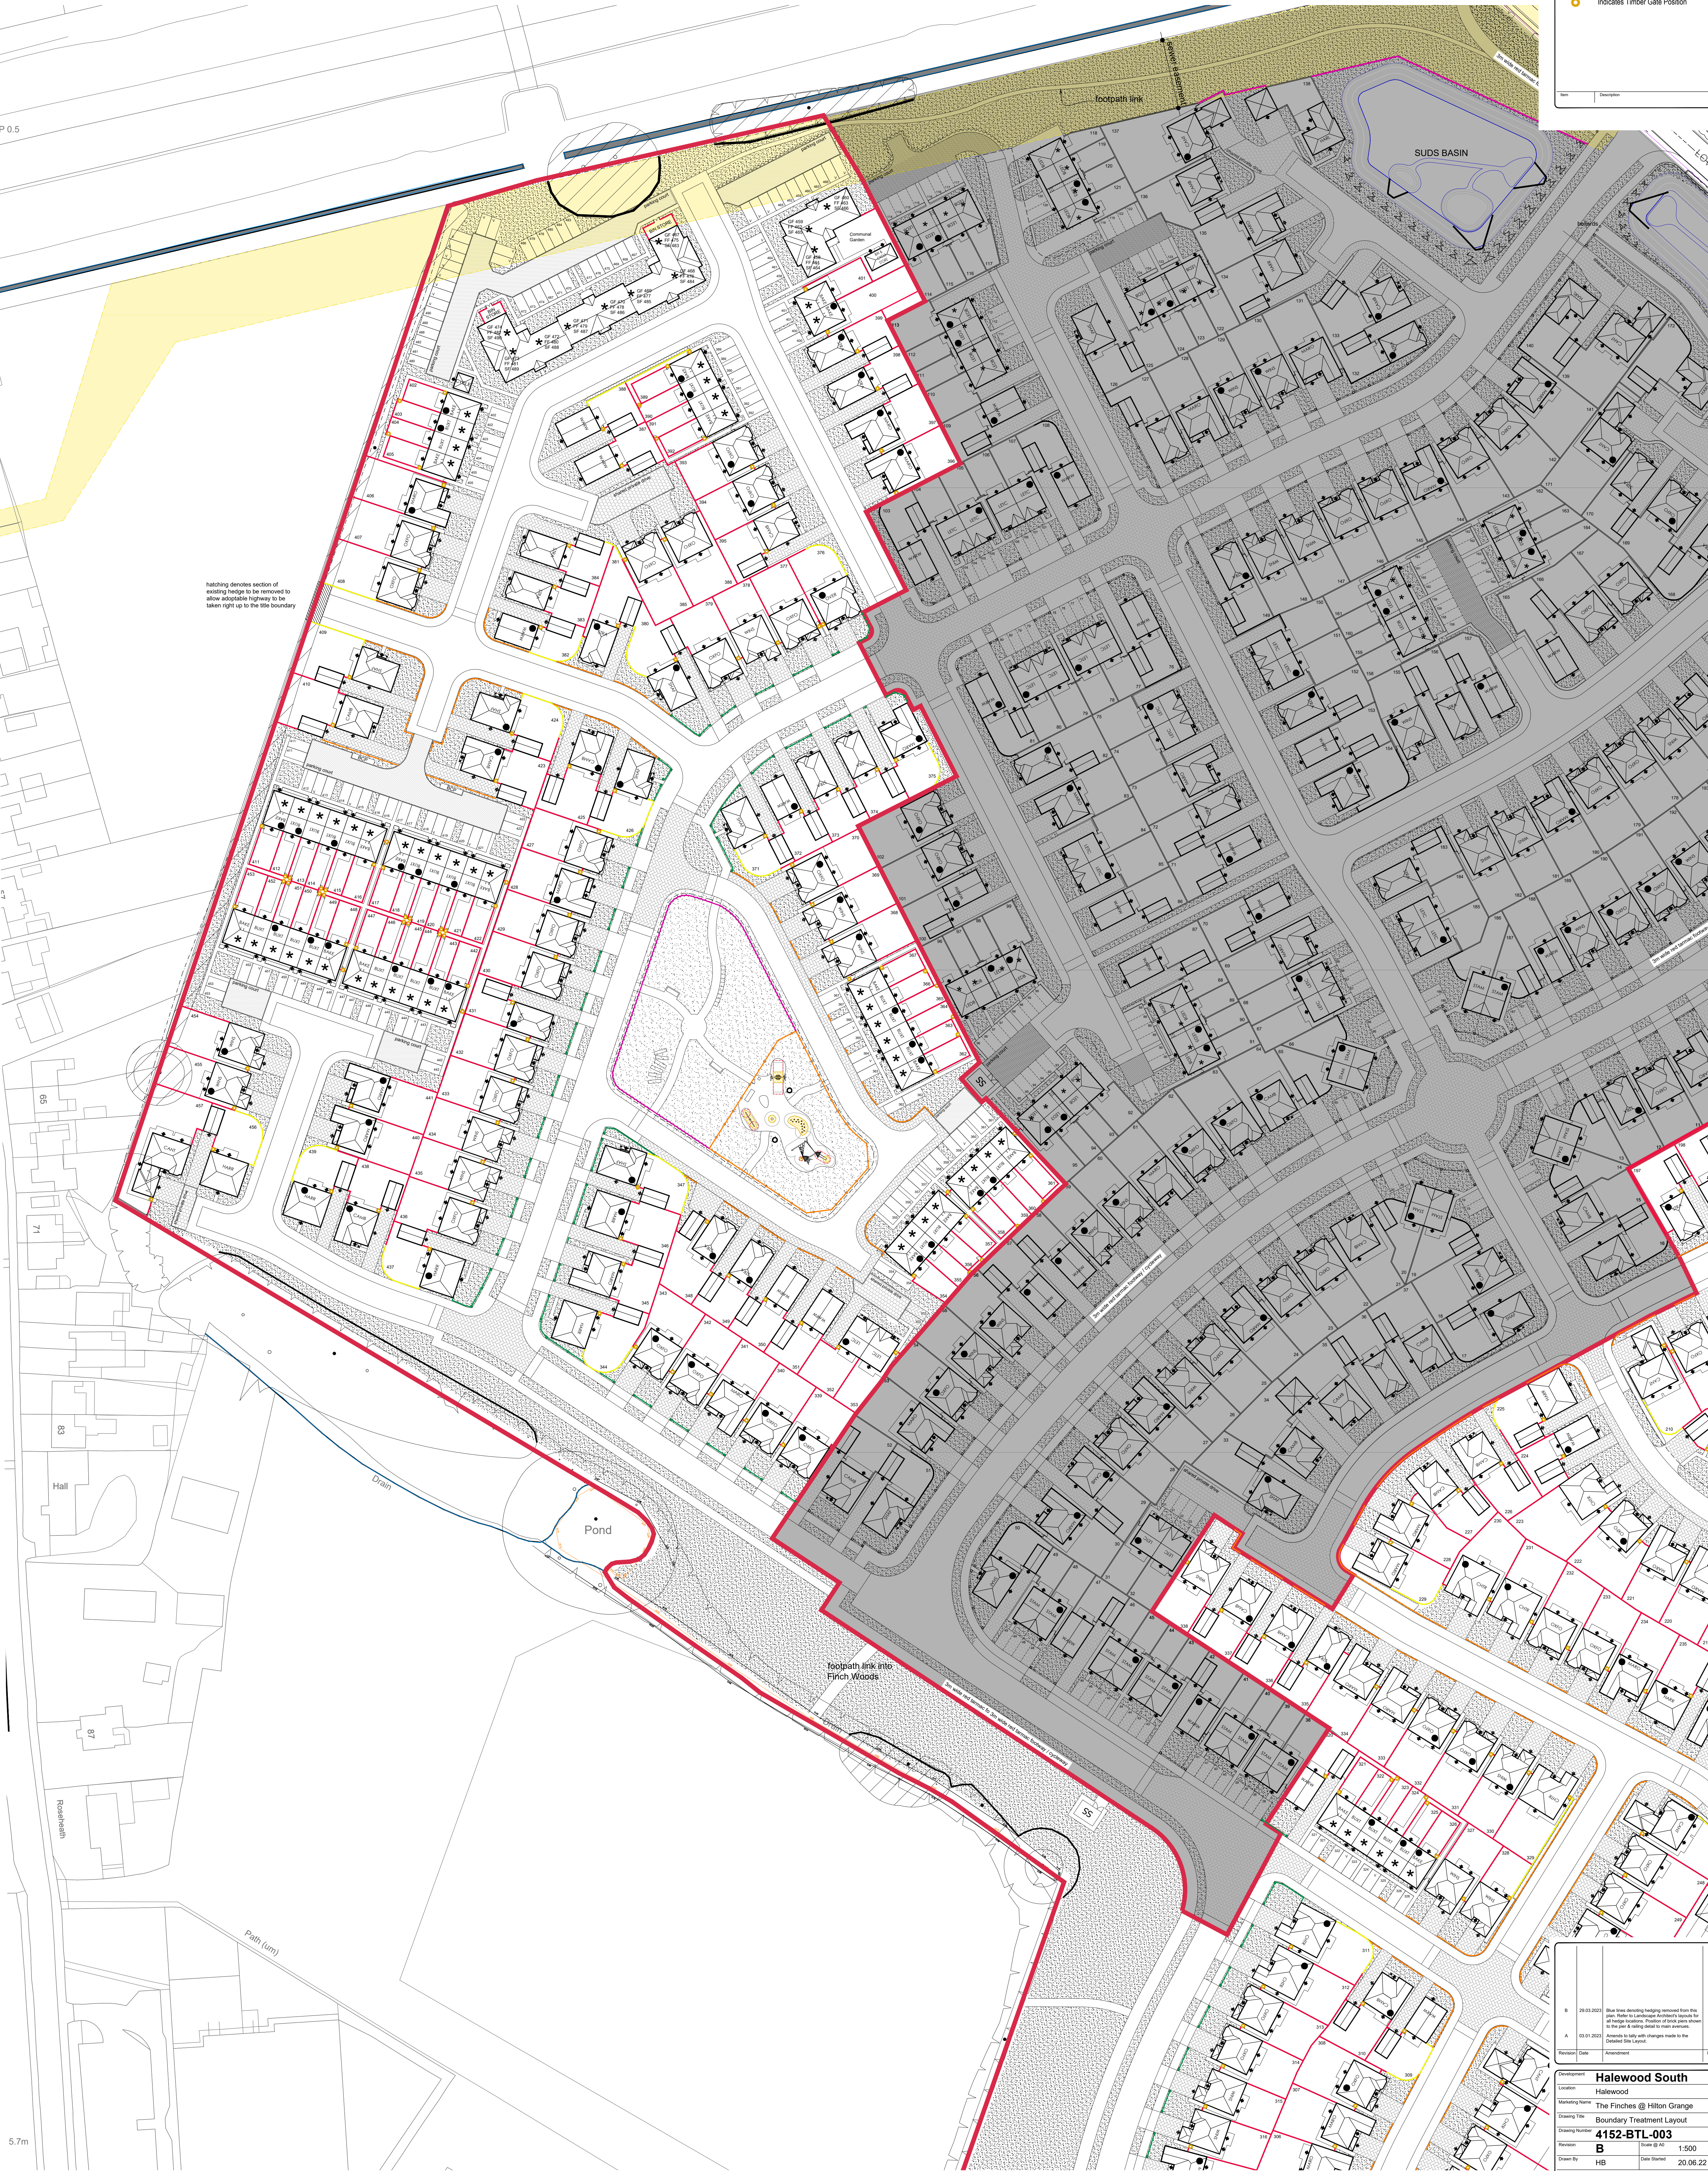

Survey Information

North Arrow

Legend

Indicates 1.8m High Brick Wall

Indicates 1.8m High Close Boarded Fence

Indicates 0.9m Estate Railing

Indicates 0.9m Brick Pier & Railing

Indicates 0.6m Knee Rail

Indicates Timber Gate Position

Notes

Description

Revisions

Rev

Date

Description

By









Development

Halewood South

Location

Halewood

Marketing Name

The Finches @ Hilton Grange

Drawing Title

Boundary Treatment Layout

Drawing Number

4152-BTL-003

Version

B

Drawn By

HB

Drawn Date

20.06.22

Checked By

Checked Date

REDROW



Legal Disclaimer

T&C

This layout has been designed after due consideration of our Contract & Conditions of Sale