


The Finches @ Hilton Grange

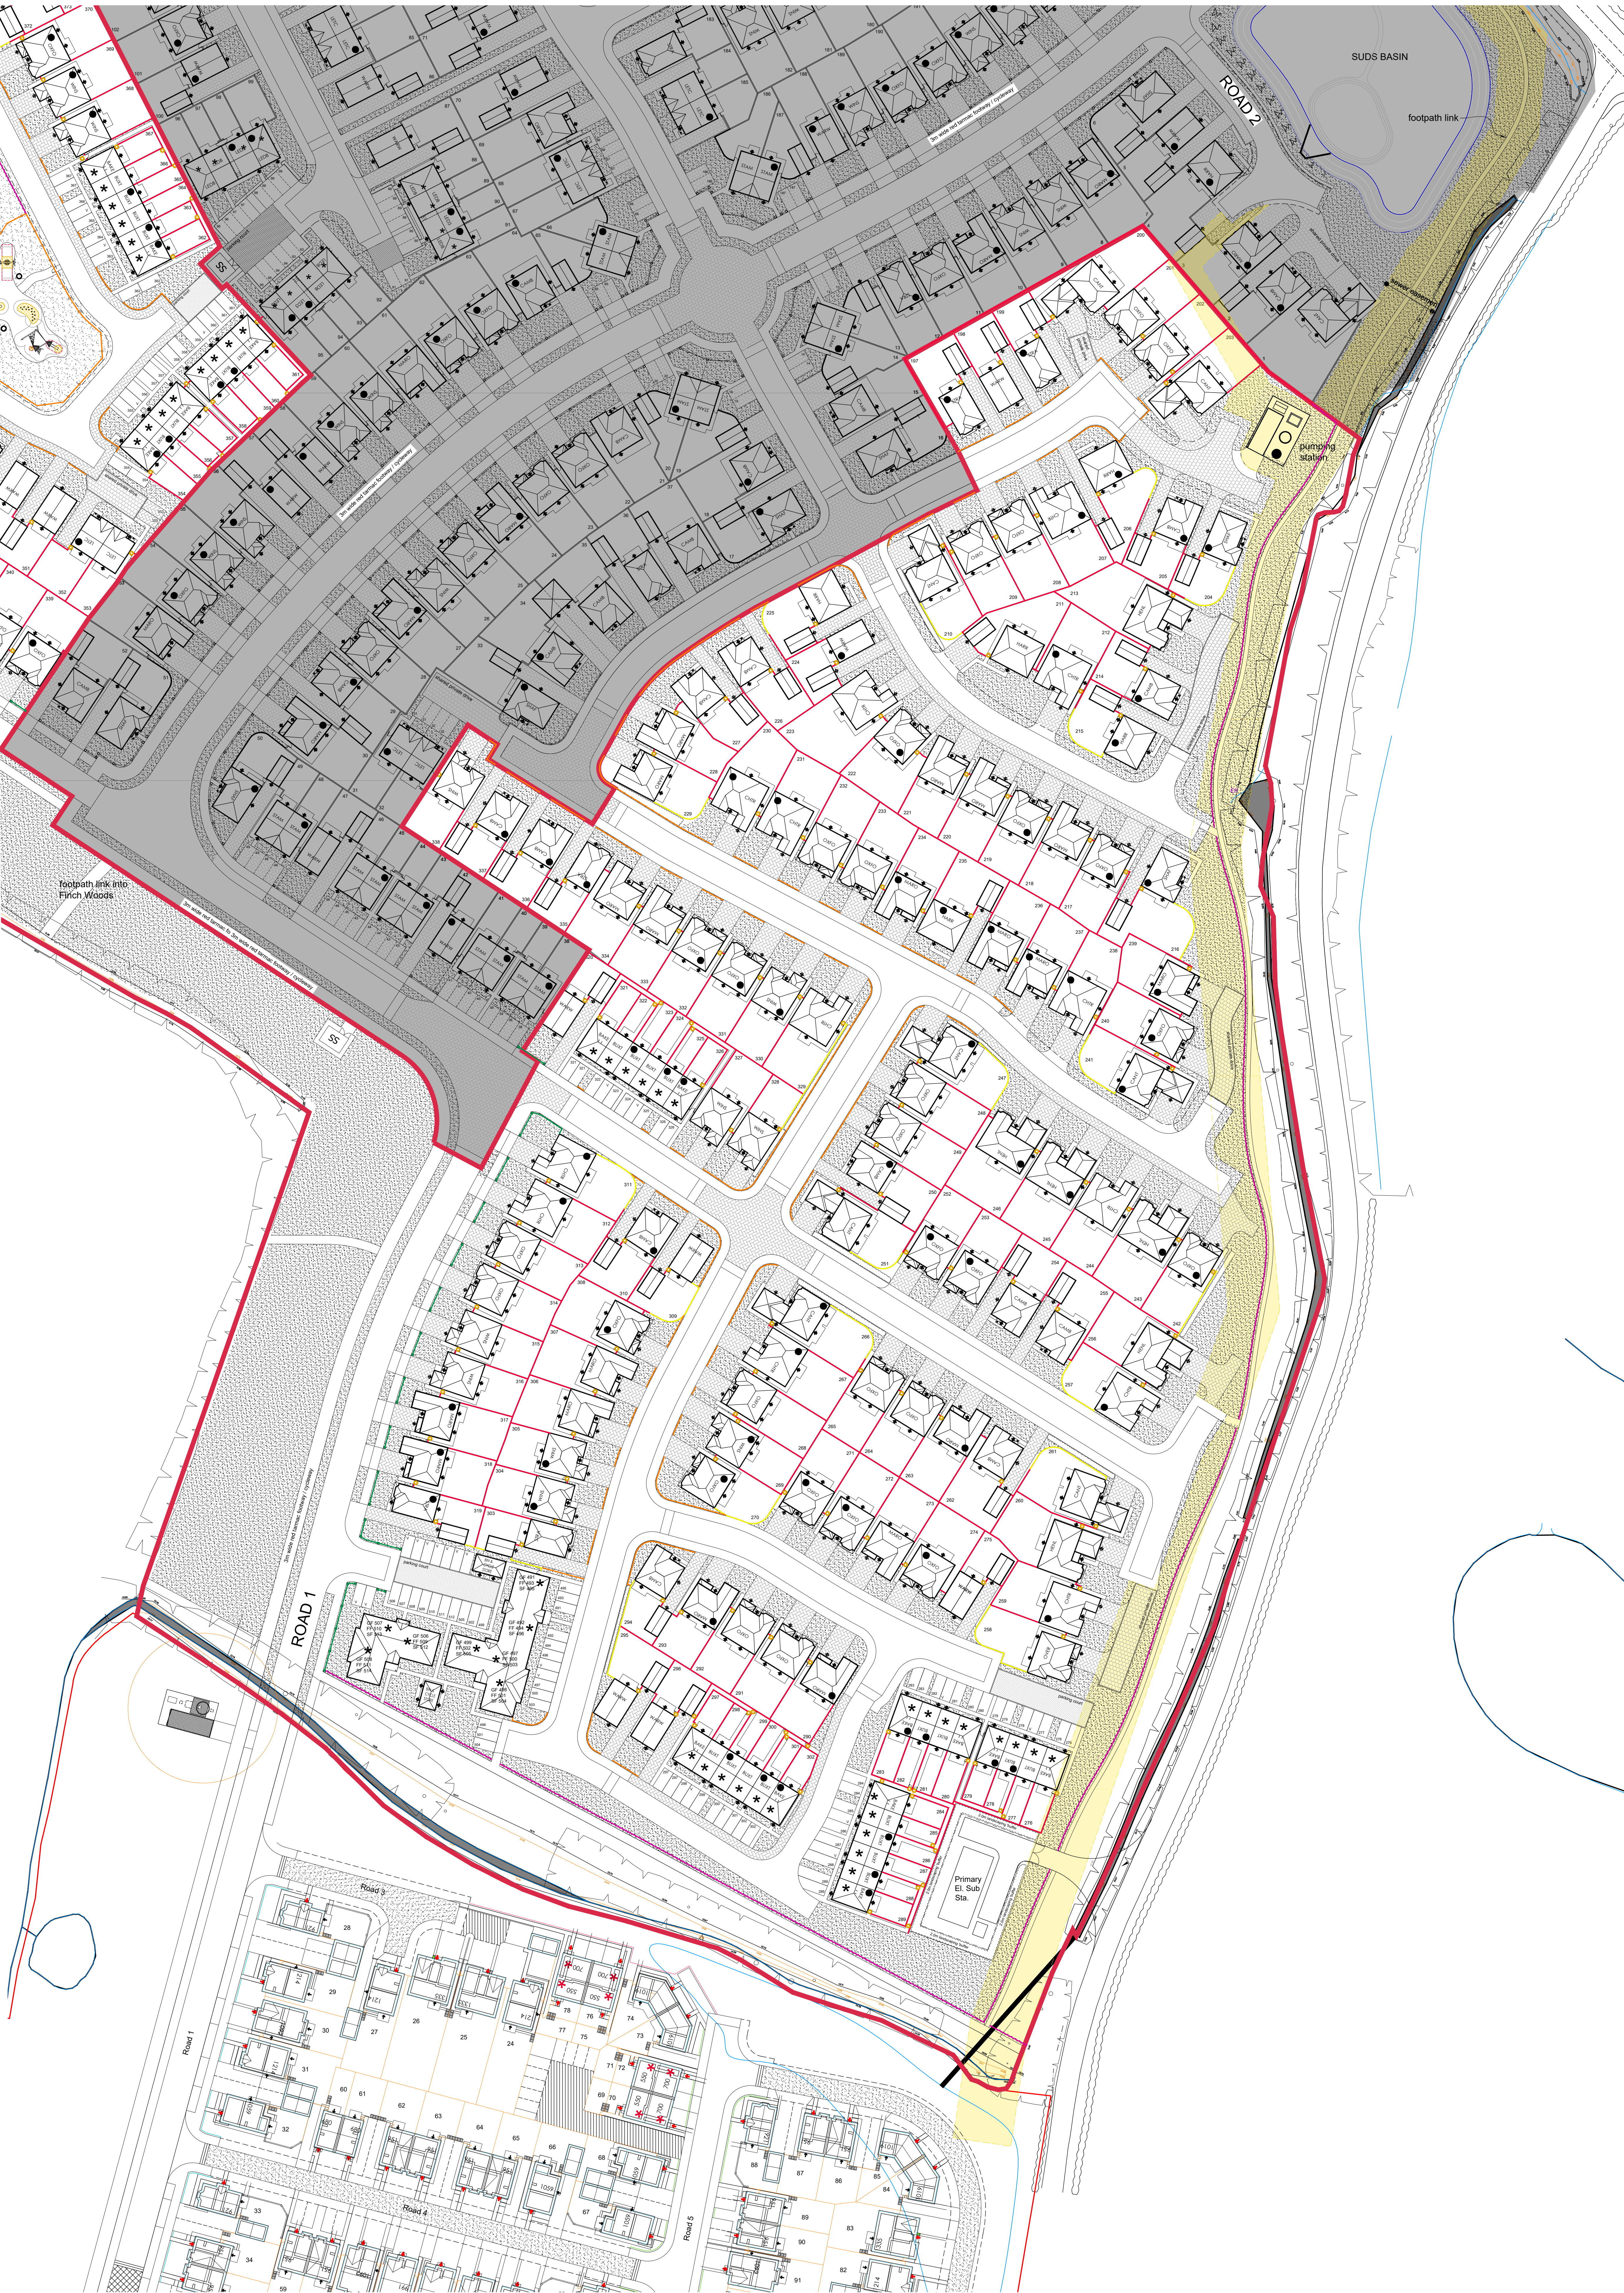

Survey Information

Legend

Indicates 1.8m High Brick Wall

Indicates 1.8m High Close Boarded Fence

Indicates 0.9m Estate Railing

Indicates 0.9m Brick Pier & Railing

Indicates 0.6m Knee Rail

Indicates Timber Gate Position

Notes

Description

Rev	Date	Description	By
B	20.03.2023	Amended to fully reflect changes made to the Detailed Site Layout	CJP
A	03.07.2023	Amended to fully reflect changes made to the Detailed Site Layout	CJP
Revision	Date	Description	By

Development	Halewood South
Location	Halewood
Marketing Name	The Finches @ Hilton Grange
Drawing Title	Boundary Treatment Layout
Drawing Number	4152-BTL-002
Revision	B
Drawn By	HB
Checked by	
Date Issued	20.06.22

REDROW

Redrow Homes Lancashire
Redrow House, 14 Eaton Avenue, Bolton, Greater Manchester, M41 1TA
Tel: 01707 845700 Fax: 01707 845701 Email: enquiries@redrow.co.uk

Legal Disclaimer

This layout has been designed after due consideration of our Contract & Conditions of Sale