


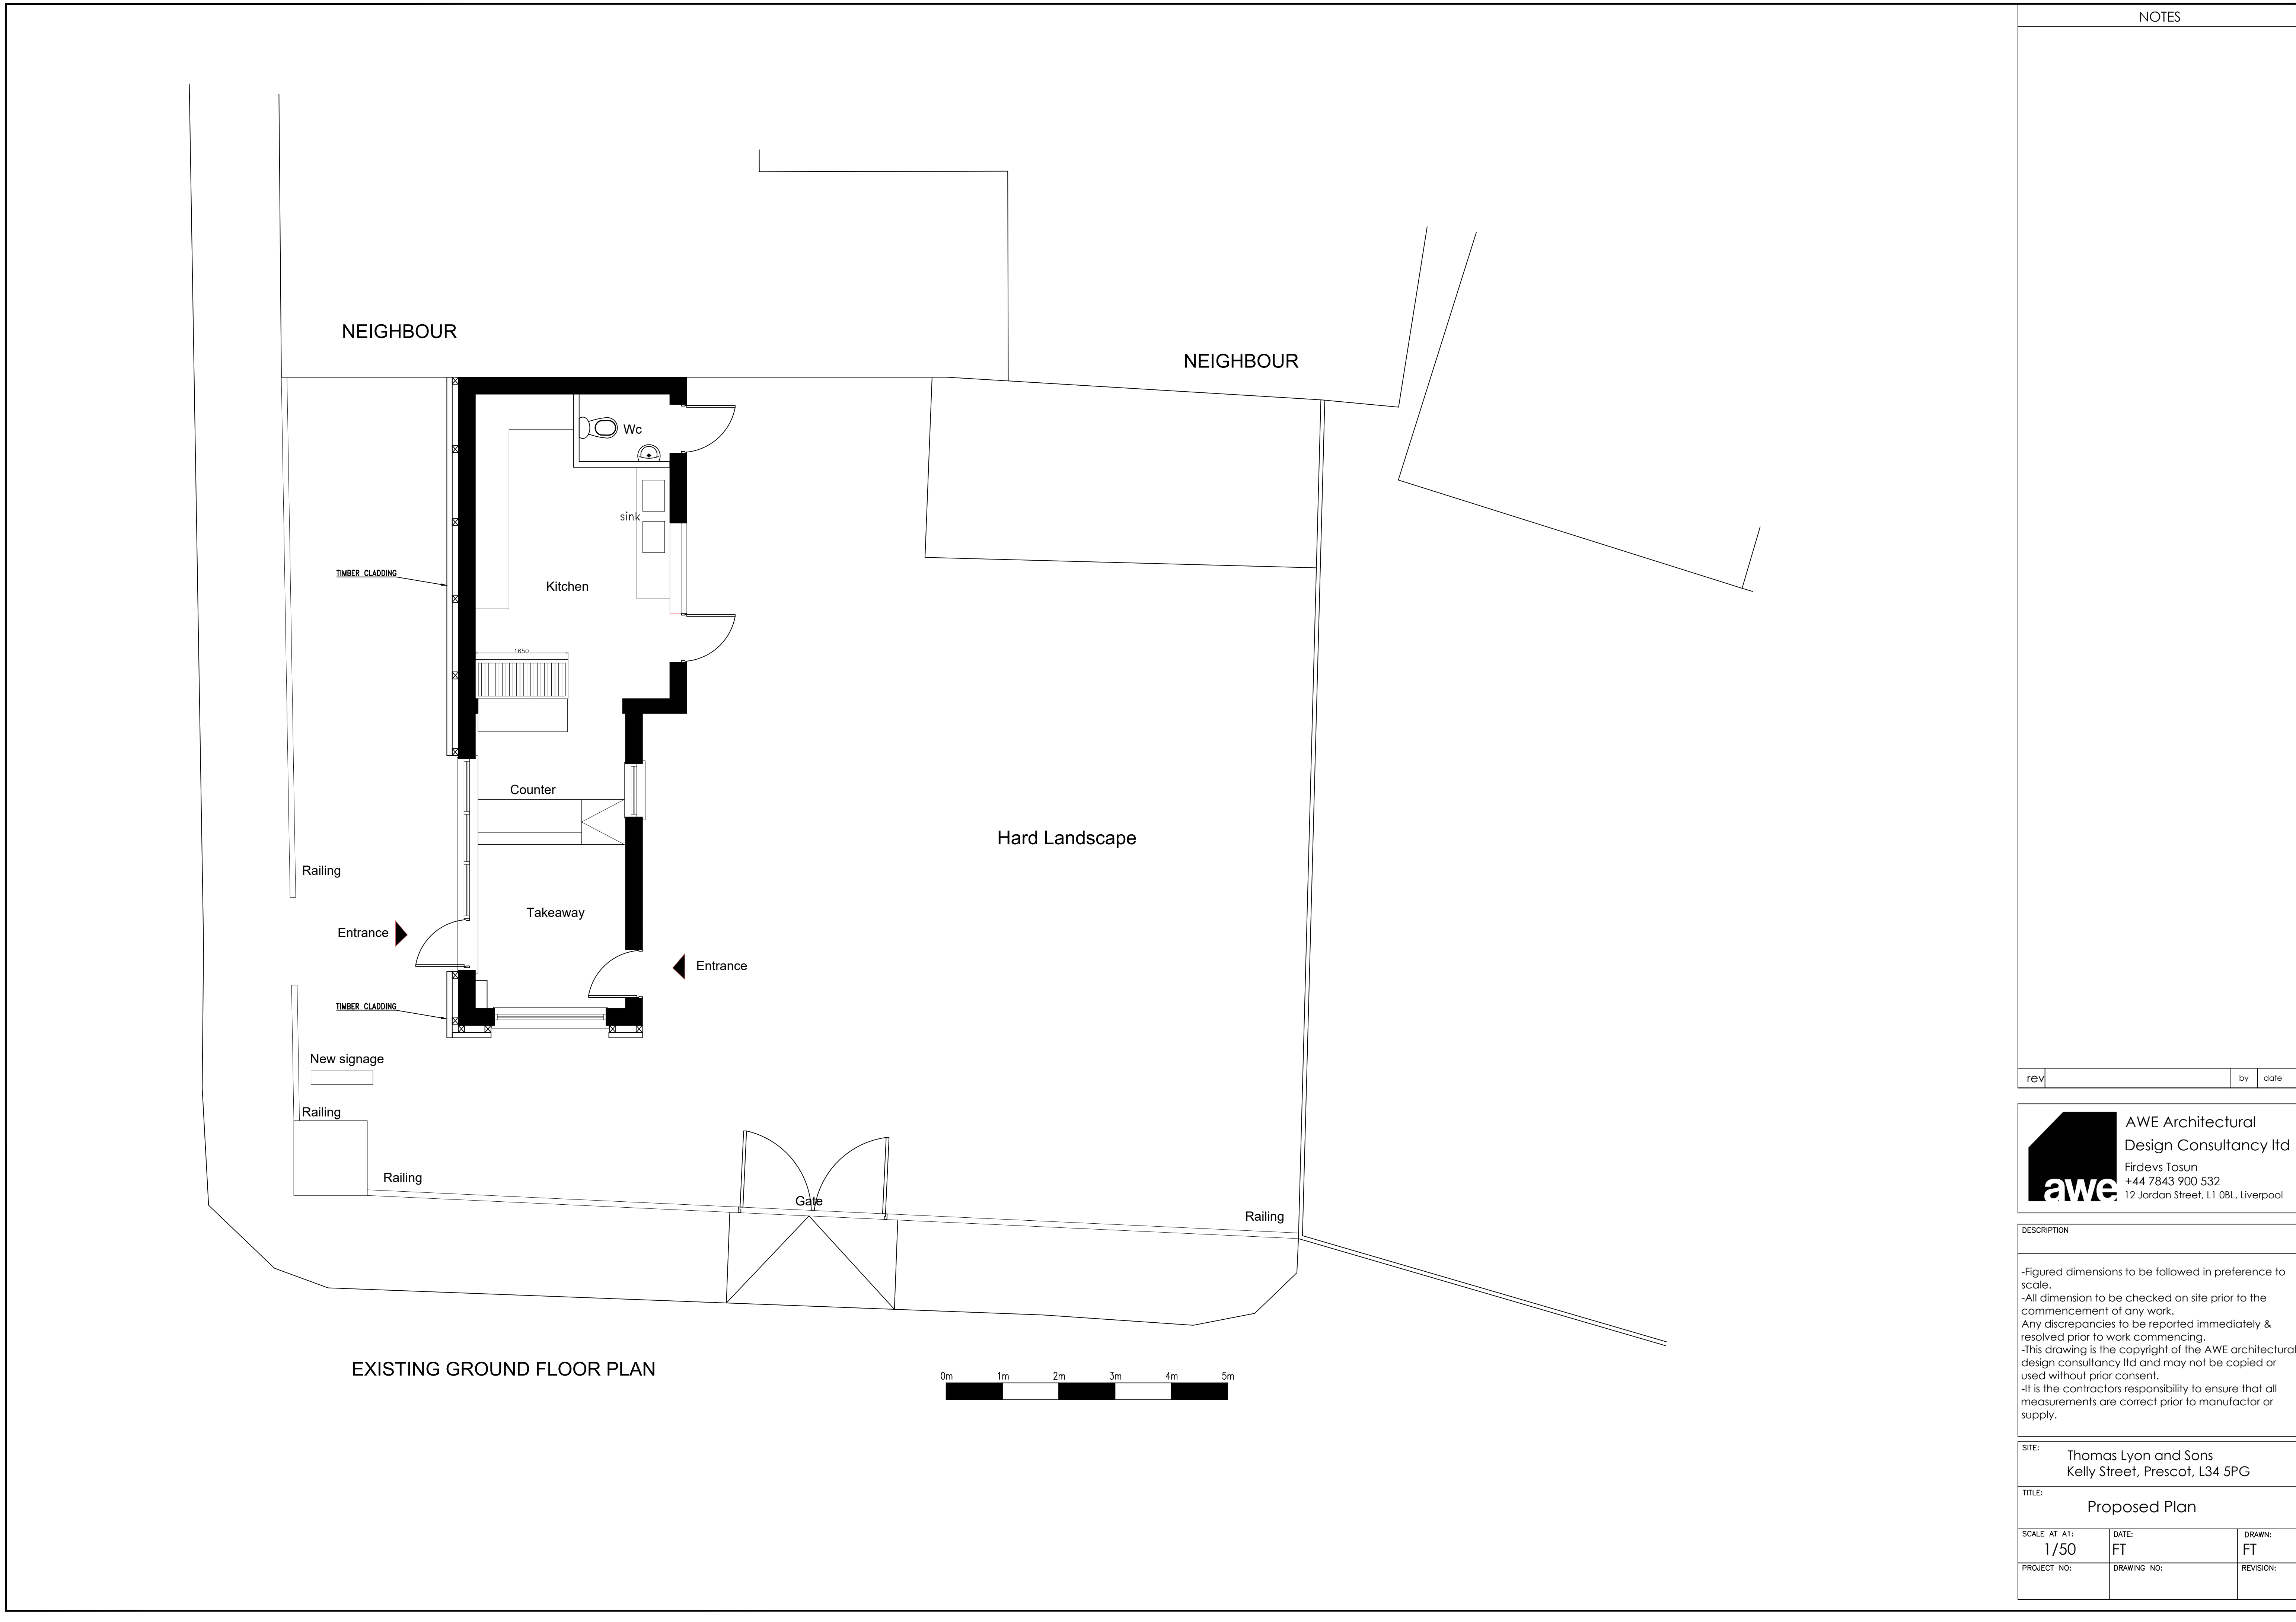

NOTES

rev

by

date

awe

AWE Architectural
Design Consultancy Ltd

Firdevs Tosun
+44 7843 900 532
12 Jordan Street, L1 0BL, Liverpool

DESCRIPTION

-Figured dimensions to be followed in preference to scale.

-All dimension to be checked on site prior to the commencement of any work.

Any discrepancies to be reported immediately & resolved prior to work commencing.

-This drawing is the copyright of the AWE architectural design consultancy ltd and may not be copied or used without prior consent.

-It is the contractors responsibility to ensure that all measurements are correct prior to manufactor or supply.

SITE:

Thomas Lyon and Sons
Kelly Street, Prescot, L34 5PG

TITLE:

Proposed Plan

SCALE AT A1:

1/50

DATE:

FT

DRAWN:

FT

PROJECT NO:

DRAWING NO:

REVISION: