


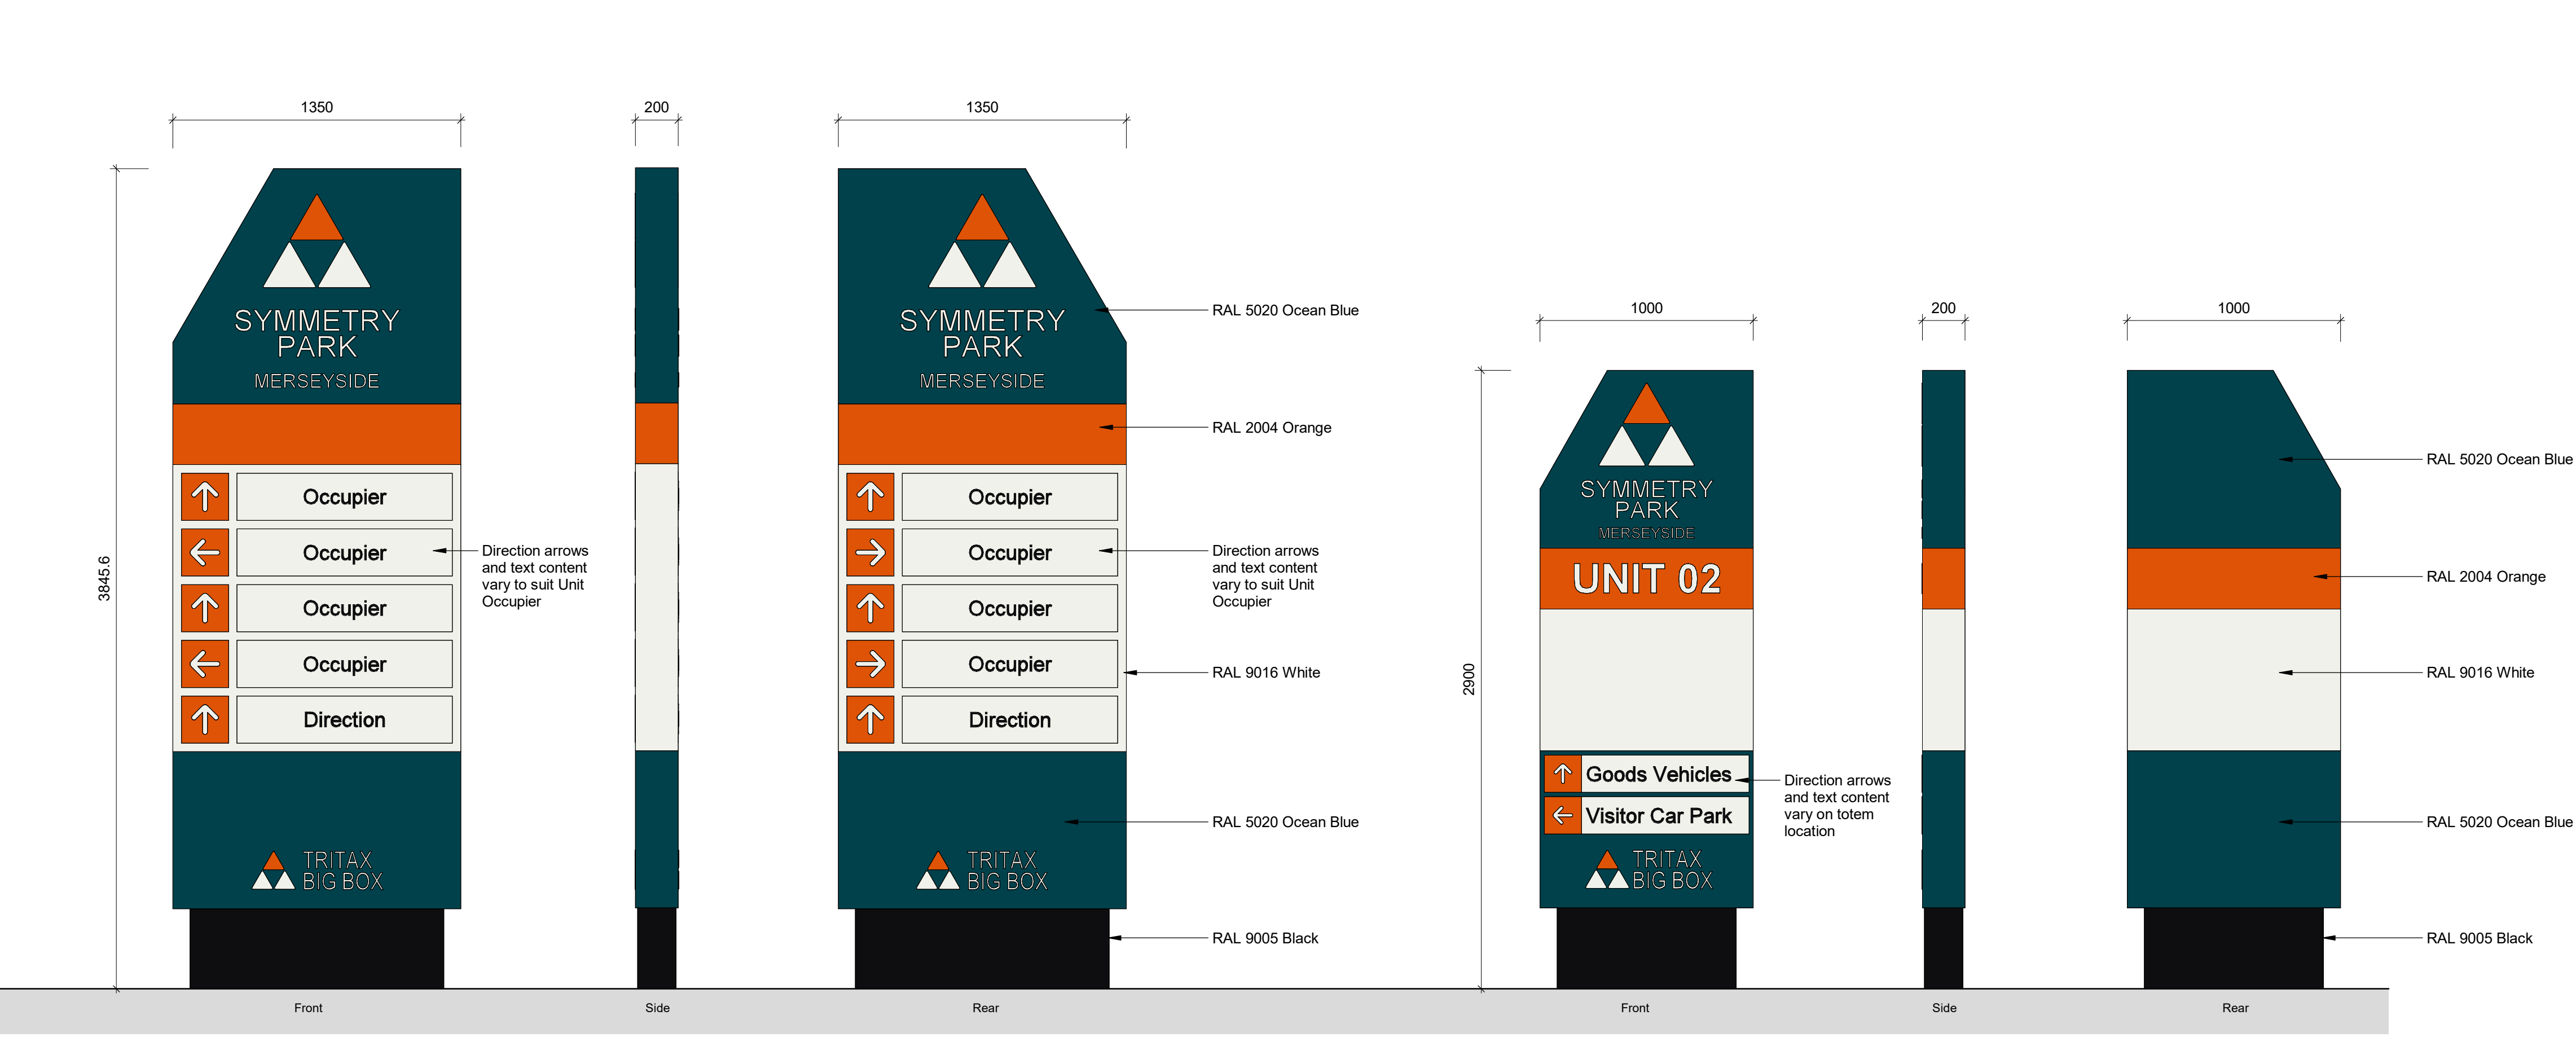

- Dimensions are all in millimeters, unless stated otherwise.
- It is the recipient's responsibility to print this document to the correct scale.
- All the relevant drawings and specifications should be read in conjunction with this drawing.



Notes:

Refer to drawing '22604-UMC-0002-ZZ-DR-A-1314 Proposed Signs to Building Elevations' for wall mounted sign locations.

Refer to drawing '22604-UMC-0002-RL-DR-A-1015 Proposed Signs to Building Roof' for location of roof mounted signs.

Refer to drawing '22604-UMC-0002-ZZ-DR-A-0630 Proposed Site Signage Location Plan' for location of Totem signs.

Sign Type 5


200mm deep overall, internally LED illuminated totem sign. Powdercoated 3 colours with stencil cut and inlaid detail and vinyl.

Sign Type 7

200mm deep overall, internally LED illuminated totem sign. Powdercoated 3 colours with stencil cut and inlaid detail and vinyl.

Totem Sign Types

1 : 20

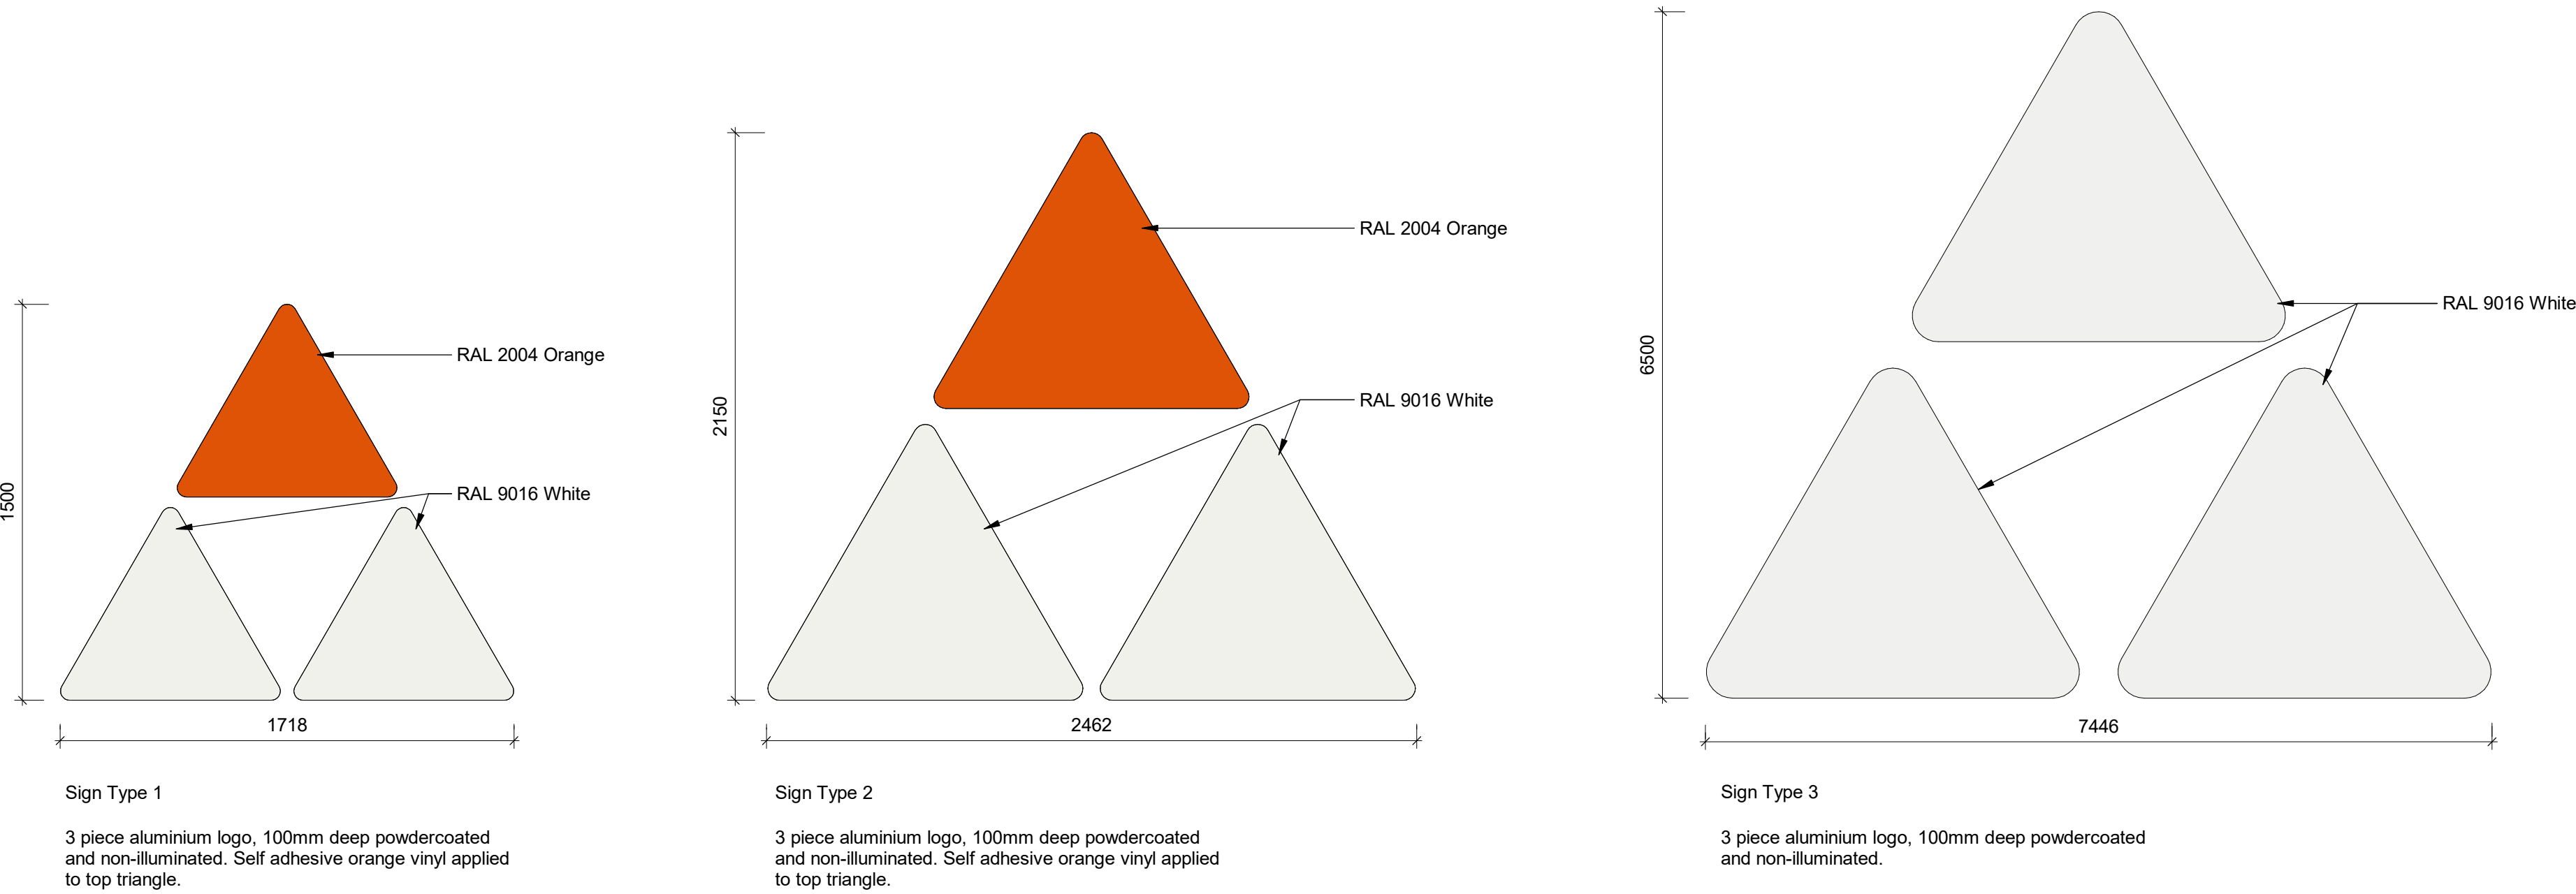

Logo Sign Types - Wall Mounted

1 : 20

Logo Sign Types - Roof Mounted

1 : 50

PLANNING

THIS DRAWING IS FOR PLANNING CONSIDERATION ONLY AND SHOULD NOT BE USED FOR ANY OTHER PURPOSE

rev | amendments | by | ckd | date

Unit 02, Symmetry Park, Merseyside

Proposed Sign Type Elevations

Information Container LOIN		
LOD 3	LOI 3	
 TRITAX BIG BOX		
 umc architects		
3rd Floor, Manchester Club, 81 King Street, Manchester, M2 4AH +44 (0)161 413 0590 info@umcarchitects.com		
RIBA PoW Stage:	5 - Construction	
Suitability / Status:	S2	
Drawn / Checked:	JT / DEB	
Date:	20/02/2025	
Scale:	As Indicated @ A1	
UMC Project Number:	22604	
Document Reference:	Drawing no:	Revision:
22604-UMC -0002 -ZZ -DR -A-	0740	P01