


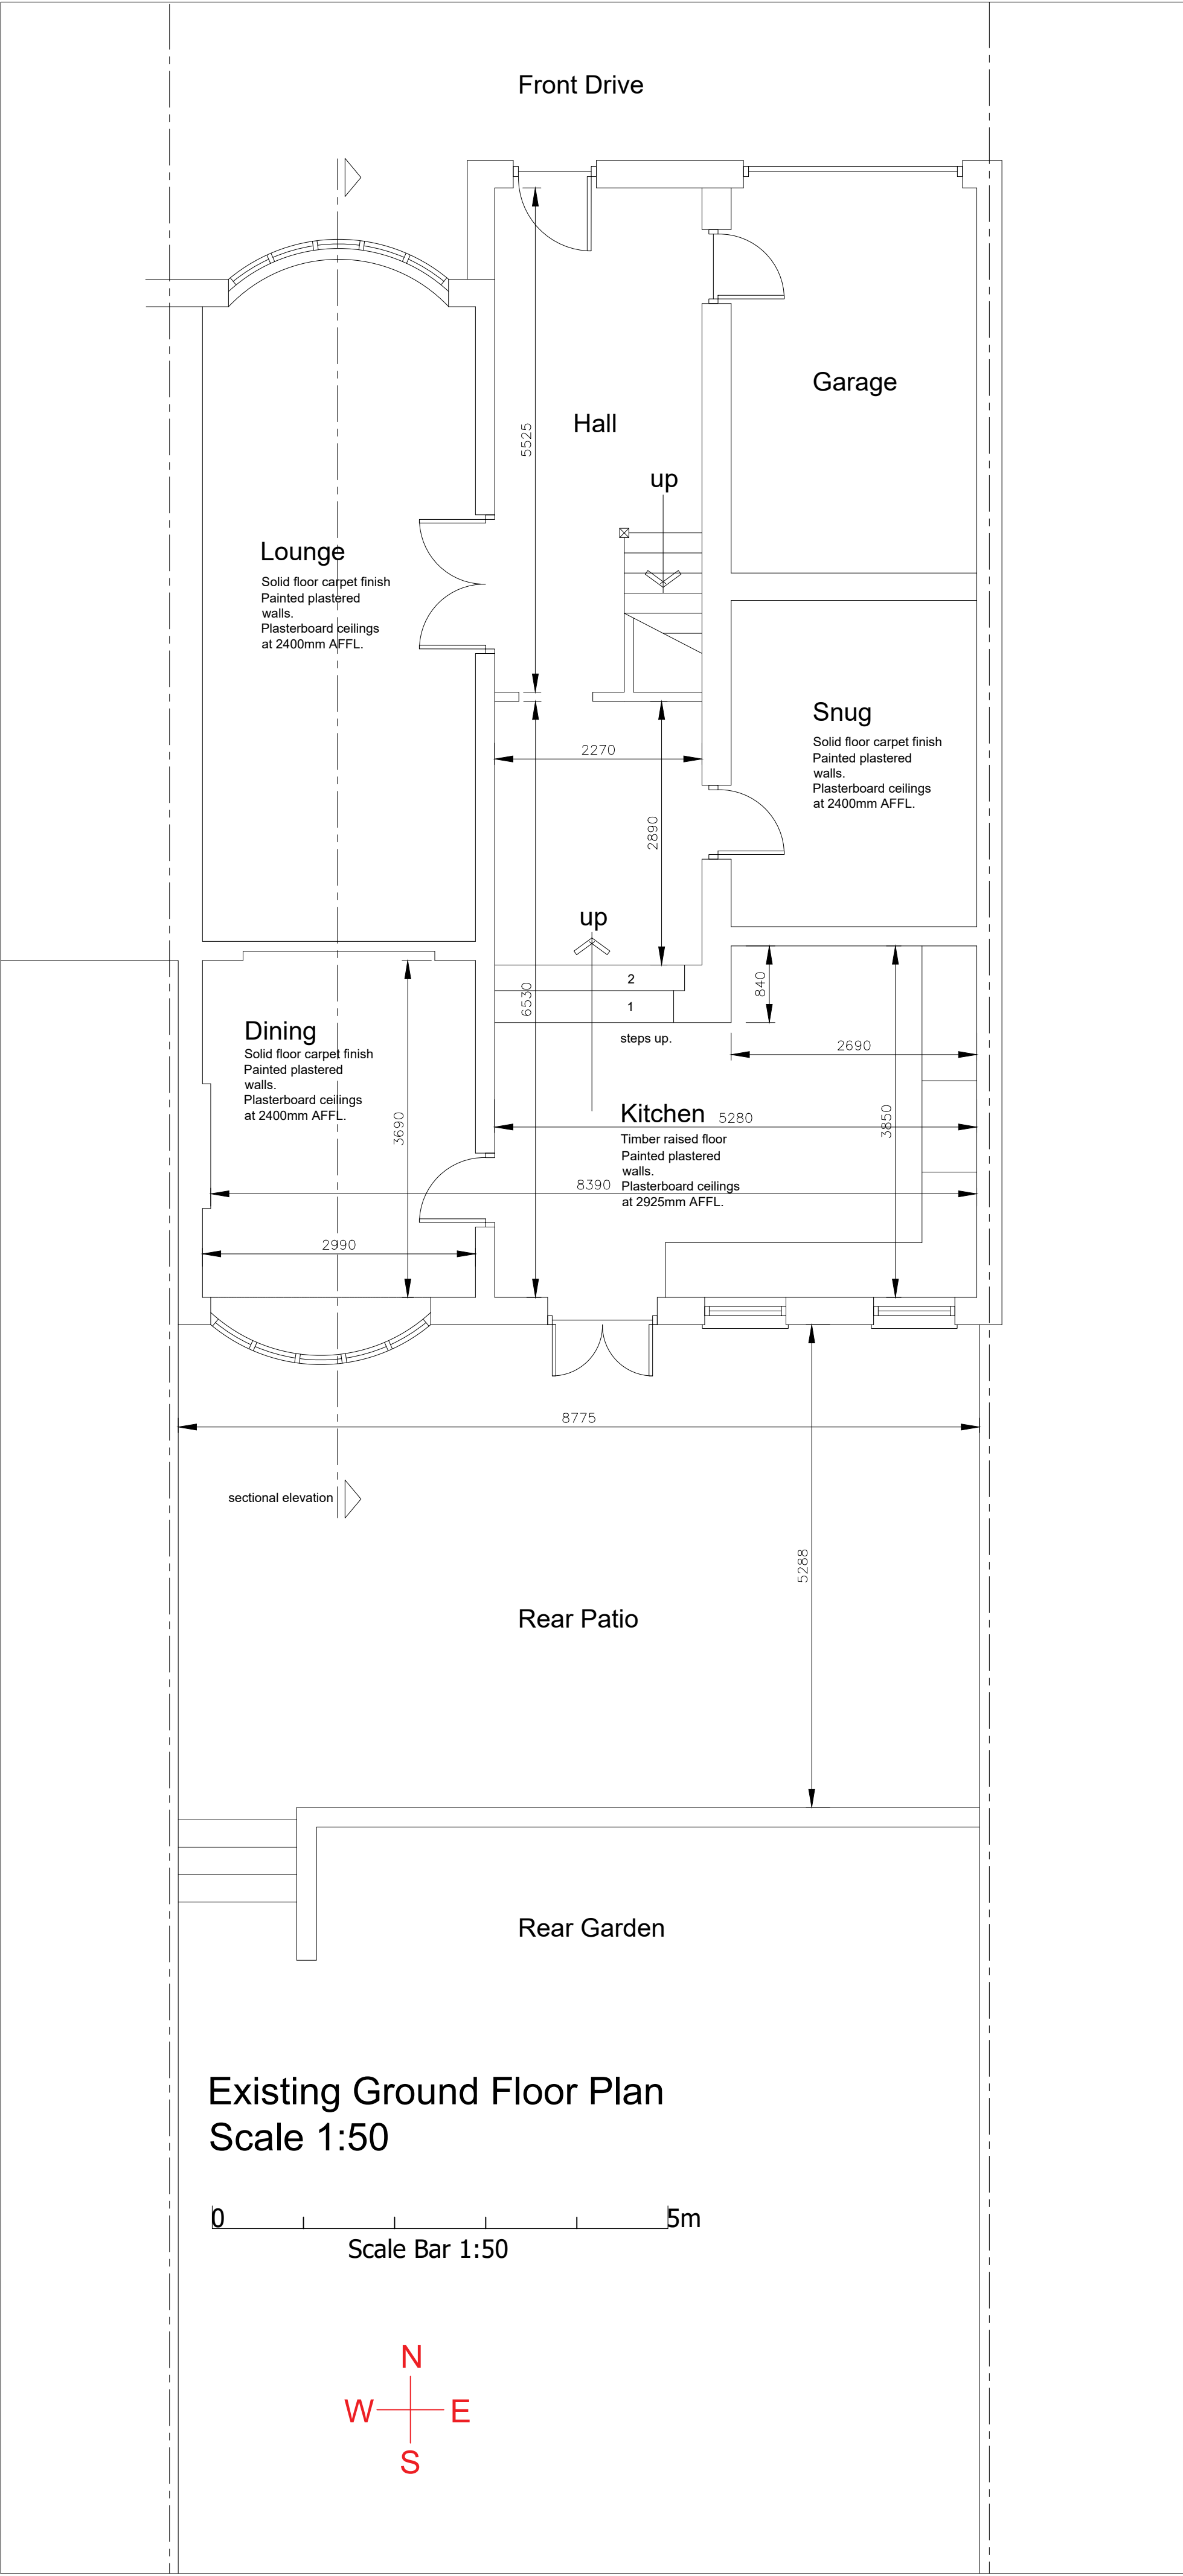

rev.	date.
project.	PROPOSED SINGLE STOREY REAR EXTENSION TO EXISTING SEMI - DETACHED DWELLING.
location.	69 BOWRING PARK AVENUE, ROBY, LIVERPOOL L16 2NH
client.	MR & MRS SHIRLEY
drawing title.	EXISTING PLANS AND ELEVATIONS
drawing purpose.	PLANNING (LD)
scale.	1:50 @A1
date.	Mar 2025
drawing number.	SS/03/2025 /001
revision.	