
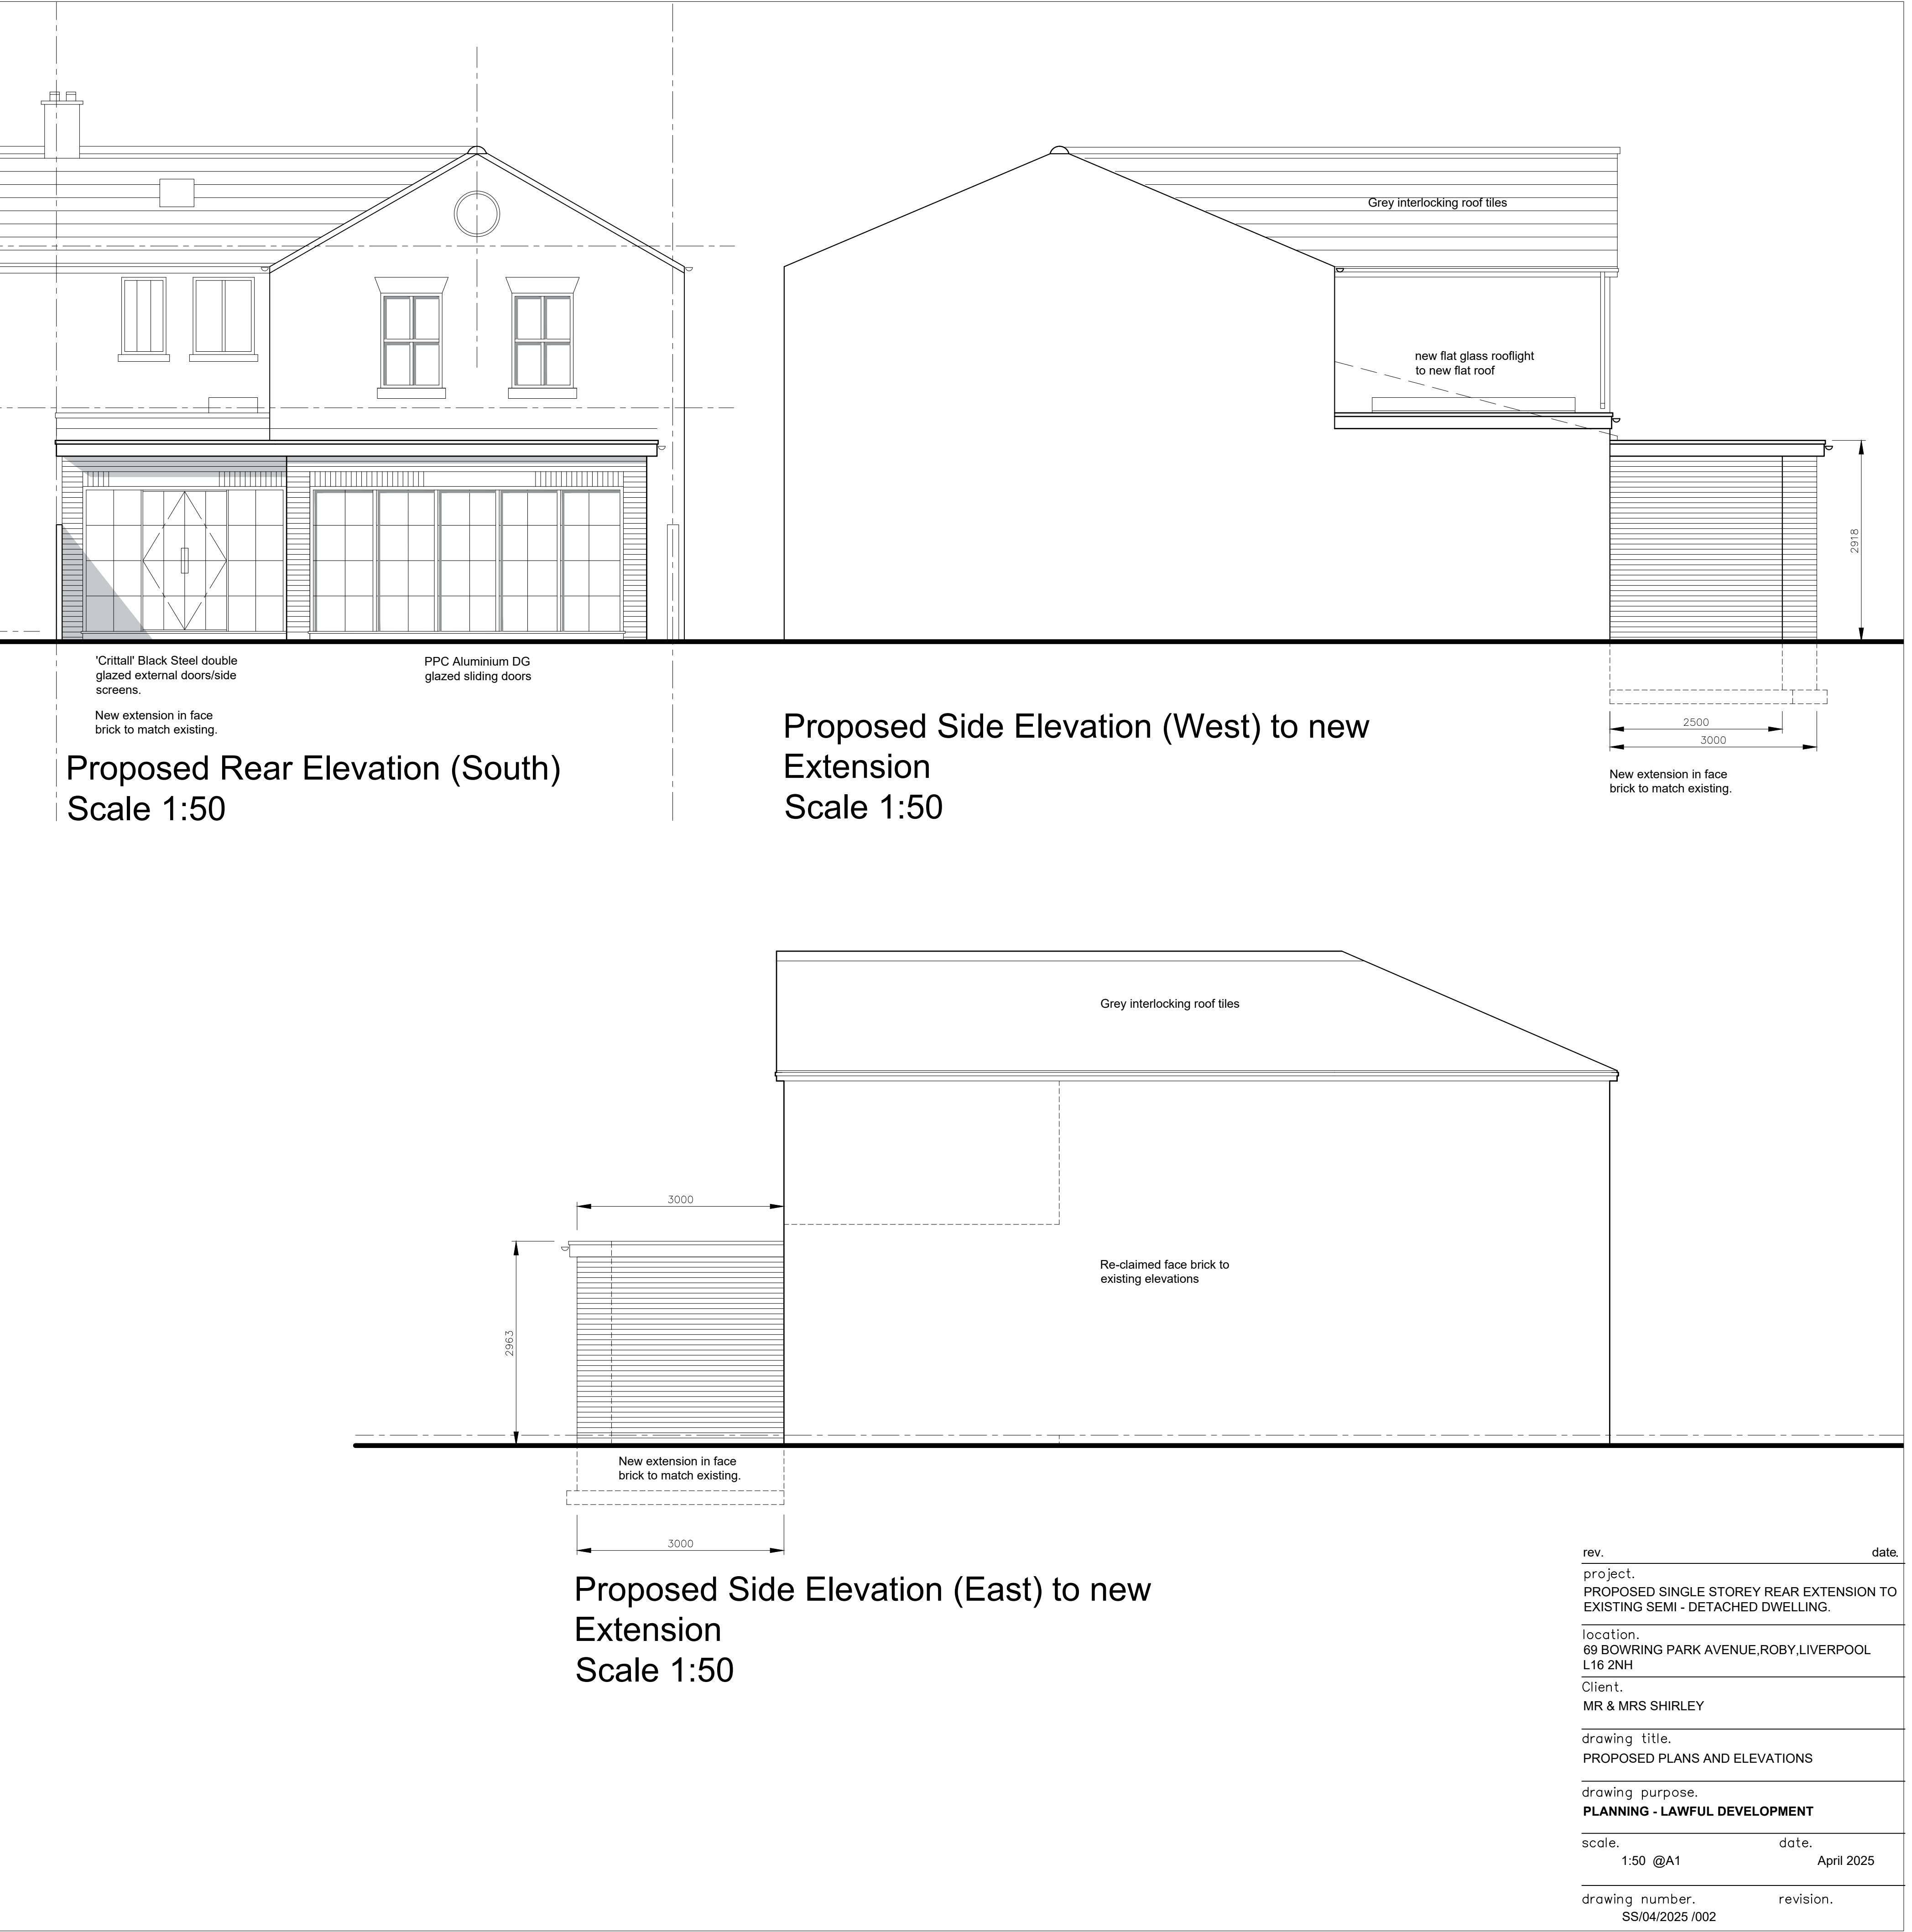


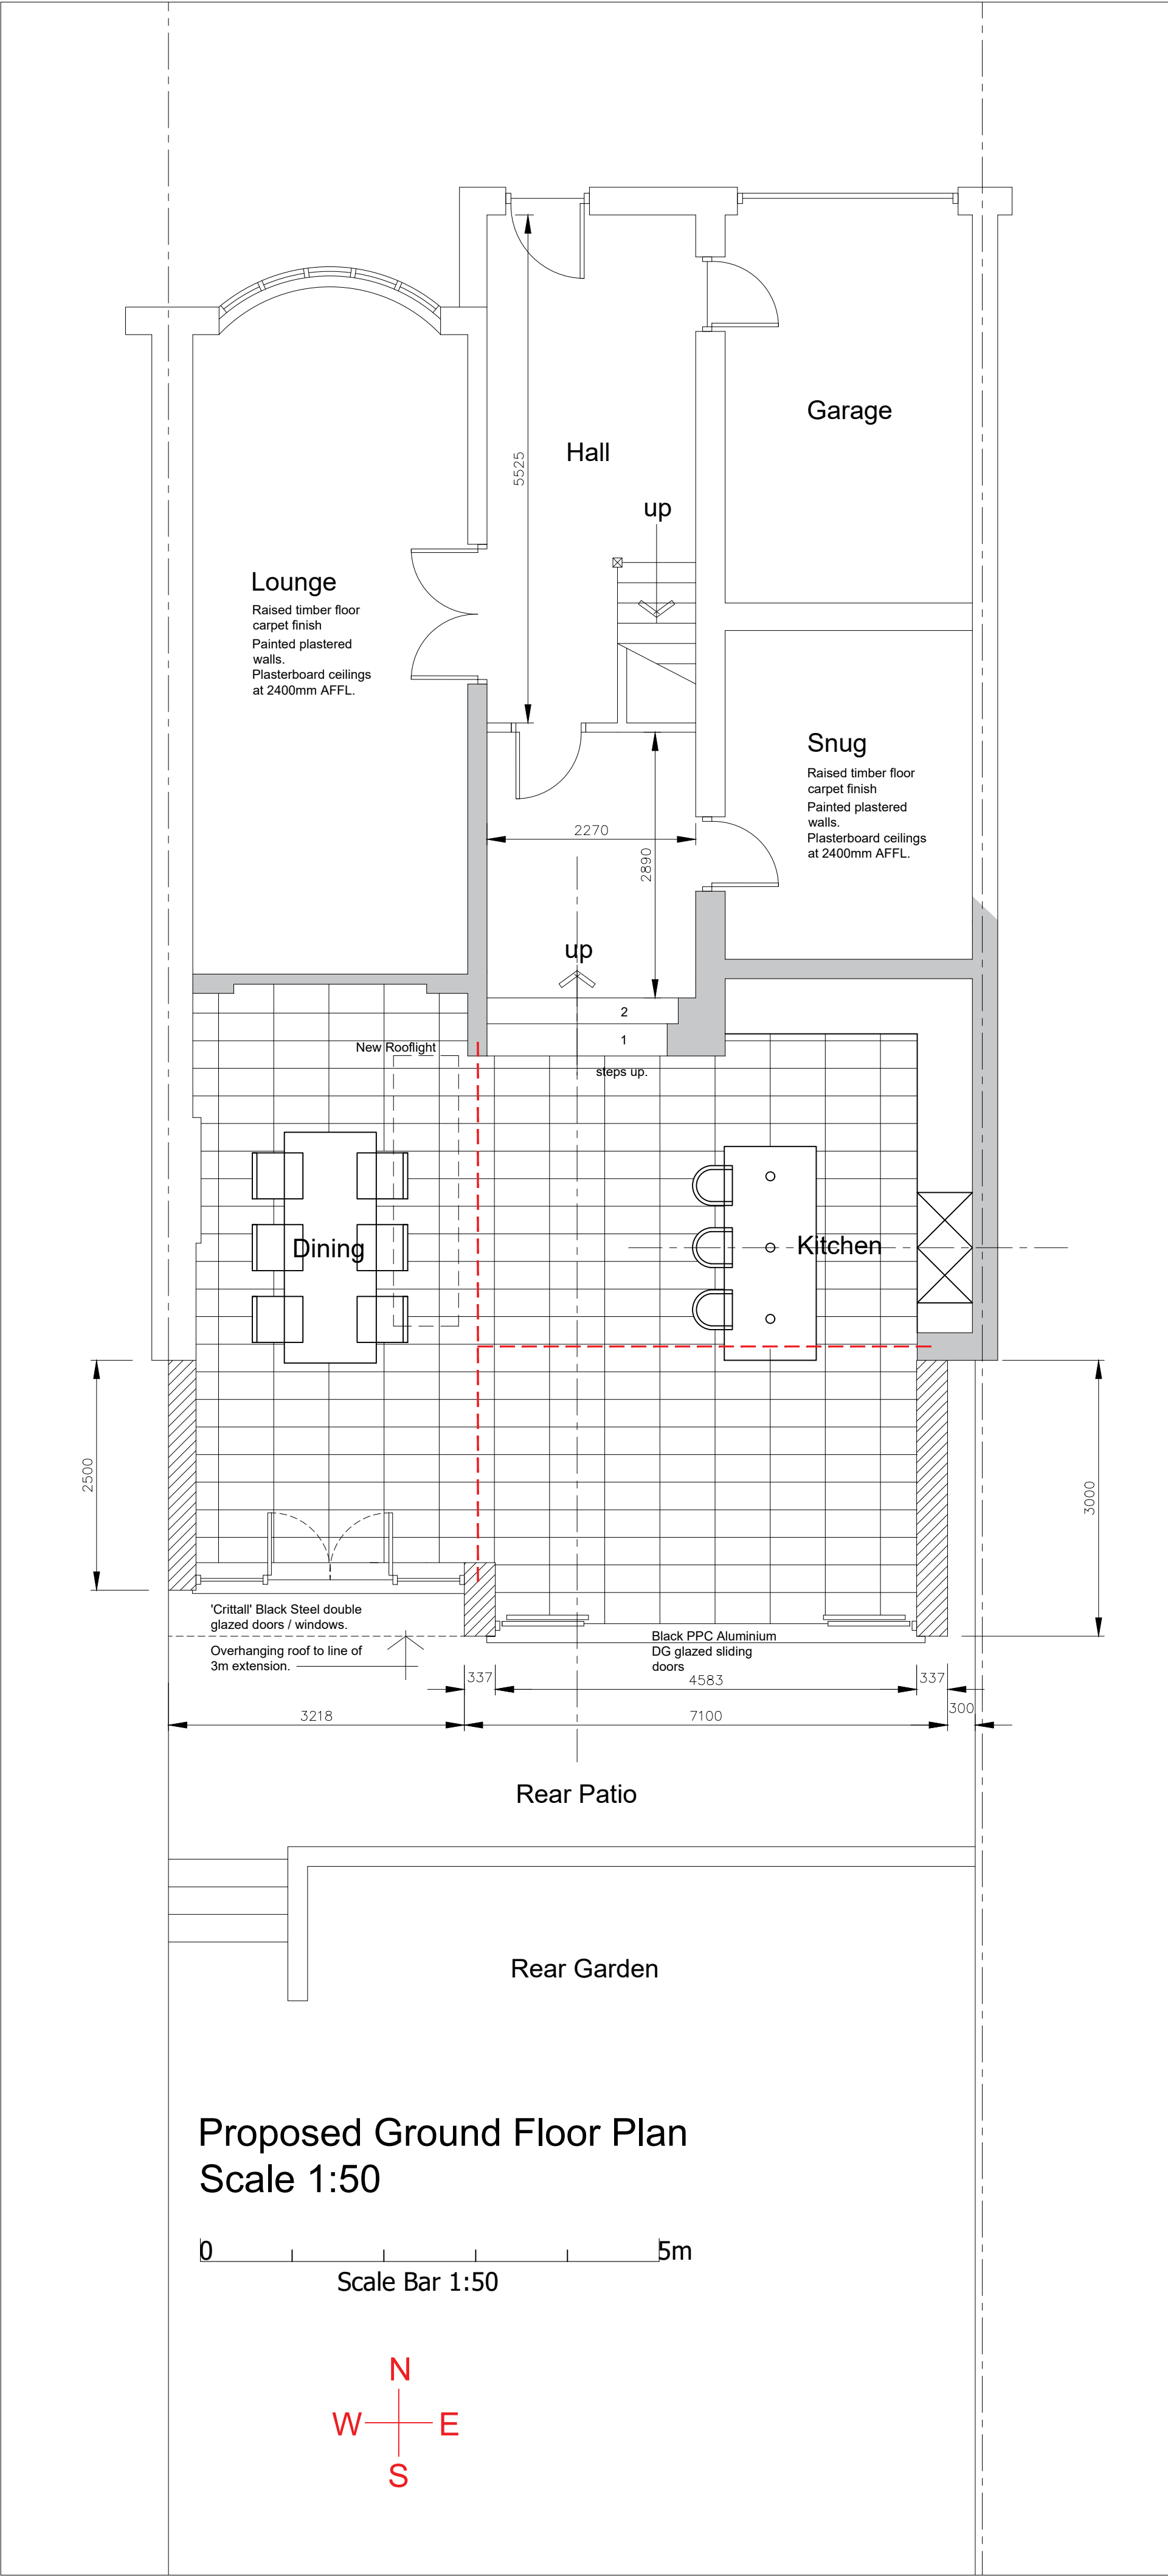

rev.	date.
project.	
PROPOSED SINGLE STOREY REAR EXTENSION TO EXISTING SEMI - DETACHED DWELLING.	
location.	
69 BOWRING PARK AVENUE, ROBY, LIVERPOOL L16 2NH	
Client.	
MR & MRS SHIRLEY	
drawing title.	
PROPOSED PLANS AND ELEVATIONS	
drawing purpose.	
PLANNING - LAWFUL DEVELOPMENT	
scale.	date.
1:50 @A1	April 2025
drawing number.	revision.
SS/04/2025 /002	