

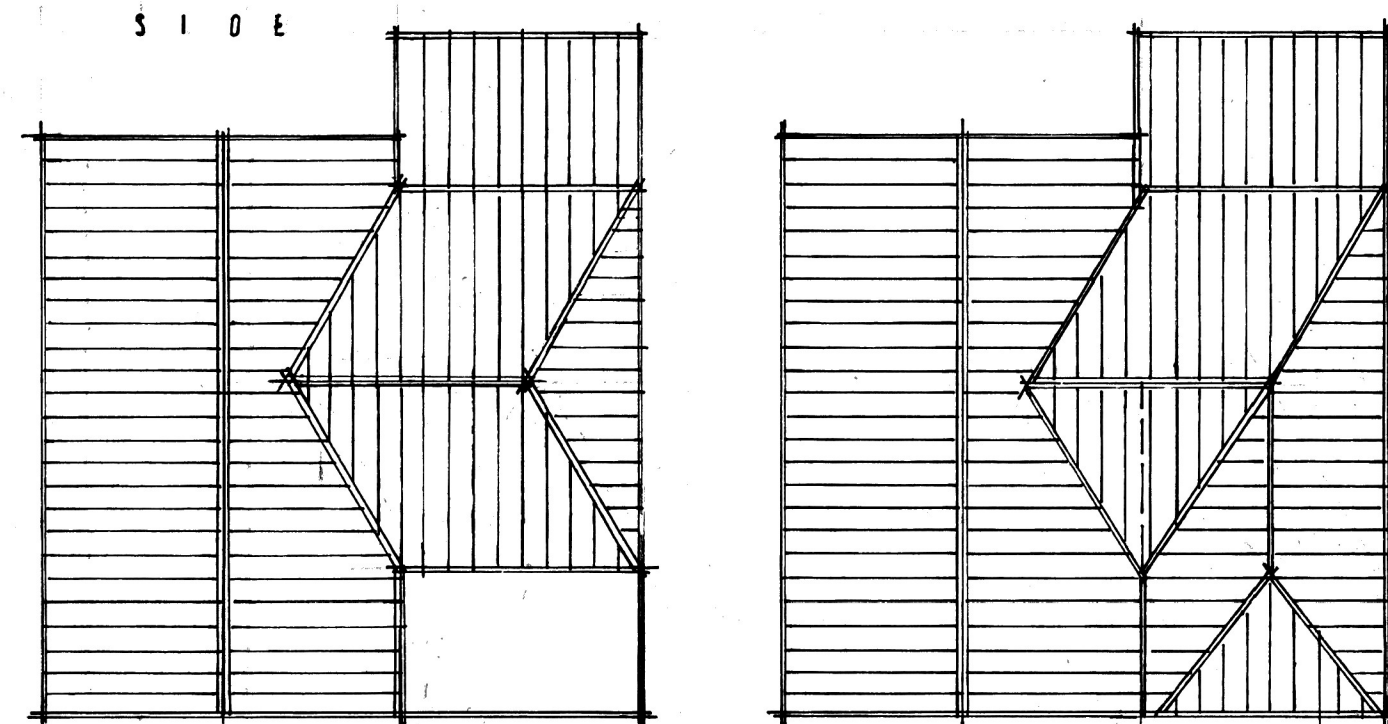
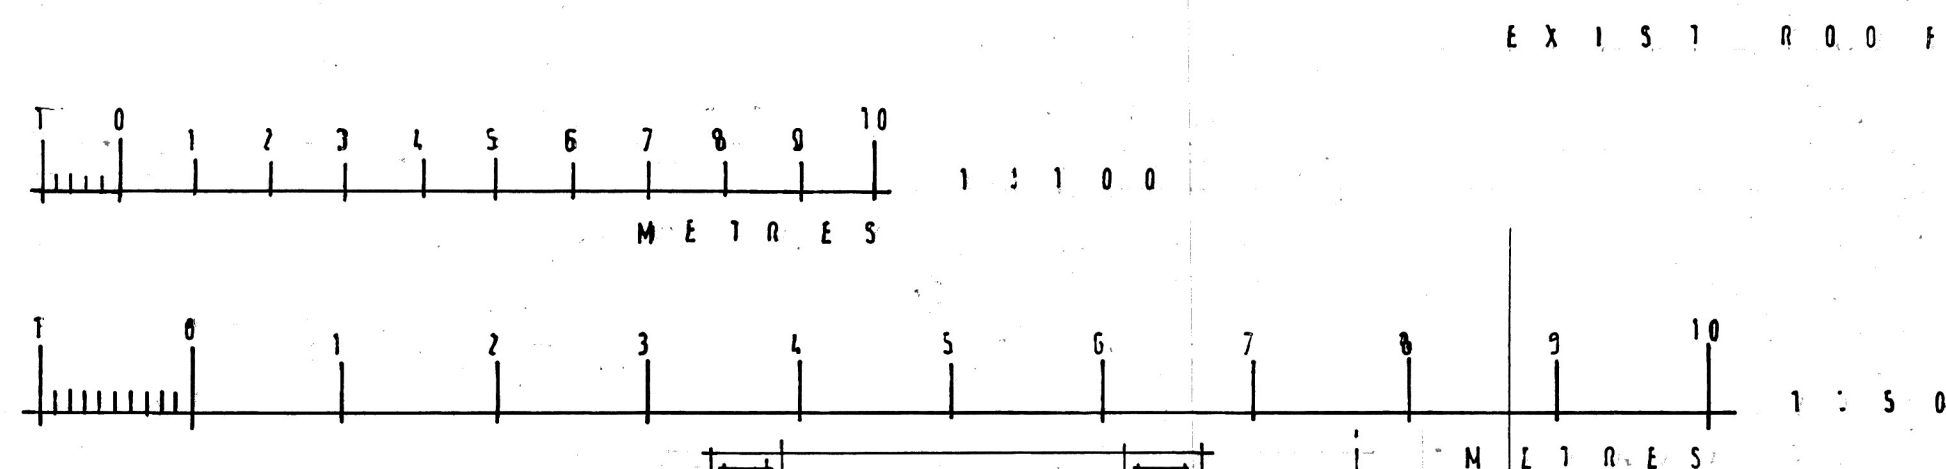


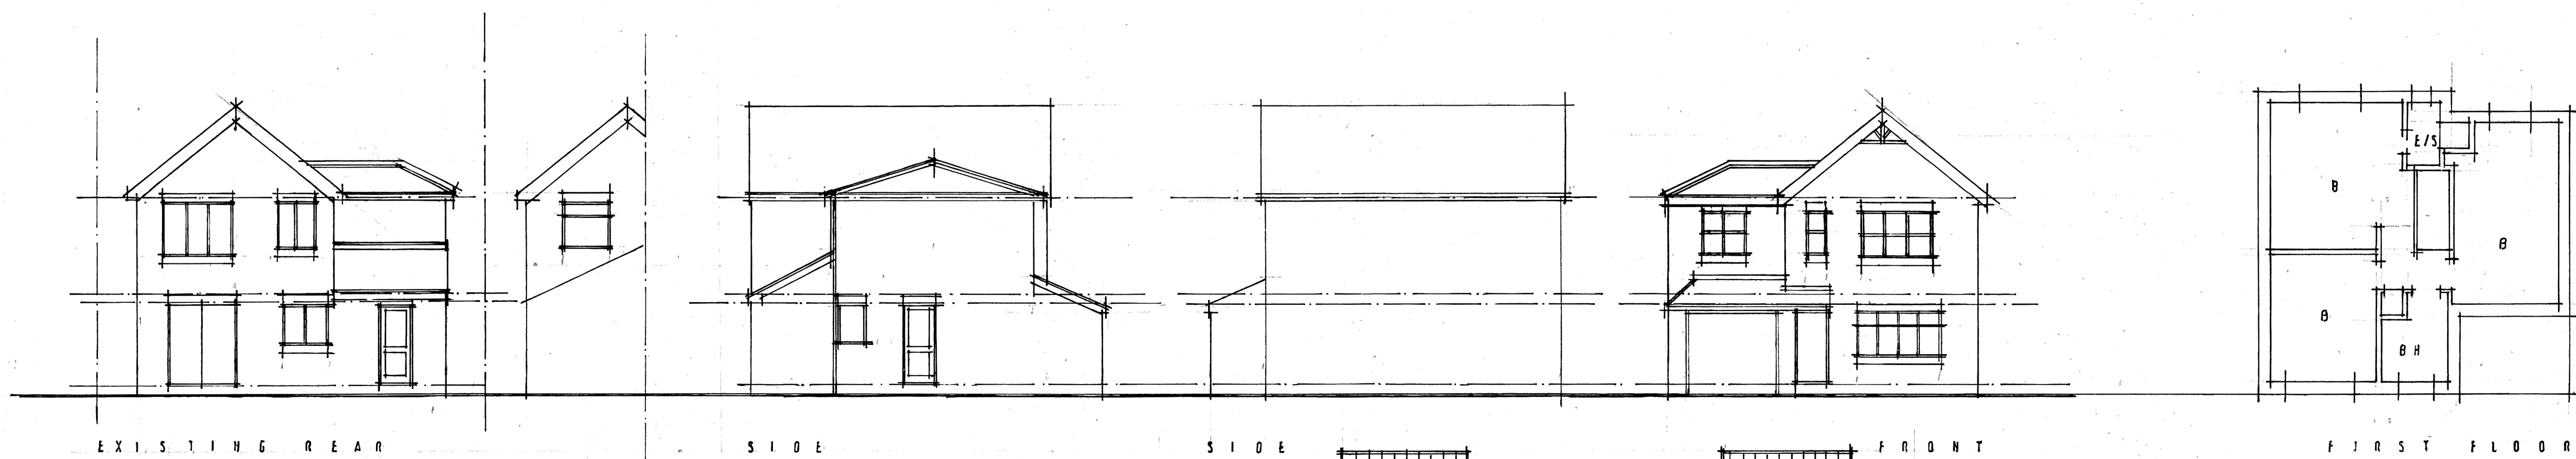


ALL ROOF TILES AND
DETAILS AS EXIST.
EAVES AND GUTTER
AS EXIST.
EXISTING RWP.
BLICK TO MATCH EXISTING
LINE OF EXIST. ROOF.

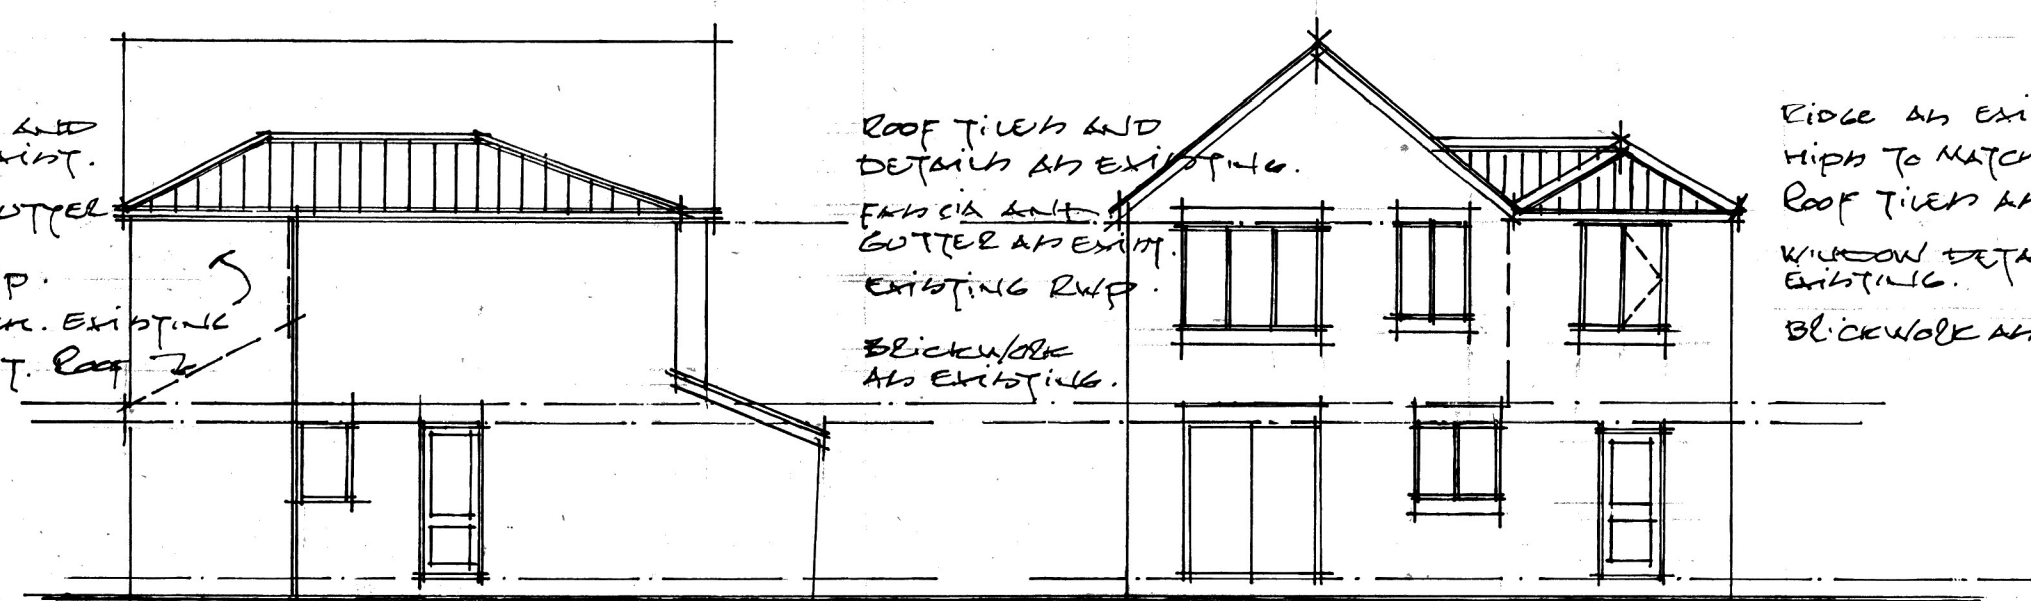

ROOF TILES AND
DETAILS AS EXISTING.
EAVES AND GUTTER
AS EXIST.
EXISTING RWP.
BRICKWORK
AS EXISTING.

RIDGE AS EXISTING.
HIGH TO MATCH RIDGE.
ROOF TILES AS EXISTING.
WINDOW DETAILS AS
EXISTING.
BRICKWORK AS EXIST.

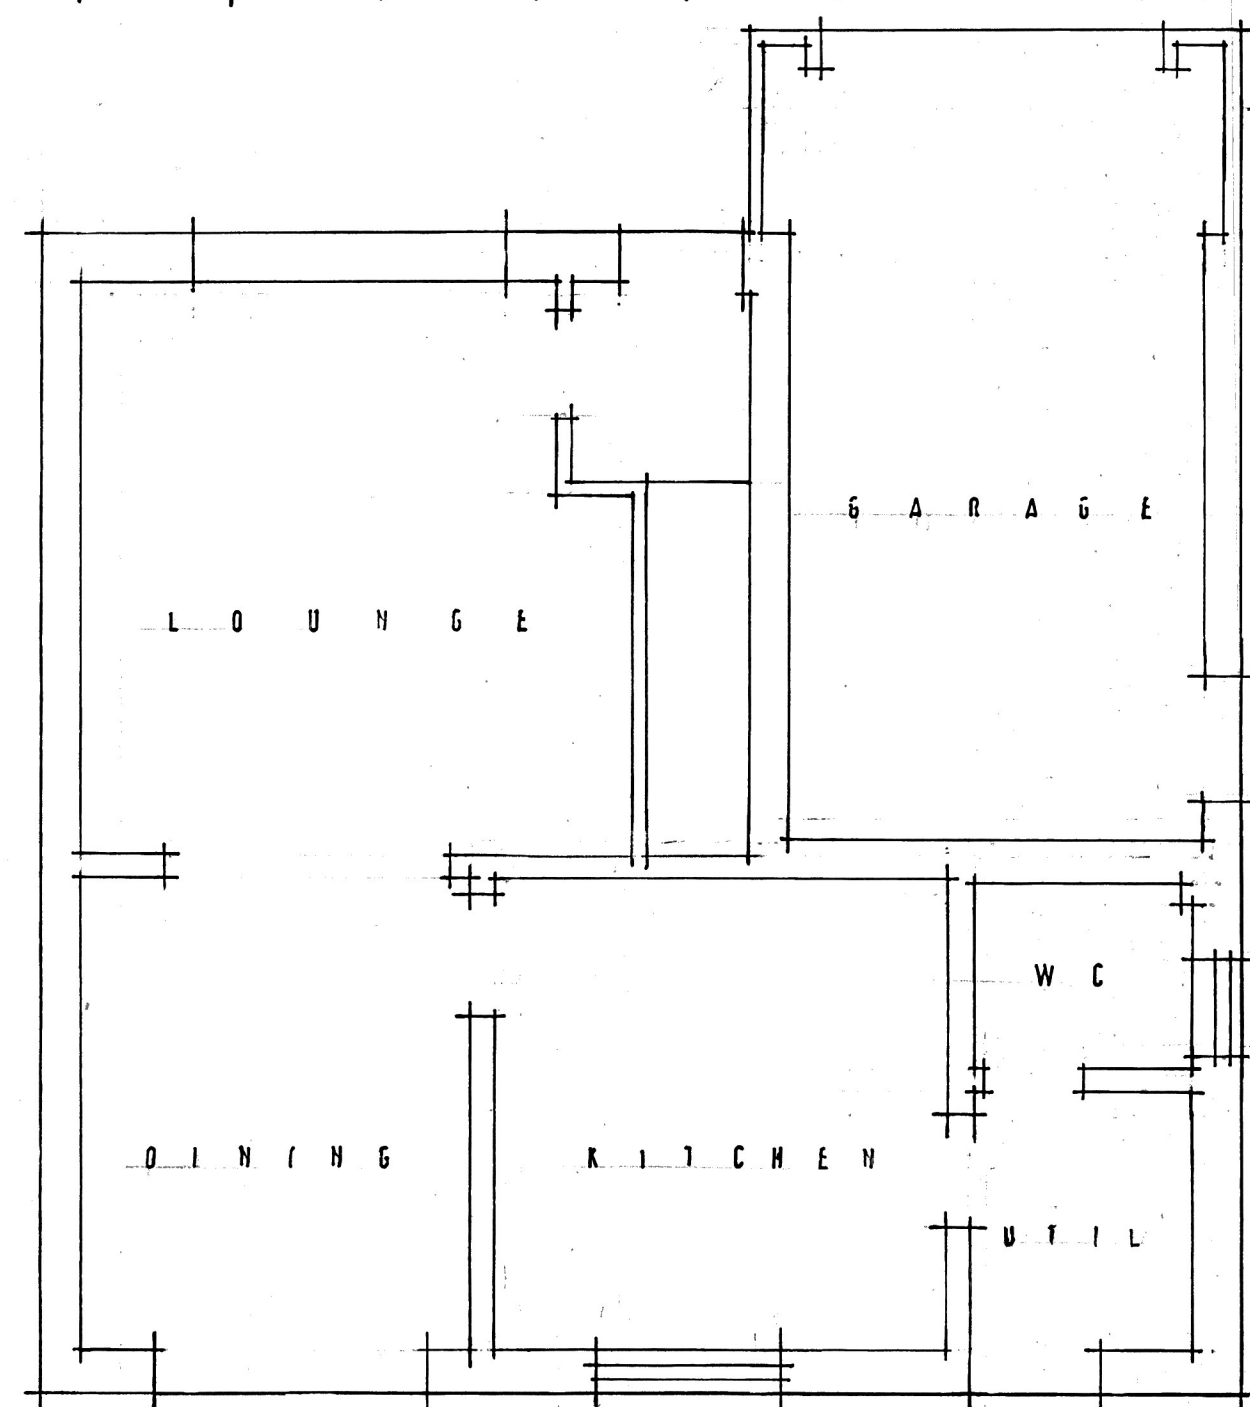


CENTRE LINE OF EXIST.
HABITABLE ROOM WINDOW

NEW FRONT LINE FROM
EXIST. WINDOW.

EXIST. BOUNDARY LINE

proposed + existing ground.

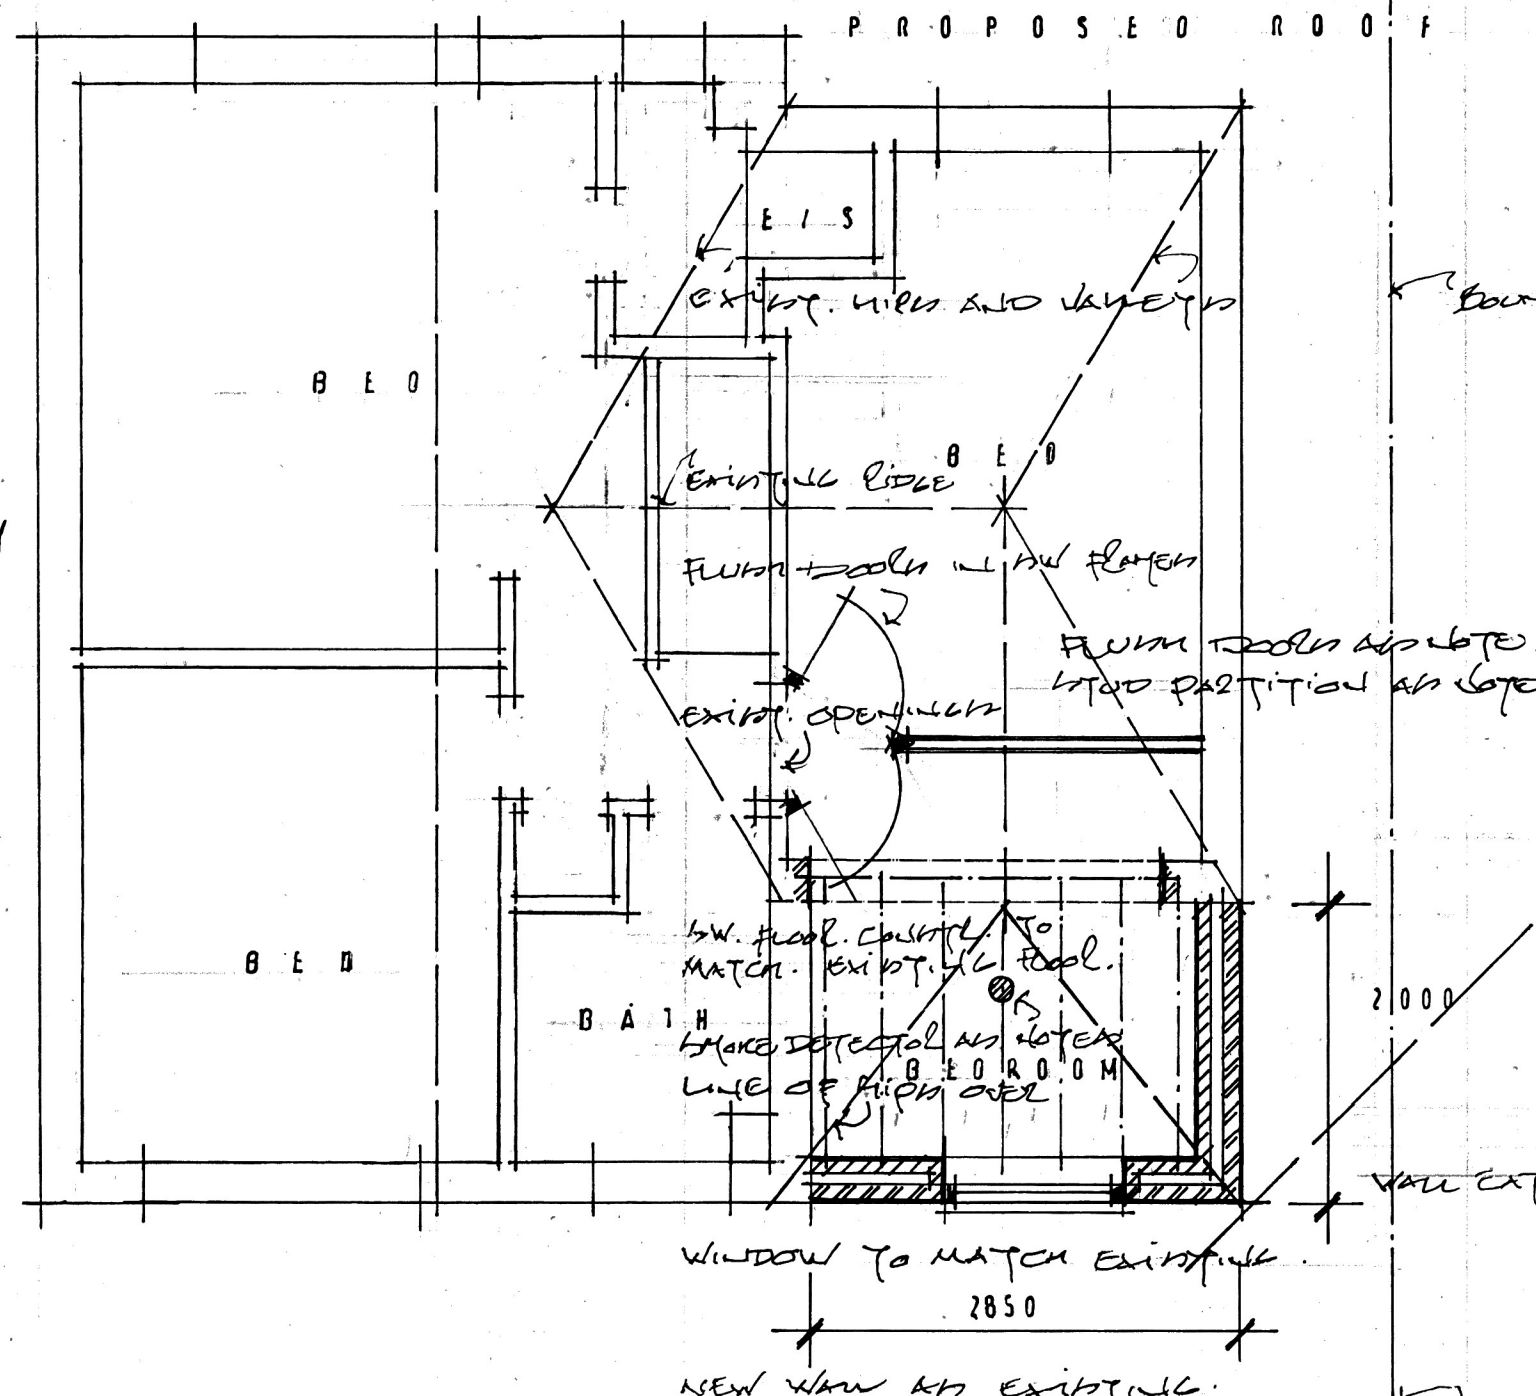


EXISTING RIDGE

FLUSH DOOR WITH FRAME

EXIST. OPENING



WINDOW TO MATCH EXISTING

NEW WALL AS EXISTING

BOUNDARY LINE

ADJOINING PROPERTY

HABITABLE ROOM WINDOW

ADJ. VENT LINE

EXCESS AND LINTOL
AS EXISTING
WINDOW DETAIL ALL
AS EXISTING


BRICK WALL AS
EXISTING

WALL EXTENDED FROM EXIST.

FLOOR CONSTRUCTIONS AS NOTED

EXISTING BOUNDARY

proposed first floor.

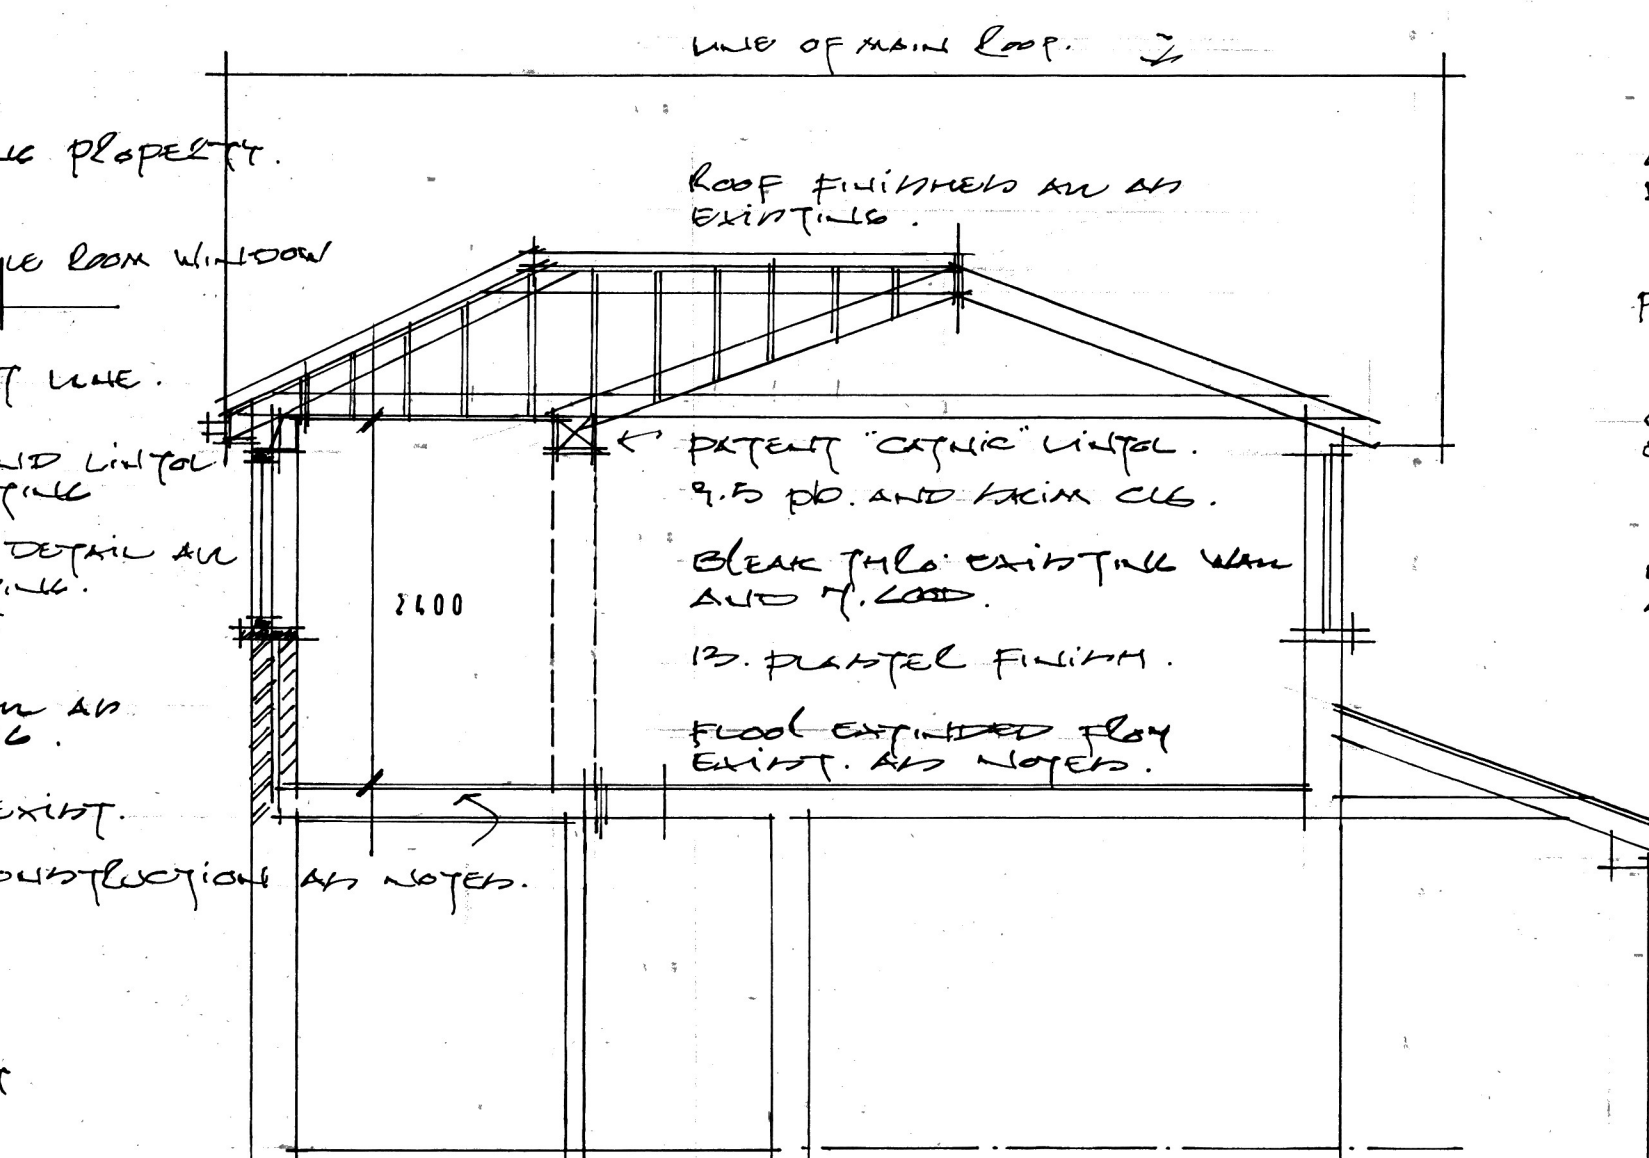

ROOF FINISHES AS AS
EXISTING



13. PLASTER FINISH

FLOOR EXTENDED FROM
EXIST. AS NOTED

ALL ROOF TIMBERS
NOTED AS NOTED

FLANKING AS NOTED

GUTTERS AND FASCIA
EXTENDED FROM EXISTING

EXTENDED WALL SPEC.
AS NOTED

proposed section.

FIRST FLOOR REAR AND SIDE EXTENSION.

1 : 100 1 : 50.

33. caldywood drive whiston.

EX03/1A.