


Whiston - Phase 2

CURRENT BRICK SELECTION

- Facing Brick**
- FORTEERRA**
Cumber Red Mixture
 - DETAIL BRICK: VILLAGE RUSSETT RED FORTEERRA
 - IBSTOCK**
Harlowick Wubbeck
Autumn Antique
 - DETAIL BRICK: VILLAGE HARVEST MULTI
 - FORTEERRA**
Hampton Rural Blend
 - 10% MAX STOCK BRICKS
 - FORTEERRA**
Sturton Cottage Red Multi
 - DETAIL BRICK: FORTEERRA VILLAGE HARVEST MULTI
 - WIENERBERGER**
Sunset Red Multi
 - DETAIL BRICK: FORTEERRA VILLAGE RUSSETT RED

BRICKS WE CAN CHANGE AS OF 12TH NOV / PLOTS IN QUESTION START ON OR AFTER 1ST APRIL 2025

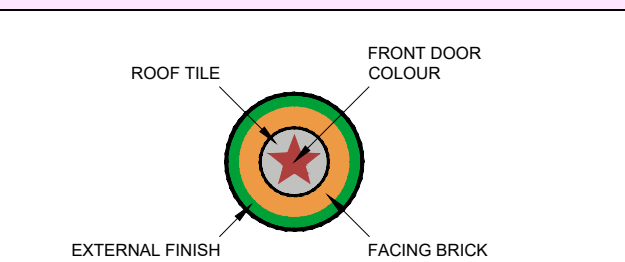

- Facing Brick**
- FORTEERRA**
Cumber Red
 - IBSTOCK**
Balmoral
 - FORTEERRA**
Woodside Mixture
 - WIENERBERGER**
Calders Red Multi
 - WIENERBERGER**
Kinder Mixed Red
 - ALL ABOUT BRICKS**
Red Silversand
- Detail Brick**
- WIENERBERGER**
Sienna Red


- Roof Tiles**
- FORTICRETE SL8**
Slate Grey Tile
 - FORTICRETE SL8**
Red Tile

- External Finish**
- WEBER MONOCOUCHE RENDER**
ROUGH CAST - CHALK
 - TUDOR BOARDING**
CHALK RENDER & OFF BLACK BOARDS
 - TUDOR BOARDING**
EARTH RENDER & WHITE BOARDS

- Front Doors**
- FARROW & BALL**
Card Room Green
 - FARROW & BALL**
Eating Room Red
 - FARROW & BALL**
Pigeon

GARAGE DOOR TO BE WHITE UNLESS SHOWN OTHERWISE OR INTEGRAL HOUSETYPE

General Note
The materials specified are subject to availability. Should the proposed material become unavailable a similar material in type/style will be installed.

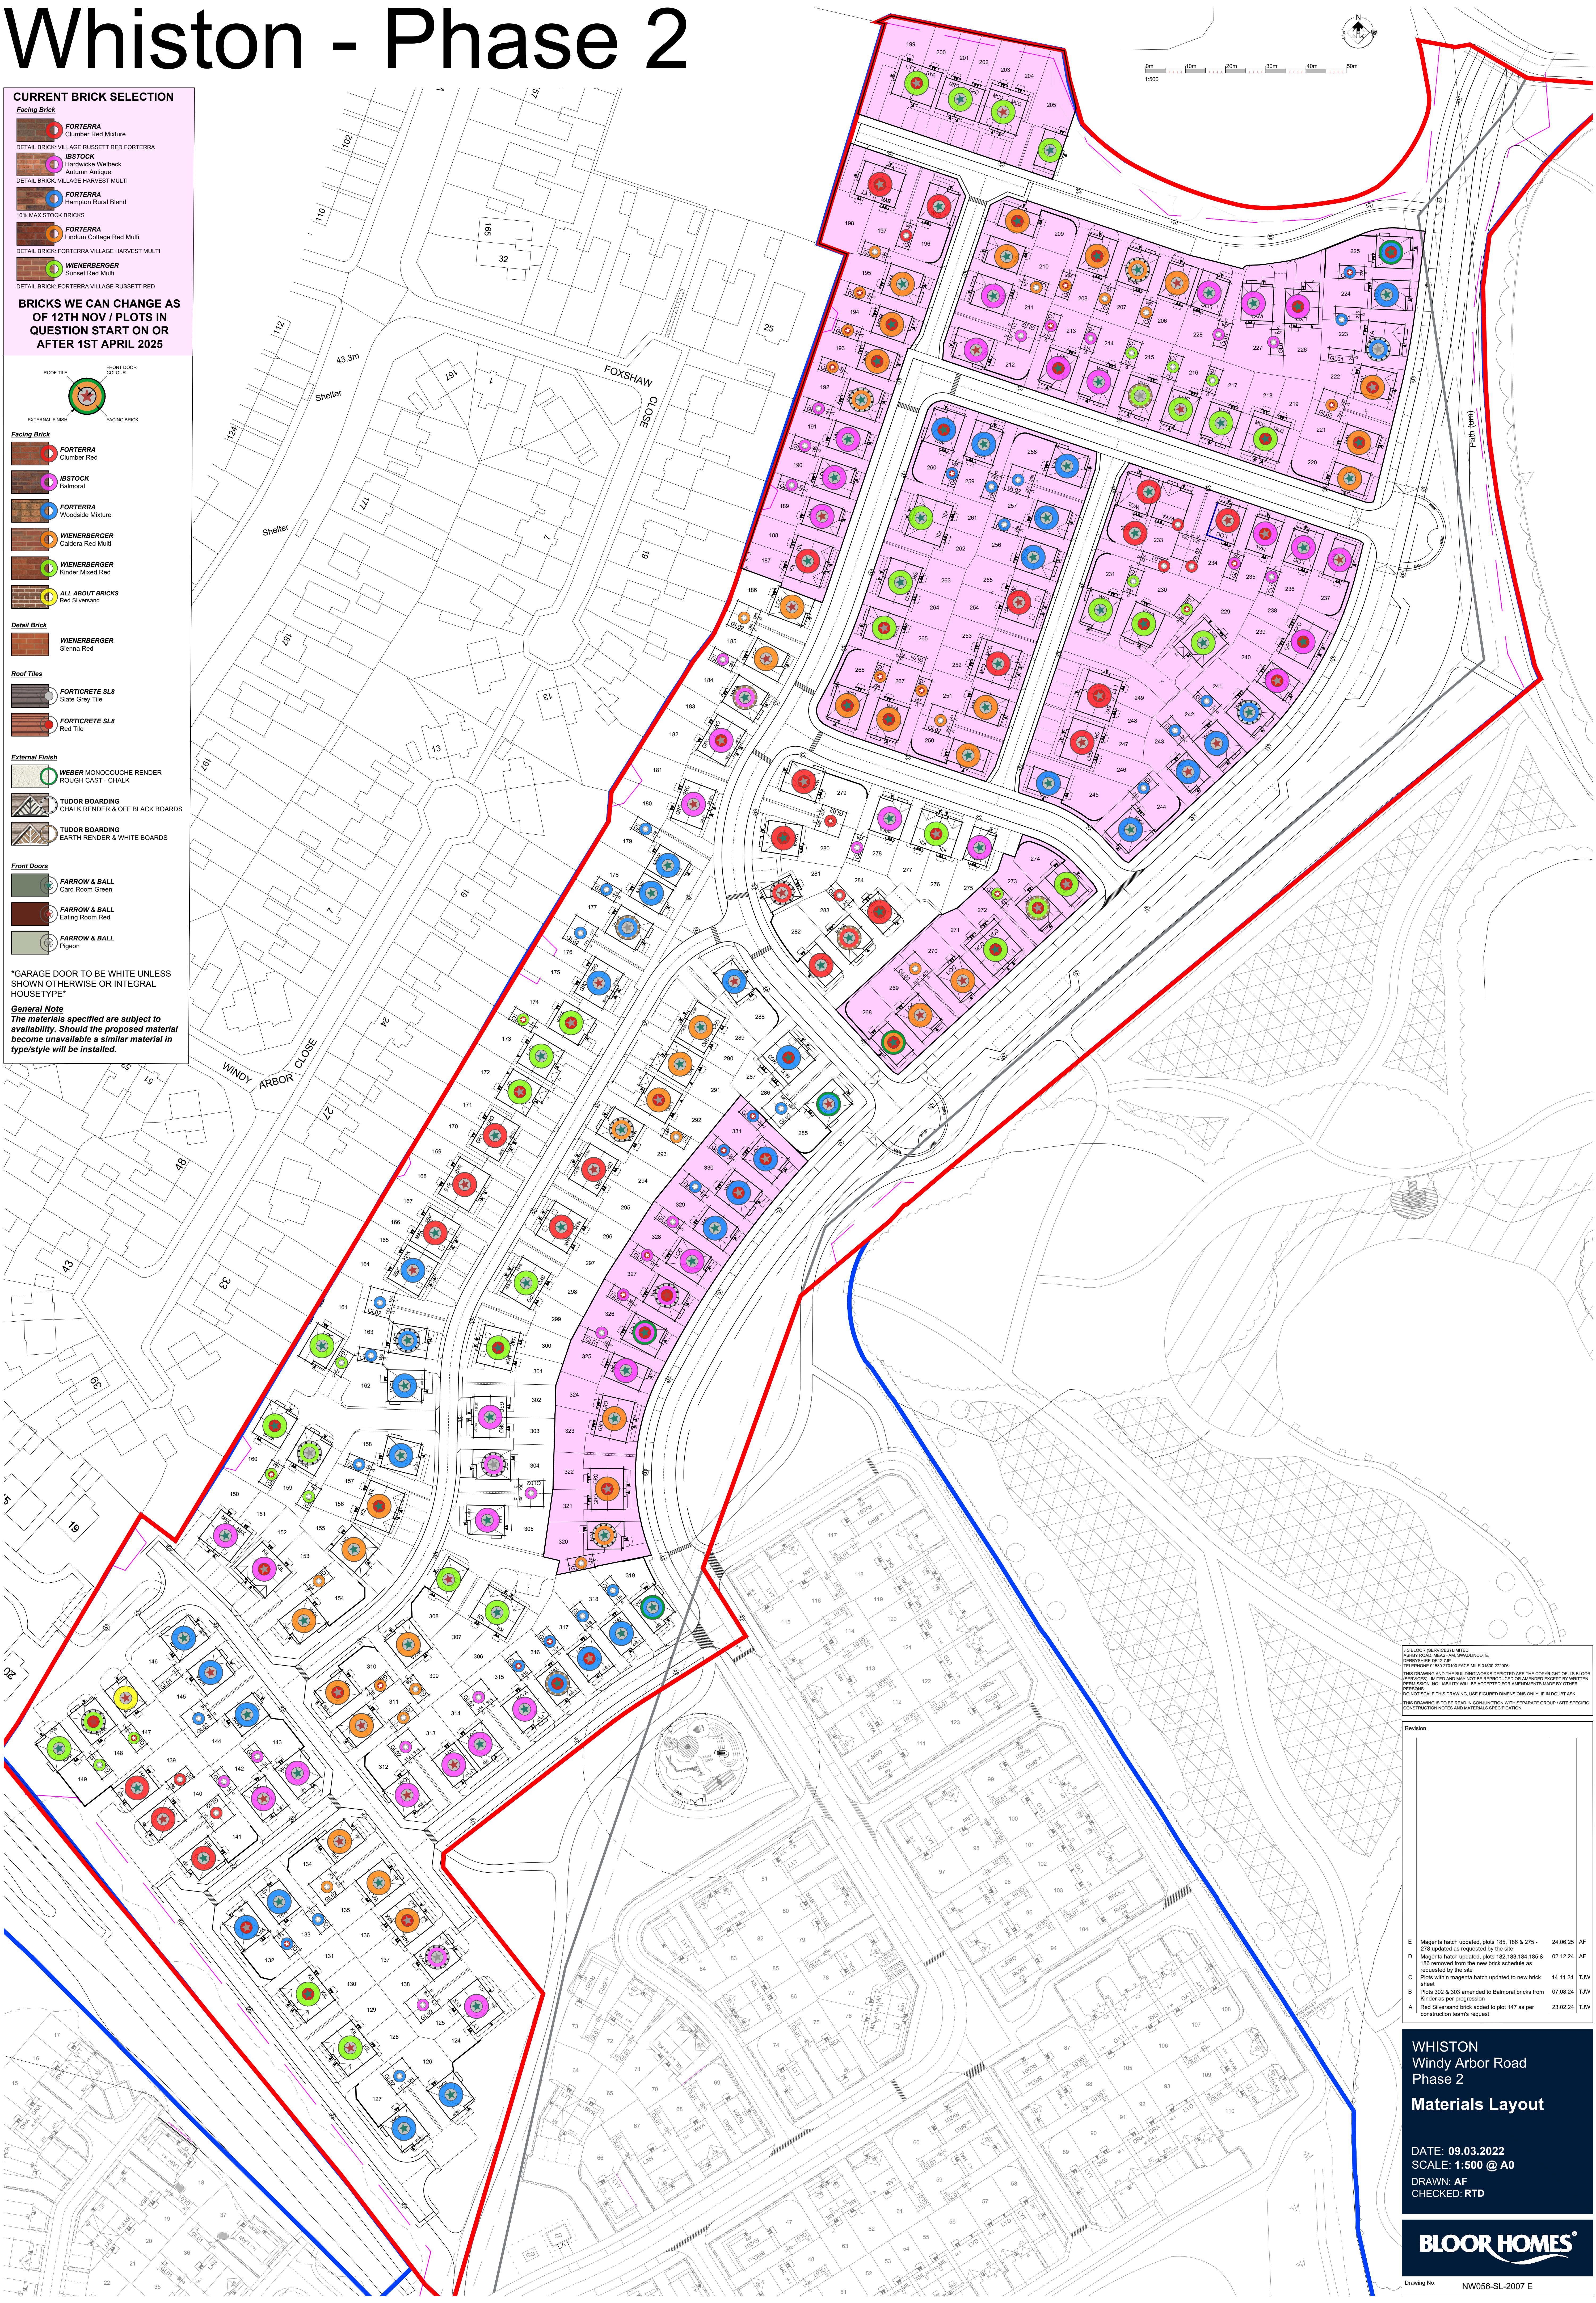

J.S BLOOR (SERVICES) LIMITED
HARRY ROAD, MIDWATER, BIRMINGHAM, B12 2JF
TELEPHONE 0121 255 2222 FAX 0121 255 2222
THIS DRAWING AND THE BUILDING WORKS DEPICTED ARE THE COPYRIGHT OF J.S BLOOR (SERVICES) LIMITED AND MAY NOT BE REPRODUCED OR TRANSMITTED IN ANY FORM OR BY ANY MEANS, ELECTRONIC OR MECHANICAL, INCLUDING PHOTOCOPYING, RECORDING, OR BY ANY INFORMATION STORAGE AND RETRIEVAL SYSTEM, WITHOUT THE WRITTEN PERMISSION OF J.S BLOOR (SERVICES) LIMITED. NO LIABILITY WILL BE ACCEPTED FOR AMENDMENTS MADE BY OTHER PERSONS.
DO NOT SCALE THIS DRAWING. USE FIGURED DIMENSIONS ONLY. IF IN DOUBT ASK.
THIS DRAWING IS TO BE READ IN CONJUNCTION WITH SEPARATE DETAILED CONSTRUCTION NOTES AND MATERIALS SPECIFICATION.

Revision			
E	Magenta hatch updated, plots 185, 186 & 275 - 278 updated as requested by the site	24.06.25	AF
D	Magenta hatch updated, plots 182, 183, 184, 185 & 188 removed from the new brick schedule as requested by the site	02.12.24	AF
C	Plots within magenta hatch updated to new brick sheet	14.11.24	TJW
B	Plots 302 & 303 amended to Balmoral bricks from Kinder as per progression	07.08.24	TJW
A	Red Silversand brick added to plot 147 as per construction team's request	23.02.24	TJW

WHISTON
Windy Arbor Road
Phase 2
Materials Layout

DATE: 09.03.2022
SCALE: 1:500 @ A0
DRAWN: AF
CHECKED: RTD

BLOOR HOMES
Drawing No. NW056-SL-2007 E