




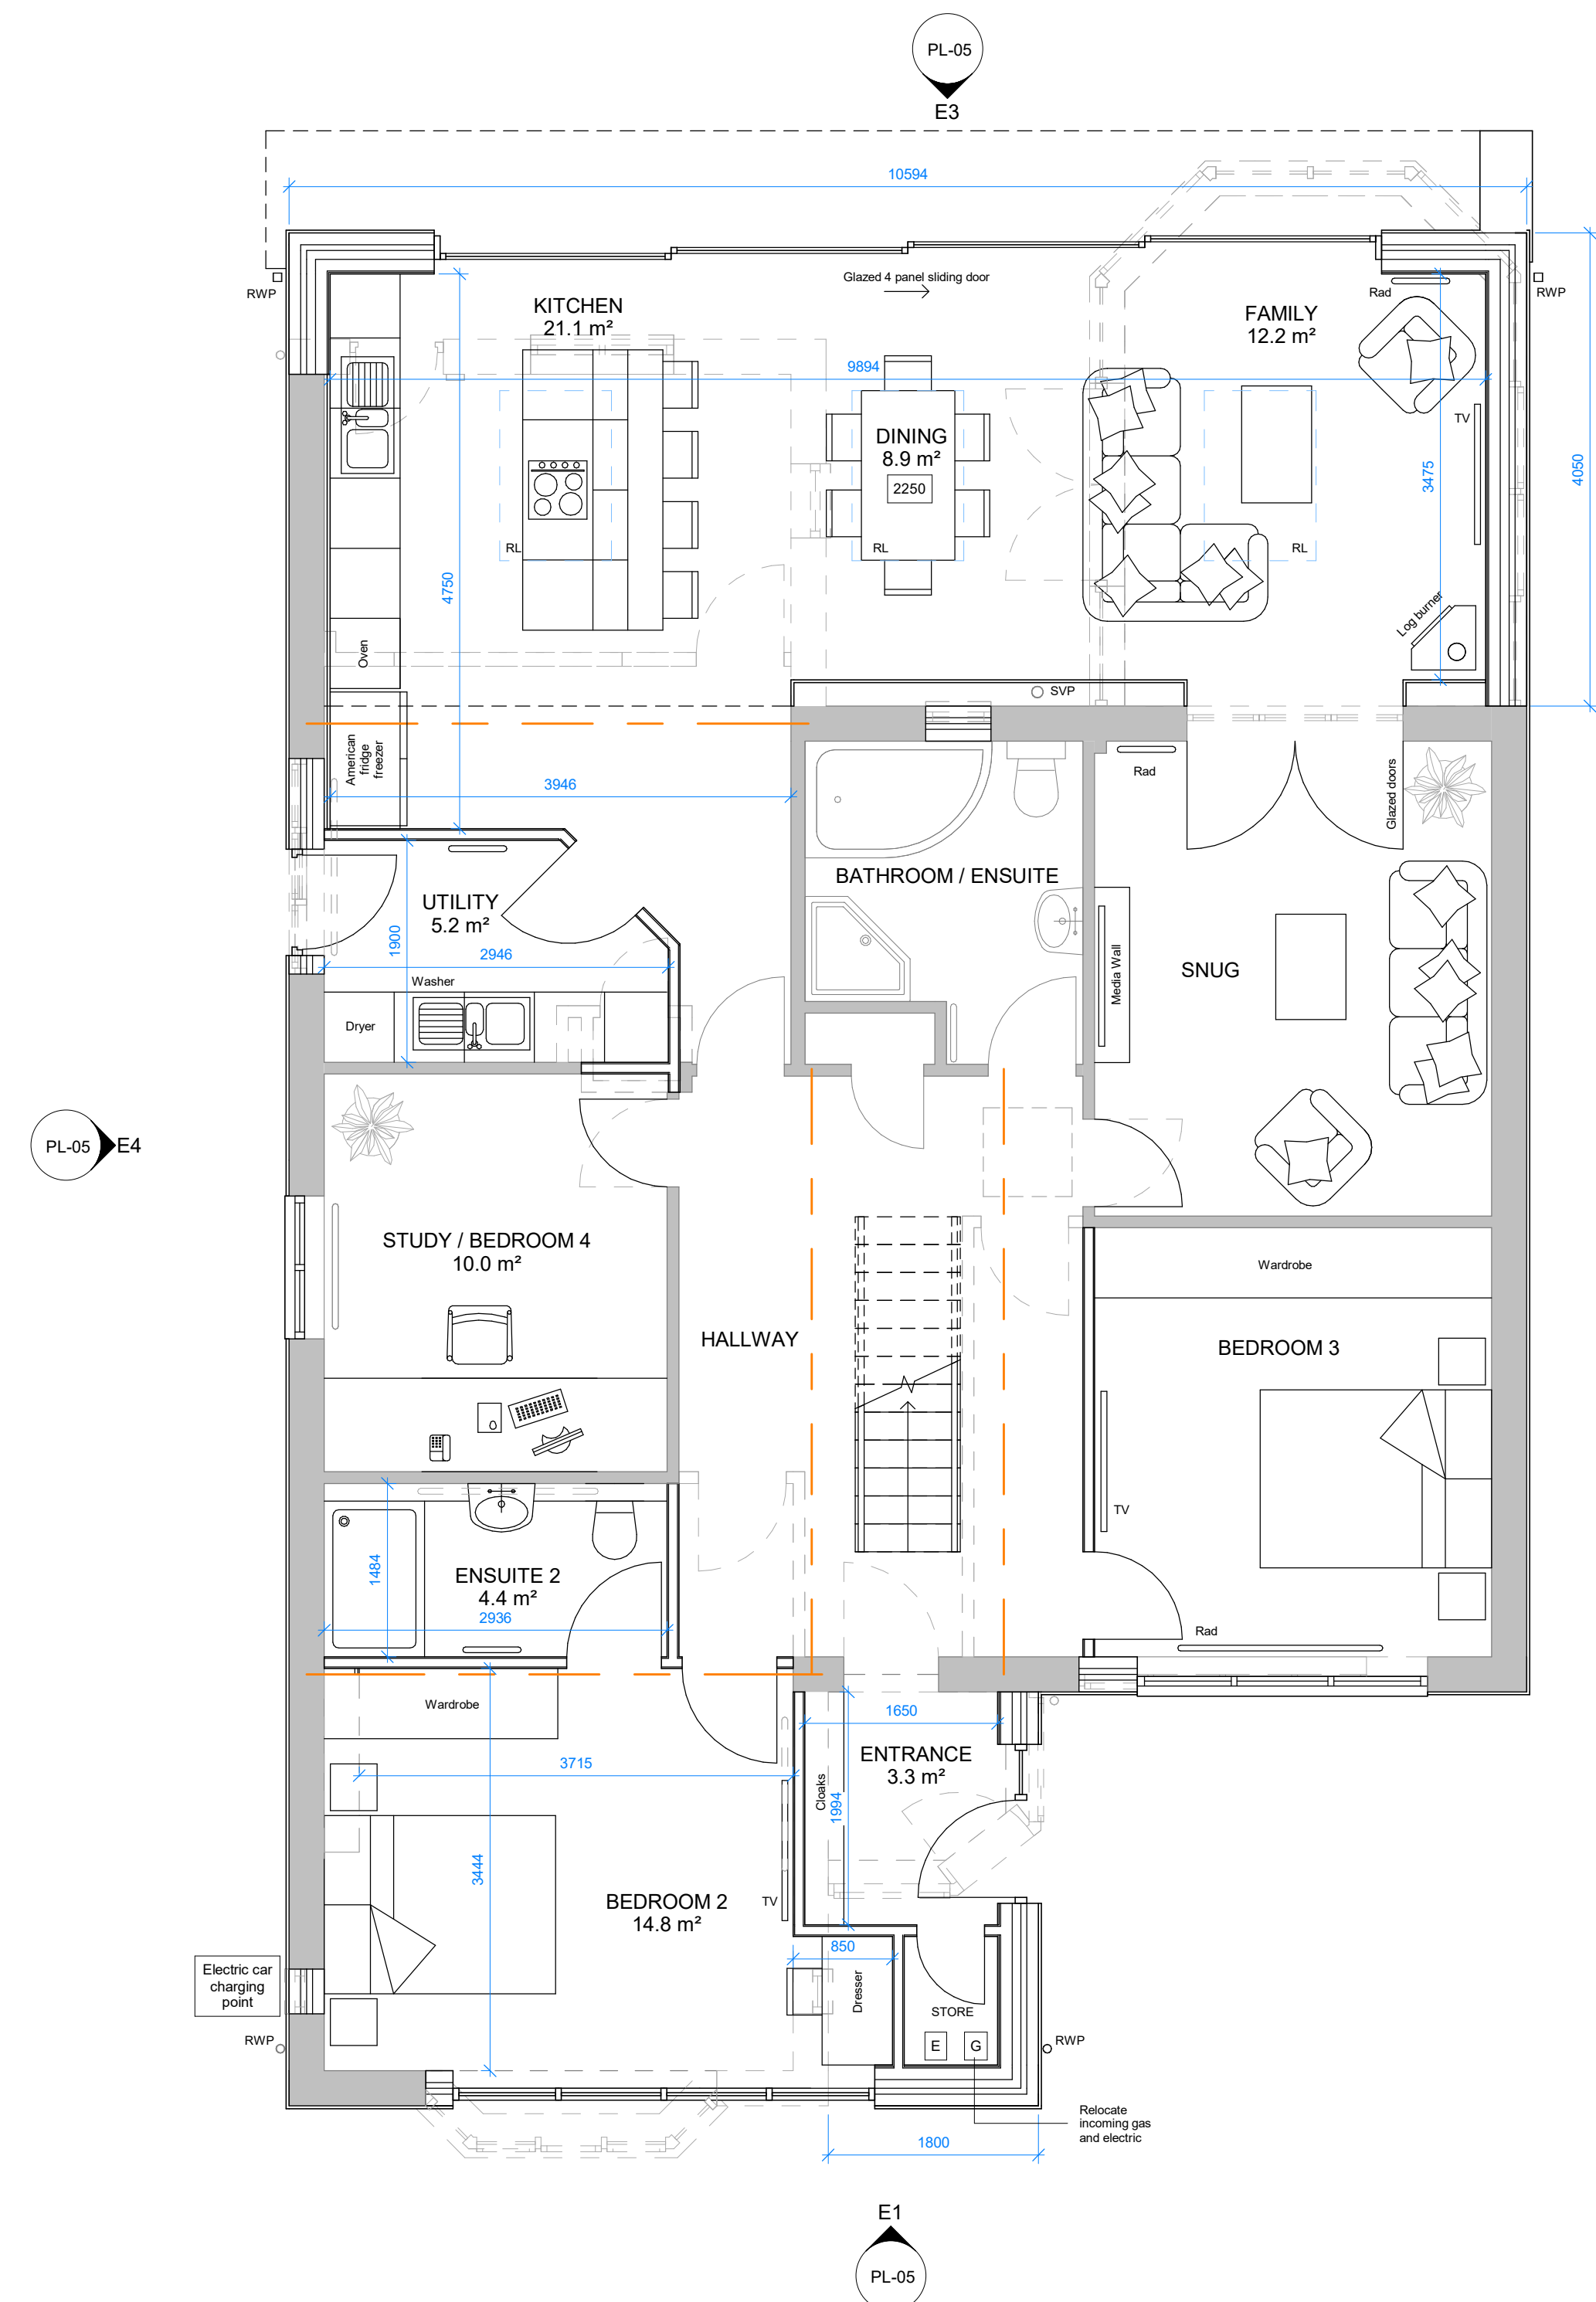


1 Proposed Ground Floor Level
1 : 50

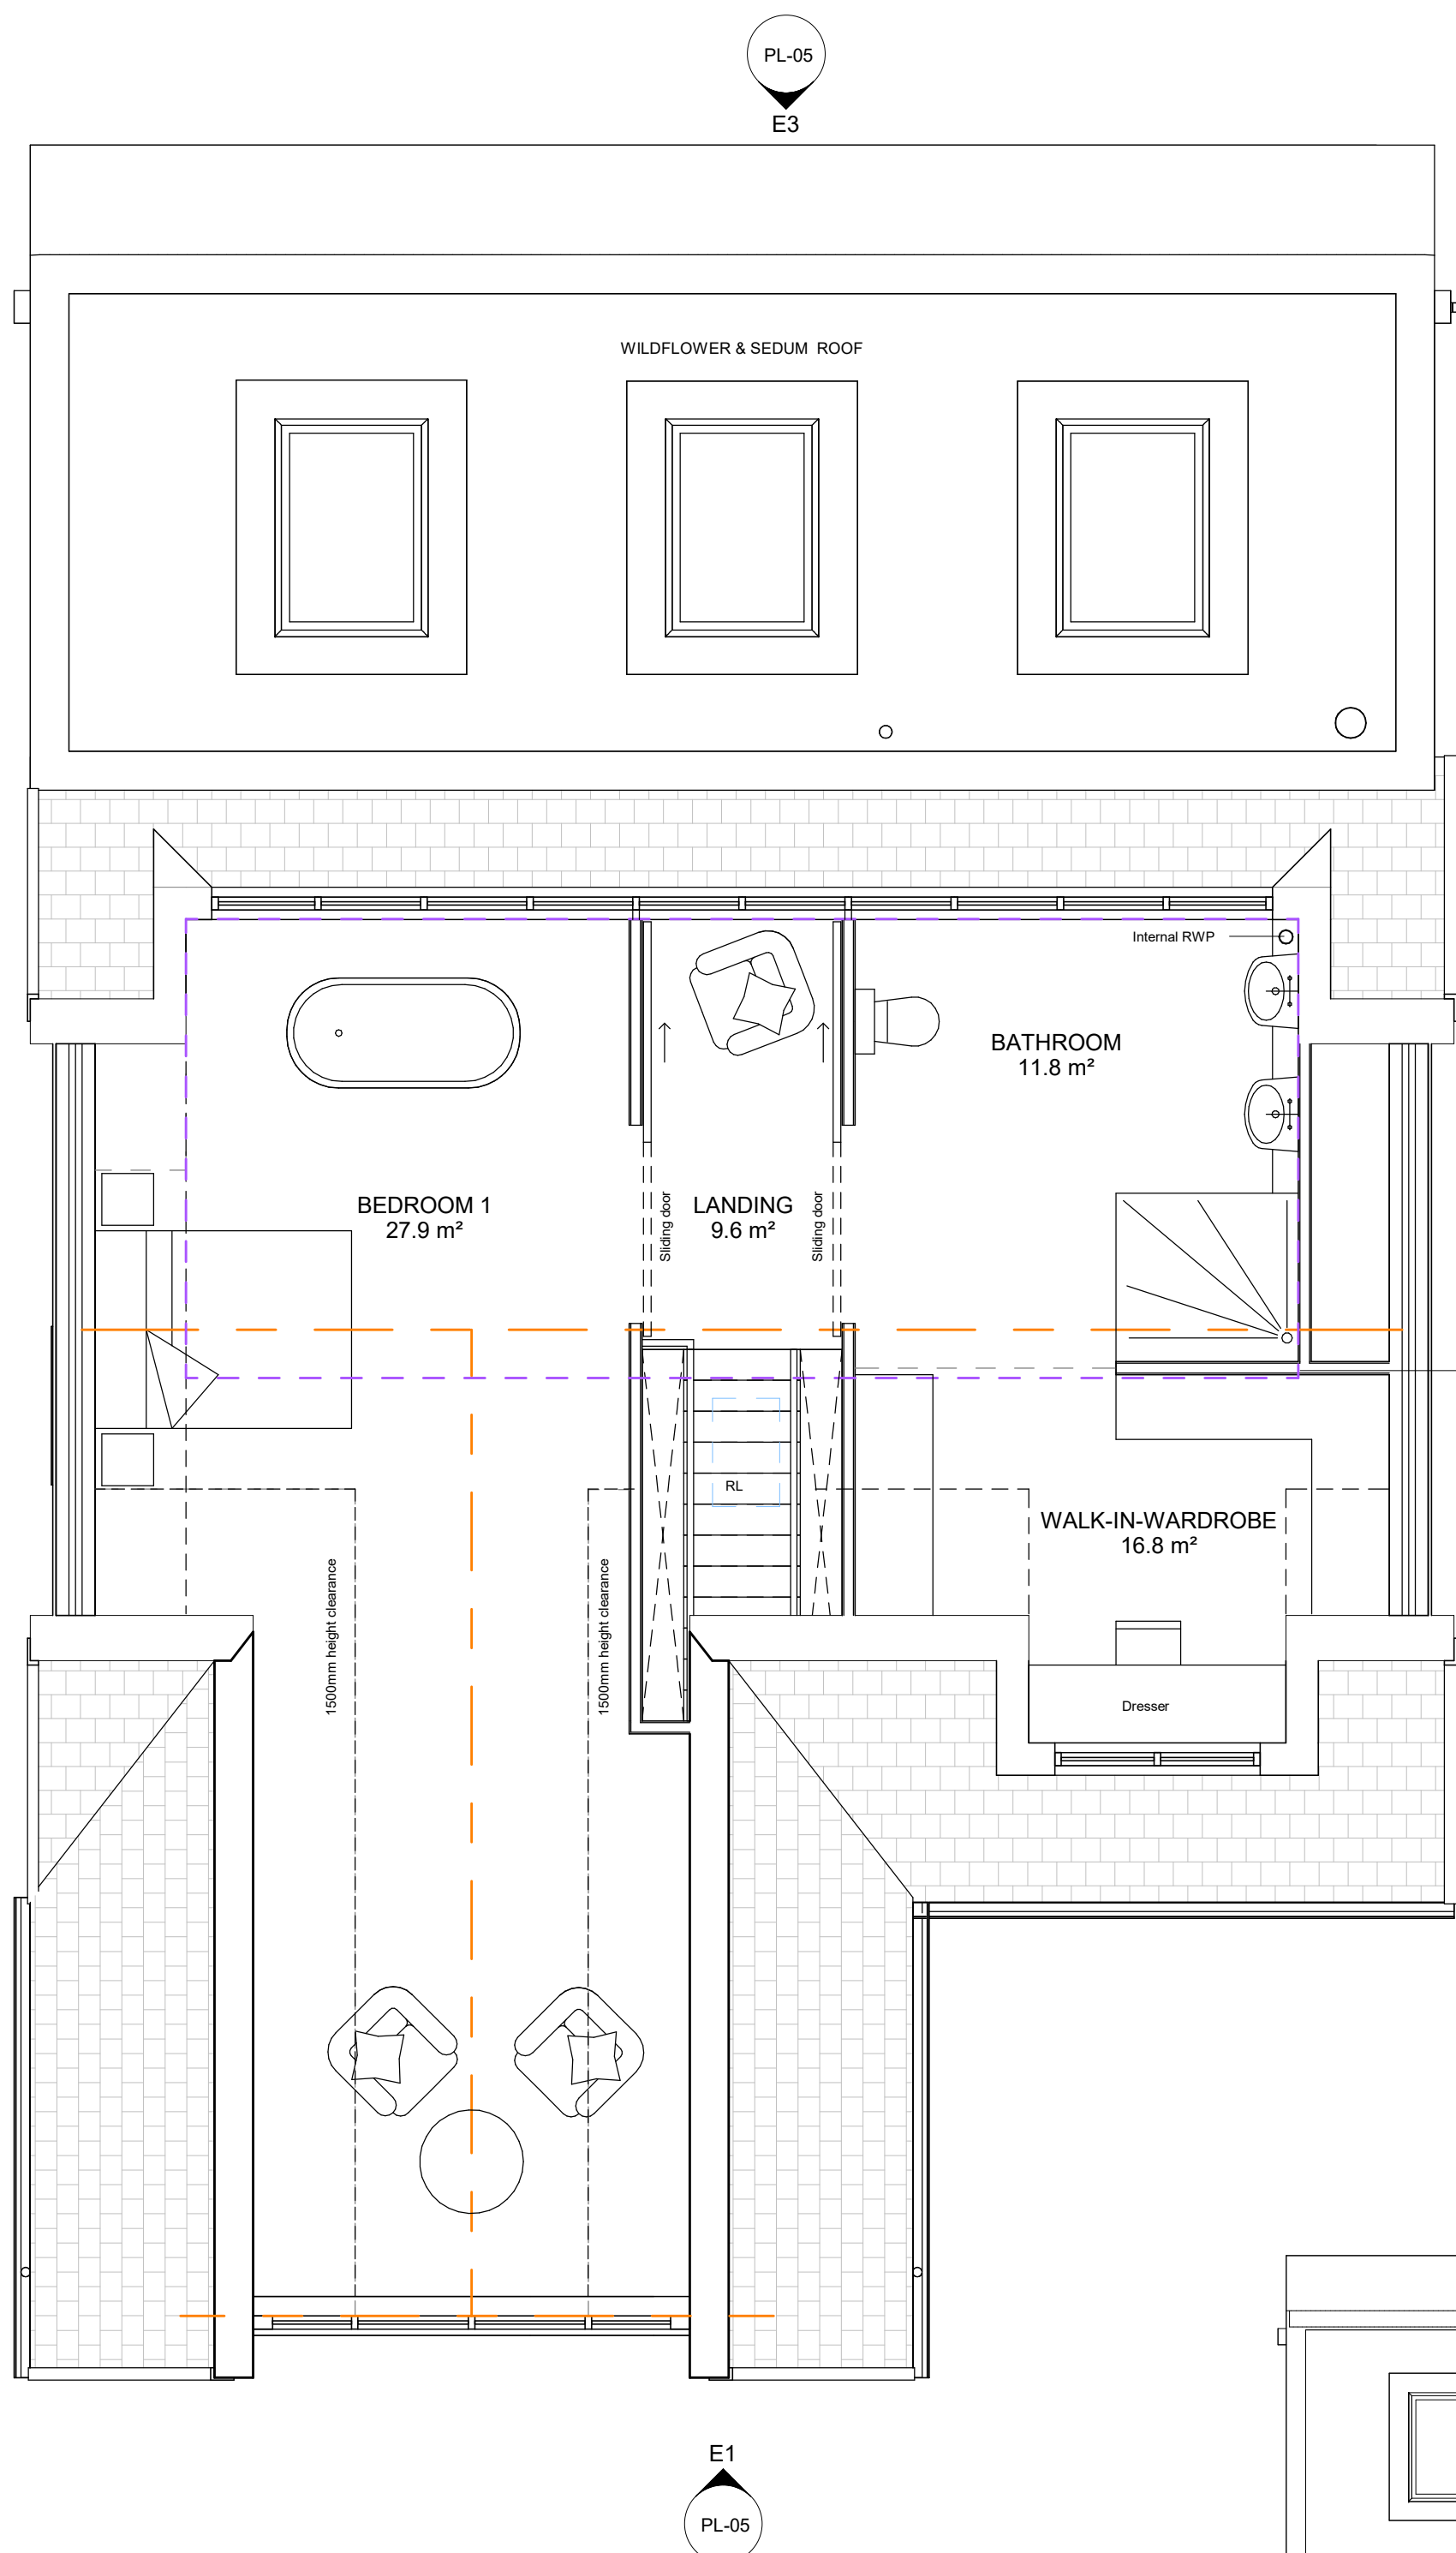

2 Proposed First Floor Level
1 : 50

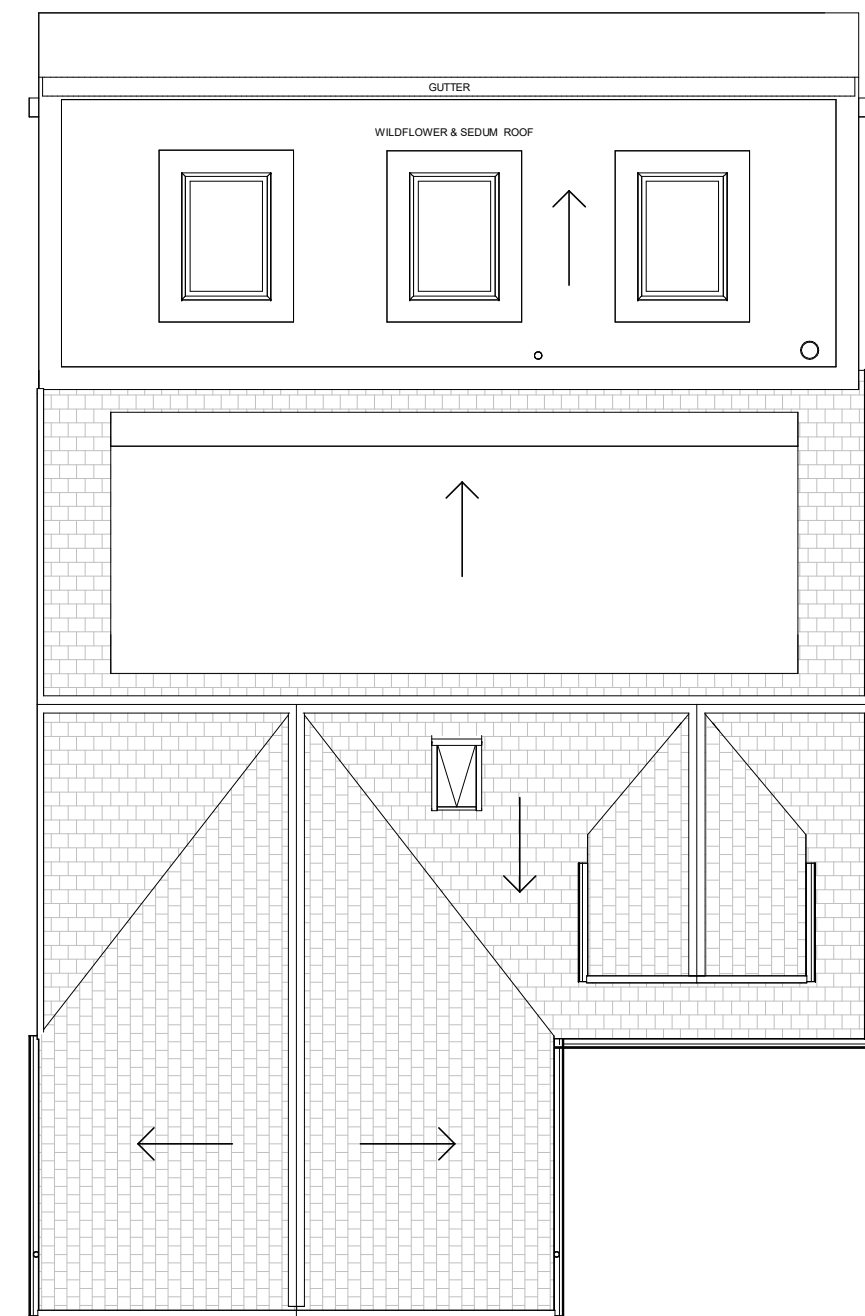

3 Proposed Roof Level
1 : 100

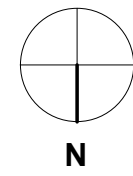

Notes:
This drawing is copyright. Figured dimensions are to be followed in preference to scaled dimensions and particulars are to be taken from the actual work where possible. Any discrepancy must be reported to the architect immediately and before proceeding. If in doubt, ask.

D	Domer design updated	08.09.22
C	Updated following Client comments	31.08.22
B	Updated following Client comments	12.08.22
A	Updated following Client review	10.08.22
rev	Description	date

Rev No: D

Drawn by: DW

Project No:

DP2225

Project:

55 Pottery Lane, Whiston,
Prescot, L35 3RG

Drawing Title:

Proposed Plans

Drawing No:

DP-2225-PL-04

Date:

08/09/22

Scale:

As @A1
indicated

Client:

Bennett

Architect:



Draw Plan Ltd - Suite 2, Newton House, Faraday Street,
Birchwood Park, Warrington, WA3 6FW

Telephone: 07384 977700
Email: hello@drawplan.co.uk
Website: www.drawplan.co.uk



VISUAL SCALE 1:50 @ A1