



Knowlsey Liverpool

Knowsley Lane

Knowsley

Prescot

L34 4BE

ISSUE 5 - 01/08/2025



DESIGN





CORPORATE
SIGNAGE







DIGITAL
SIGNAGE



AFTERSALES
CARE

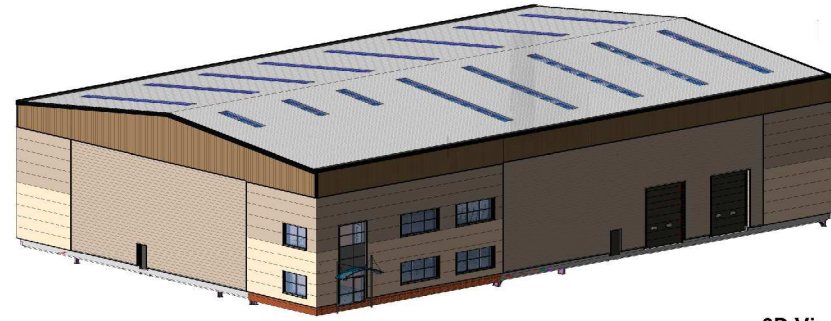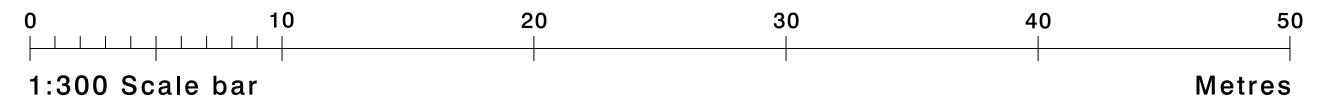

5 3D View

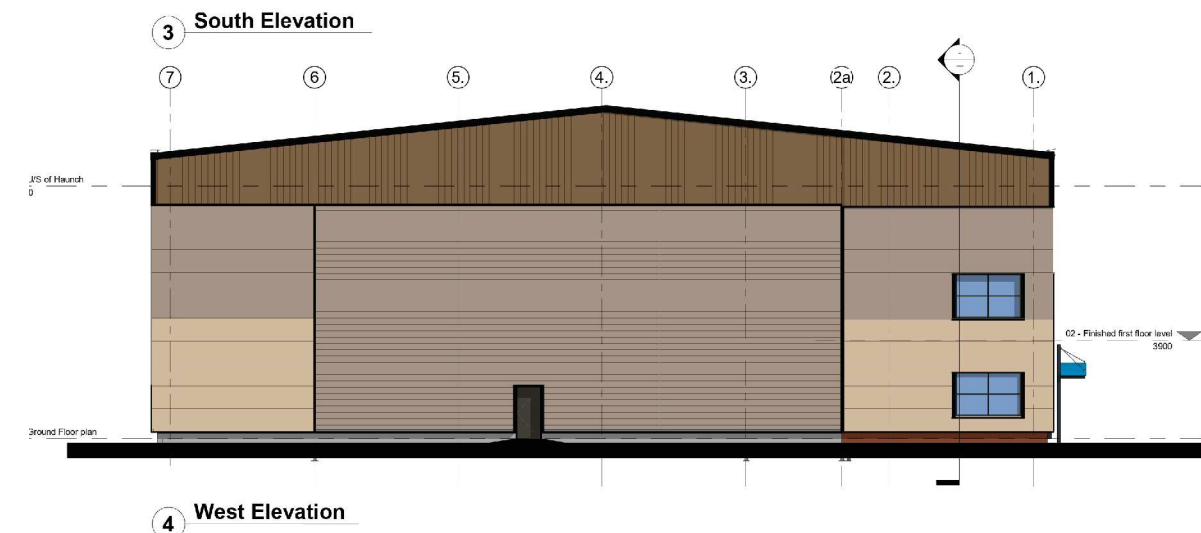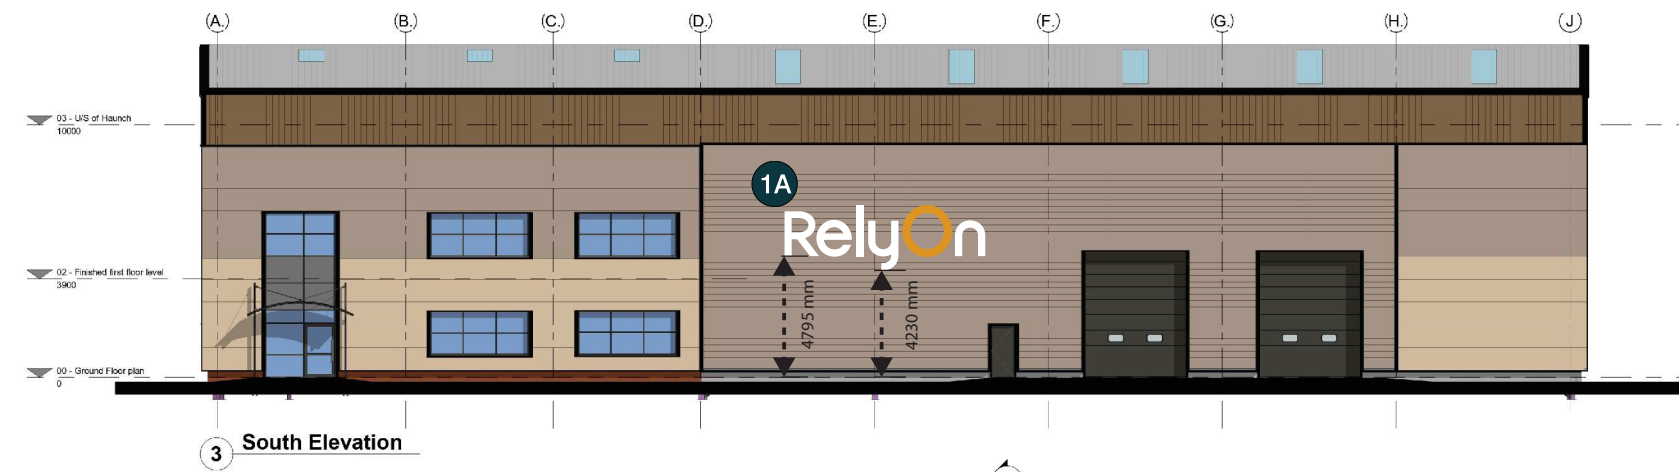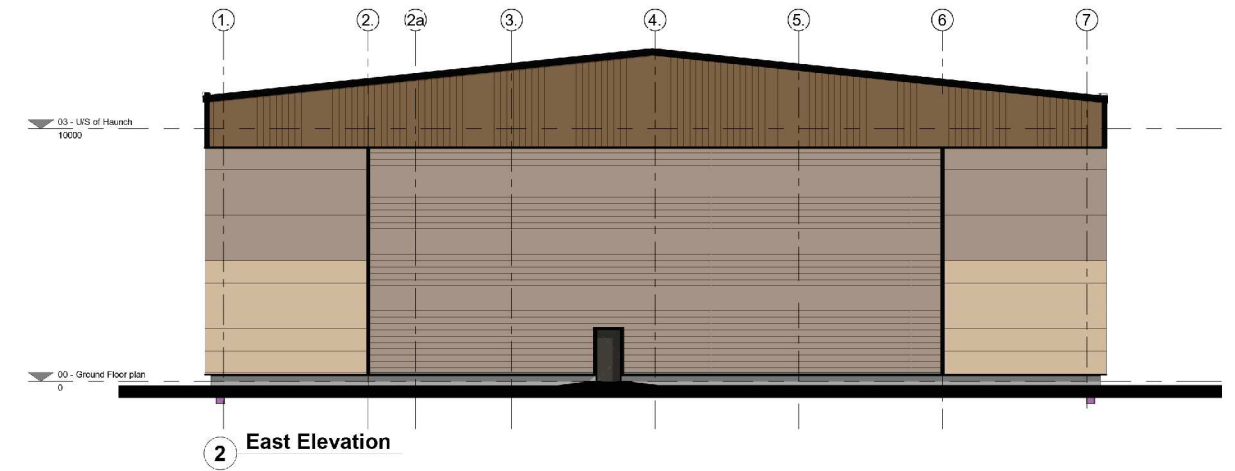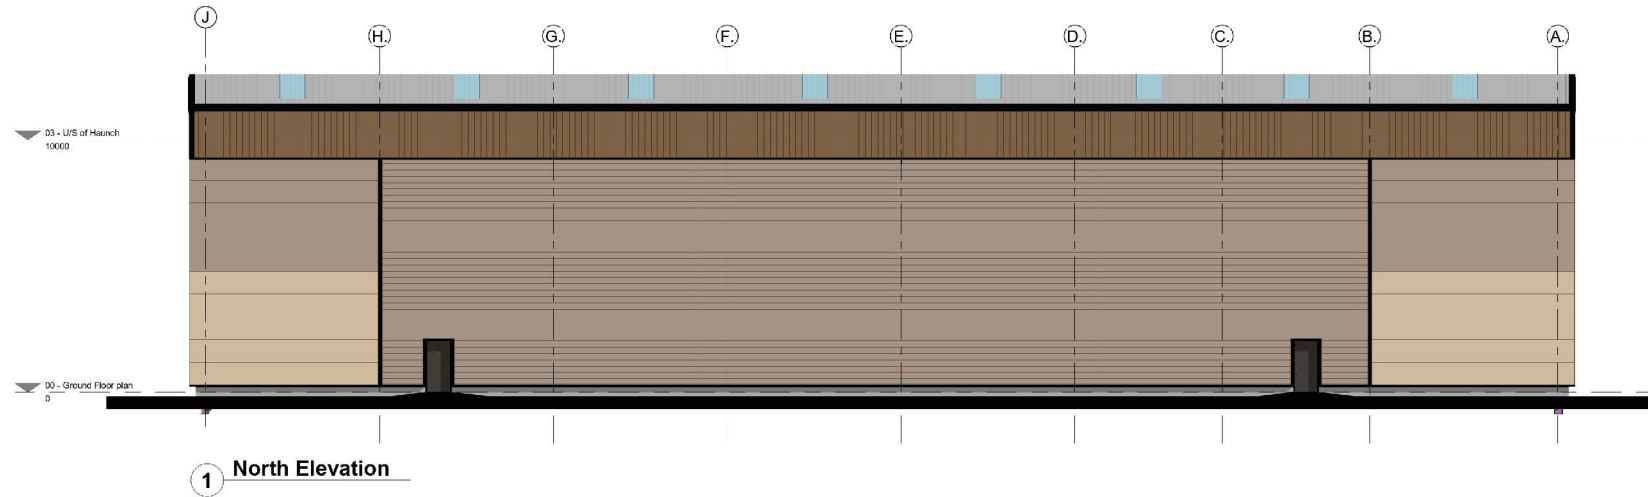

Site
RelyOn, Knowsley

Job Number
150758A Page 2

Drawing Location
W/Sales/RelyOn

Scale
As shown @ A3

Issue / Rev
5

Drawn By
BF

Checked By
MS

Sales Rep
MS

Date
01/08/2025




BUTTERFIELD SIGNS LTD
174 Sunbridge Rd
Bradford
West Yorkshire
BD1 2RZ
Tel: 01274 722244
Fax: 01274 848996
Web: www.butterfieldsigns.co.uk


Sign 1A - Non-illuminated Built up Letters - Scale 1:50
1No. Manufactured from 2mm aluminium faces, with 1mm aluminium returns at 60mm.
To be finished RAL 9910 White / RAL 1028 Orange (Gloss) accordingly.
All to be fixed over 2mm Aluminium backtray with inset returns at 50mm.

Additional cladding survey required for fixing positions
N.B Fixing template required


Height from ground of the 'R' is: 4795 mm
Height from ground of the 'Y' is: 4230 mm

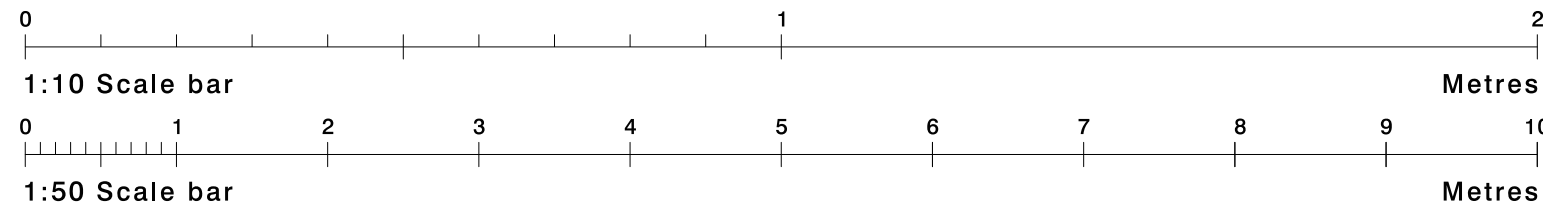

ORANGE C0, M35, Y90, K0 PMS 143c / RAL 1028	WHITE C0, M0, Y0, K0 RAL 9910
---	-------------------------------------

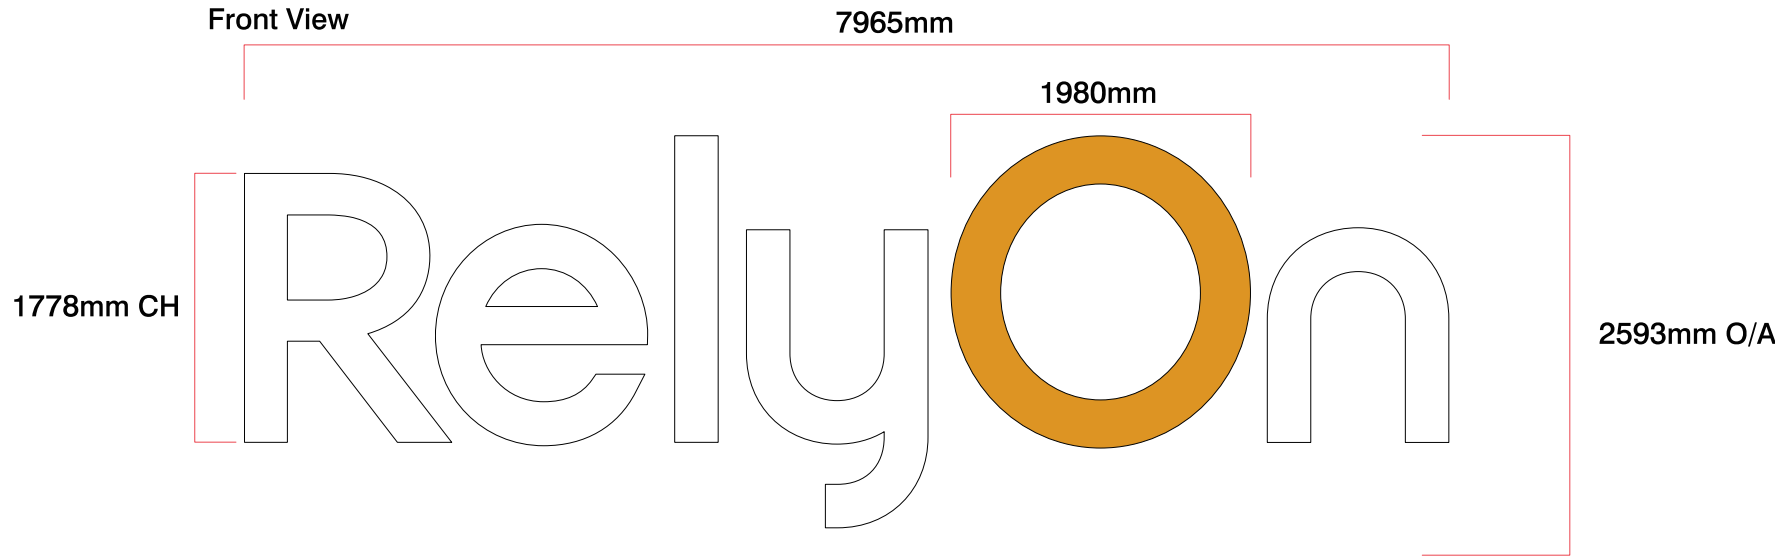

Section Through - Scale 1:10

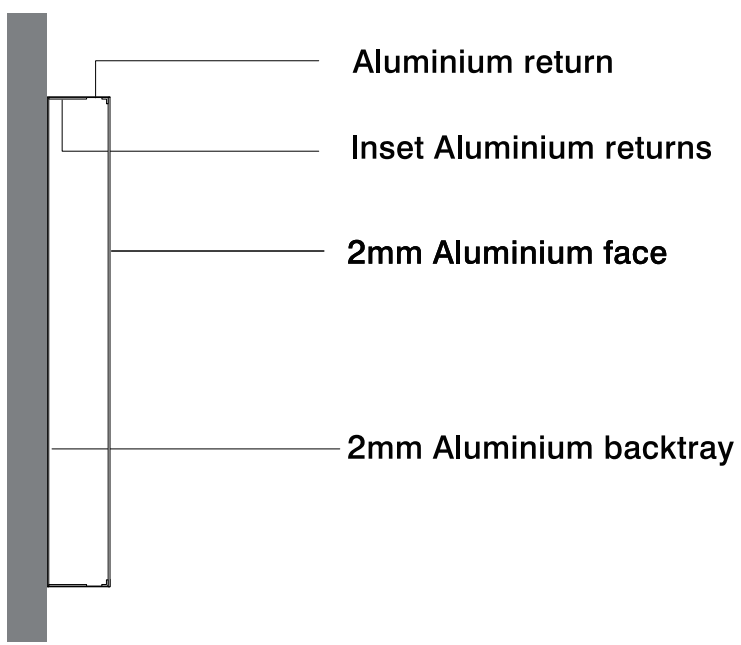

Site
RelyOn, Knowsley

Job Number
150758A
Page 3

Drawing Location
W/Sales/RelyOn

Scale
As shown @ A3

Issue / Rev
5

Drawn By
BF

Checked By
MS

Sales Rep
MS

Date
01/08/2025



BUTTERFIELD SIGNS LTD
174 Sunbridge Rd
Bradford
West Yorkshire
BD1 2RZ
Tel: 01274 722244
Fax: 01274 848996
Web: www.butterfieldsigns.co.uk