


- Layout to be confirmed

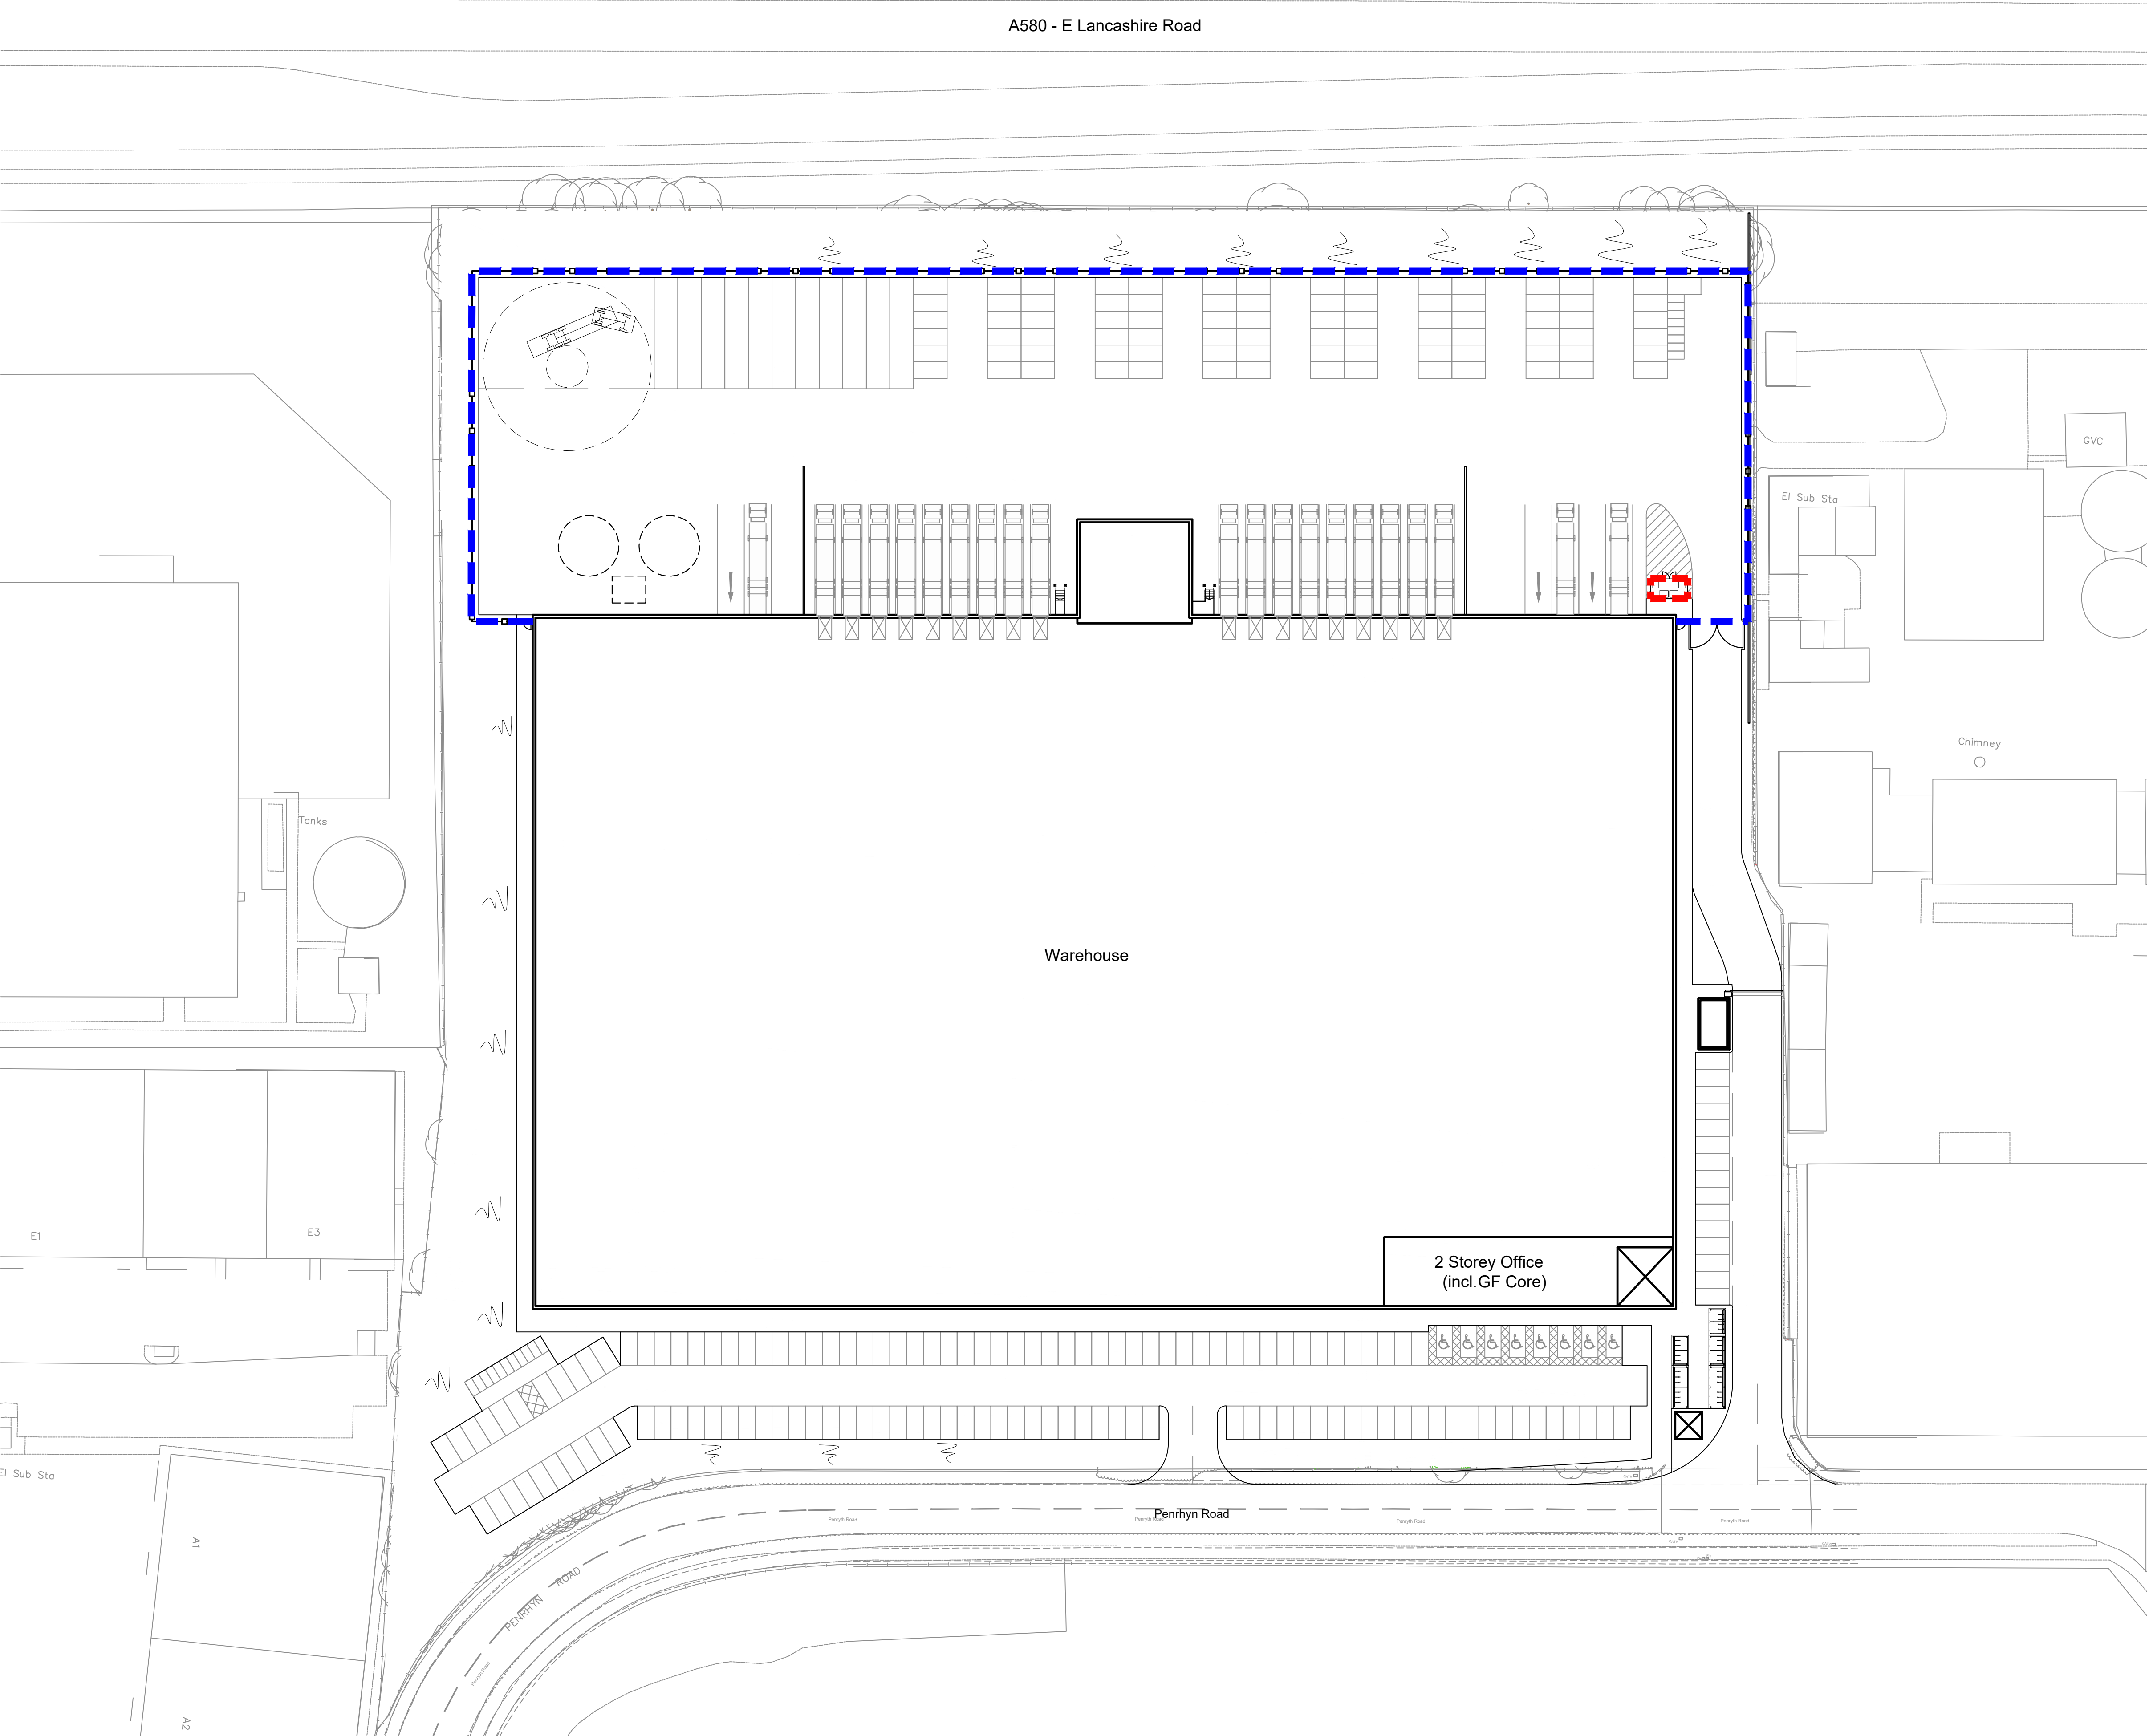

C1 - Revision reference

Key

-  denotes 2.4m high paladin security fence
Colour: Black
-  denotes 2.4m high hit & miss timber fence



Paladin 2.4m high Security Fence



2.4m high Timber Hit & Miss Fence

PLANNING

THIS DRAWING IS FOR PLANNING CONSIDERATION ONLY AND SHOULD NOT BE USED FOR ANY OTHER PURPOSE

rev	amendments	by	ckd	date

Penrhyn Road, Knowsley Business Park, Merseyside
Site Layout - Fence Layout

GRAFTONGATE



Newark Beacon, Cafferata Way, Newark, Nottinghamshire NG24 2TN
t: +44 (0)1636 653027 e: info@umcarcitects.com

Drawing Status:	Planning
Drawn / Checked:	RF / LF
Date:	12/01/2022
Scale:	1:500 A1
Drawing no:	Revision:
21002 P0103	B

10m SCALE 1:500