


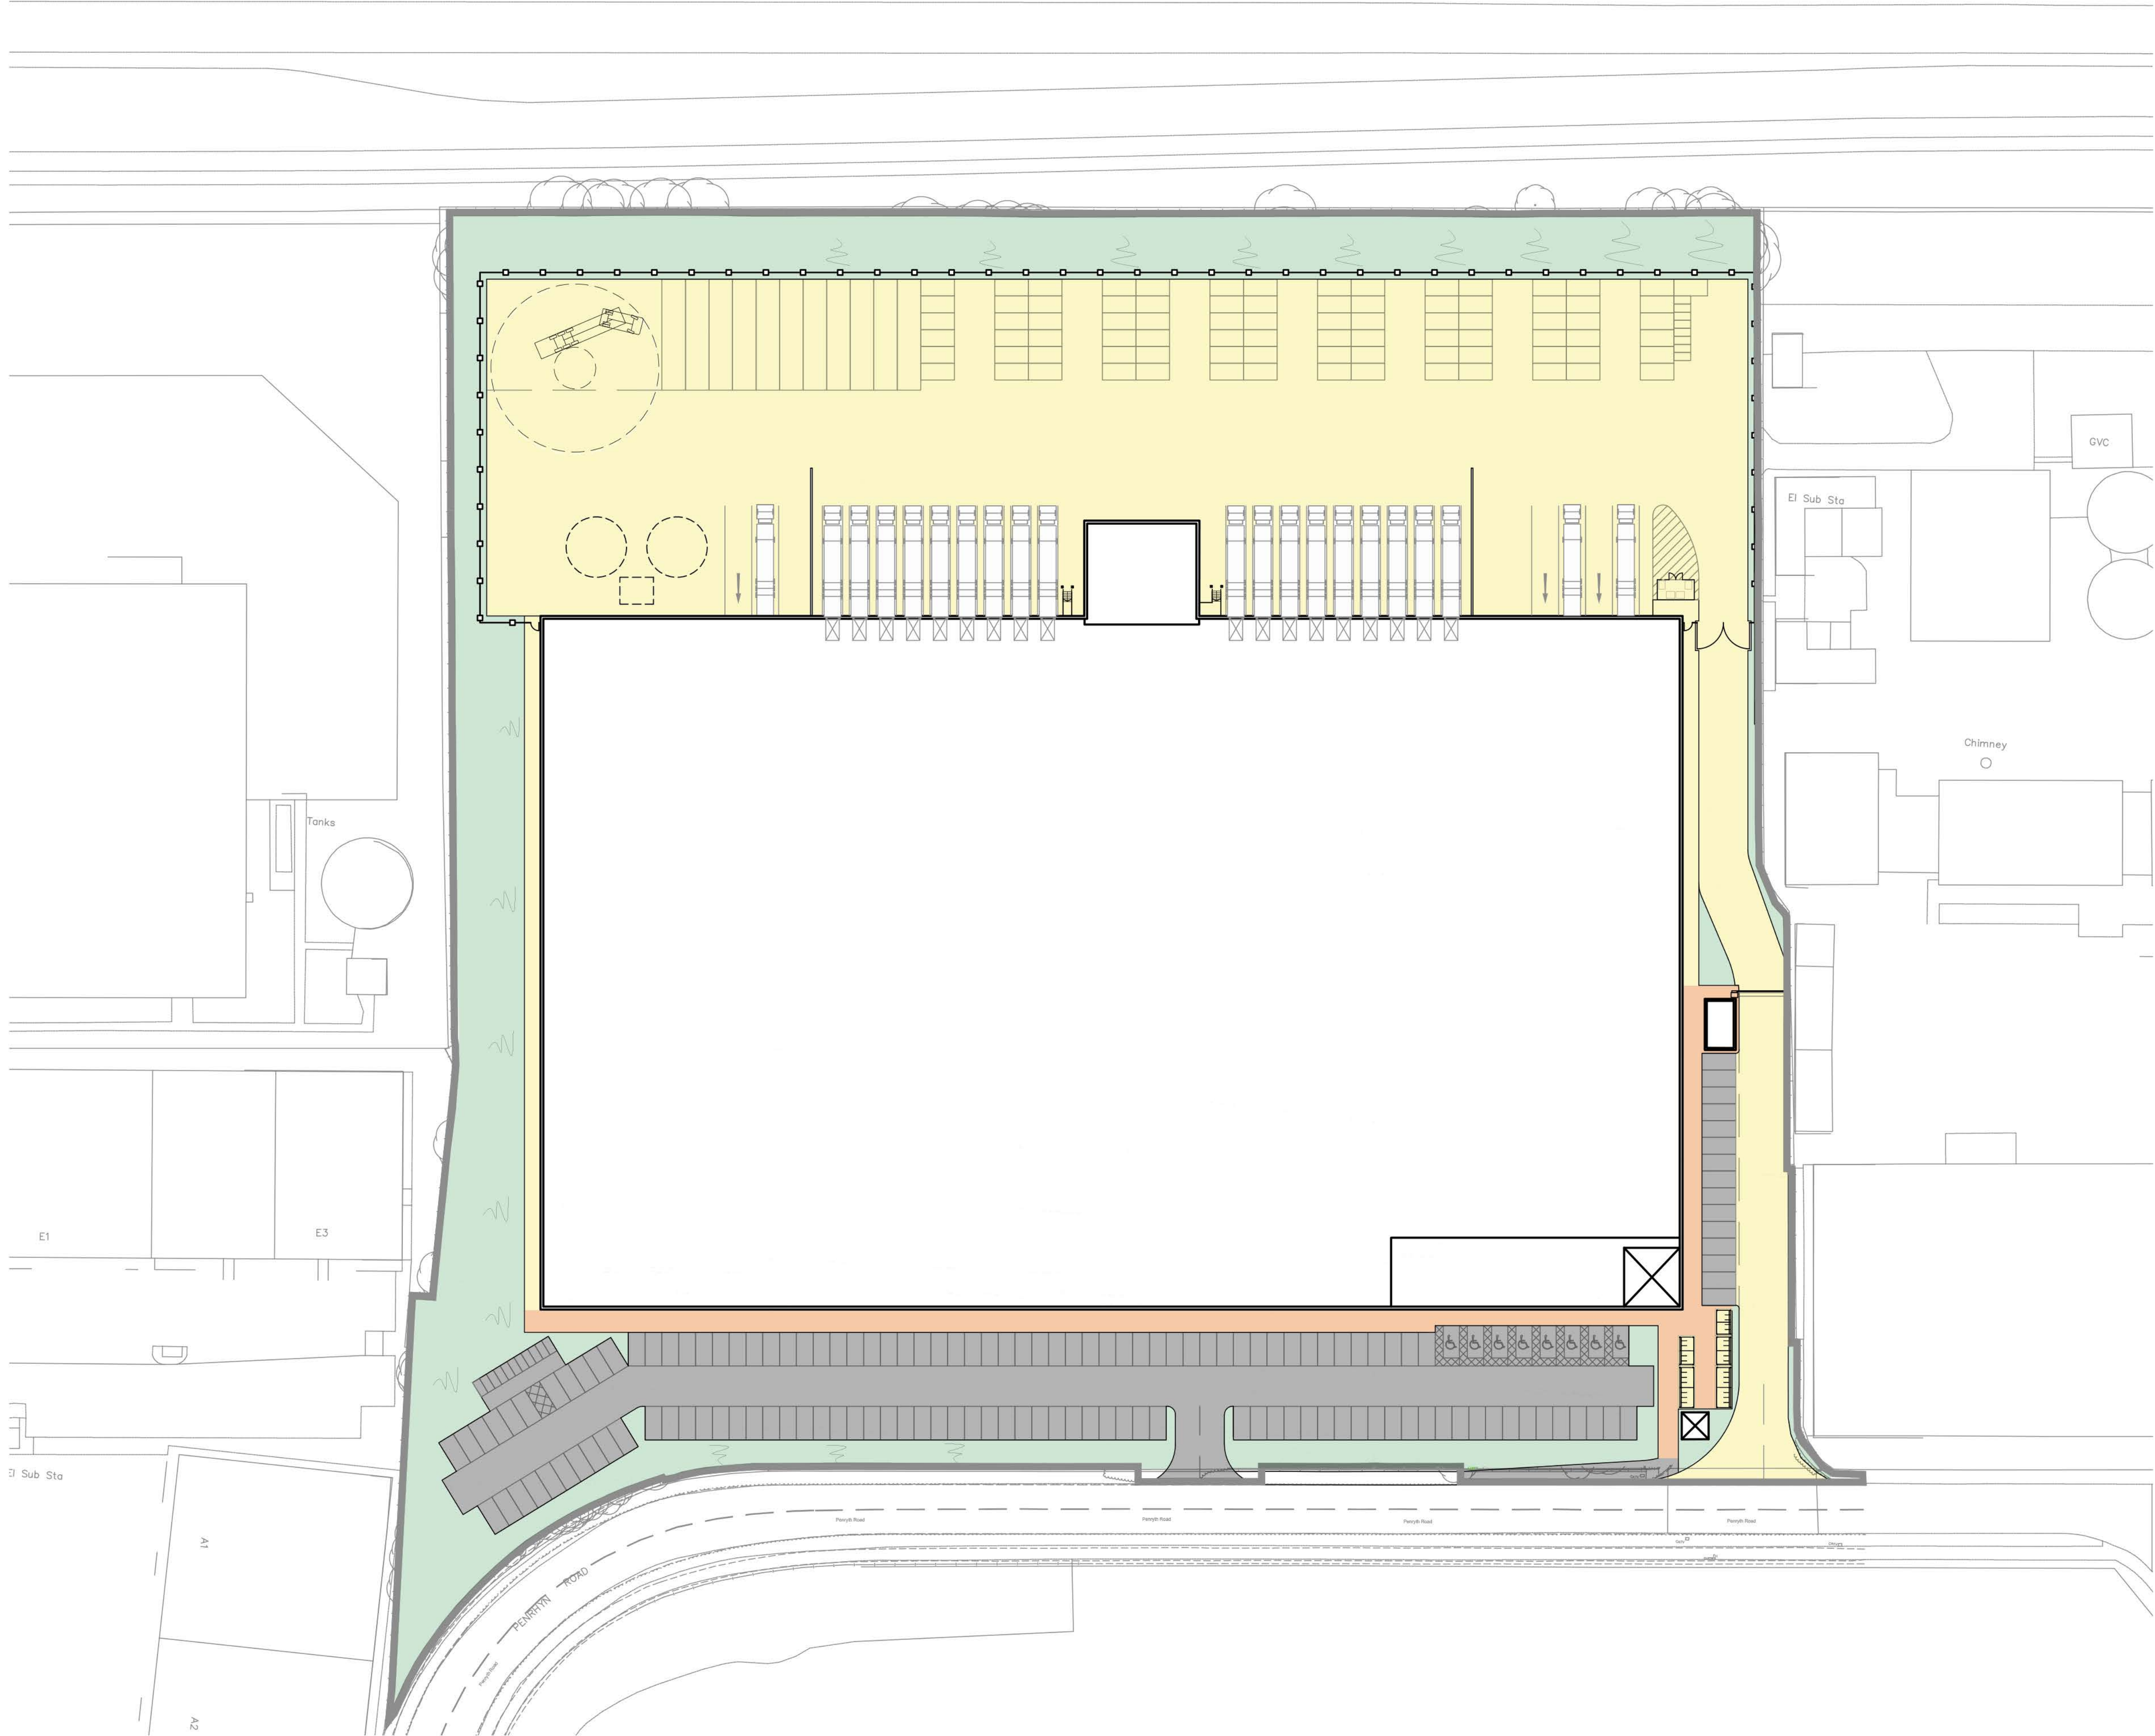

- Layout to be confirmed

C1 - Revision reference



Soft Landscaping to landscape design



Concrete to yard areas and building circulation footpaths



Block paving to footpaths



Tarmac Bays

10m SCALE 1:500

PLANNING

THIS DRAWING IS FOR PLANNING CONSIDERATION ONLY AND SHOULD NOT BE USED FOR ANY OTHER PURPOSE

rev	amendments	by	ckd	date
-----	------------	----	-----	------

Penrhyn Road, Knowsley Business Park, Merseyside
Site Layout - External Finishes

GRAFTONGATE



Newark Beacon, Cafferata Way, Newark, Nottinghamshire NG24 2TN
+44 (0)1636 653027 info@umcarchitects.com

Drawing Status:	Planning
Drawn / Checked:	CJD / LF
Date:	19/01/2022
Scale:	1:500 A1
Drawing no:	Revision:
21002 P0106	B