

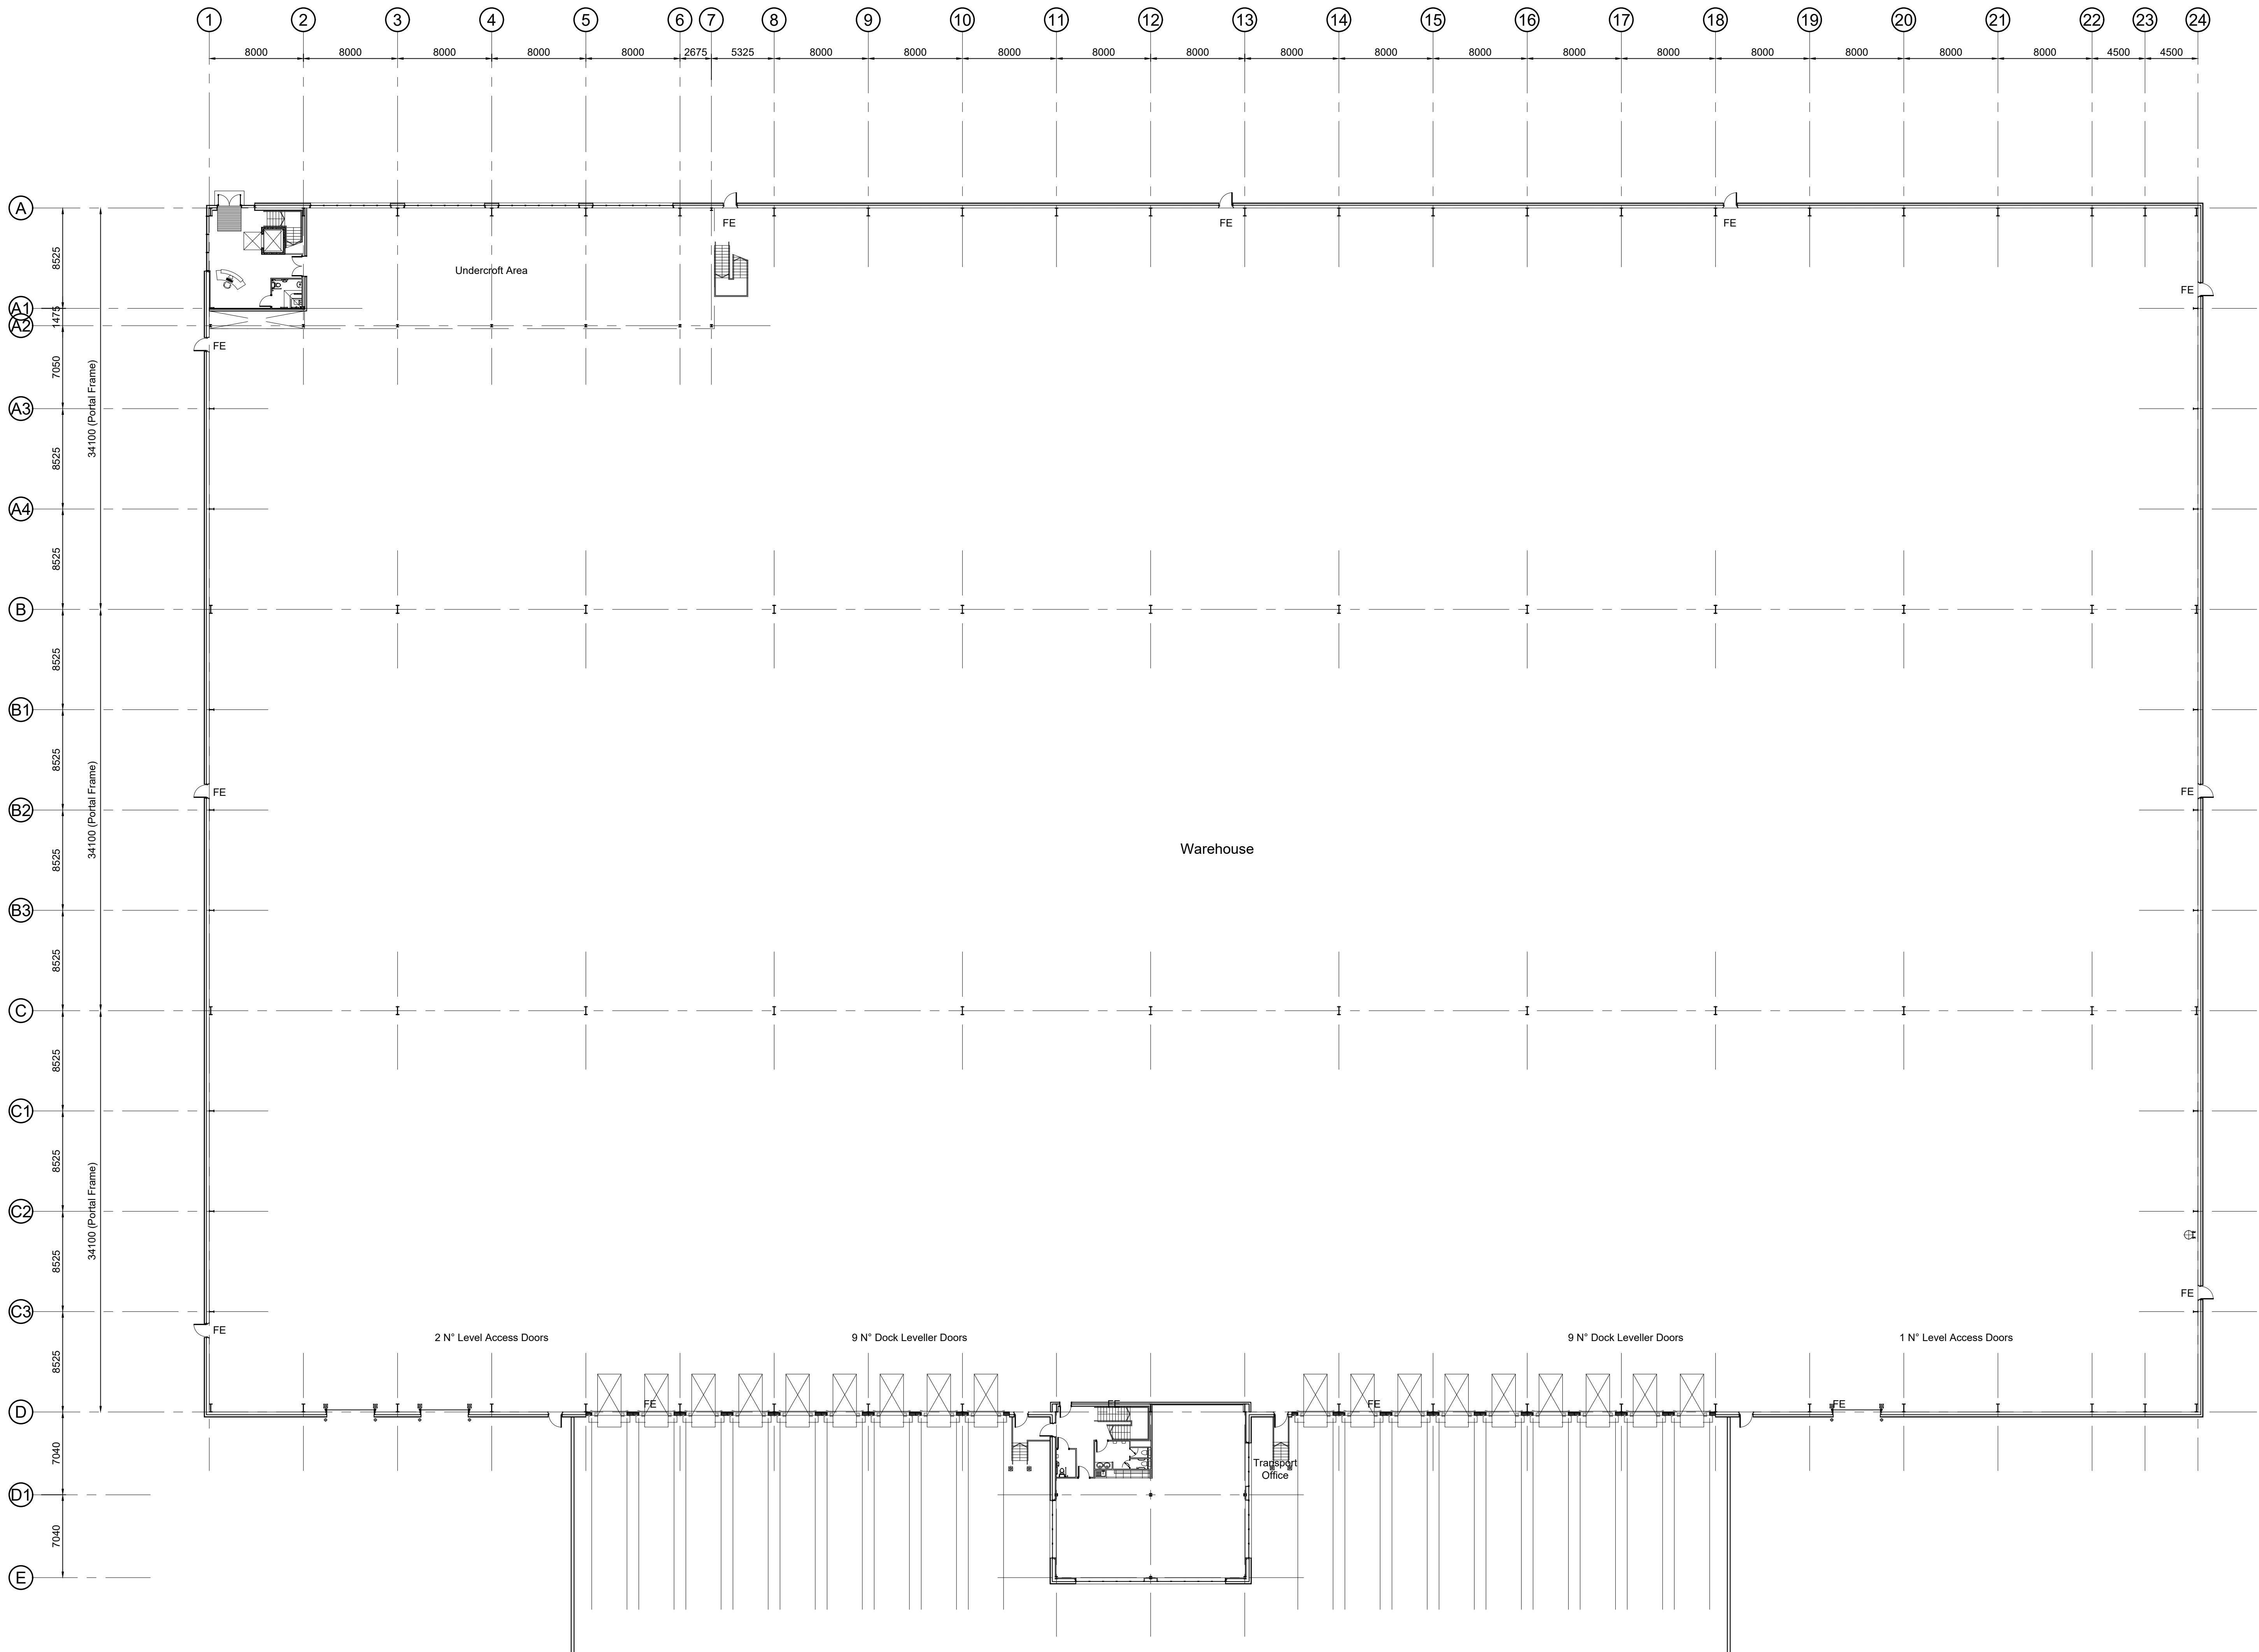


• Dimensions are in millimetres, unless stated otherwise.  
• It is the recipient's responsibility to print the document to the correct scale.  
• All relevant drawings and specifications should be read in conjunction with this drawing.

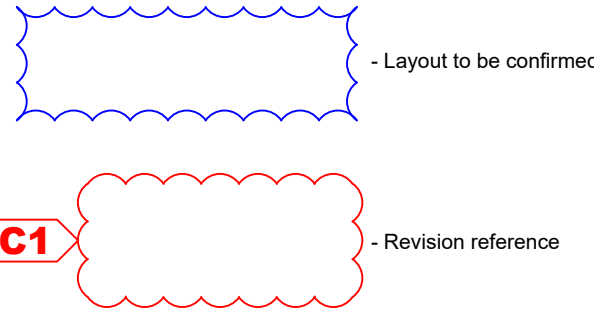

Warehouse Plan - Scale 1:250

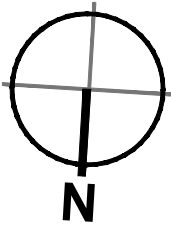

**PLANNING**  
THIS DRAWING IS FOR PLANNING PURPOSES ONLY  
AND SHOULD NOT BE USED FOR ANY OTHER PURPOSE

|     |               |    |     |          |
|-----|---------------|----|-----|----------|
| A   | Initial Issue | RF | LF  | 12.01.22 |
| rev | amendments    | by | chk | date     |

Penrhyn Road, Knowsley Business Park, Merseyside  
Warehouse Plan

**GRAFTONGATE**



|                  |            |
|------------------|------------|
| Drawing Status:  | Planning   |
| Drawn / Checked: | RF / LF    |
| Date:            | 12/01/2022 |
| Scale:           | 1:250 A0   |
| Drawing no:      | Revision:  |
| 21002 P1001      | A          |