


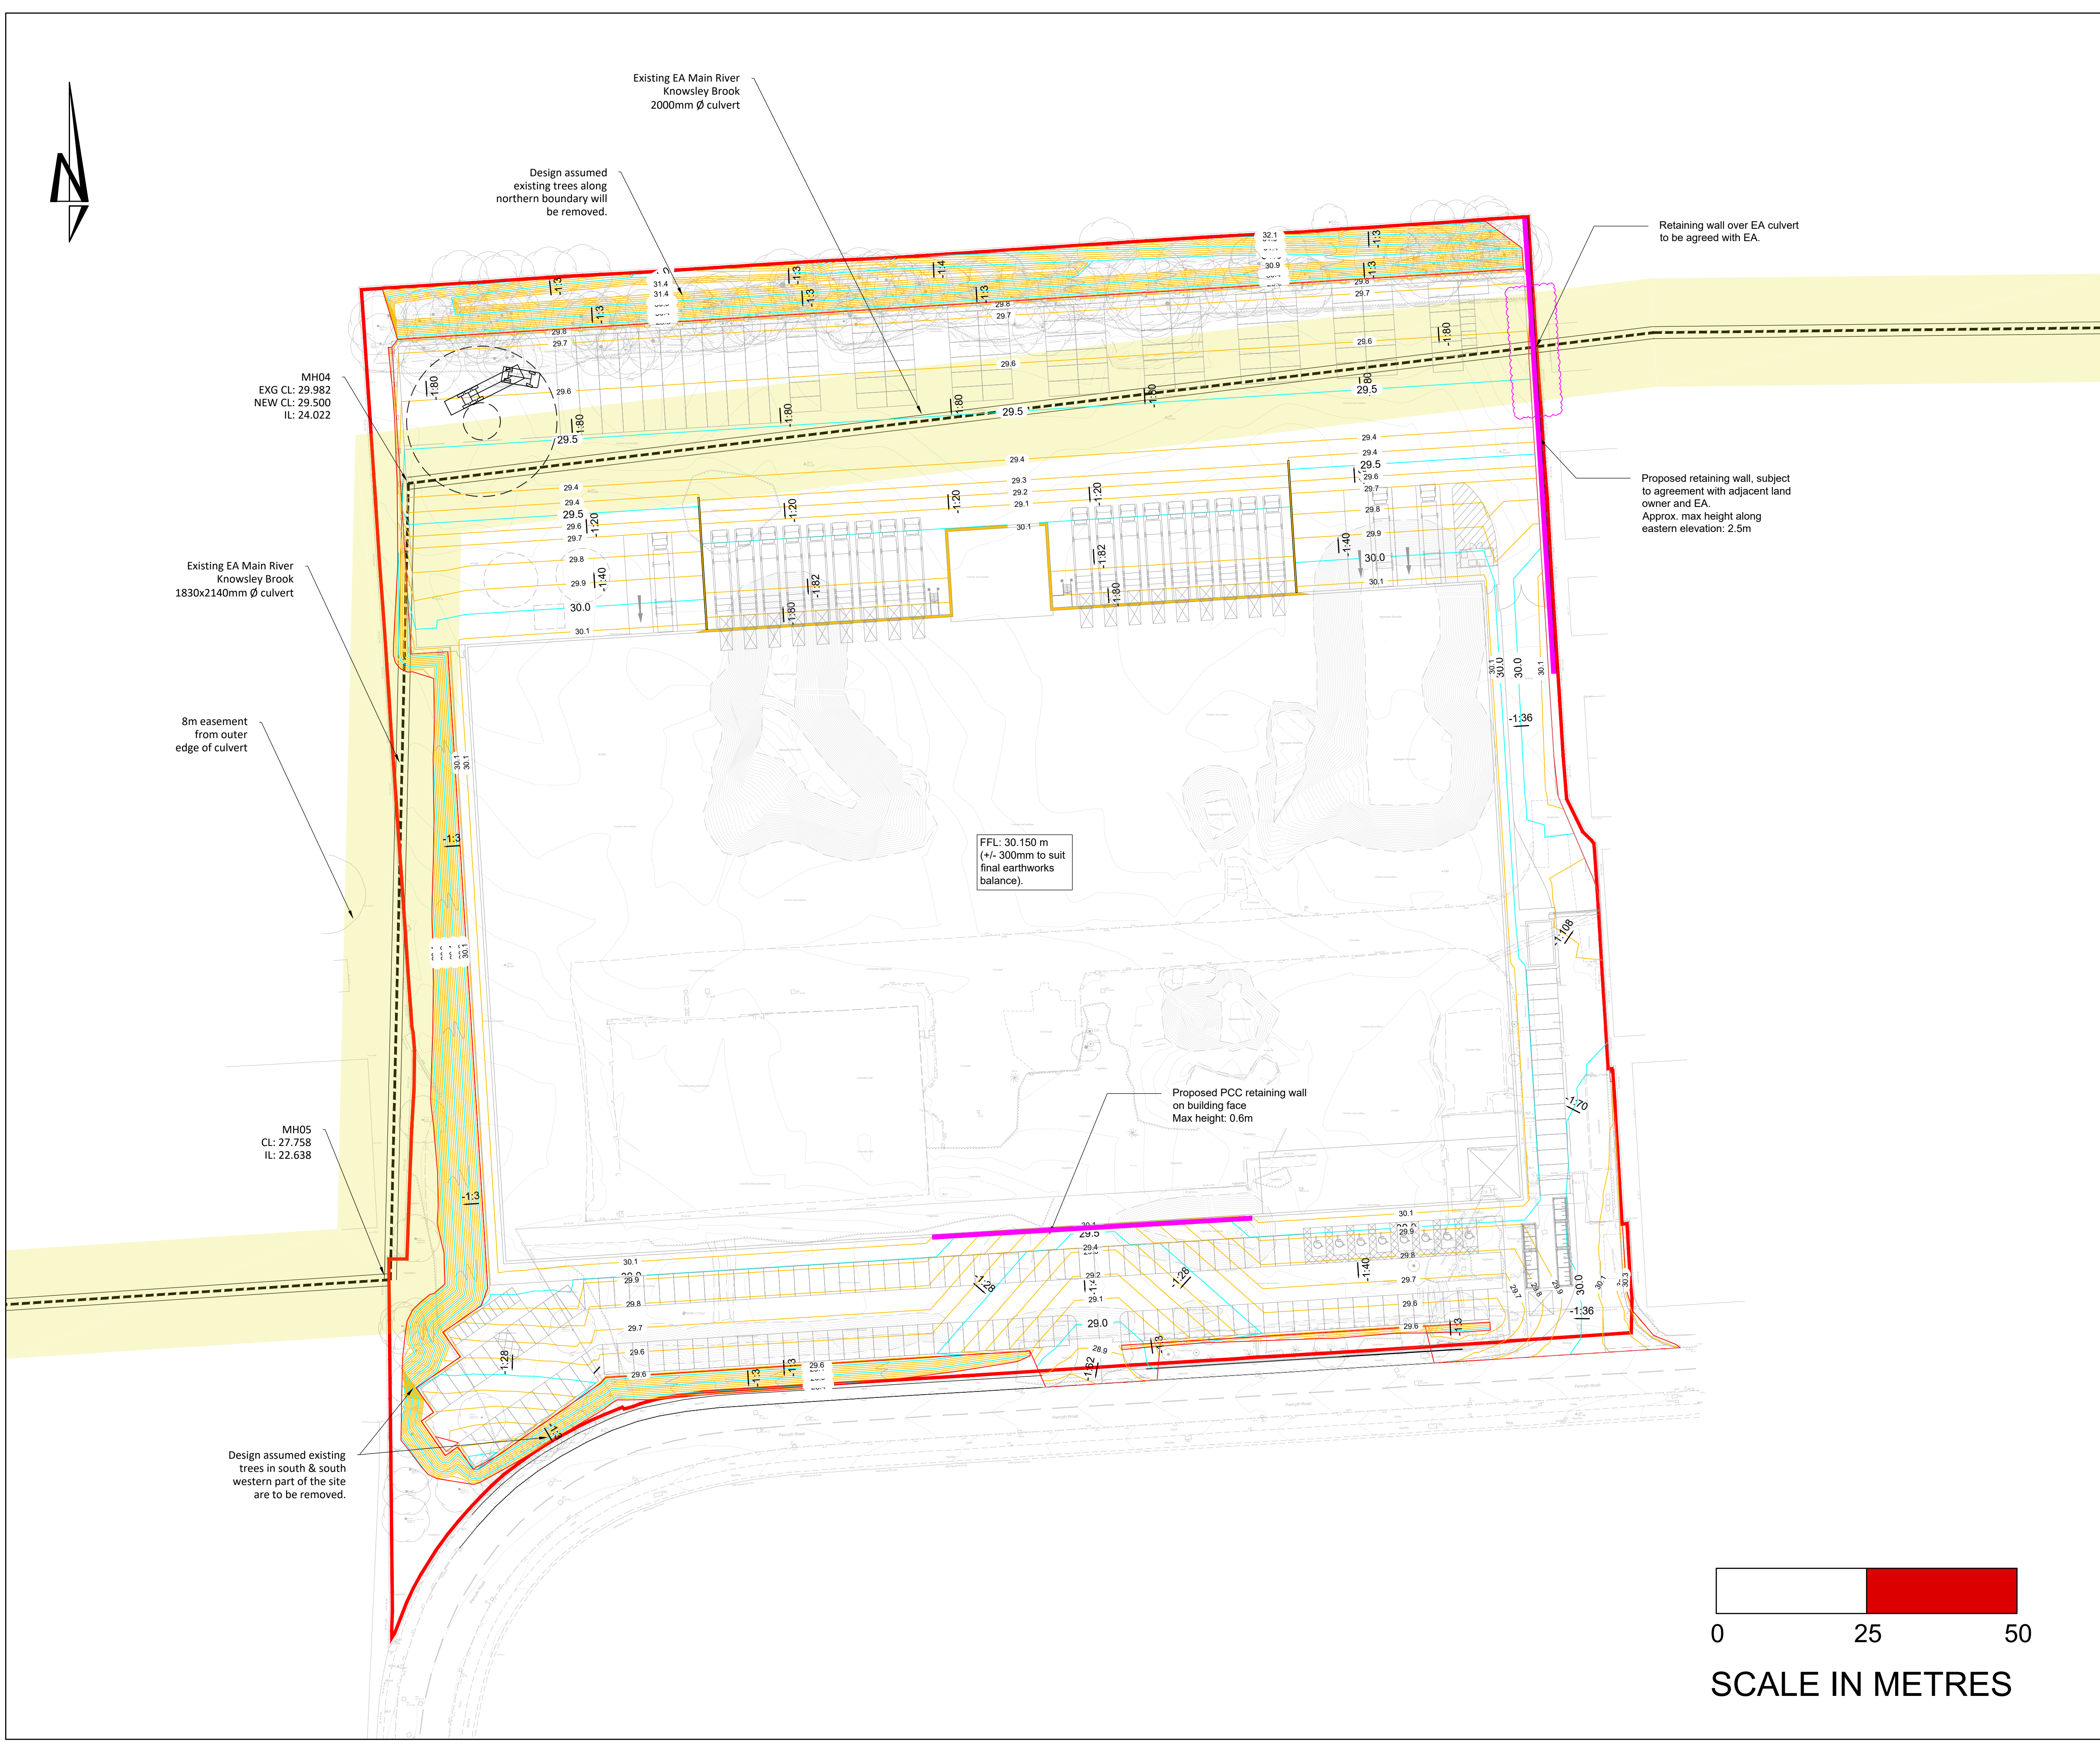

THIS DRAWING IS THE COPYRIGHT OF BURROWS GRAHAM LIMITED.

SAFETY, HEALTH AND ENVIRONMENTAL INFORMATION

IN ADDITION TO THE HAZARDS/RISKS NORMALLY ASSOCIATED WITH THE TYPES OF WORK DETAILED ON THIS DRAWING, NOTE THE FOLLOWING

CONSTRUCTION

MAINTENANCE

DEMOLITION

IT IS ASSUMED THAT ALL WORKS WILL BE CARRIED OUT BY A COMPETENT CONTRACTOR WORKING, WHERE APPROPRIATE, TO AN APPROVED METHOD STATEMENT

GENERAL NOTES:
1. THIS DRAWING SHALL BE READ IN CONJUNCTION WITH ALL THE RELEVANT ARCHITECTS, ENGINEERS' AND SERVICE ENGINEERS DRAWINGS & SPECIFICATIONS.

LEVELS NOTES:
1. THIS DRAWING IS BASED ON UMC architects drawing no. 21002-P0102D.
2. CONTOURS SHOWN ARE AT 0.1M INTERVALS
3. ALL KERBS TO BE STANDARD HB TYPE 125MM HIGH UNO
4. CONTOURS AND GRADIENTS INDICATED FOR GUIDANCE PURPOSES AND SHALL NOT BE USED FOR SETTING OUT. SETTING OUT SHALL BE BASED ON SPOT LEVELS ONLY.

P03	02/02/22	JAM	For planning	MG
P02	26/01/22	JAM	Updated to suit architects layout	JW
P01	07/01/22	JAM	FIRST ISSUE	JW
REV	DATE	BY	REVISION	CHK'D

Burrows Graham

North Office:
5 Ambassador Place, Stockport Road,
Altrincham WA15 8DB
Tel: +44 (0)161 804 8046

South Office:
Buckland House, Dower Mews,
High Street, Berkhamsted HP4 2BL
Tel: +44 (0)161 804 8046

CLIENT

GRAFTONGATE

PROJECT

**PENRHYN ROAD, MERSEYSIDE
KNOWSLEY BUSINESS PARK**

DRAWING TITLE

PROPOSED LEVELS

OUR PROJECT NUMBER	DRAWING STATUS	OFFICE
21065	PRELIMINARY	NORTH
SCALE @ A1	DATE	DRAWN BY
1 : 500	07/01/22	JAM
DRAWING No	CHECKED BY	REV
21065-BGL-XX-XX-DR-S-0200	JW	P3

