


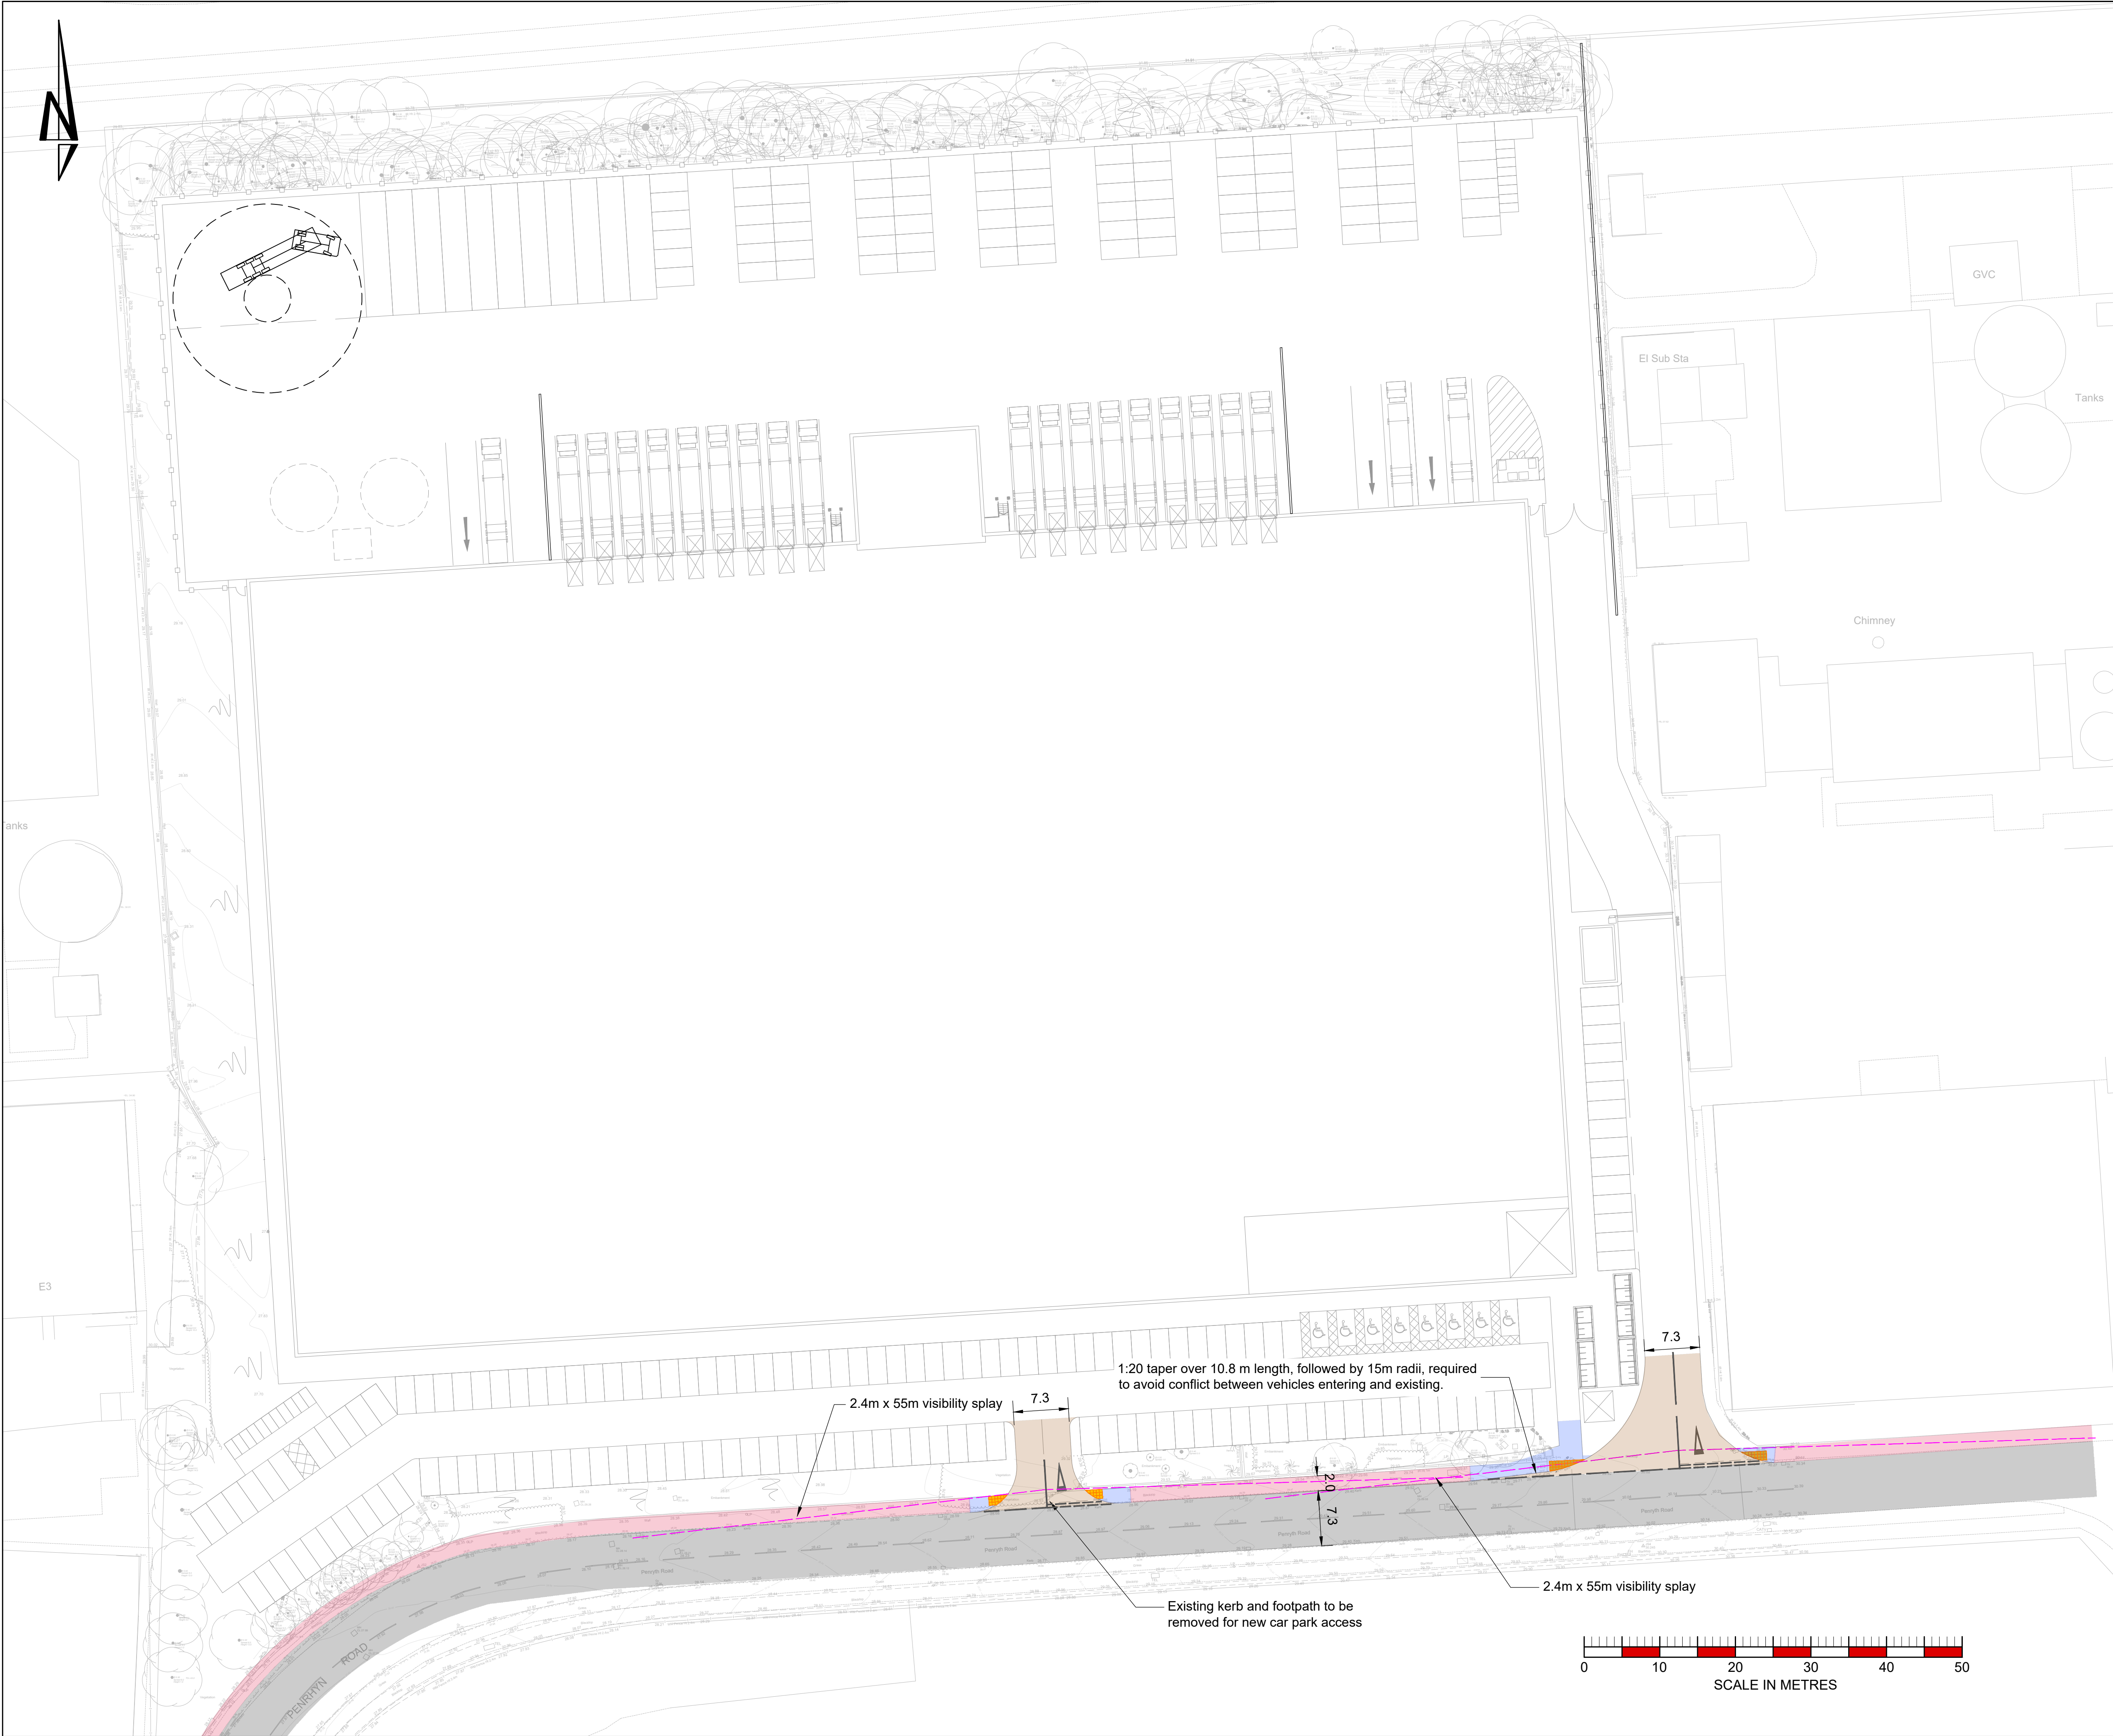

THIS DRAWING IS THE COPYRIGHT OF BURROWS GRAHAM LIMITED.

SAFETY, HEALTH AND ENVIRONMENTAL INFORMATION

IN ADDITION TO THE HAZARDS/RISKS NORMALLY ASSOCIATED WITH THE TYPES OF WORK DETAILED ON THIS DRAWING, NOTE THE FOLLOWING

CONSTRUCTION

MAINTENANCE

DEMOLITION

IT IS ASSUMED THAT ALL WORKS WILL BE CARRIED OUT BY A COMPETENT CONTRACTOR WORKING, WHERE APPROPRIATE, TO AN APPROVED METHOD STATEMENT

GENERAL NOTES:
1. THIS DRAWING SHALL BE READ IN CONJUNCTION WITH ALL THE RELEVANT ARCHITECTS, ENGINEERS' AND SERVICE ENGINEERS DRAWINGS & SPECIFICATIONS.

Proposed Footway Construction

Proposed Carriageway Construction

Existing Footway

Existing Carriageway

Proposed Tactile Paving

Visibility Splay

This drawing is based on UMC Architect's drawing ref: 21002-P0102D-Site Layout

P04	03.02.2022	RO	Updated Architect Layout	JAM
P03	30.11.2021	RO	Updated to show 55m visibility splay	JAM
P02	19.11.2021	RO	Vehicle tracking removed	JAM
P01	19.11.2021	RO	FIRST ISSUE	JAM
REV	DATE	BY	REVISION	CHK'D

Burrows Graham

North Office:
5 Ambassador Place, Stockport Road,
Altrincham WA15 8DB
Tel: +44 (0)161 804 8046

South Office:
Buckland House, Dower Mews,
High Street, Berkhamsted HP4 2BL
Tel: +44 (0)161 804 8046

CLIENT

GRAFTONGATE

PROJECT

PENRHYN ROAD, MERSEYSIDE
KNOWSLEY BUSINESS PARK

DRAWING TITLE

SITE ACCESS
GENERAL ARRANGEMENT

OUR PROJECT NUMBER	DRAWING STATUS	OFFICE	
21065	PRELIMINARY	NORTH	
SCALE @ A1	DATE	DRAWN BY	CHECKED BY
1:500	19.11.2022	RO	JAM
DRAWING No	REV		
21065-BGL-XX-XX-SK-S-0003	P4		