



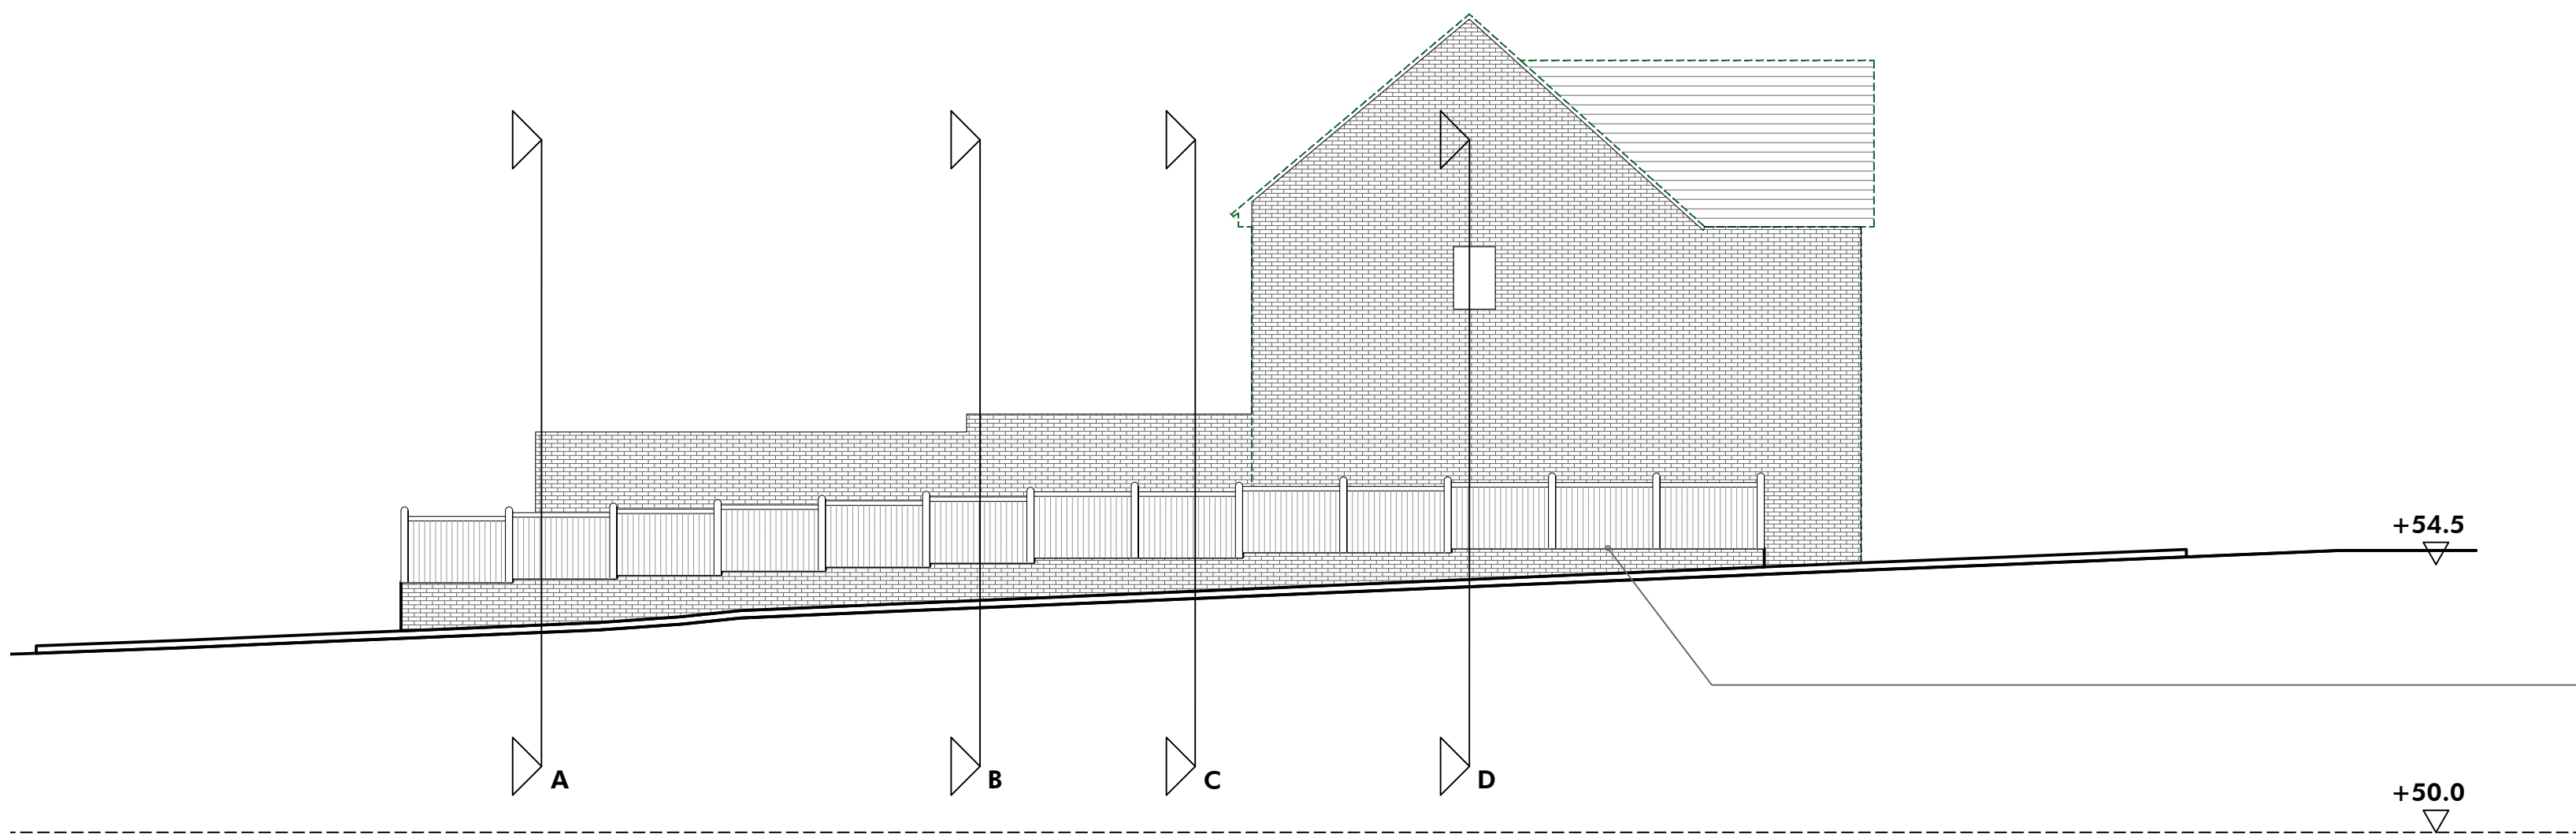


For Retaining Wall Detail Refer to Structural Engineer's Drawing:
34129-SUT-ZZ-XX-DR-S-2504 PROPOSED HIGHWAY RETAINING WALL DETAILS
(DETAIL HW6)


PROPOSED LONG SECTION

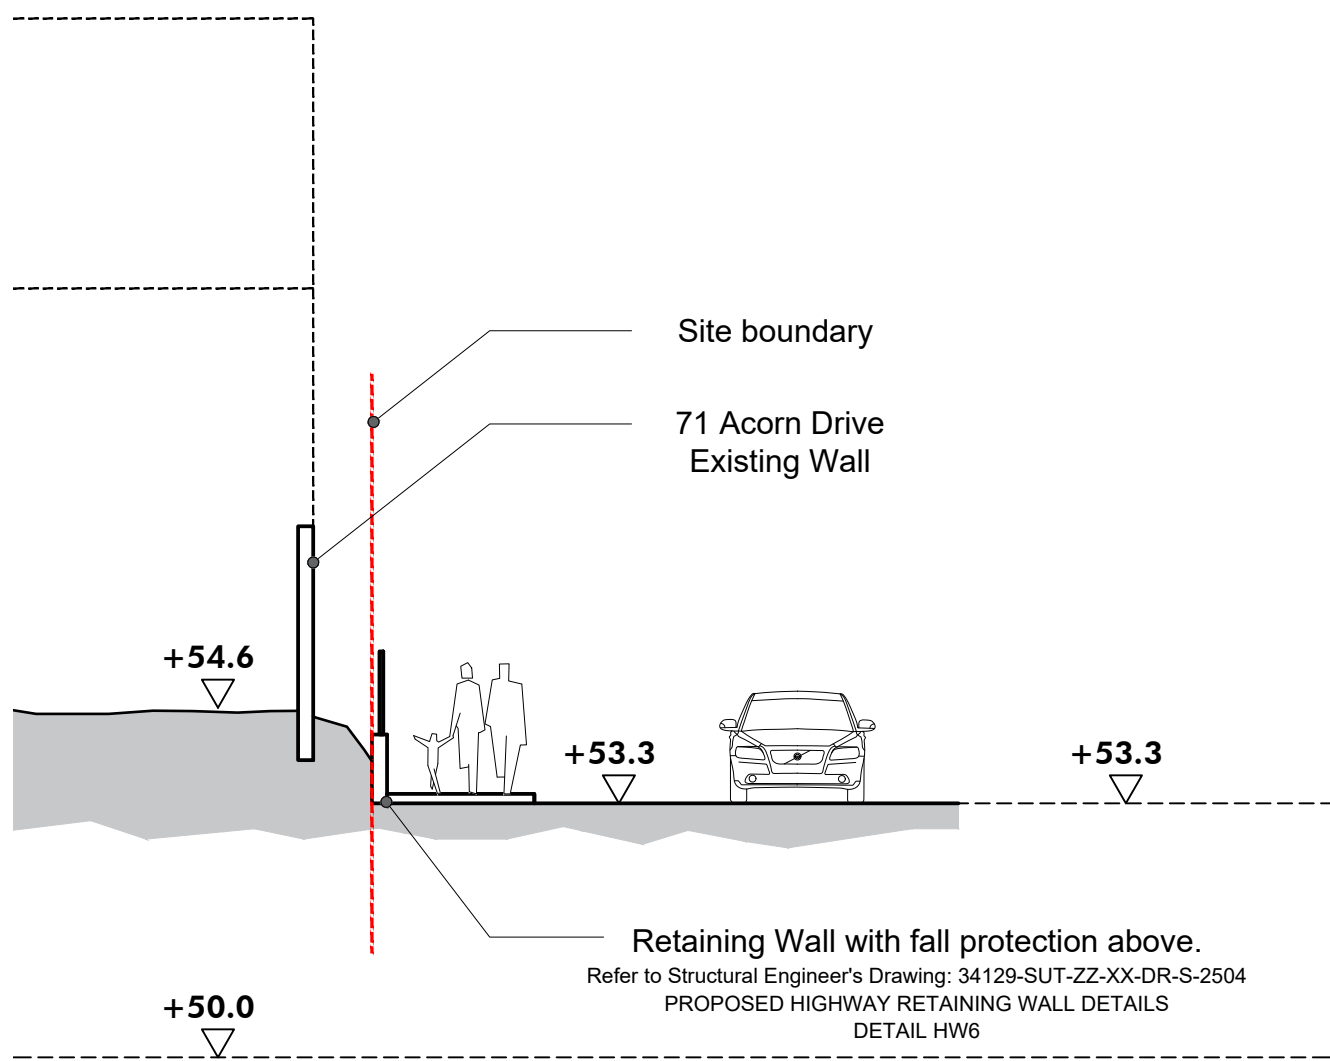


A

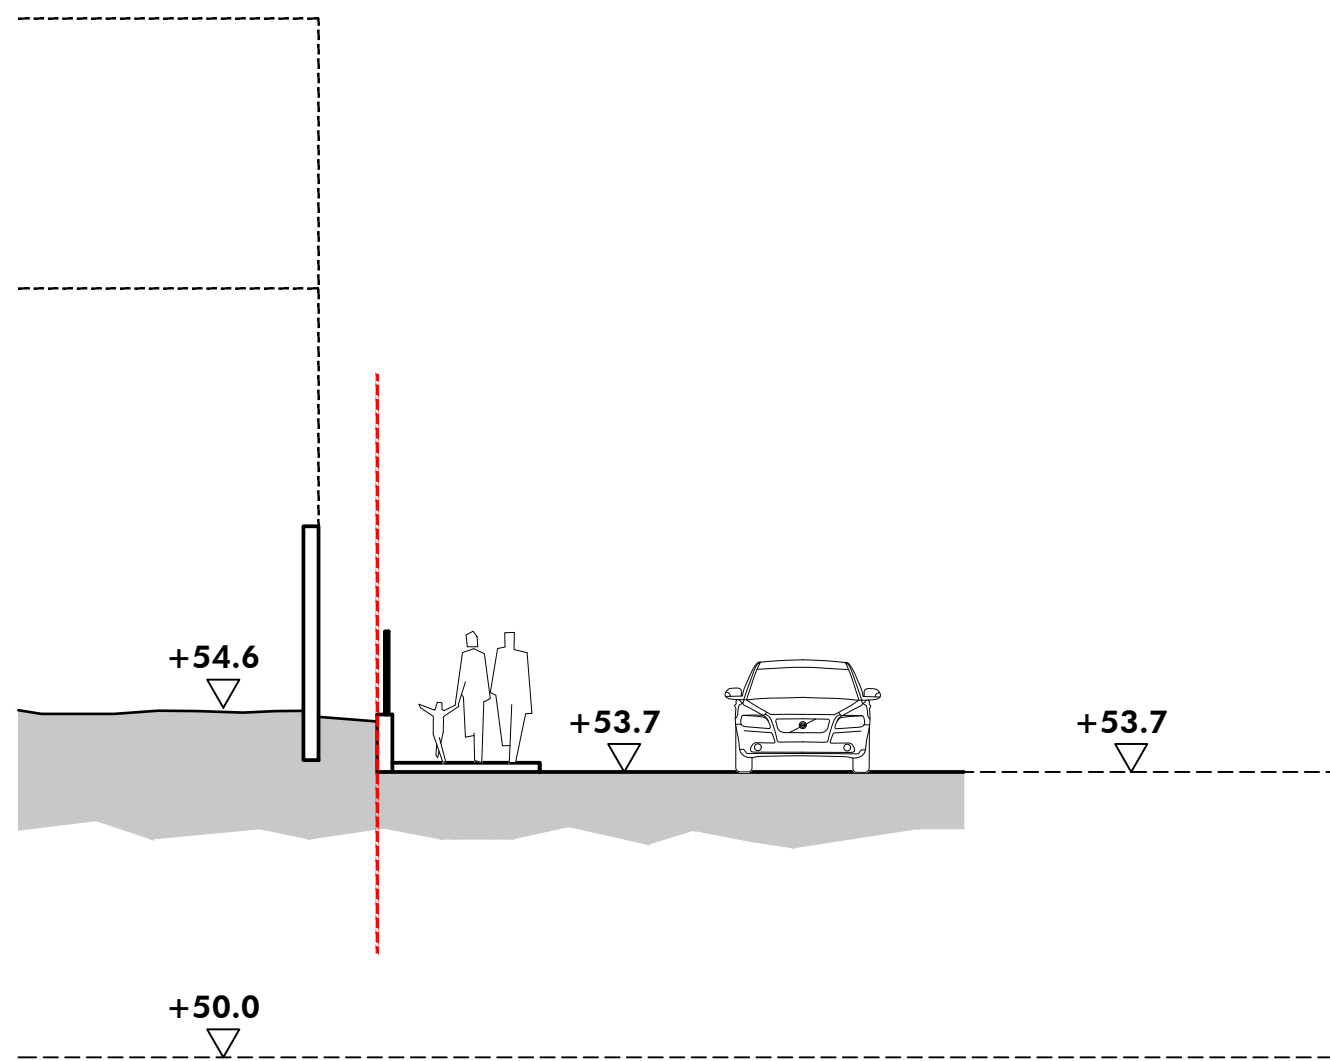

B

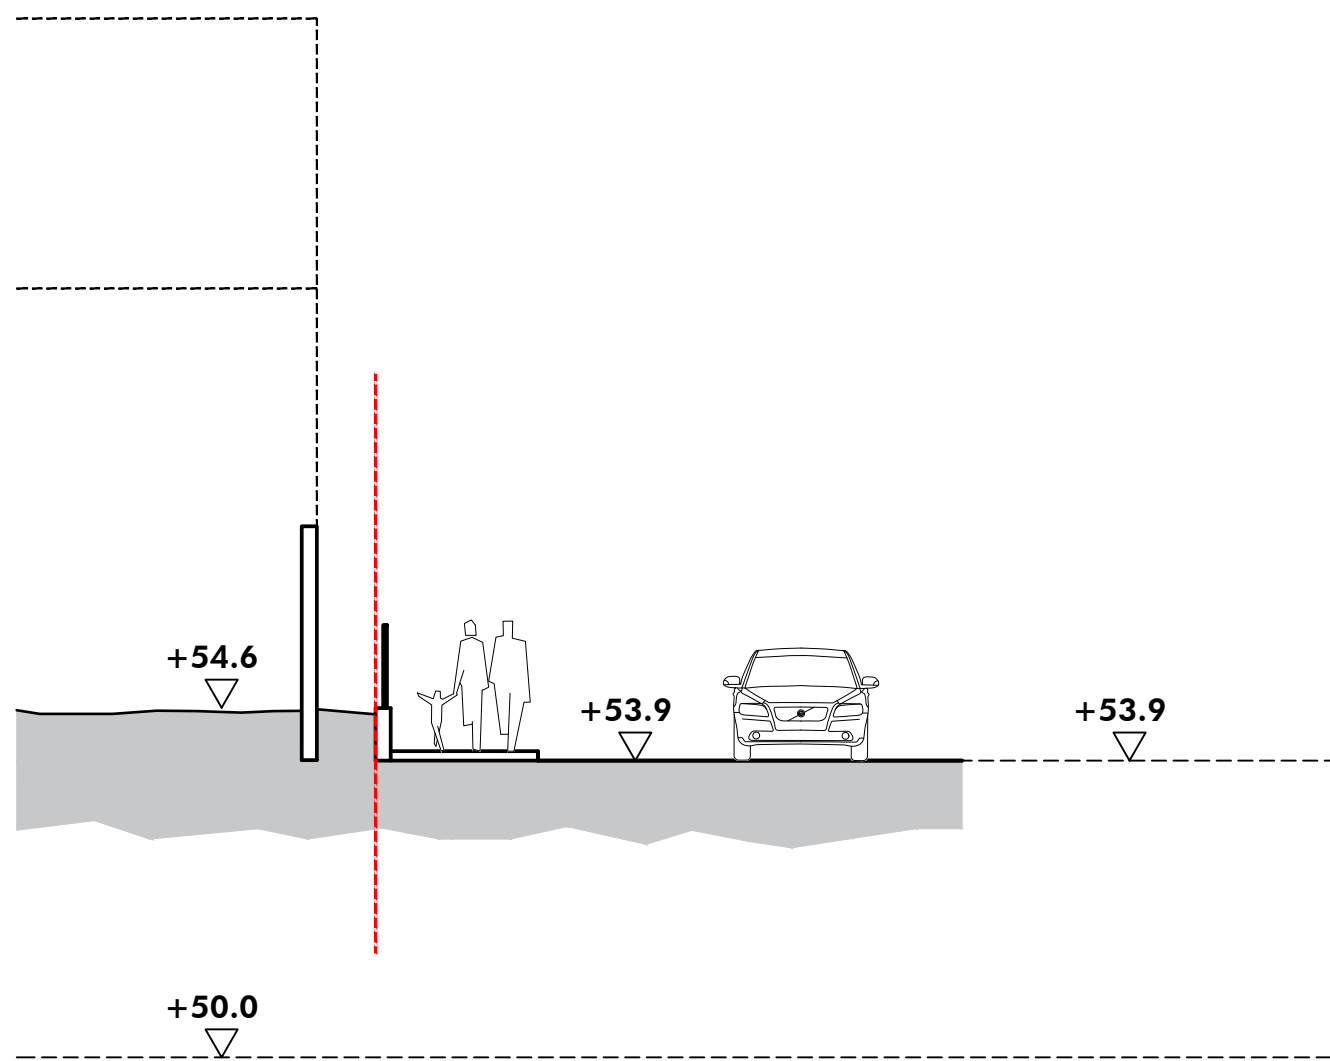


C

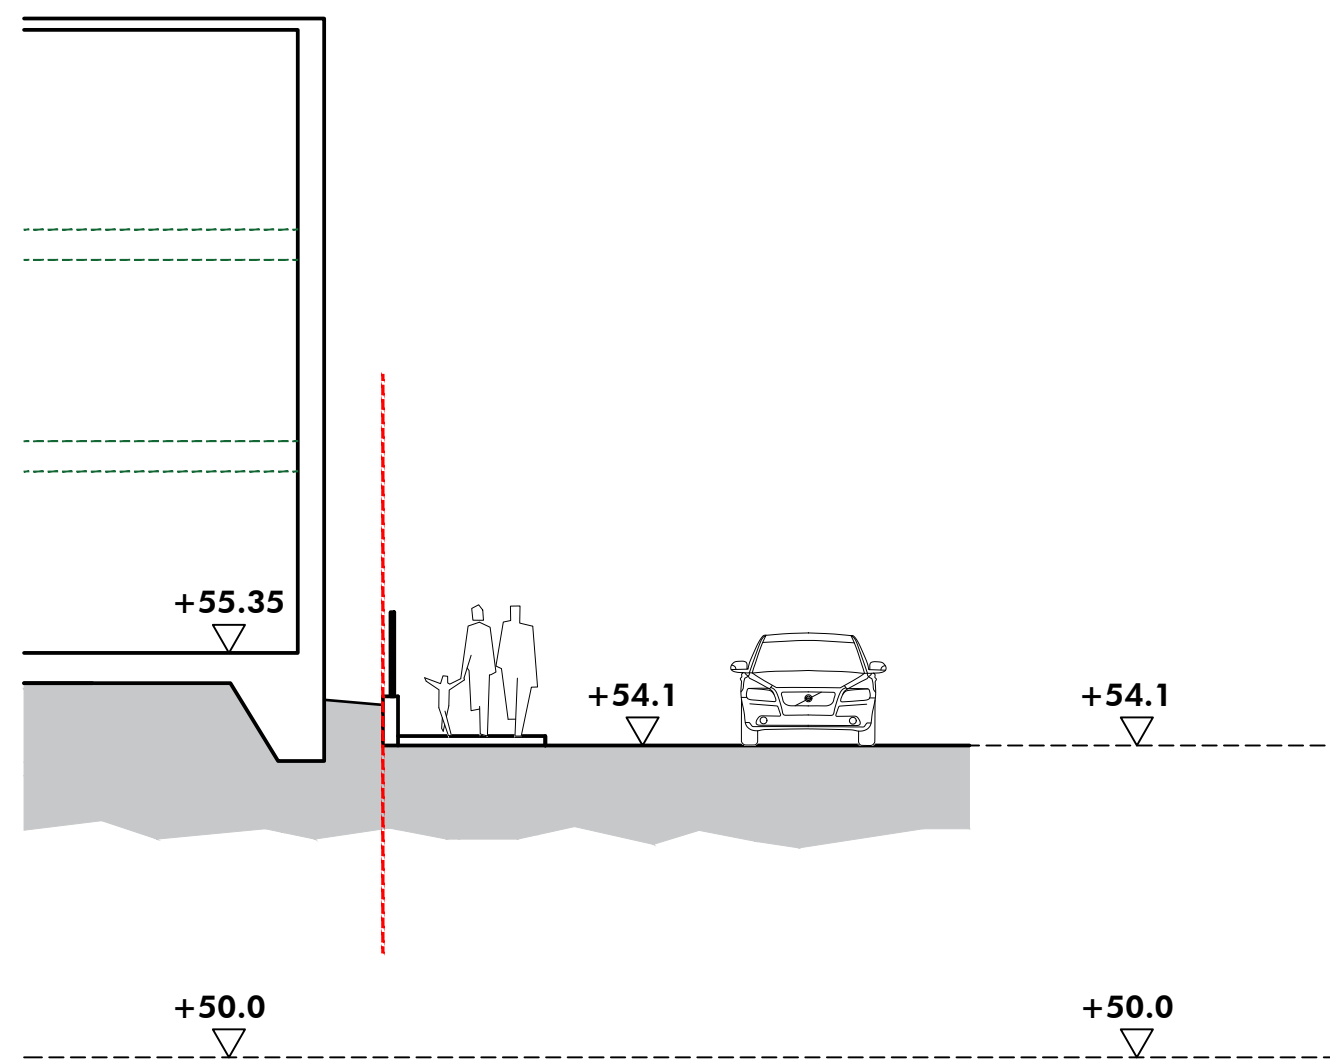


D


PROPOSED SHORT SECTIONS

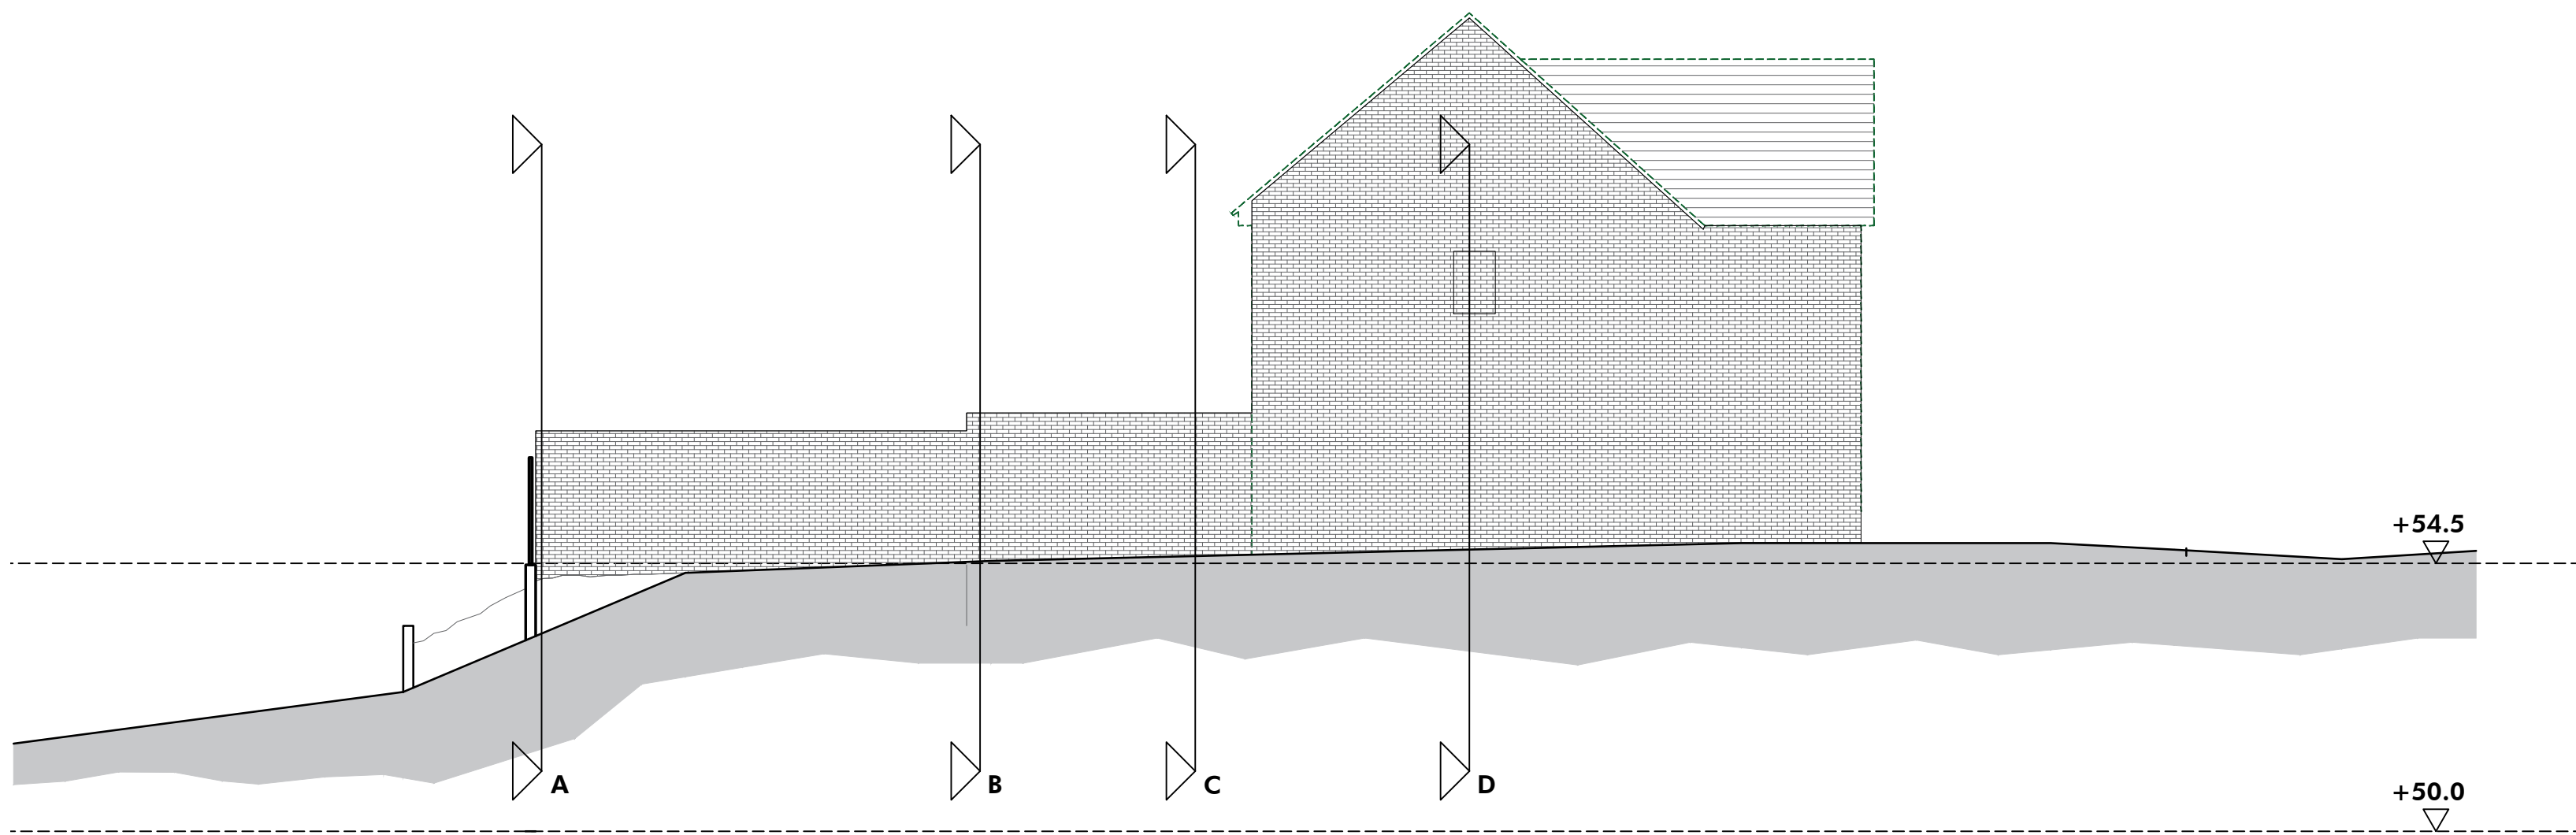


EXISTING LONG SECTION

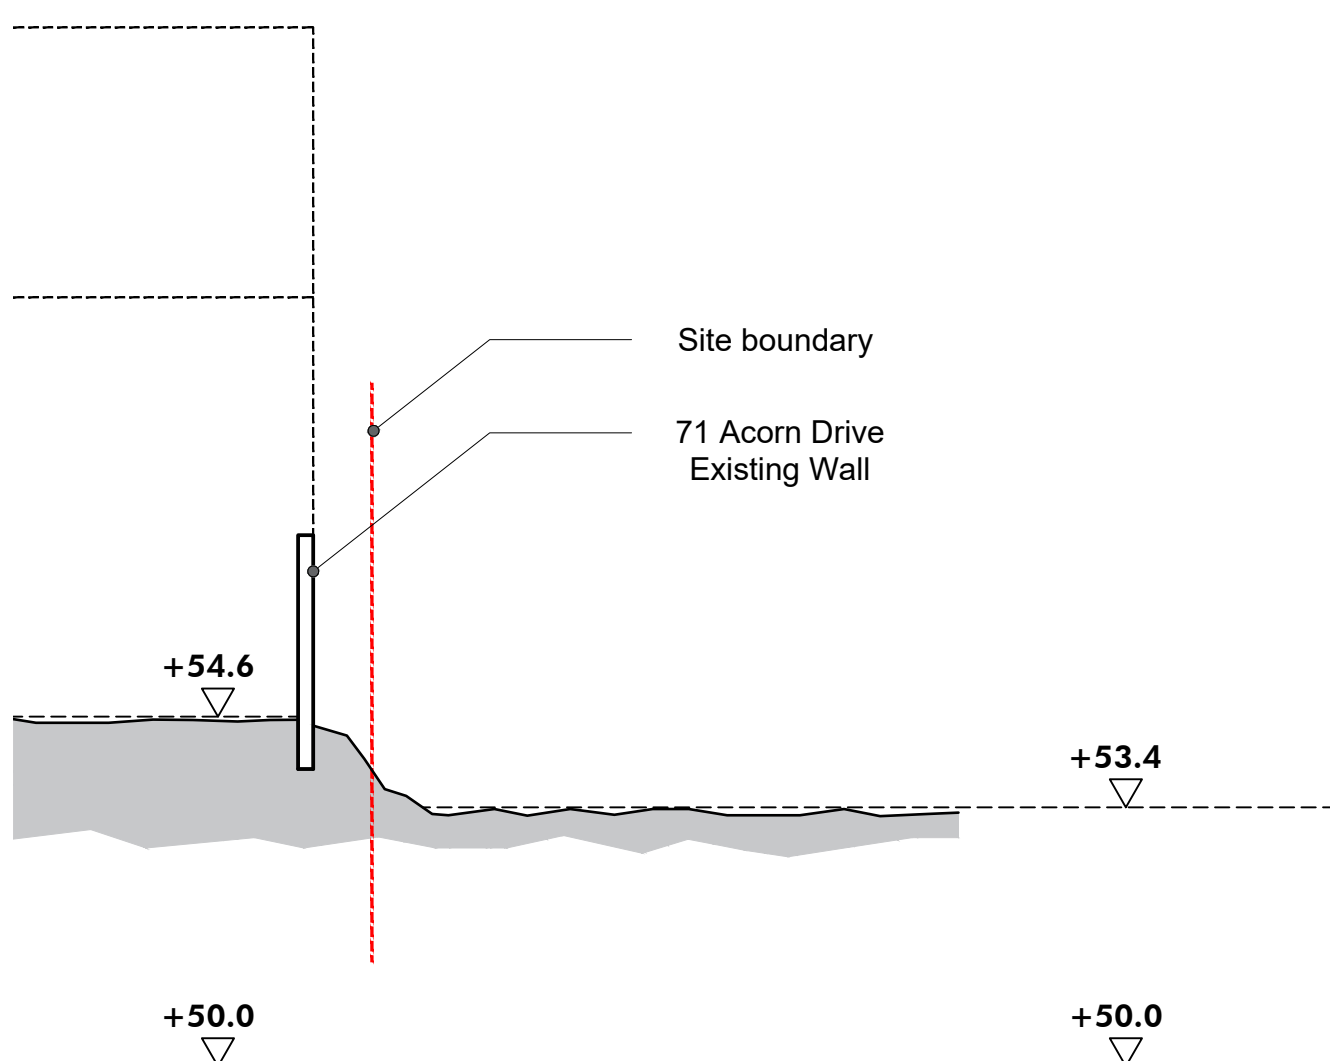


A

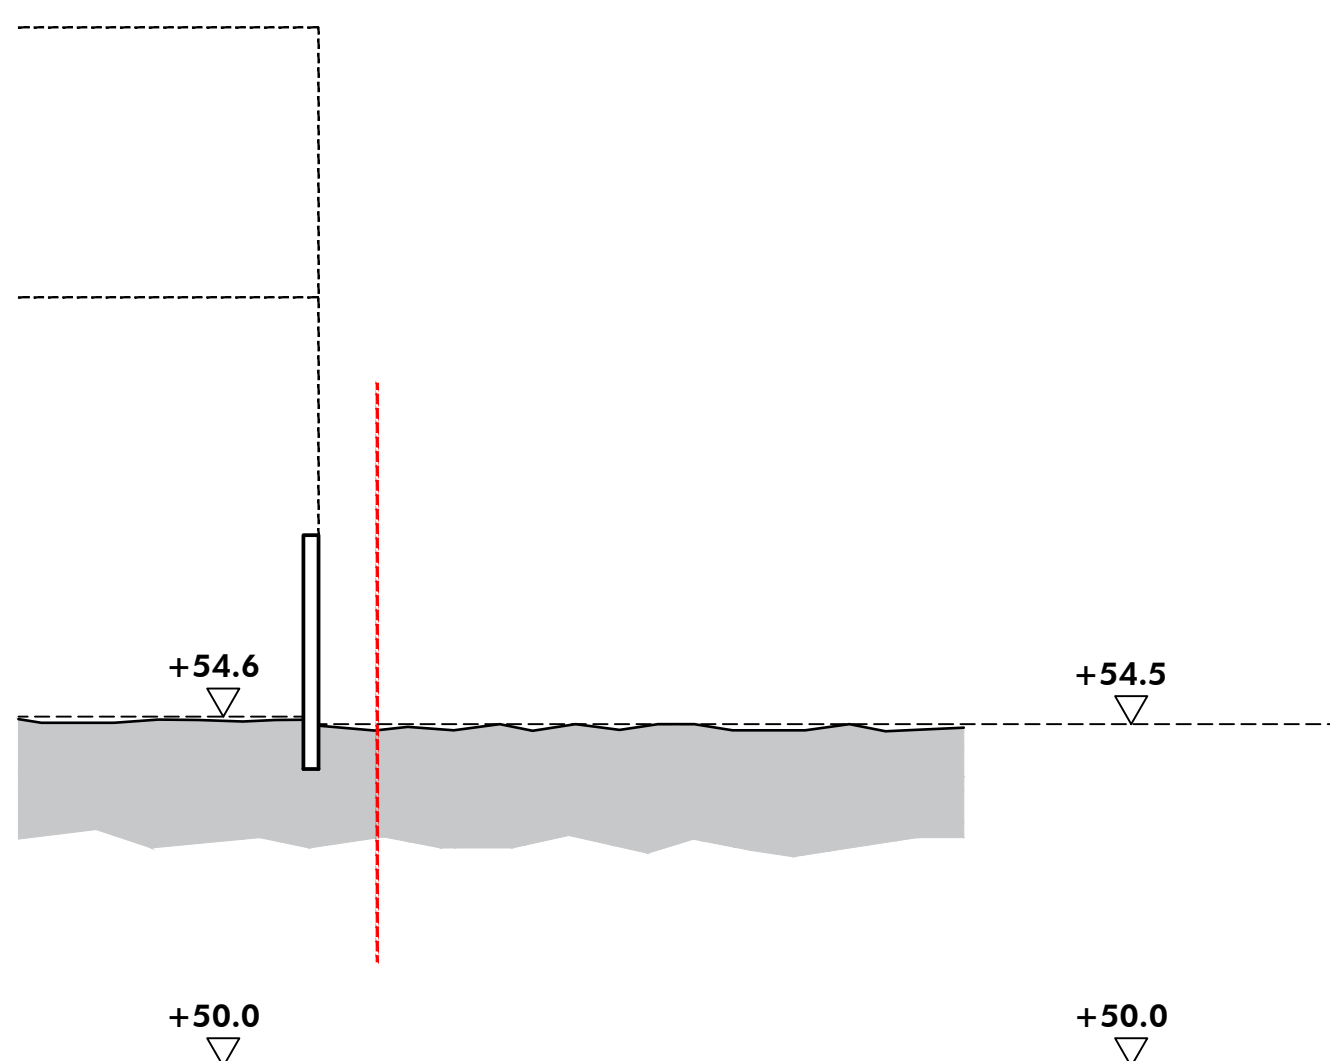

B

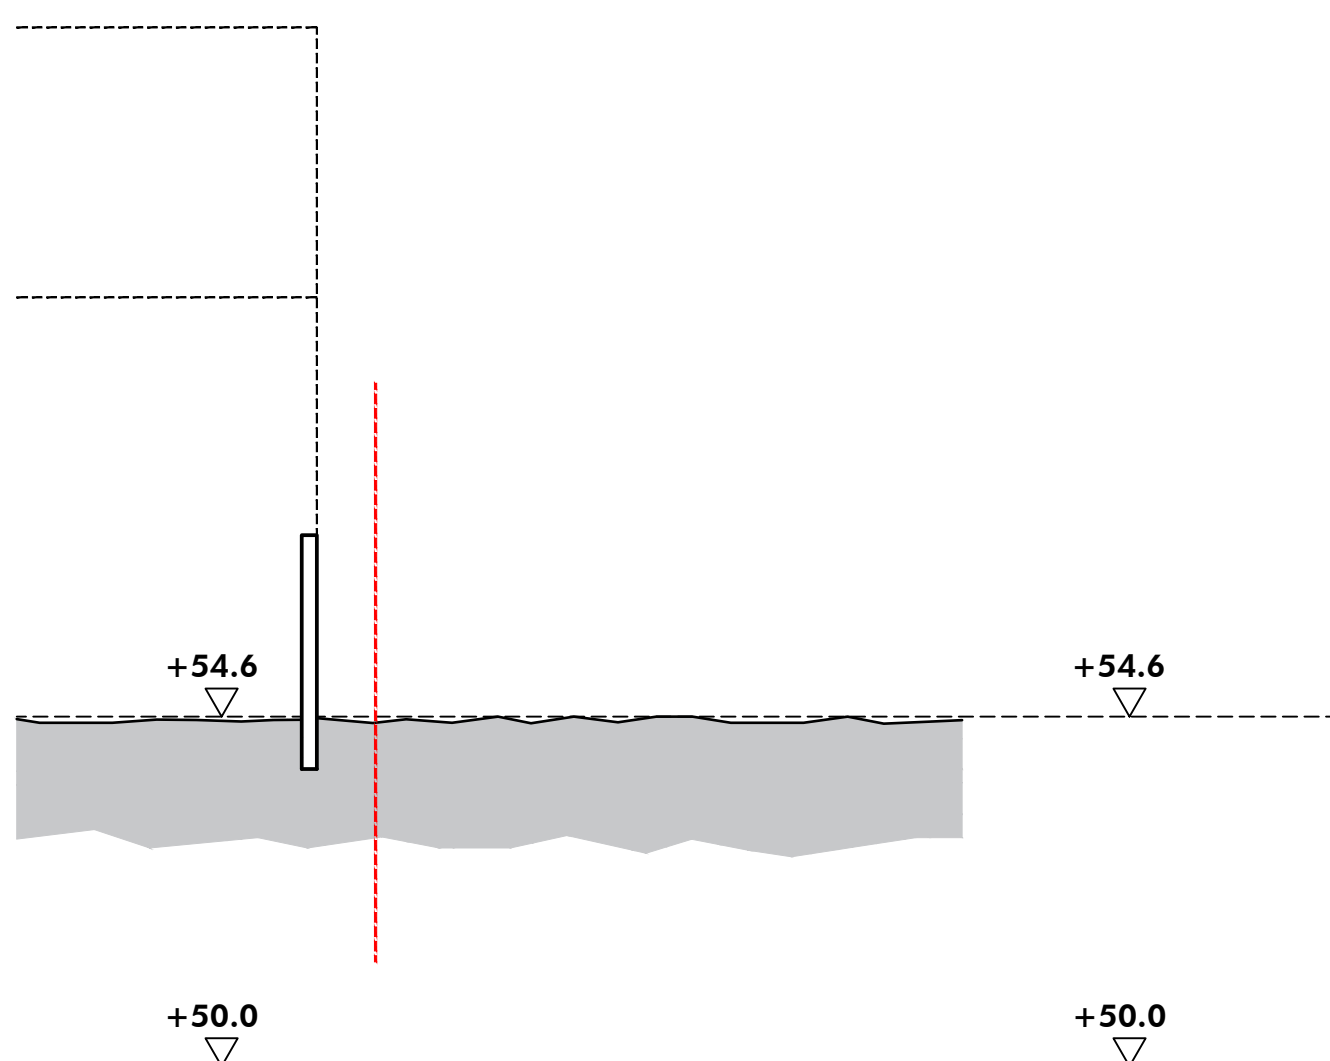

C

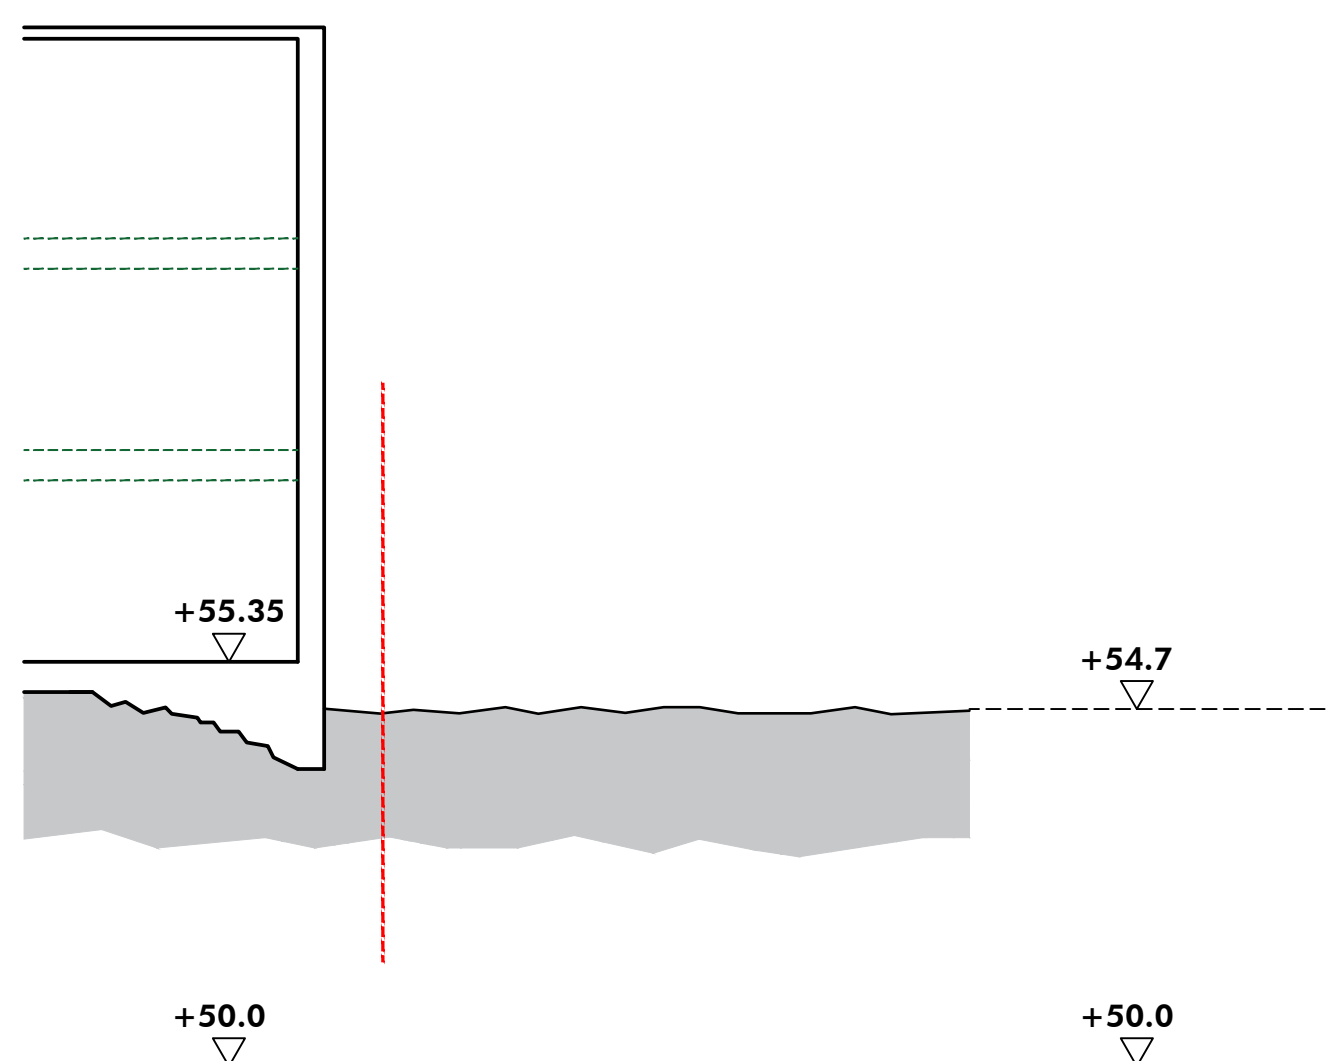

D

EXISTING SHORT SECTIONS



SECTION KEY



DYE HOUSE, PRESCOT
TYSON CONSTRUCTION
SITE SECTION DIAGRAM SITE ENTRANCE

Group D Architects Ltd
4 St Paul's Sq
Liverpool
L3 9SJ
T: 0151 542 5027

DWG: GD24021-GDA-ZZ-XX-DR-A-30234-P01
DATE: 24.02.25
SCALE: 1:100 @ A0 DRAWN: ET