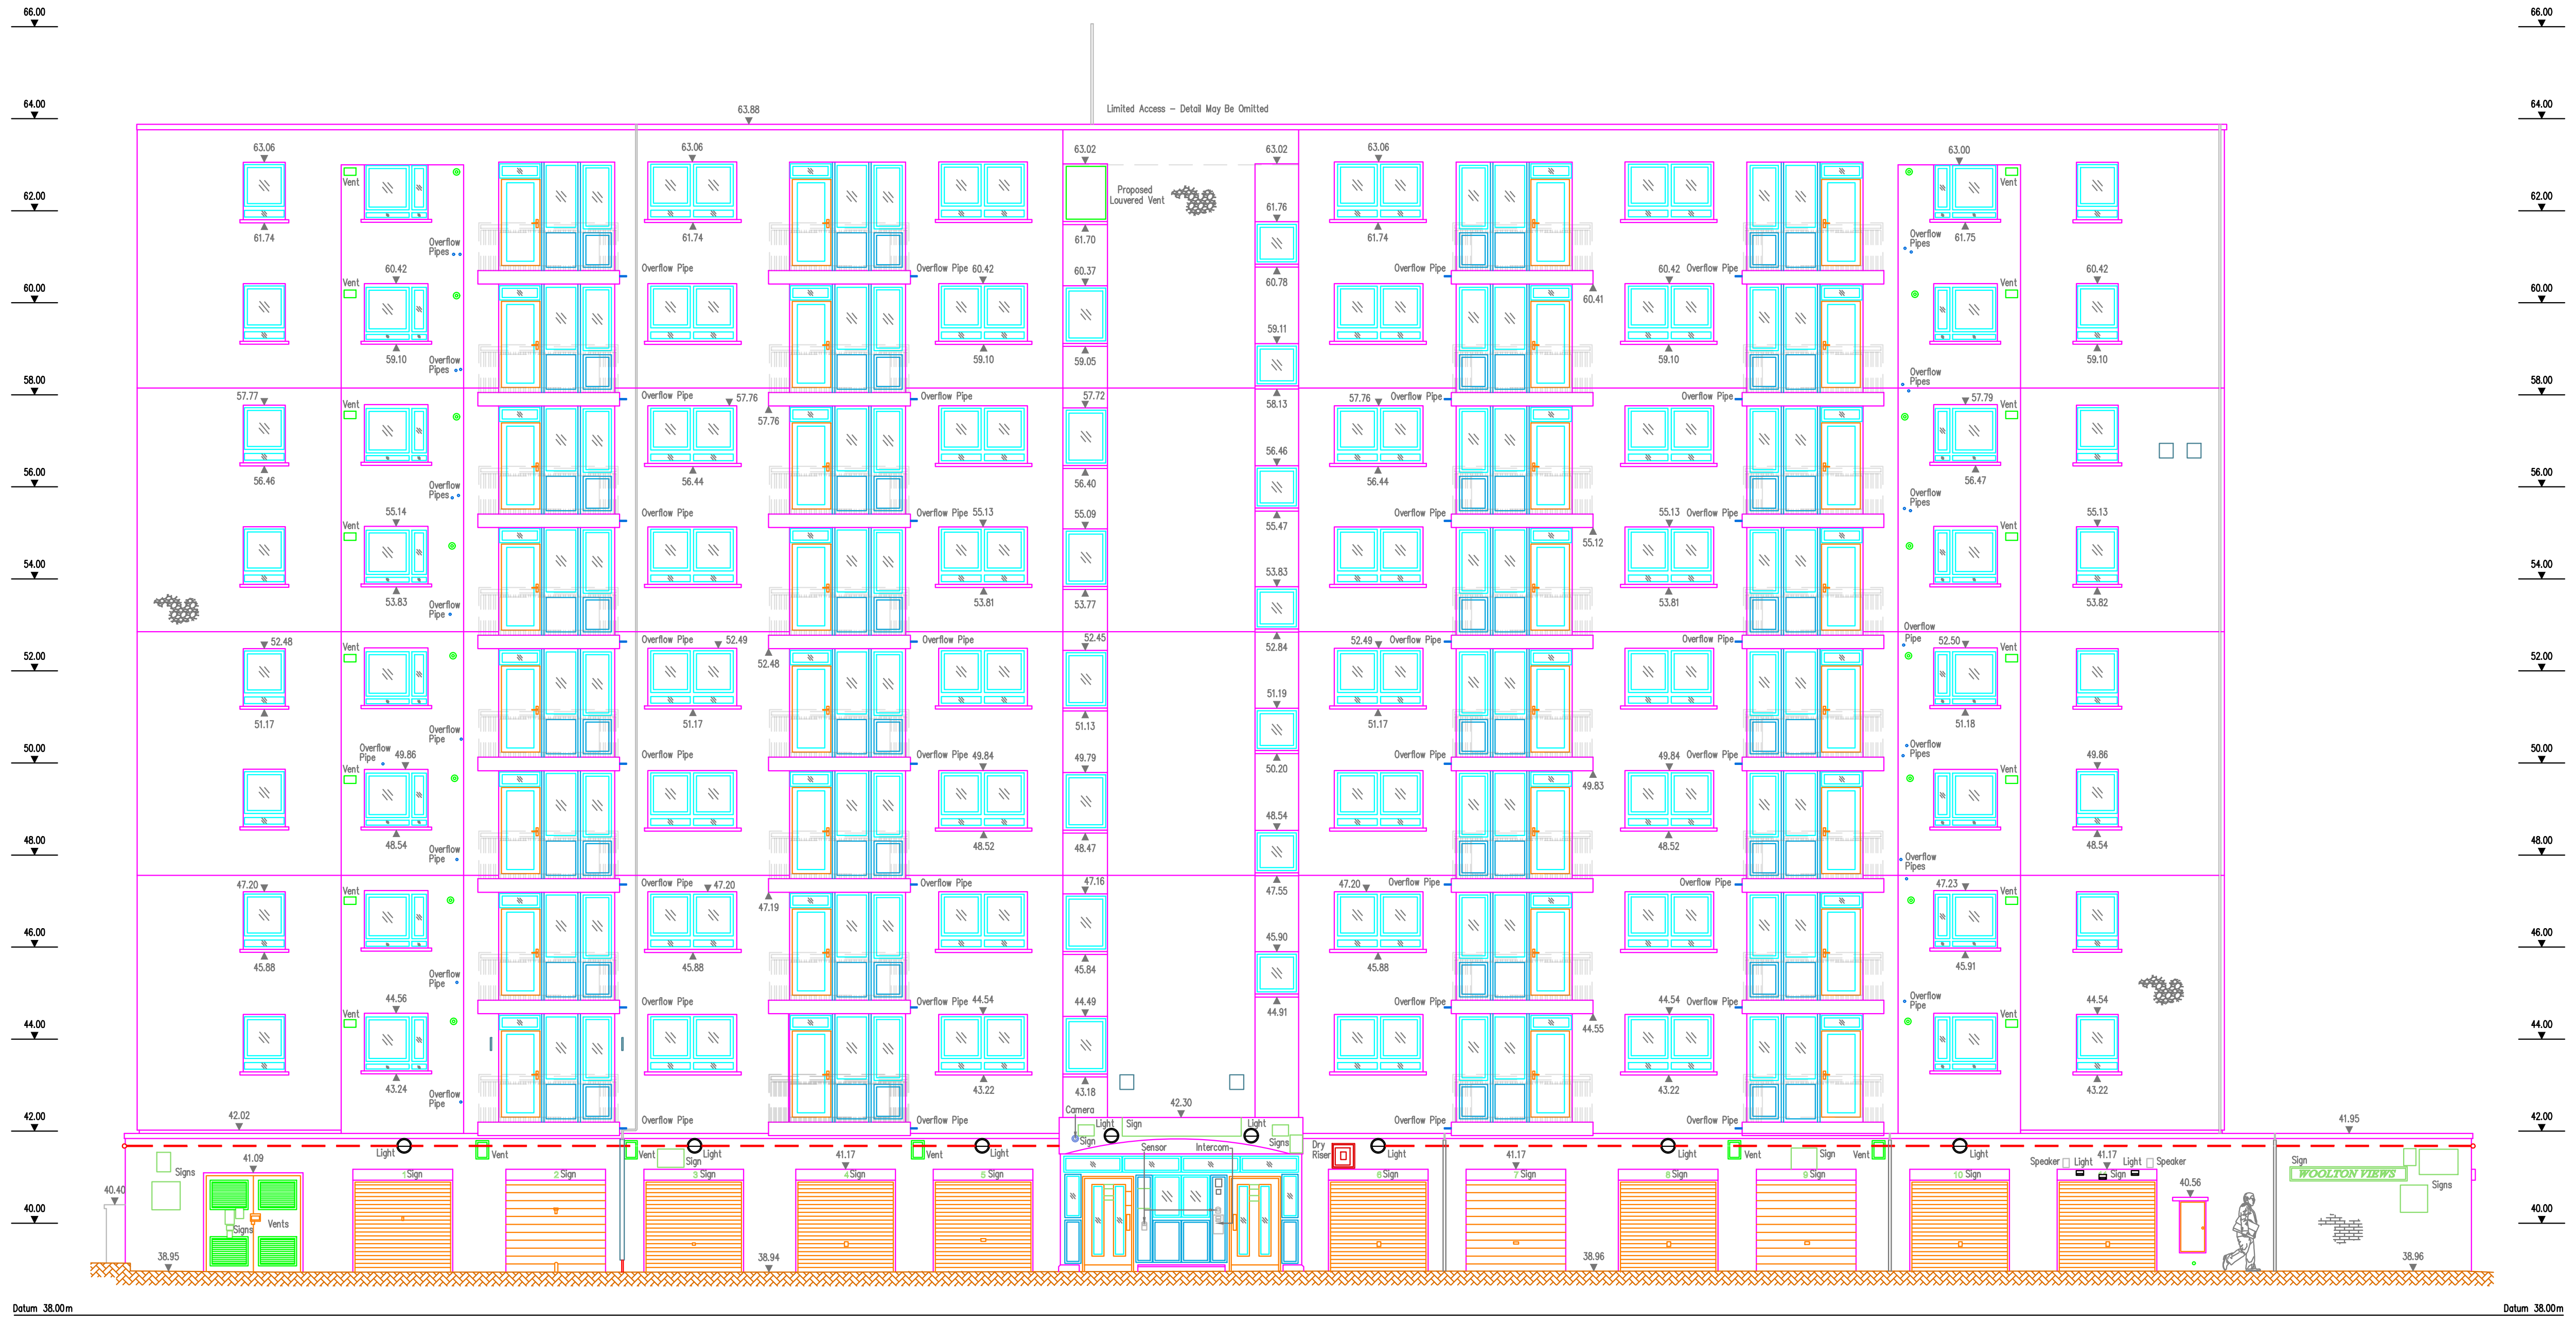

Elevation A

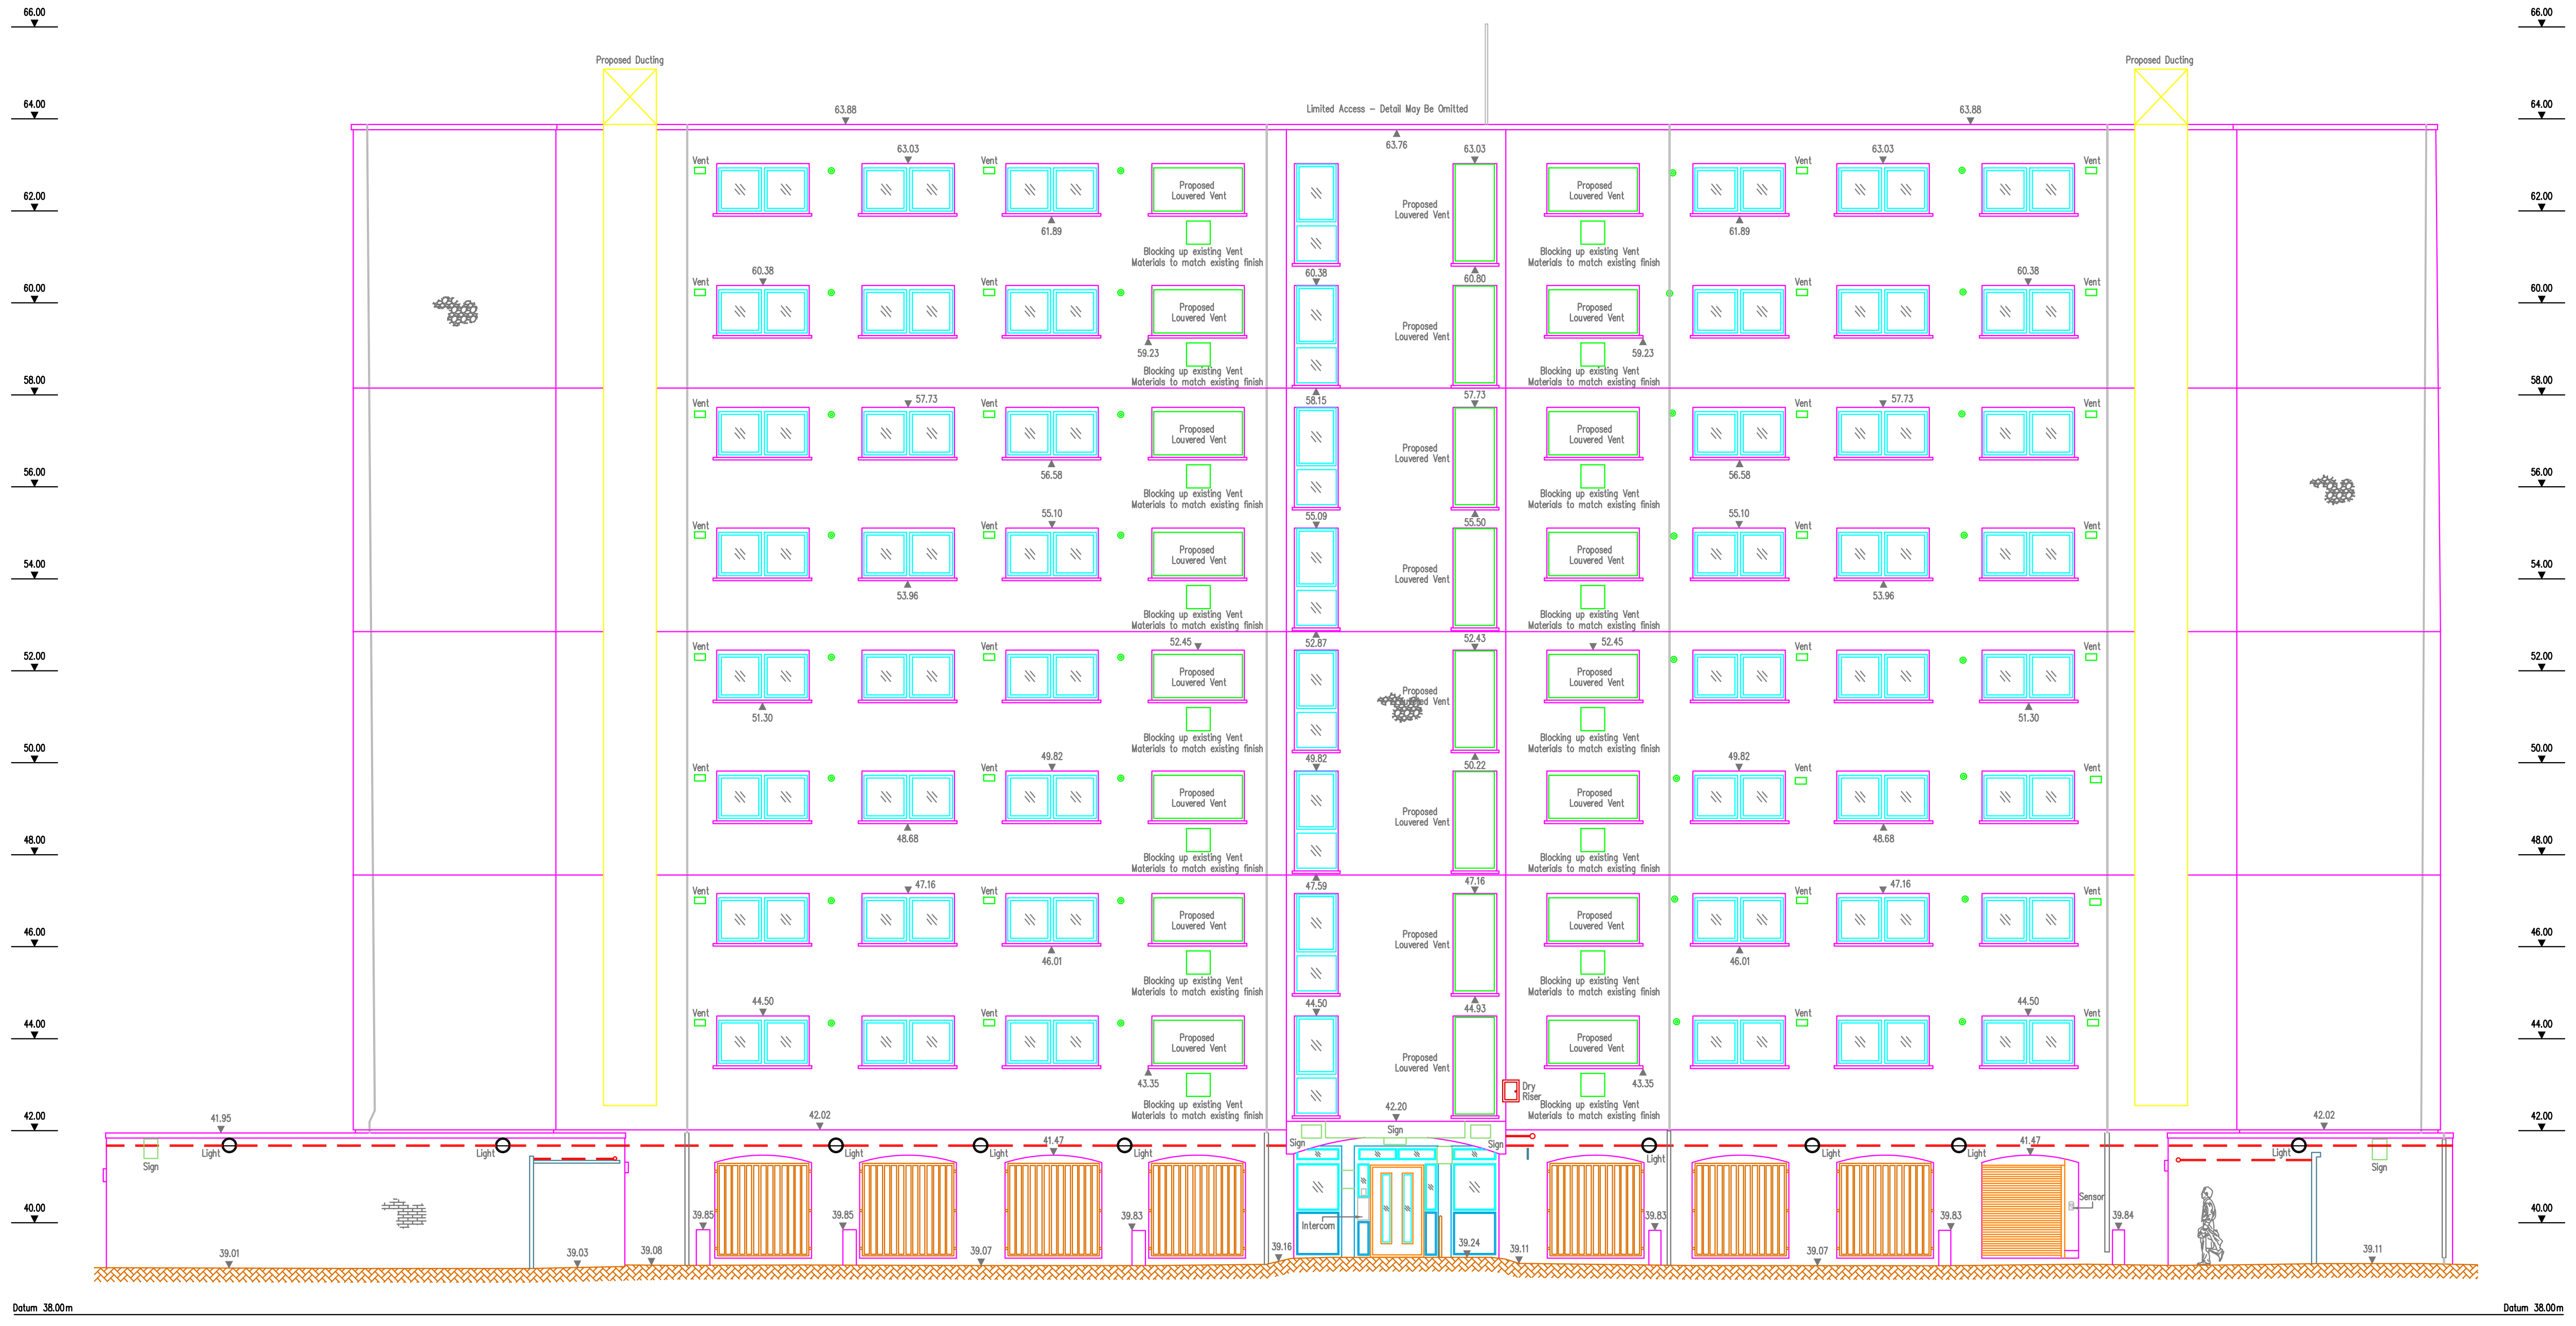

Elevation B

© Formby Surveys Ltd 2022

A0

This survey has been produced at the survey scale detailed below with its accuracy commensurate with the indicated scale and should only be used for its original intended purpose. Any scaling should only be undertaken using a stable media print produced using the original data The plotted scale may differ (for presentation purposes) from the survey scale.

It is for the use only of the party to whom it has been addressed and no responsibility is accepted to any third party for the whole or part of its contents. This survey has been prepared on the basis that all information and facts, which may affect the survey, have been disclosed to Formby Surveys Ltd by all parties concerned and no liability, nor responsibility can be accepted, unless full disclosure has been made.

All ground features that were visible at the time of the survey have been located, however there may have been items obscured. Pipe sizes and flow direction have been visually assessed from the surface and should be considered as approximate only.

All data remains in the ownership of Formby Surveys Ltd and any discrepancies between this survey and any other information should be reported to Formby Surveys Ltd.

Key Plan

(not to scale)

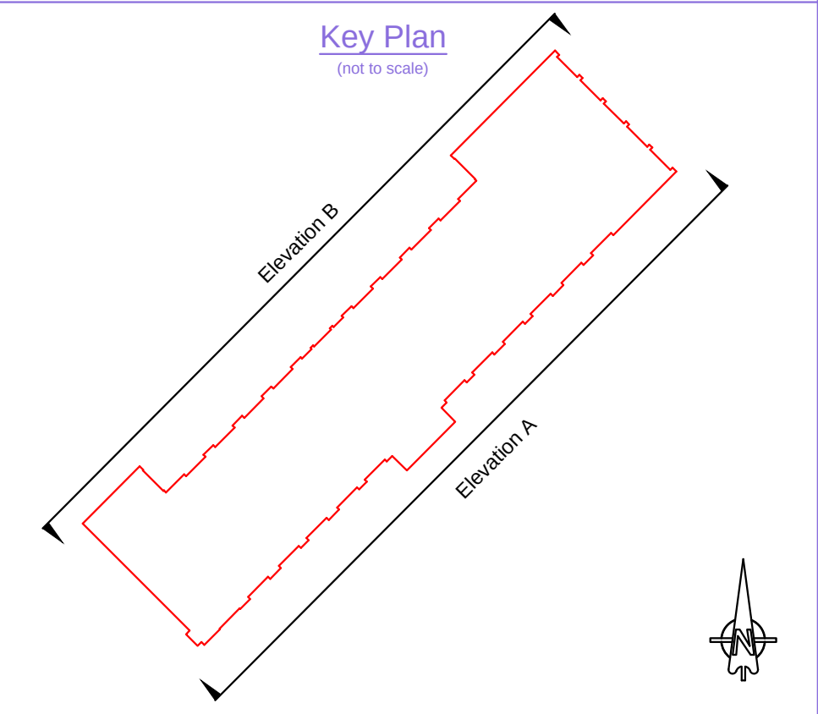

Materials Legend

(where applicable)

Standard Brick	▤	Ground	▩
Blocks	▦	Pebbledash	▩
Concrete	▨	Natural Stone	▨
Earth	▩	Tiled Roof	▦
Foliage	▨	Corrugated	▥

Grid & Datum

Survey Grid: Local Grid ☐ Nat. Grid (OSTN15) ☑ Nat. Grid (Graph. Fit) ☐ Existing Grid ☐
Survey Datum: Local Datum ☐ Nat. Grid (OSGM15) ☑ Nat. Grid (Spot Level) ☐ O.S.B.M. ☐

The survey grid & level datum relate to the Ordnance Survey active GPS network (OSGM15) established via Leica SmartNET, plotted with no scale factor applied.

Rev	Date	Description	CAD
A	19/04/23	Proposed Ducting Amended	BP

Client

K2 Architects

measure+ manage+ deliver+

FormbySurveys

Professional Measurement Surveyors

Formby Surveys Ltd
The Hayes Building
16-18 Johnson Street
Liverpool
L3 2BQ

T +44 (0)151 329 3040
F +44 (0)151 329 3140
E info@formbysurveys.com
W www.formbysurveys.com

Elevations

Halewood Blocks

Liverpool, L25 9RW

Plotted Scale: A0@1:100
NB: Survey Scale: 1:100

0.0 2.0 4.0 6.0m

Surveyor:
CAD: BP
Checker: SFR
Rev: A

Date of Issue: November 2022
FSL Ref No: 11661A_E:100:1:1

THE SURVEY ASSOCIATION FULL MEMBER
QMS INTERNATIONAL ISO 9001:2008 REGISTERED FIRM Certificate No: 14126080
ASCB
LIVERPOOL CHAMBER OF COMMERCE
fbe Forum for the Built Environment
Liverpool Club CONSTRUCTING EXCELLENCE
safecontractor APPROVED
constructionline