
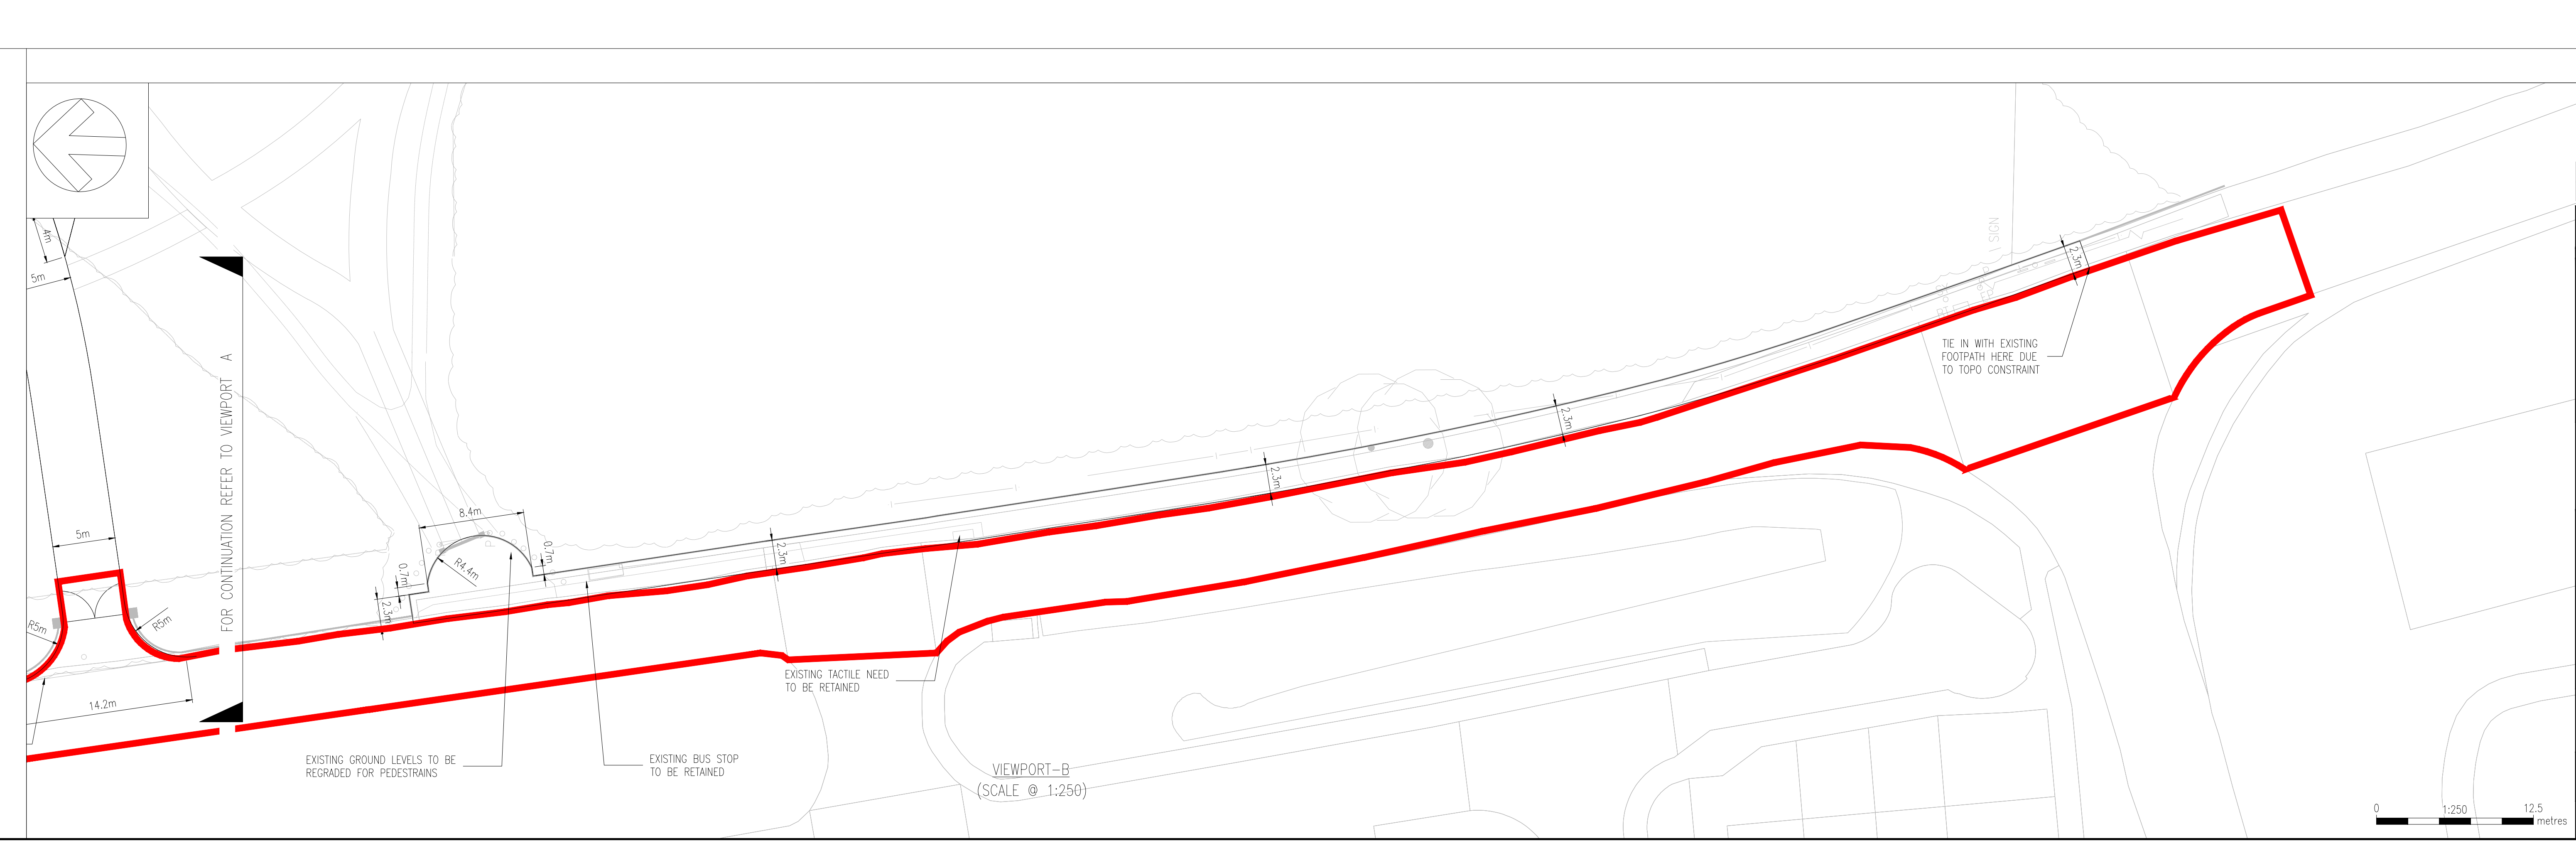


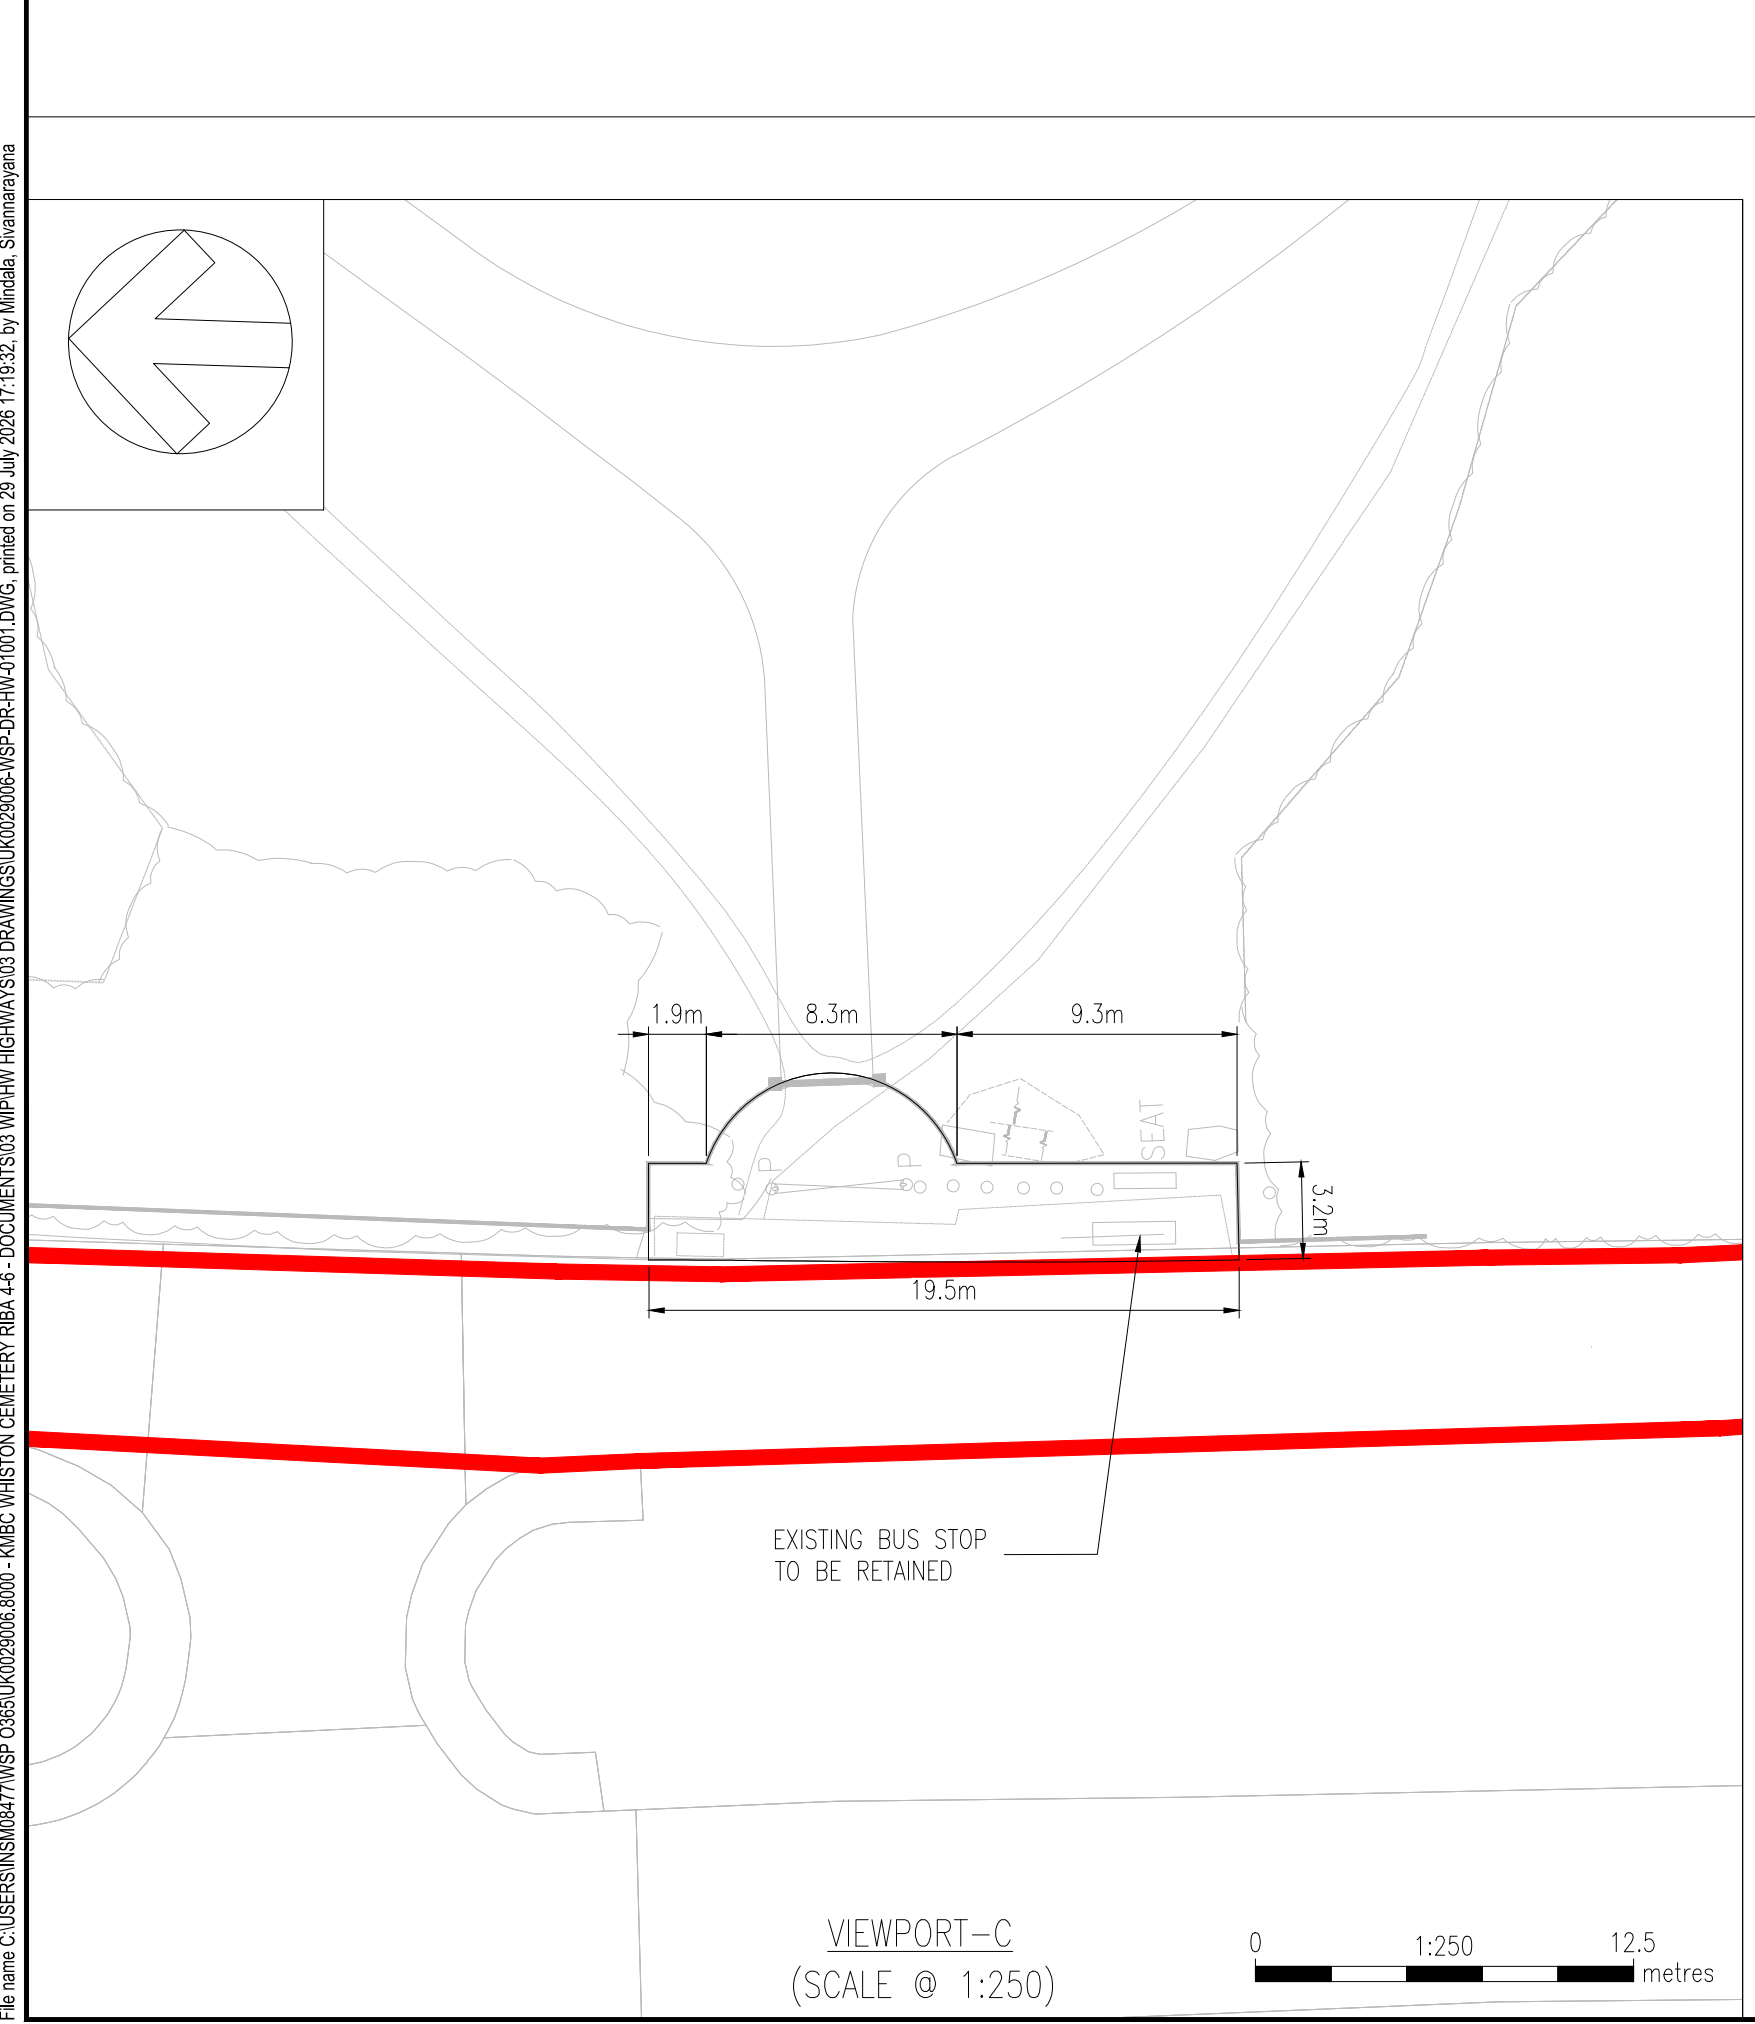

LOCATION PLAN:

SITE LOCATION PLAN
SCALE @ 1:10000

DO NOT SCALE

NOTES:

1. ALL DIMENSIONS ARE IN METERS UNLESS STATED OTHERWISE.

2. EXISTING FEATURES, LEVELS INFORMATION IS BASED ON TOPOGRAPHICAL SURVEY DRAWING - 53087 TOPO 3D (18-02-18)

3. FOR KERBING PLAN DRAWING- 70111314-WSP-DR-HW-00008 & 70111314-WSP-DR-HW-00009.

4. FOR PAVEMENT PLAN DRAWING- 70111314-WSP-DR-HW-00010 & 70111314-WSP-DR-HW-00011.

KEY

KNOWSLEY METROPOLITAN BOROUGH COUNCIL APPLICATION BOUNDARY

PROPOSED KERB

PROPOSED GATE

TACTILE

UNTIL TECHNICAL APPROVAL HAS BEEN OBTAINED FROM THE RELEVANT LOCAL AUTHORITIES OR STATUTORY BODIES, IT SHOULD BE UNDERSTOOD THAT ALL DRAWINGS ARE ISSUED AS PRELIMINARY AND NOT FOR CONSTRUCTION. SHOULD THE CONTRACTOR AND / OR EMPLOYER COMMENCE WORK PRIOR TO APPROVAL BEING GIVEN, IT IS ENTIRELY AT THEIR OWN RISK.

P01	29/07/2008	DM	FIRST ISSUE	EJ	XS
REV	DATE	BY	DESCRIPTION	CHK	APP

DRAWING STATUS

S2 - FOR INFORMATION

CLIENT:

KNOWSLEY METROPOLITAN BOROUGH COUNCIL

ARCHITECT:

PROJECT:

KNOWSLEY CEMETERY EXTENSION

TITLE

KMBC
GENERAL ARRANGEMENT

SCALE @ AS

1:250

CHECKER

EJ

APPROVED

SG

PROJECT No

UK0029008

DESIGNED

JS

DRAWN

SA

DATE

June 26

DRAWING No:

UK0029008-WSP-DR-HW-01001

REV

P01

© WSP UK Ltd