


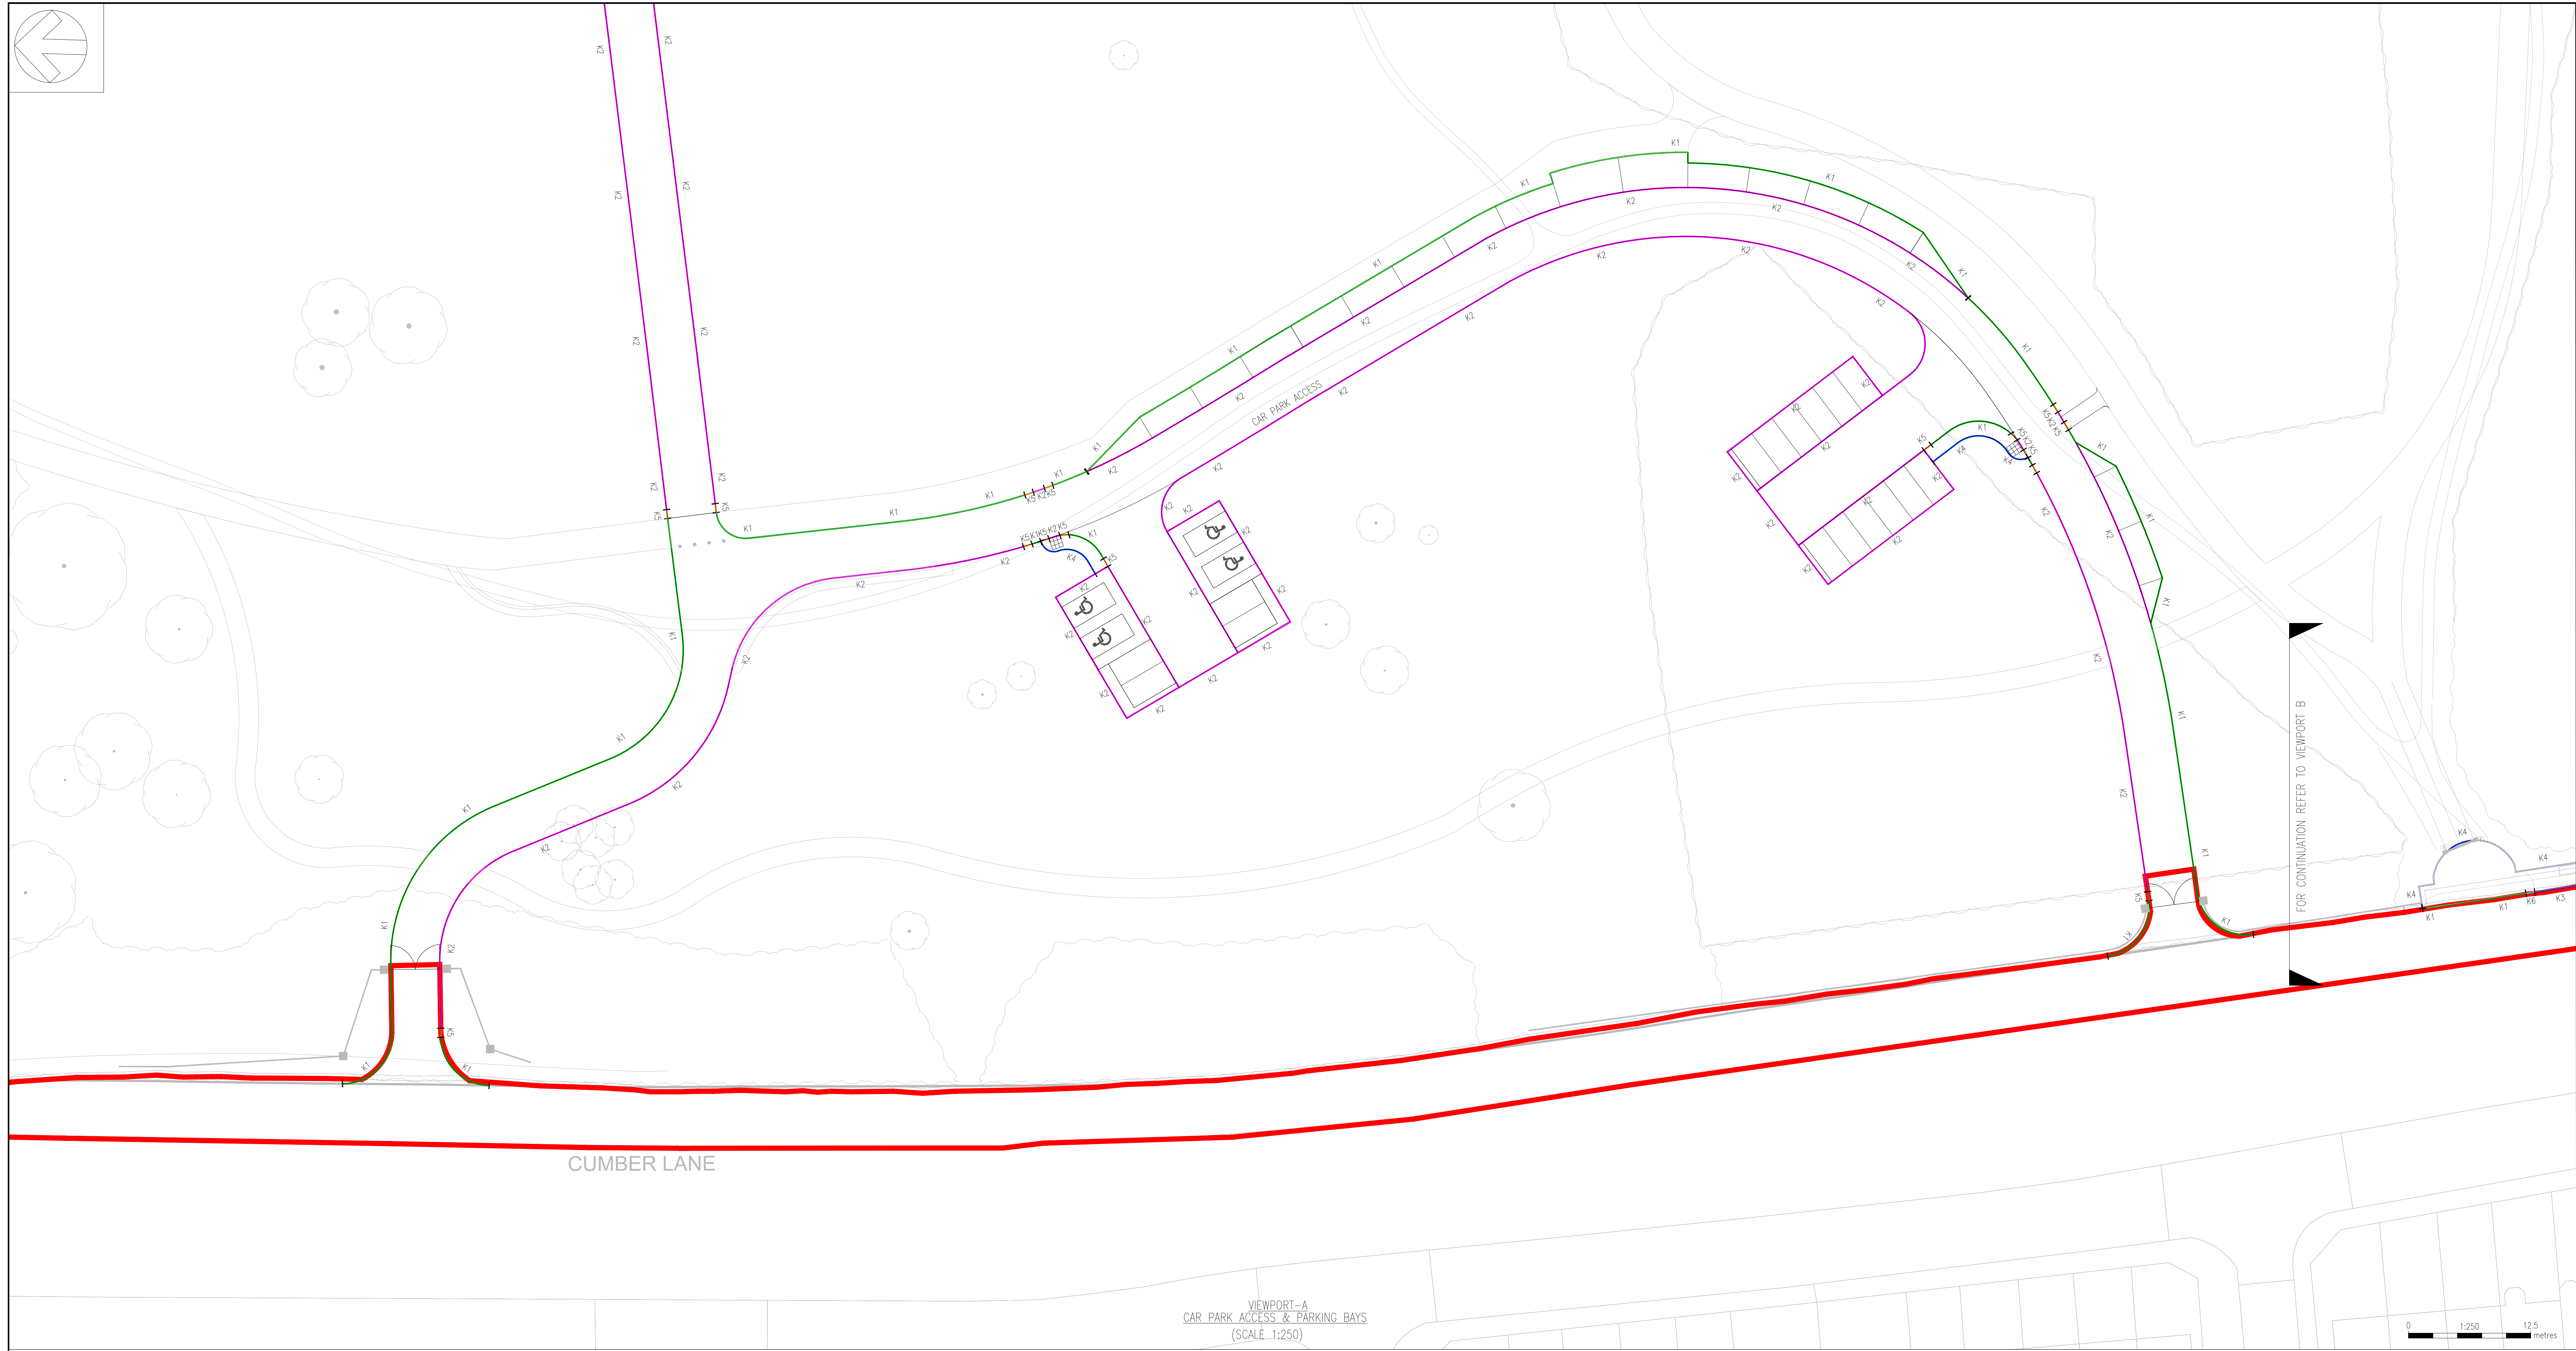

LOCATION PLAN:

DO NOT SCALE

NOTES:

- ALL DIMENSIONS ARE IN METERS UNLESS STATED OTHERWISE.
- EXISTING FEATURES, LEVELS INFORMATION IS BASED ON TOPOGRAPHICAL SURVEY DRAWING - 53097 Topo 3D (18-02-18)

KEY:

- KNOWSLEY METROPOLITAN BOROUGH COUNCIL APPLICATION BOUNDARY
- K1-PCC HALF BATTERED KERB TYPE HB2 WITH 100mm UPSTAND
- K2-PCC BULL NOSED KERB TYPE BN WITH 0-6mm UPSTAND
- K3-PCC TREF KERB 225mm UPSTAND
- K4-PCC EDGING KERB TYPE EF
- K5-PCC TRANSITION KERB (K1 TO K2)
- K6-PCC TRANSITION KERB (K1 TO K3)

UNTIL TECHNICAL APPROVAL HAS BEEN OBTAINED FROM THE RELEVANT LOCAL AUTHORITIES OR STATUTORY BODIES, IT SHOULD BE UNDERSTOOD THAT ALL DRAWINGS ARE ISSUED AS PRELIMINARY AND NOT FOR CONSTRUCTION. SHOULD THE CONTRACTOR AND / OR EMPLOYER COMMENCE WORK PRIOR TO APPROVAL BEING GIVEN, IT IS ENTIRELY AT THEIR OWN RISK.

P01	29/07/2008	DM	FIRST ISSUE	LJ	JS
REV	DATE	BY	DESCRIPTION	CHK	APP

DRAWING STATUS: **S2 - FOR INFORMATION**

8 First Street, Manchester, M15 4GU, UK
T+44 (0) 161 280 5000
wsp.com

CLIENT: KNOWSLEY METROPOLITAN BOROUGH COUNCIL

ARCHITECT:

PROJECT: KNOWSLEY CEMETERY EXTENSION

TITLE: KMBC KERBING PLAN

SCALE @ A2: 1:250	CHECKED: EJ	APPROVED: SG
PROJECT No: UK0029006	DESIGNED: JS	DRAWN: SA
DRAWING No: UK0029006-WSP-DR-HW-01002	DATE: June 2008	REV: P01

© WSP UK Ltd

