



LOCATION PLAN: DO NOT SCALE

1. ALL DIMENSIONS ARE IN METERS UNLESS STATED OTHERWISE.

2. THE PROPOSED PAVEMENT LAYOUT IS AS PER CA WSP DRAWING NUMBER

3. THE PAVEMENT DETAILS PROVIDED ARE IN ACCORDANCE WITH TABLES 3.18B AND 3.18C OF DMRB CD 239.


4. REFER TO SECTION 1 OR SECTION 2 FOR FOOTWAY, SHARED USE PAVEMENT BUILDUP DETAILS, DEPENDING ON THE CBR VALUE OF THE SUBGRADE.

5. REFER TO SECTION 3 FOR CAR PARKING BAY PAVEMENT BUILDUP DETAILS.

6. REFER TO SECTION 4 FOR CARRIAGEWAY CONSTRUCTION PAVEMENT BUILDUP DETAILS.

KEY

—	KNOWSLEY METROPOLITAN BOROUGH COUNCIL APPLICATION BOUNDARY
—	PROPOSED KERB
- - -	PROPOSED GATE
■	TACTILE
■	PROPOSED PAVEMENT FOR ROAD
■	PROPOSED PAVEMENT FOR FOOTWAY, SHARED USE ROUTE
■	PROPOSED PAVEMENT FOR CAR PARK BAY
■	PROPOSED GRASSCRETE PAVEMENT FOR CAR PARK BAY

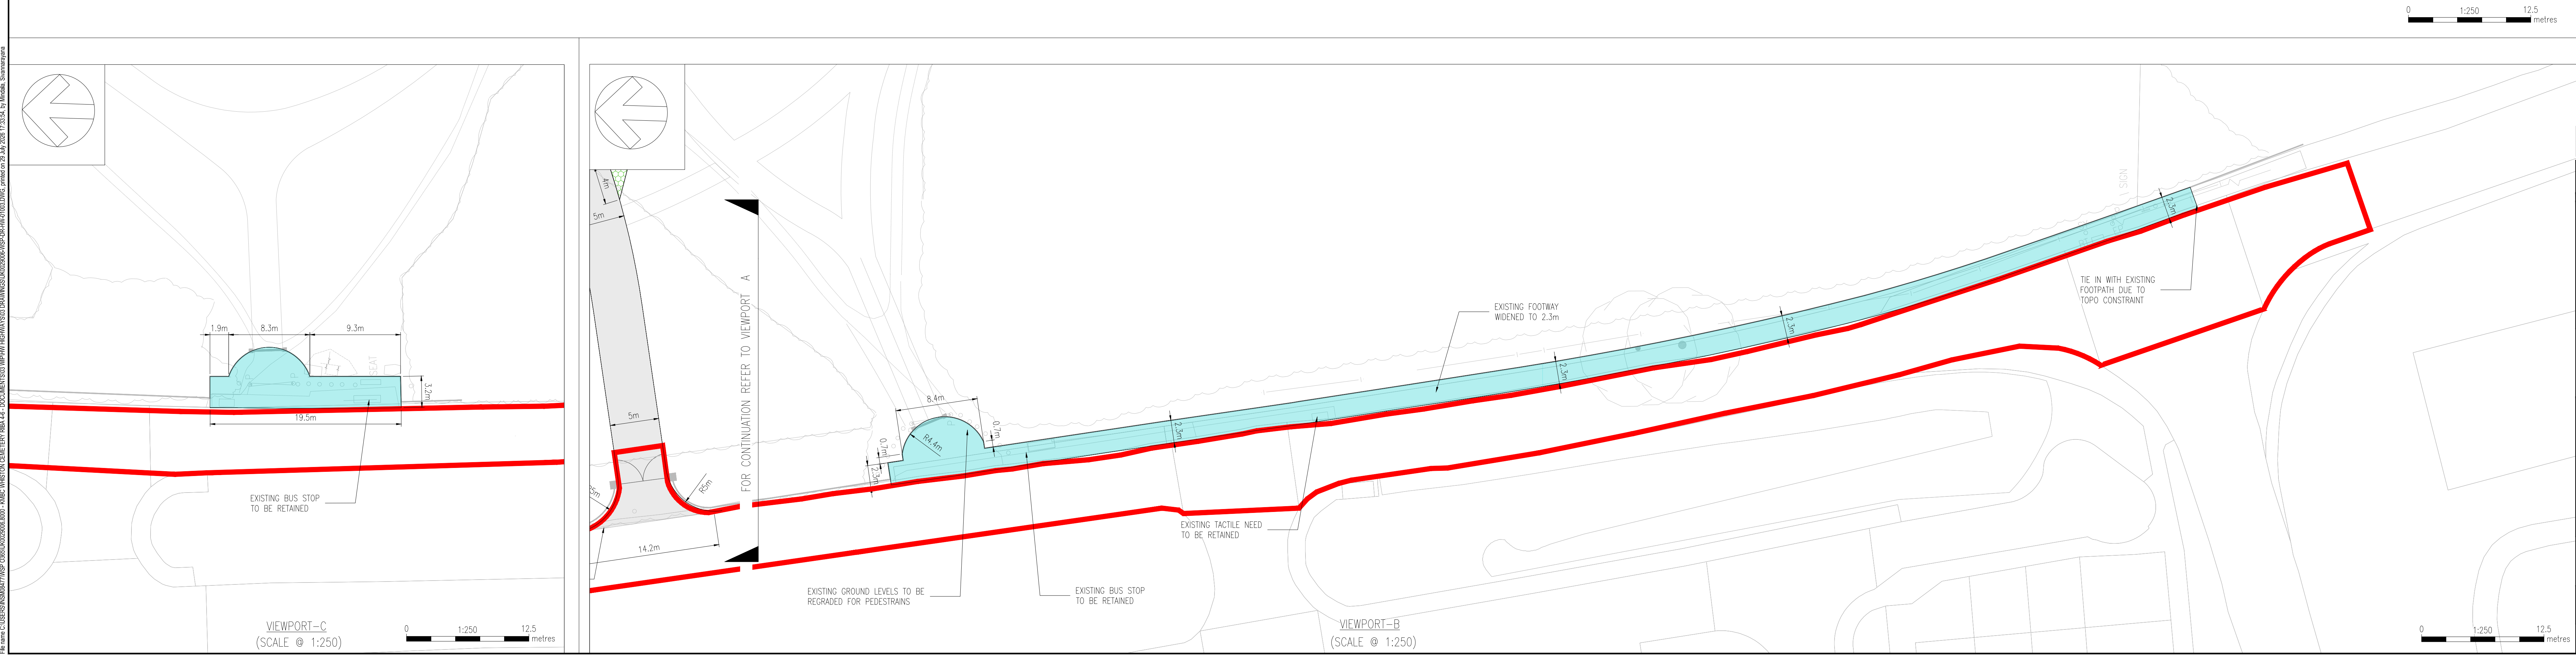

UNTIL TECHNICAL APPROVAL HAS BEEN OBTAINED FROM THE RELEVANT LOCAL AUTHORITIES OR STATUTORY BODIES, IT SHOULD BE UNDERSTOOD THAT ALL DRAWINGS ARE ISSUED AS PRELIMINARY AND NOT FOR CONSTRUCTION. SHOULD THE CONTRACTOR AND / OR EMPLOYER COMMENCE WORK PRIOR TO APPROVAL BEING GIVEN, IT IS ENTIRELY AT THEIR OWN RISK.

P01	29/07/2008	DM	FIRST ISSUE	EJ	JS
REV	DATE	BY	DESCRIPTION	CHK	APP

DRAWING STATUS: S2 - FOR INFORMATION

wsp

8 First Street, Manchester, M15 4GU, UK
T+44 (0) 161 280 5000
wsp.com

CLIENT: KNOWSLEY METROPOLITAN BOROUGH COUNCIL

ARCHITECT:

PROJECT: KNOWSLEY CEMETERY EXTENSION

TITLE: KMBC PAVEMENT LAYOUT PLAN

SCALE @ A2: 1:250

CHECKED: EJ

APPROVED: SG

PROJECT NO: UK0029006

DESIGNED: JS

| DRAWN: SA | DATE: June 26 |

DRAWING NO: UK0029006-WSP-DR-HW-01003

REV: P01

© WSP UK Ltd