



Dimensions are in millimetres, unless stated otherwise.
It is the recipient's responsibility to print this document to the correct scale.
All relevant drawings and specifications should be read in conjunction with this drawing.

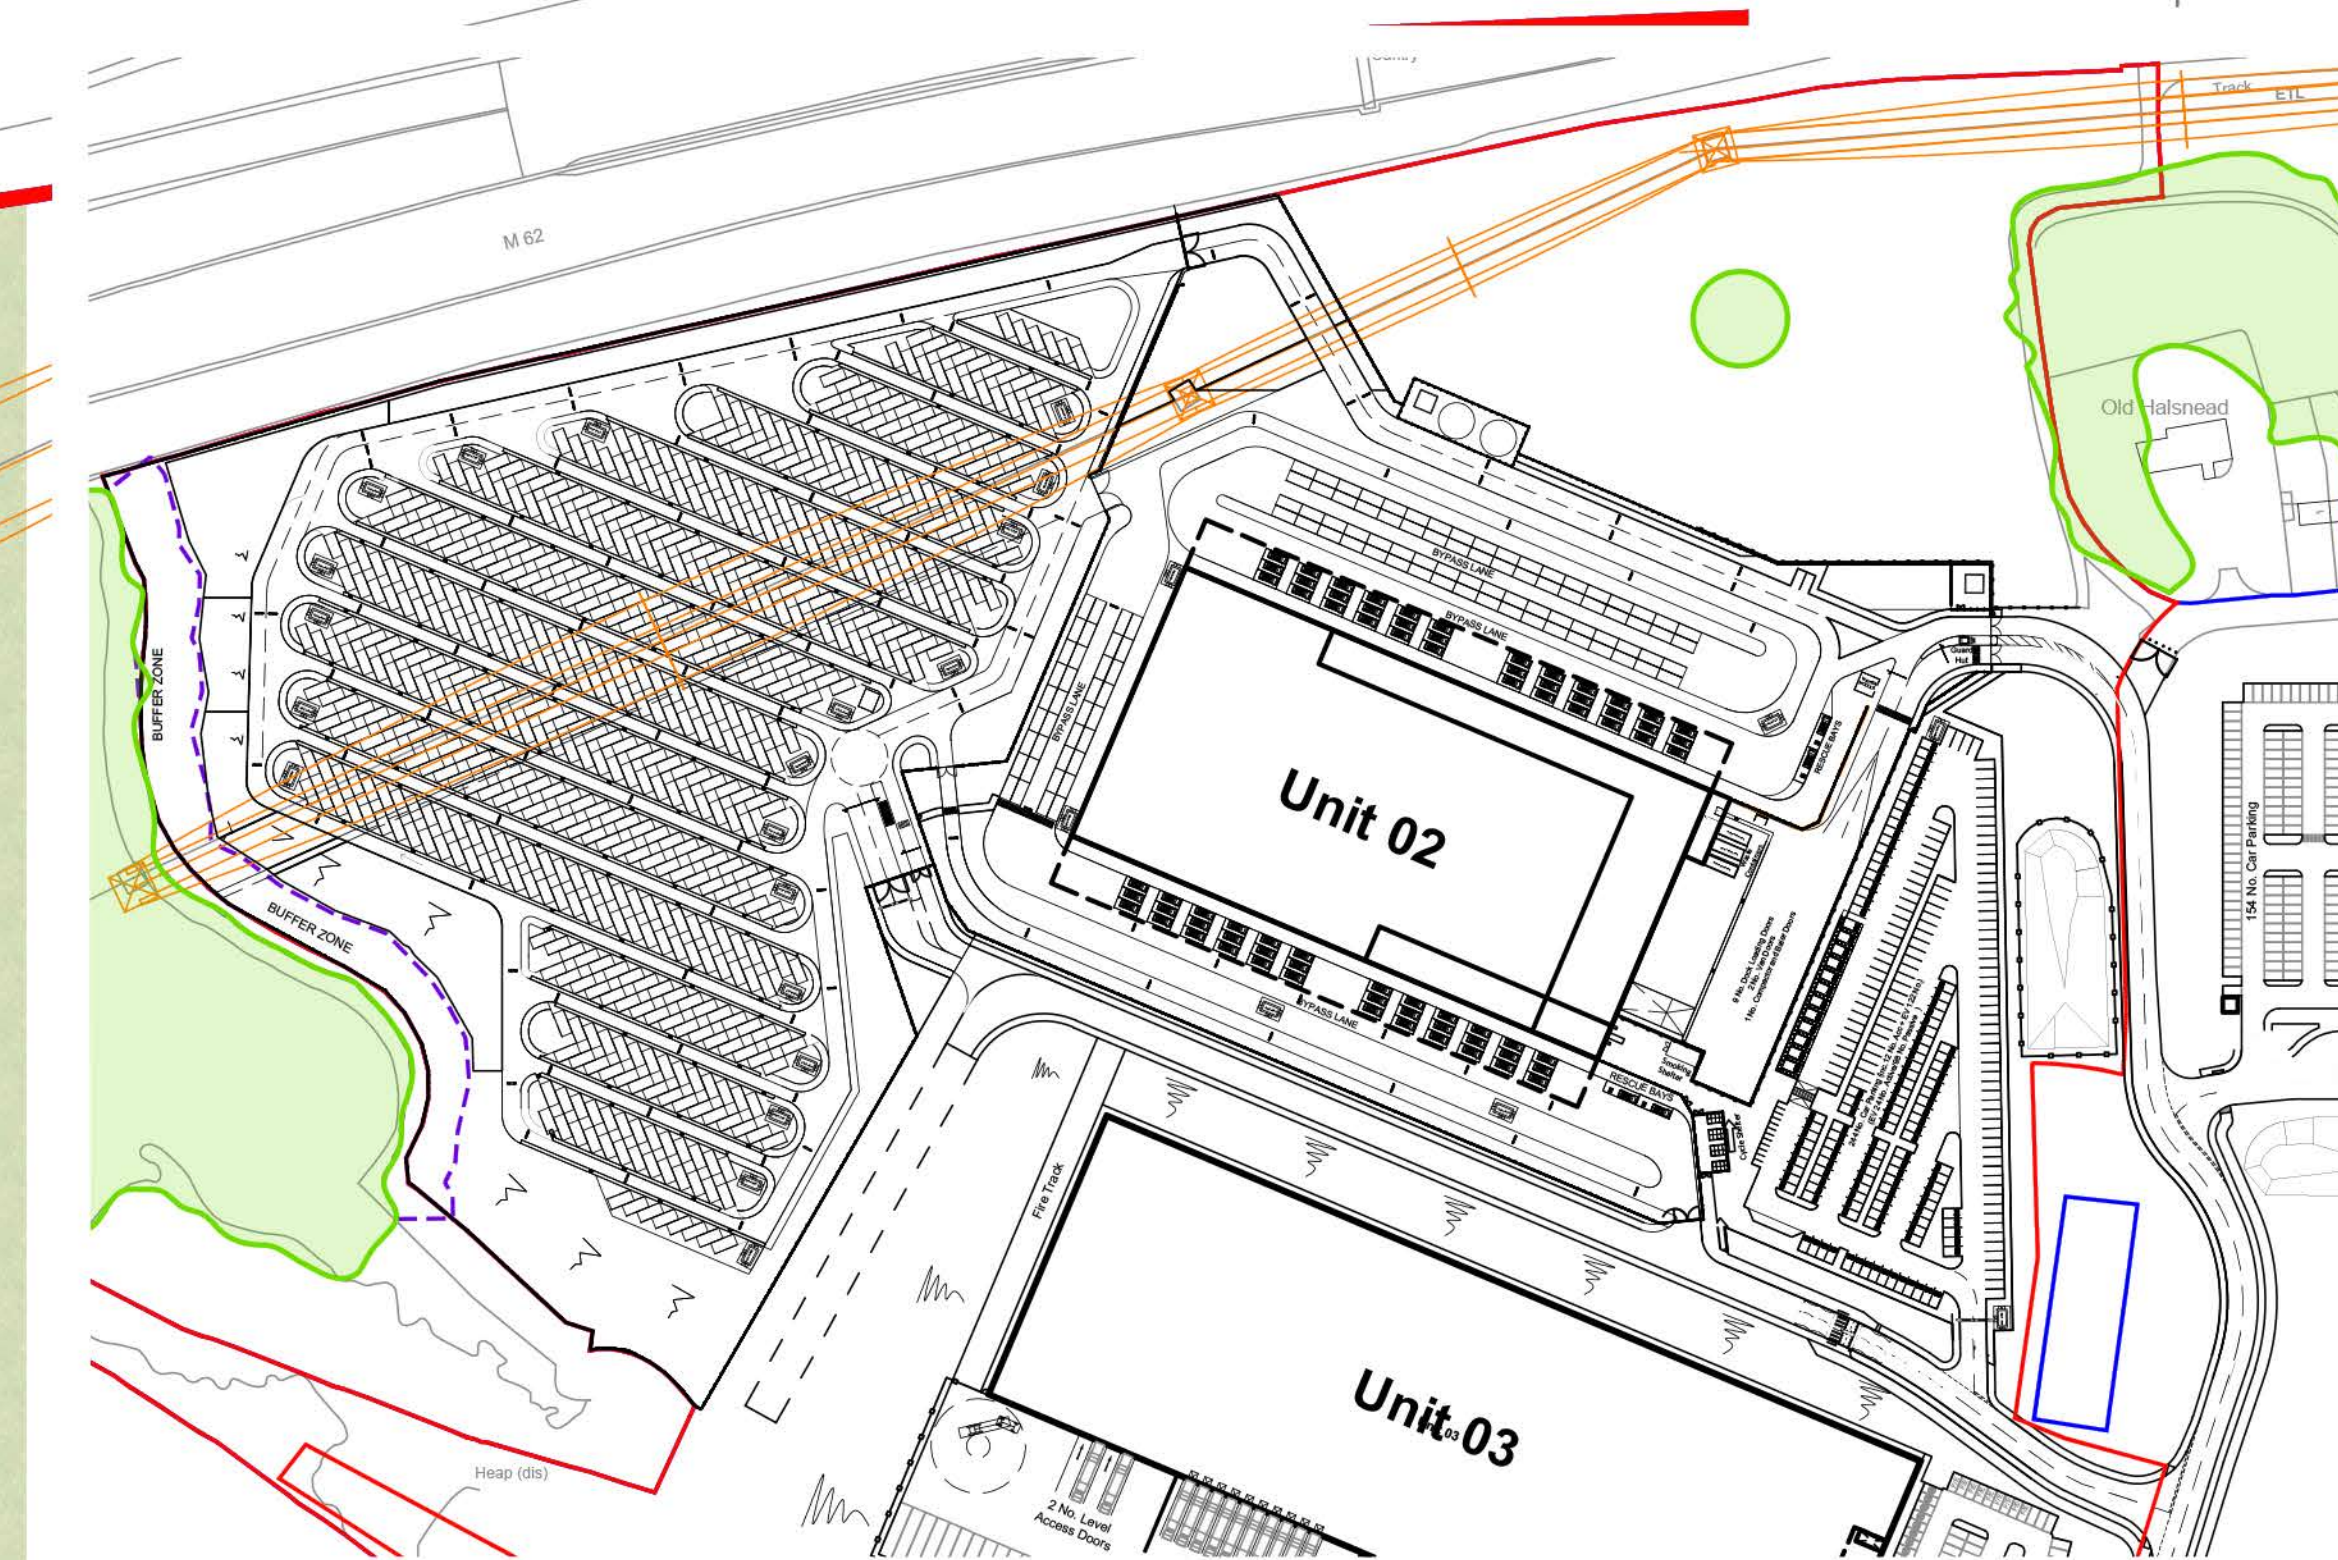

Key Plan - Extent of red line boundary @ 1:2000

- Masterplan Boundary
- Existing Overhead Power Lines
- Application Boundary
- 15m Wood Offset Zone

- Key:
- Concrete Service Yard
 - Tarmac - Footpath
 - Tarmac - Car Parking Spaces/Highway
 - Tarmac - Access Road (Adoptable Standard)
 - Soft Landscaping
 - Gravel / Stone

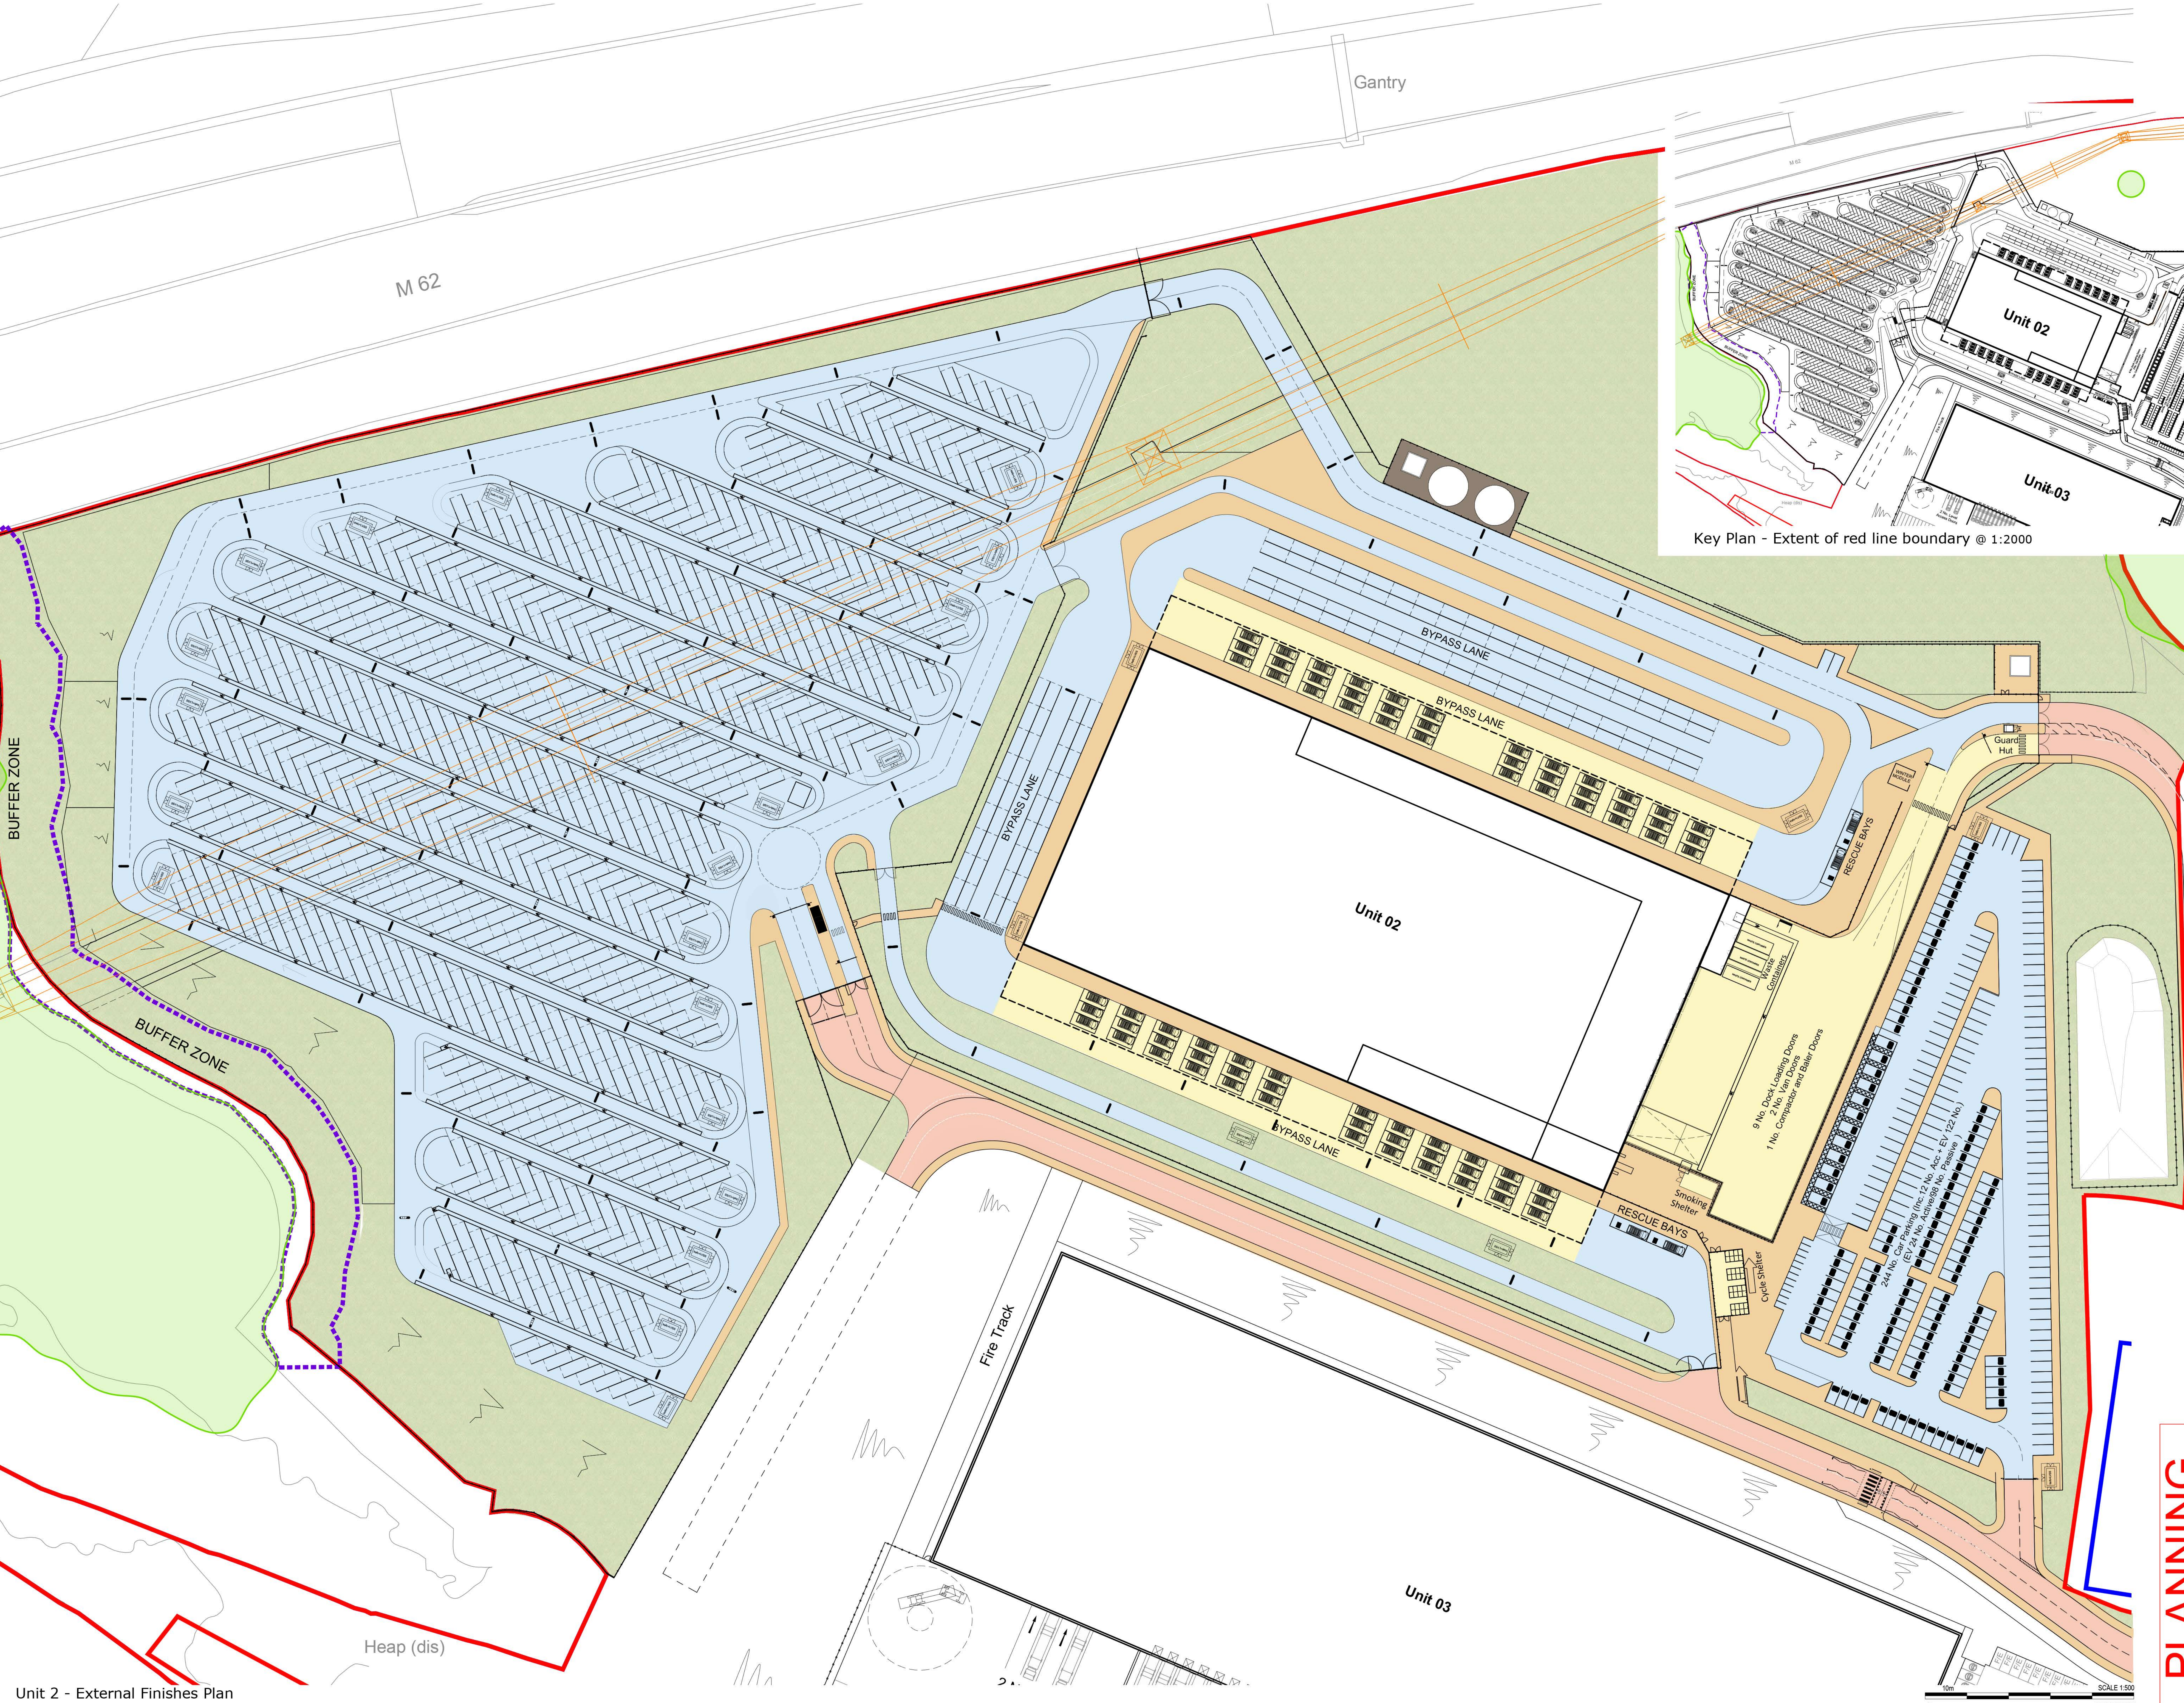

Unit 2 - External Finishes Plan

10m SCALE 1:2000

PLANNING

THIS DRAWING IS THE PROPERTY OF TRITAX SYMMETRY AND SHOULD NOT BE USED FOR ANY OTHER PURPOSE

rev	amendments	by	chk	date
Phase 2, Symmetry Park, Merseyside				
Unit 2 - External Finishes Plan				
TRITAX SYMMETRY				
A TRITAX BIG BOX COMPANY				
umc architects				
3rd Floor, Manchester Club, 81 King Street, Manchester, M2 4AN				
t: +44 (0)161 410 0000 e: info@umcarchitects.com				
Drawing Status:		Planning		
Drawn / Checked:		HY / DEB		
Date:		27/07/2021		
Scale:		1:500 A0		
Drawing no:		Revision		
21351 P0701		K		