


Key Plan - Extent of Timber Fencing @ 1:2000

Key

- Masterplan Boundary
- Application Boundary
- 2.4m high, galvanised polyester powder coated paladin security fence with barbed wire. Colour: Green.
- 2.4m high, galvanised polyester powder coated paladin security fence without barbed wire. Colour: Green.
- Single and Double Arm Automatic Barrier Gate
- 2.4m Automatic bi-folding gate. Colour: Green.
- Manual single and double gates. Colour: Green.
- Height restriction barriers for Staff Car parking and Van Parking
- 1.8m high closeboard timber fencing to the full extent of the boundary adjacent to M62
- 4.0m high Acoustic Timber Fencing
- Denote 600mm Knee high timber fencing.

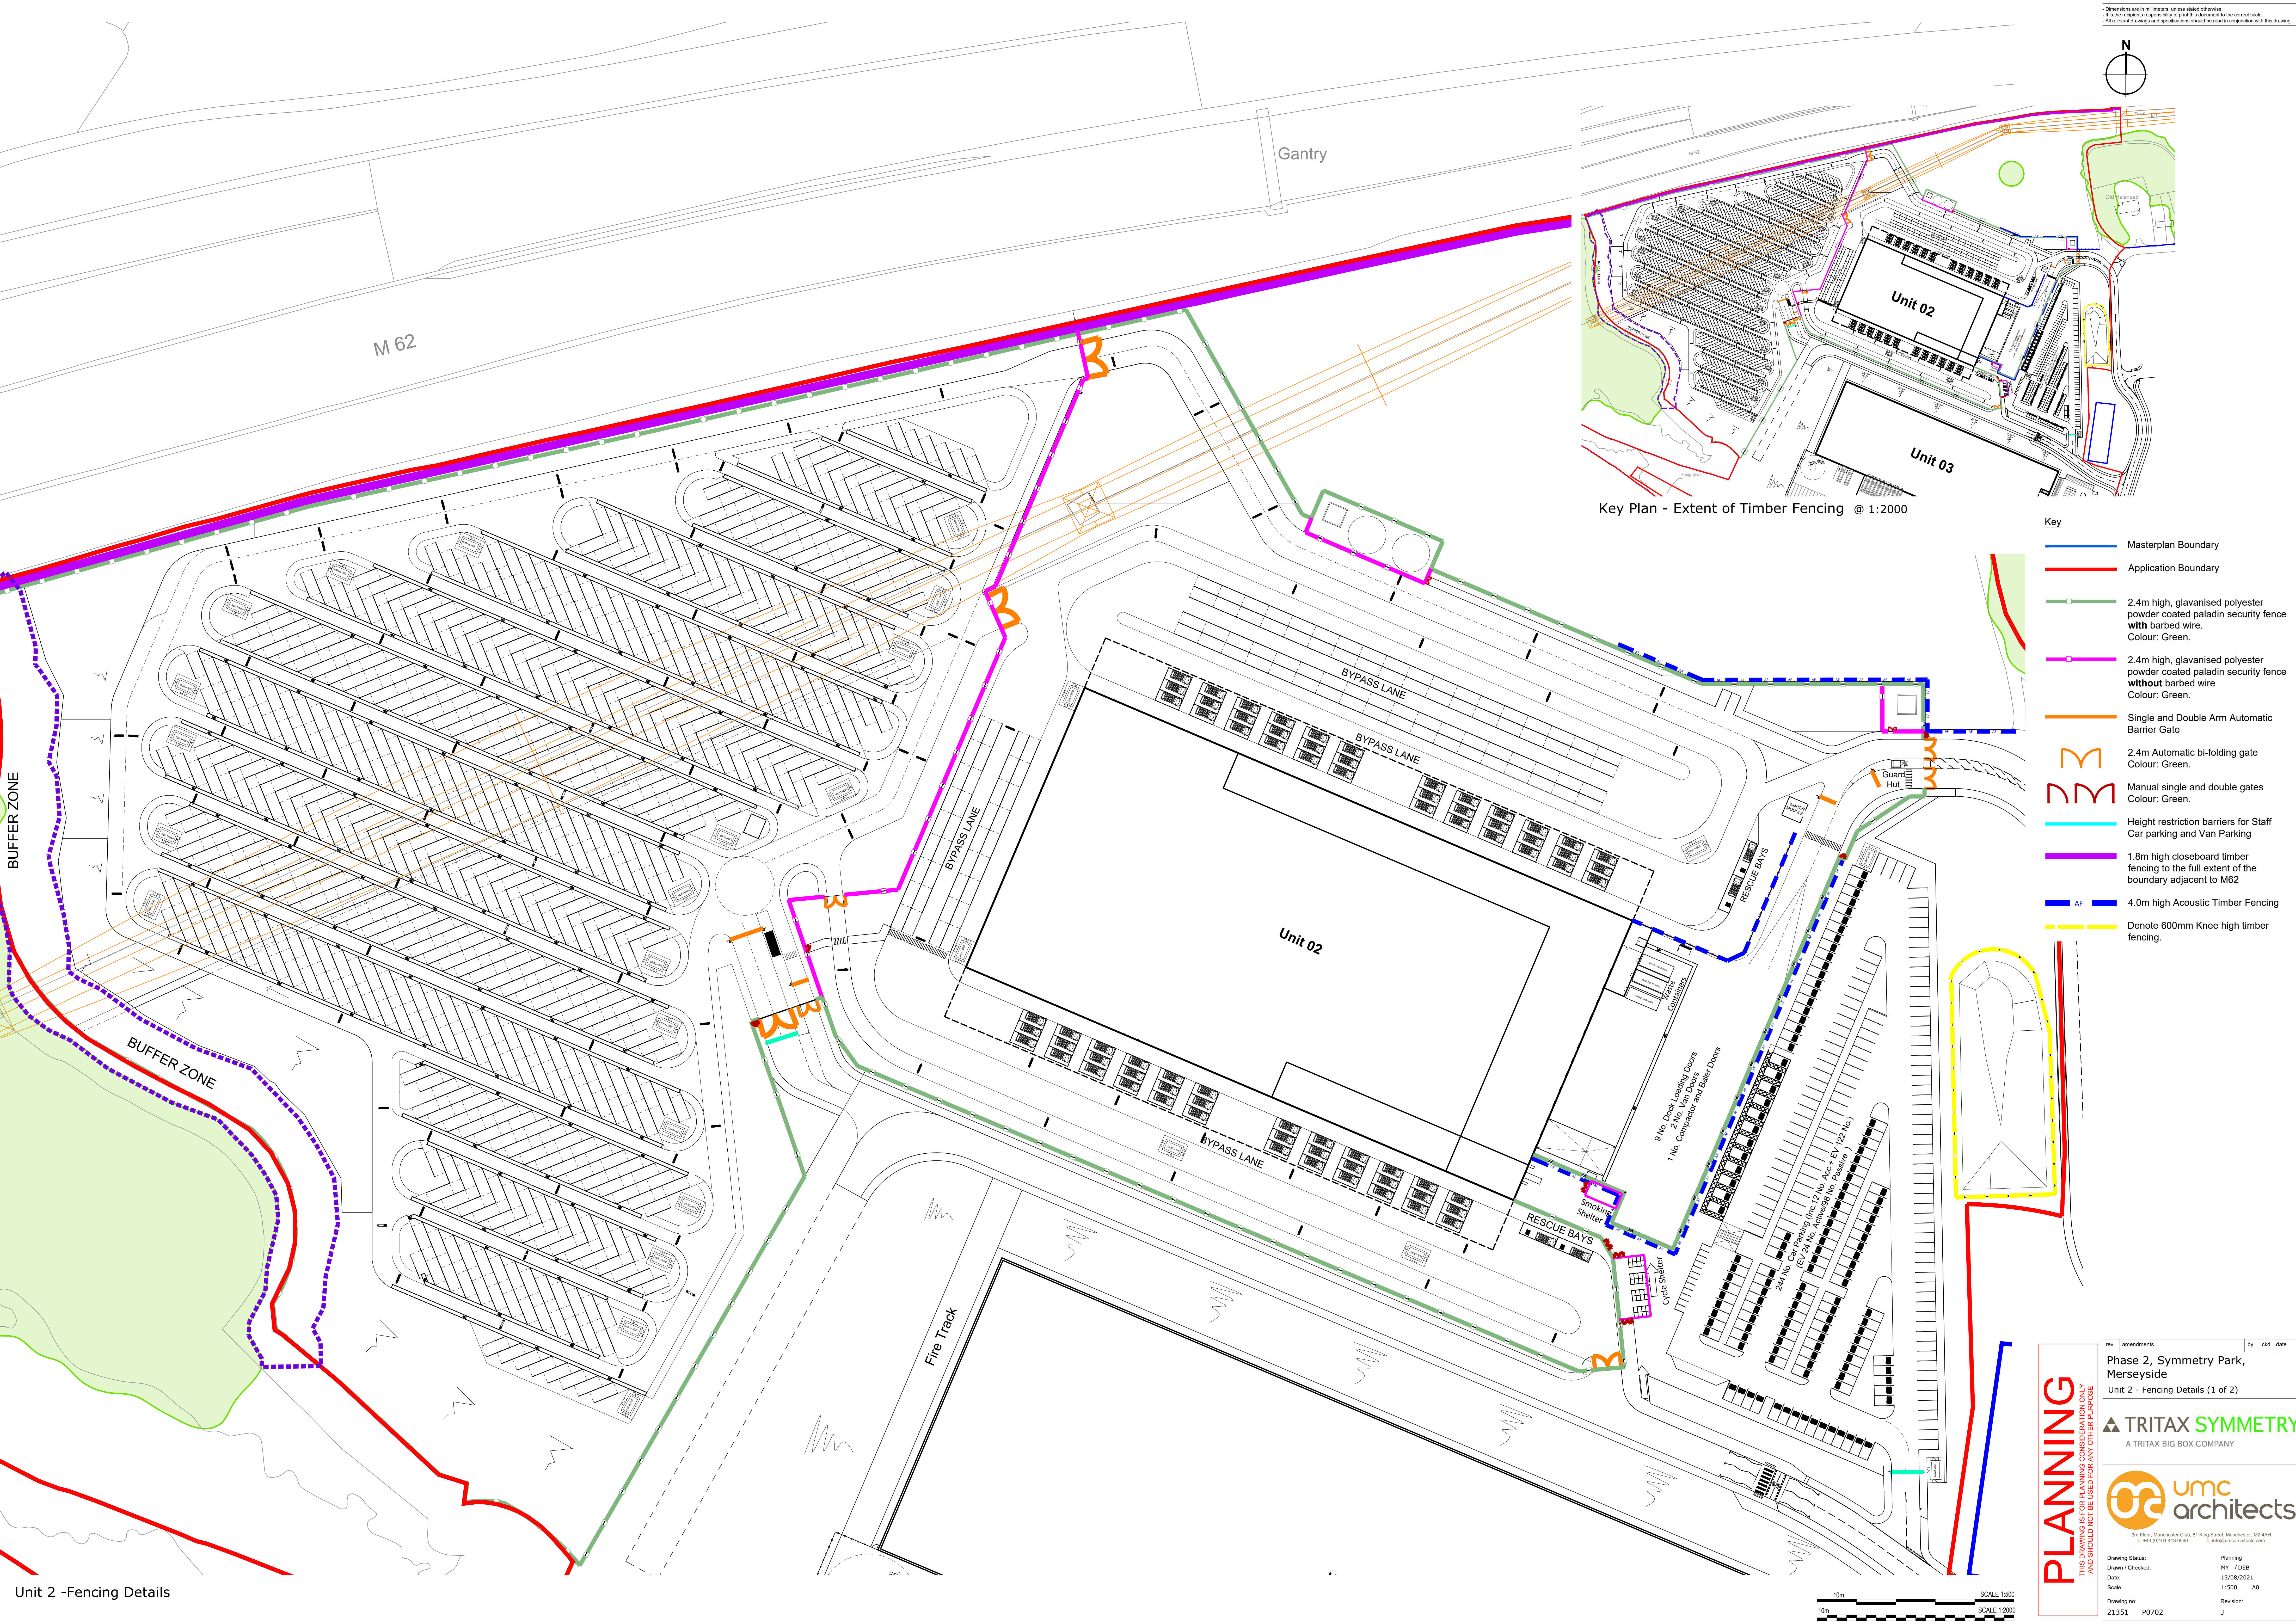

Unit 2 -Fencing Details



**PLANNING**  
THIS DRAWING IS FOR INFORMATION ONLY  
AND SHOULD NOT BE USED FOR ANY OTHER PURPOSE

|   |            |            |     |      |
|---|------------|------------|-----|------|
| rev   | amendments | by         | chk | date |
| Phase 2, Symmetry Park, Merseyside                                                                                 |            |            |     |      |
| Unit 2 - Fencing Details (1 of 2)                                                                                  |            |            |     |      |
| A TRITAX BIG BOX COMPANY                                                                                           |            |            |     |      |
|   |            |            |     |      |
| 3rd Floor, Manchester Club, 81 King Street, Manchester, M2 4AH<br>t: +44 (0)161 413 0050 e: info@umcarchitects.com |            |            |     |      |
| Drawing Status:   |            | Planning   |     |      |
| Drawn / Checked:                                                                                                   |            | HY / JDEB  |     |      |
| Date:   |            | 13/06/2021 |     |      |
| Scale:   |            | 1:500 A0   |     |      |
| Drawing no:   |            | Revision:  |     |      |
| 21351 P0702   |            | J          |     |      |