


HM Land Registry Current title plan

Title number **MS353383** (COUNCILS)
Ordnance Survey map reference **SJ4396SW**
Scale **1:1250**
Administrative area **Merseyside : Knowsley**



MAYPOLE COURT CAR PARK SITE

©Crown Copyright. Produced by HM Land Registry.
Reproduction in whole or in part is prohibited without the prior written permission of Ordnance Survey. Licence Number AC0000851063.

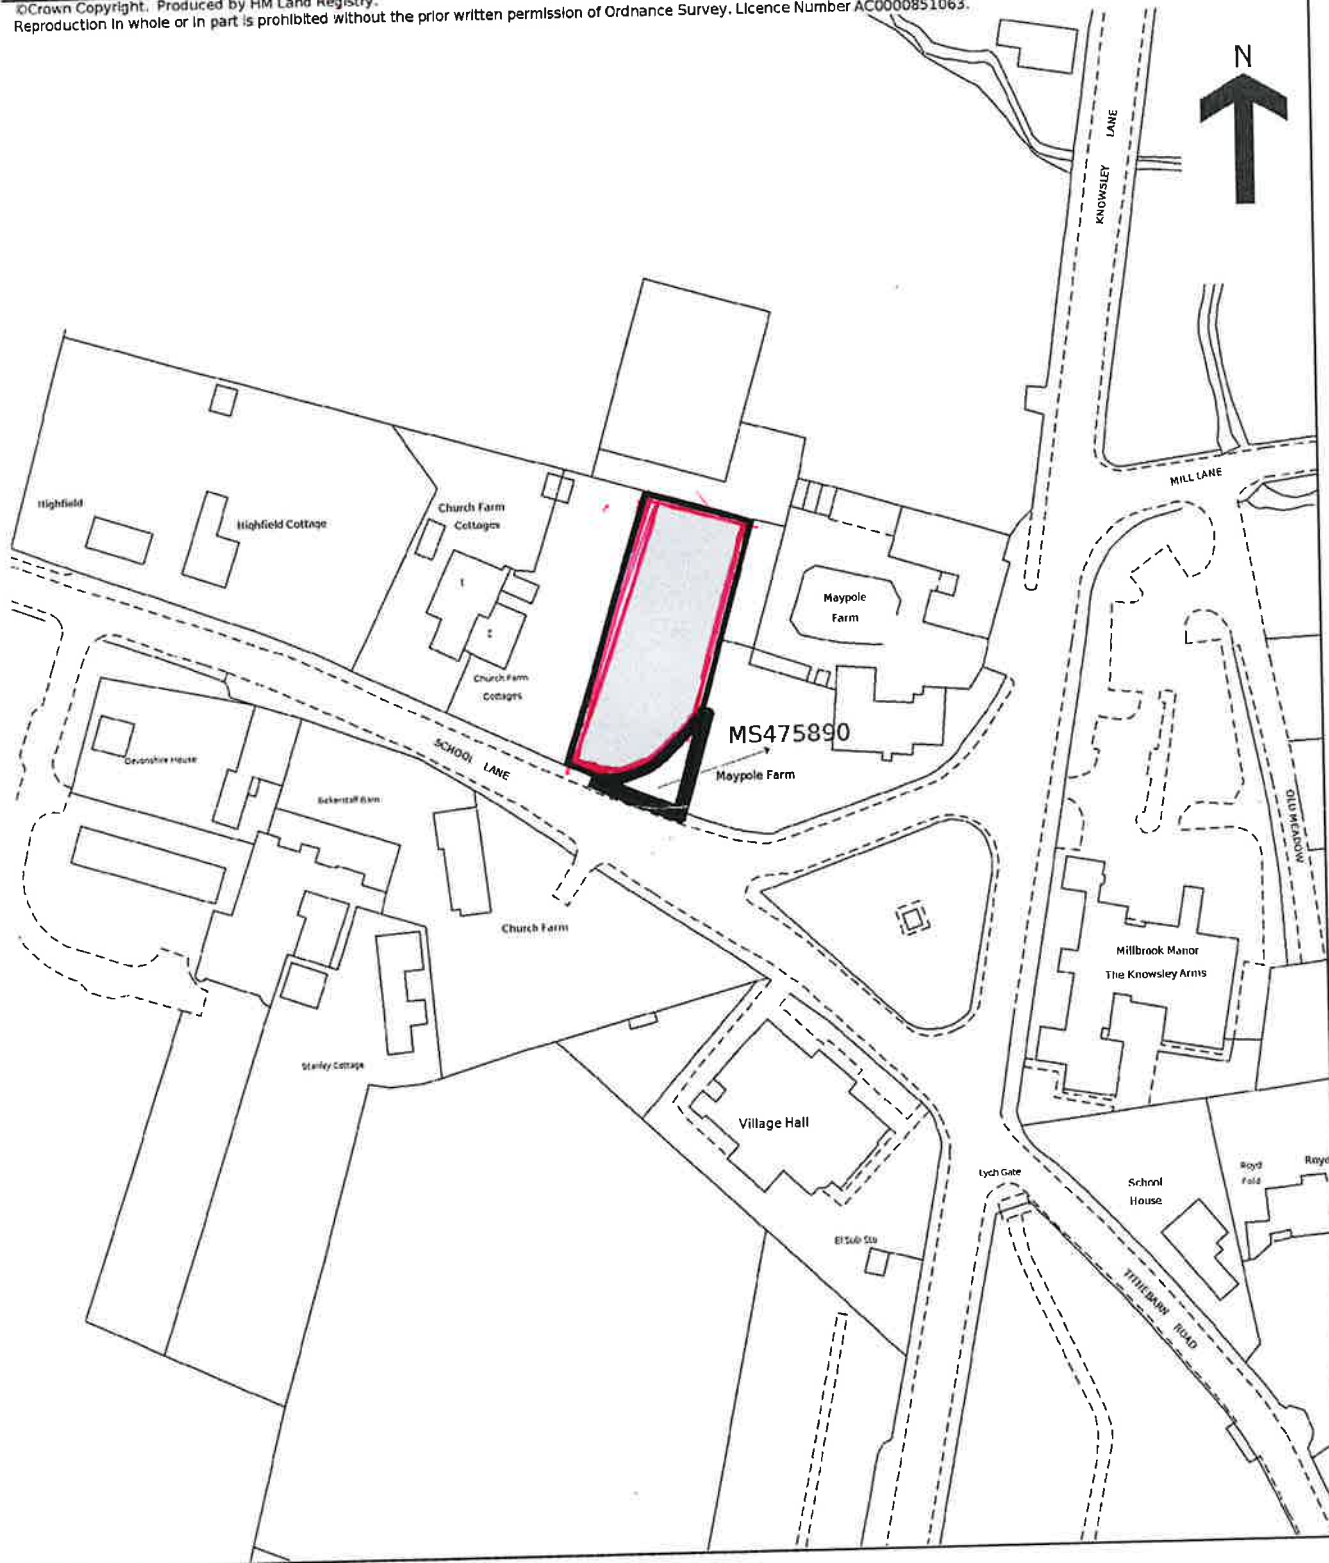

**THE SITE MARKED RED IS FROM
LAND REGISTRY YESTERDAY**

This is a copy of the title plan on 10 MAR 2026 at 12:17:40. This copy does not take account of any application made after that time even if still pending in HM Land Registry when this copy was issued.

This copy is not an 'Official Copy' of the title plan. An official copy of the title plan is admissible in evidence in a court to