

GROUND MODELLING
PROPOSED

GROUND MODELLING
PROPOSED



 Proposed 0.5m contour
 Proposed 0.1m contour

LEVELS
EXISTING

+100.00 Existing level

PROPOSED

+100.00 Proposed level

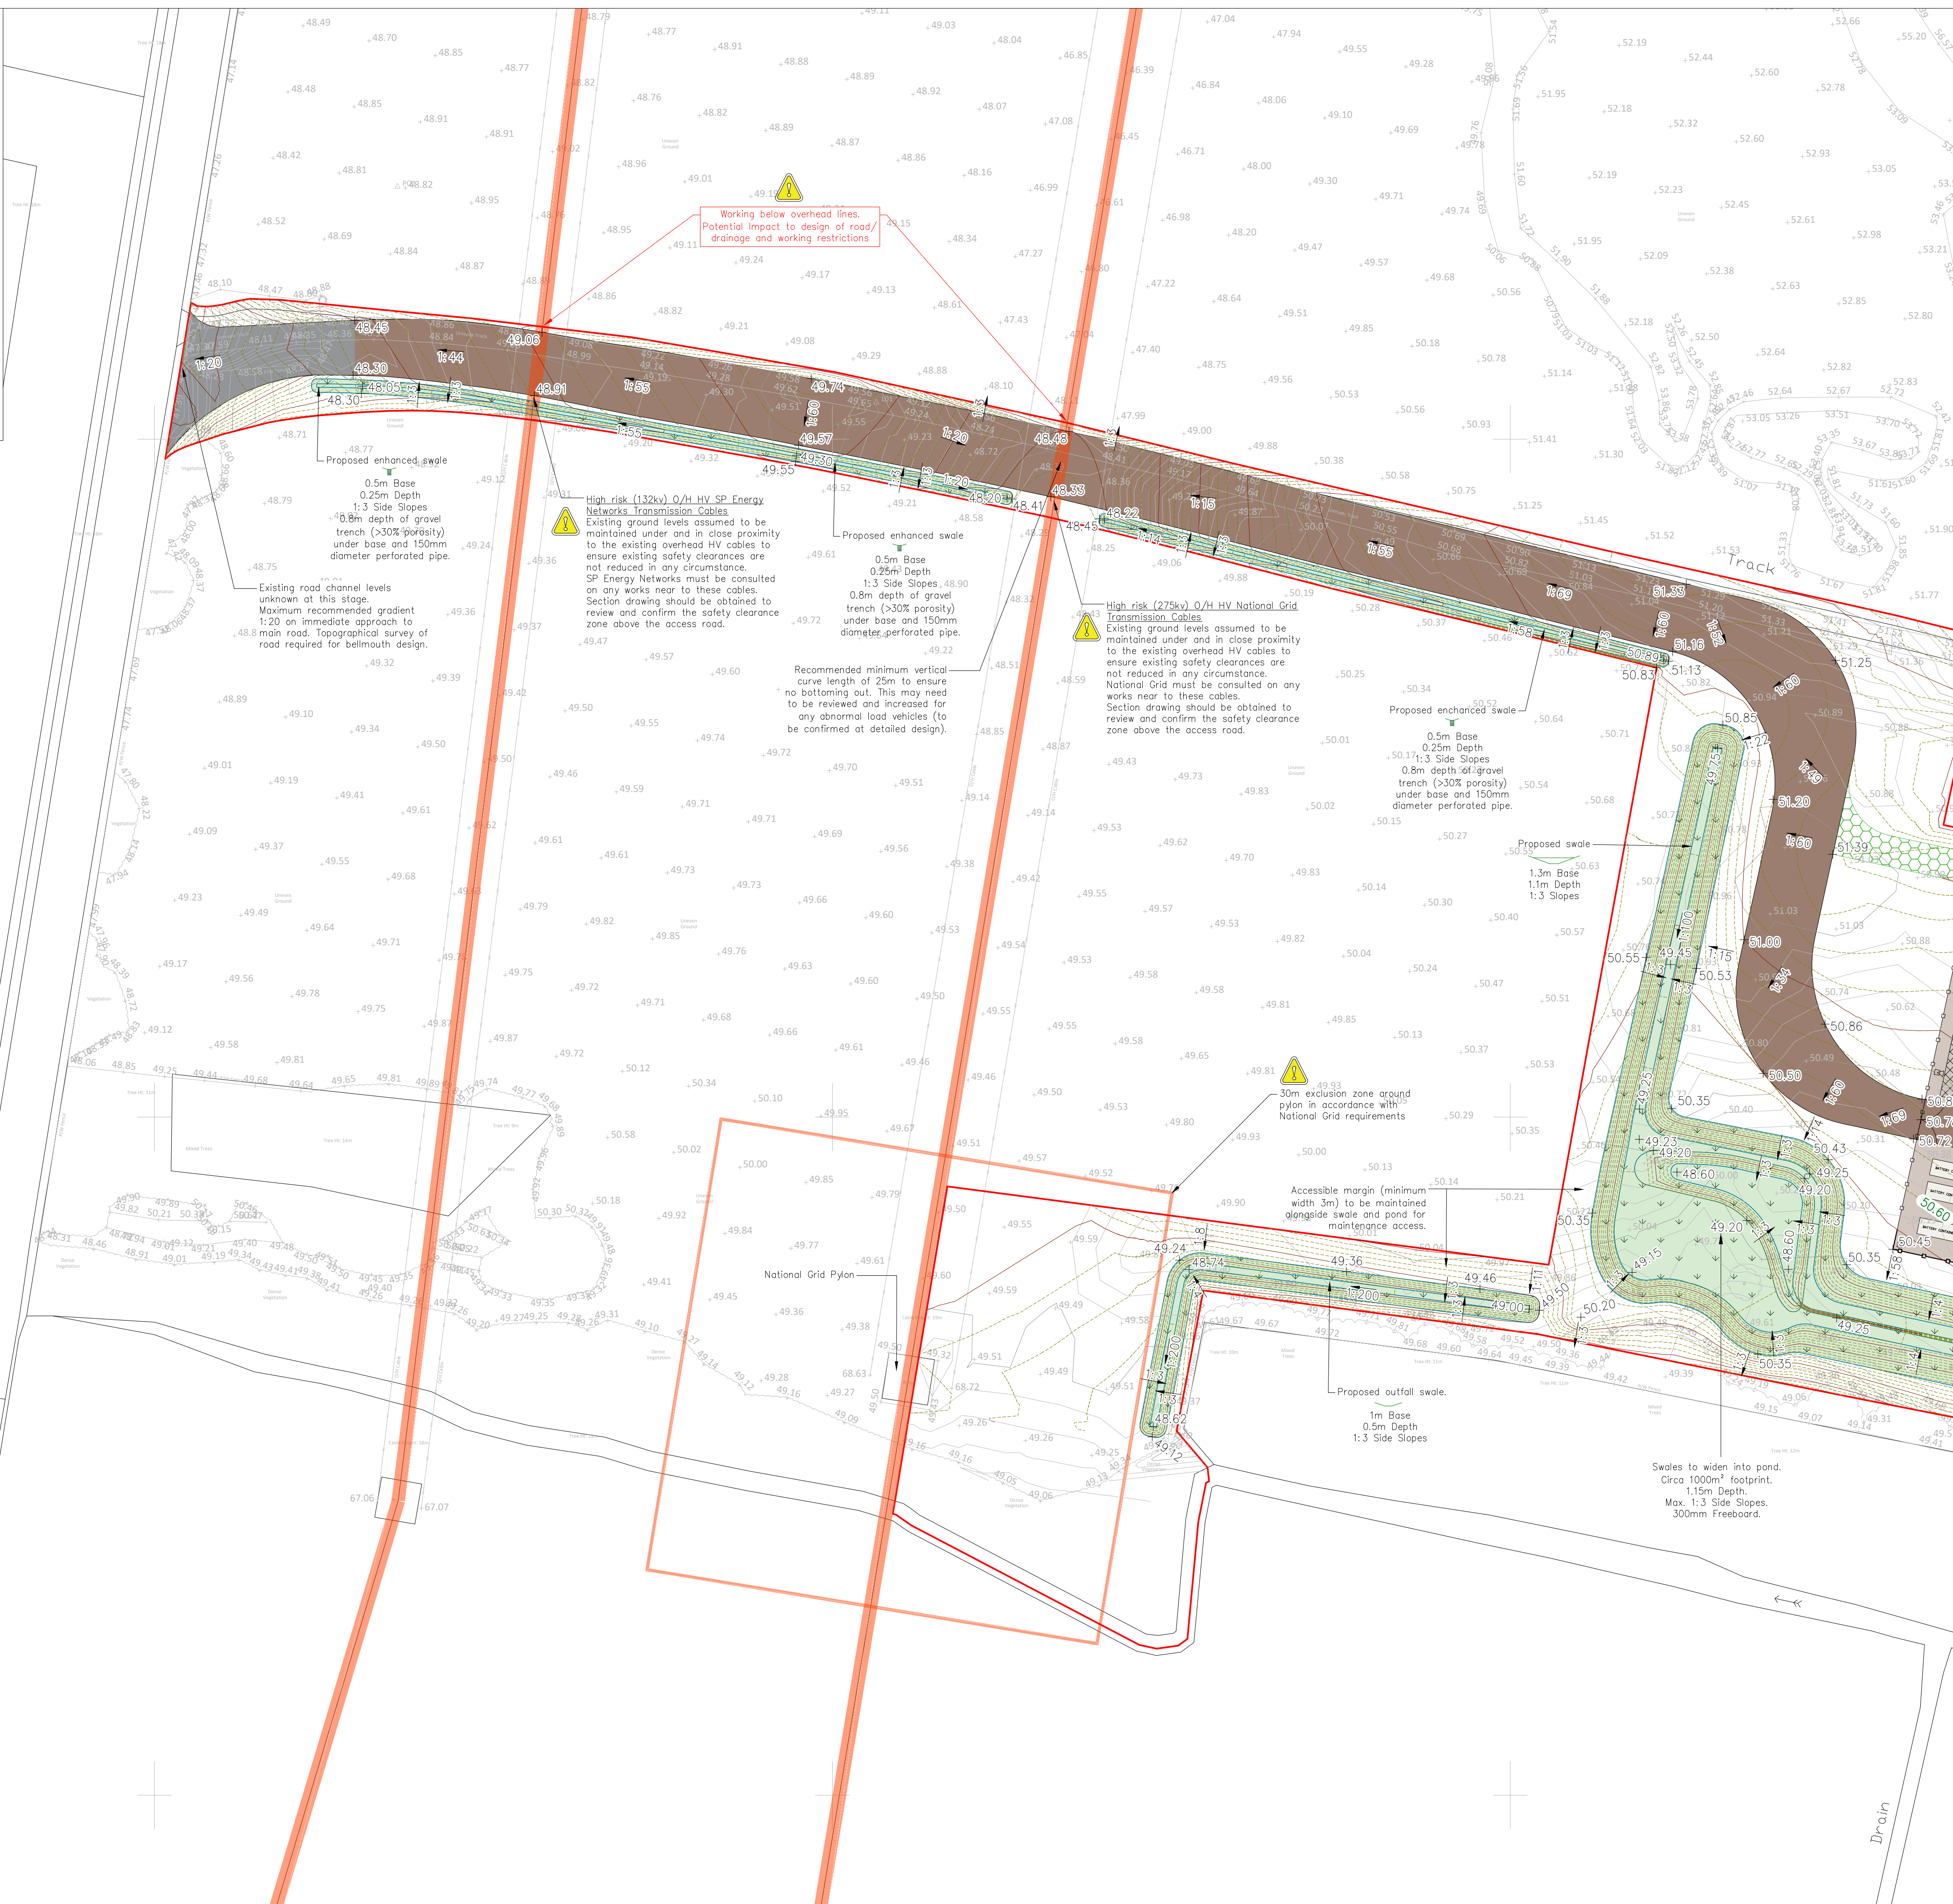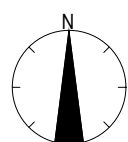

DISCLAIMER NOTES:

- THIS DOCUMENT IS COPYRIGHT OF THE ORIGINATOR AND MUST BE TREATED AS CONFIDENTIAL.
- THIS DOCUMENT MUST NOT BE ALTERED, REPRODUCED OR DISTRIBUTED WITHOUT PRIOR WRITTEN CONSENT OF THE ORIGINATOR.
- THIS DOCUMENT MUST NOT BE ALTERED - THE ORIGINATOR ACCEPTS NO RESPONSIBILITY FOR ANY DISCREPANCIES ARISING AS A RESULT OF THE ORIGINATORS INFORMATION BEING ALTERED BY OTHERS.
- ANY DISCREPANCY MUST BE REPORTED TO THE ORIGINATOR
- DO NOT SCALE THIS DOCUMENT - USE FIGURED DIMENSIONS ONLY
- ALL DIMENSIONS MUST BE CHECKED ON SITE PRIOR TO COMMENCEMENT OF ANY RELATED WORK.
- THIS DOCUMENT MUST BE READ IN CONJUNCTION WITH ALL SUPPORTING DOCUMENTS PRODUCED BY THE ORIGINATOR AND OTHER PROJECT DISCIPLINES
- THE ORIGINATOR ACCEPTS NO RESPONSIBILITY FOR THE ACCURACY OF BACKGROUND INFORMATION PRODUCED BY THIRD PARTIES - THIS MUST BE TREATED AS INDICATIVE ONLY
- USERS OF THIS DOCUMENT ARE RESPONSIBLE FOR CHECKING WHICH REVISION IS CURRENT
- THE DOCUMENT STATUS "INFORMATION" OR "PRELIMINARY" INDICATES THAT THIS DRAWING IS FOR REFERENCE PURPOSES ONLY - THE ORIGINATOR WILL ACCEPT NO RESPONSIBILITY FOR THE ACCURACY OF ITS INFORMATION
- THE DOCUMENT STATUS "RECORD" OR "AS BUILT" HAS BEEN PREPARED, IN PART, BASED ON INFORMATION FURNISHED BY OTHERS. WHILE THIS INFORMATION IS BELIEVED TO BE CORRECT, THE ORIGINATOR ACCEPTS NO RESPONSIBILITY FOR THE ACCURACY OF THIS "RECORD" OR "AS BUILT" DOCUMENT OR FOR ANY ERRORS OR OMISSIONS THAT MAY HAVE BEEN INCORPORATED INTO IT AS A RESULT OF INCORRECT INFORMATION PROVIDED TO THE ORIGINATOR, THOSE RELYING ON THE "RECORD" OR "AS BUILT" DOCUMENT ARE RESPONSIBLE FOR CHECKING AND VERIFYING THE INFORMATION.

CDM REGULATIONS 2015

Significant or non-obvious risks and risks which are difficult to manage are identified on this drawing using the following symbol identified to the right with brief accompanying text. For further details of the risks identified by designers, reference should be made to CDM hazard register.

NOTES

1. Levels shown are indicative only and subject to confirmation and implementation of the remediation strategy, cut and fill balance and requirements for the protection of services.

P04	Ditches amended to swales/enhanced swales with 1:3 slopes	27/02/2026	JB	SC
P03	Updated to latest layout plan	23/06/2025	JB	SC
P02	Revised for updated site layout	29/04/2024	AO'B	SC
P01	First issue	21/12/2023	EP	AJC
REV	DESCRIPTION	DATE	BY	CHKD

ORIGINATOR: www.ridge.co.uk

RIDGE

PROJECT NUMBER: 5022617

CLIENT:

BALANCE POWER

IN ASSOCIATION WITH:

PROJECT:

SANDY BROW BESS

TITLE:

LEVELS GENERAL ARRANGEMENT
SHEET 1 OF 2

DRAWN BY:	AO'B	CHECKED BY:	SC	APPROVED BY:	SW
-----------	------	-------------	----	--------------	----

SCALE @ A1: 1:500 DATE OF REVIEW: 29/04/2024

ISO 19650 STATUS:

S3 - Issued for Comment

DRAWING No: 5022617-RDG-XX-XX-D-C-000600 P04 Levels General Arrangement dwg

PROJECT:	ORG:	FUNCTION:	SPATIAL:	FORM:	DISCIPLINE:	NUMBER:	REV:
5022617	RDG	XX	XX	D	C	000600	P04