


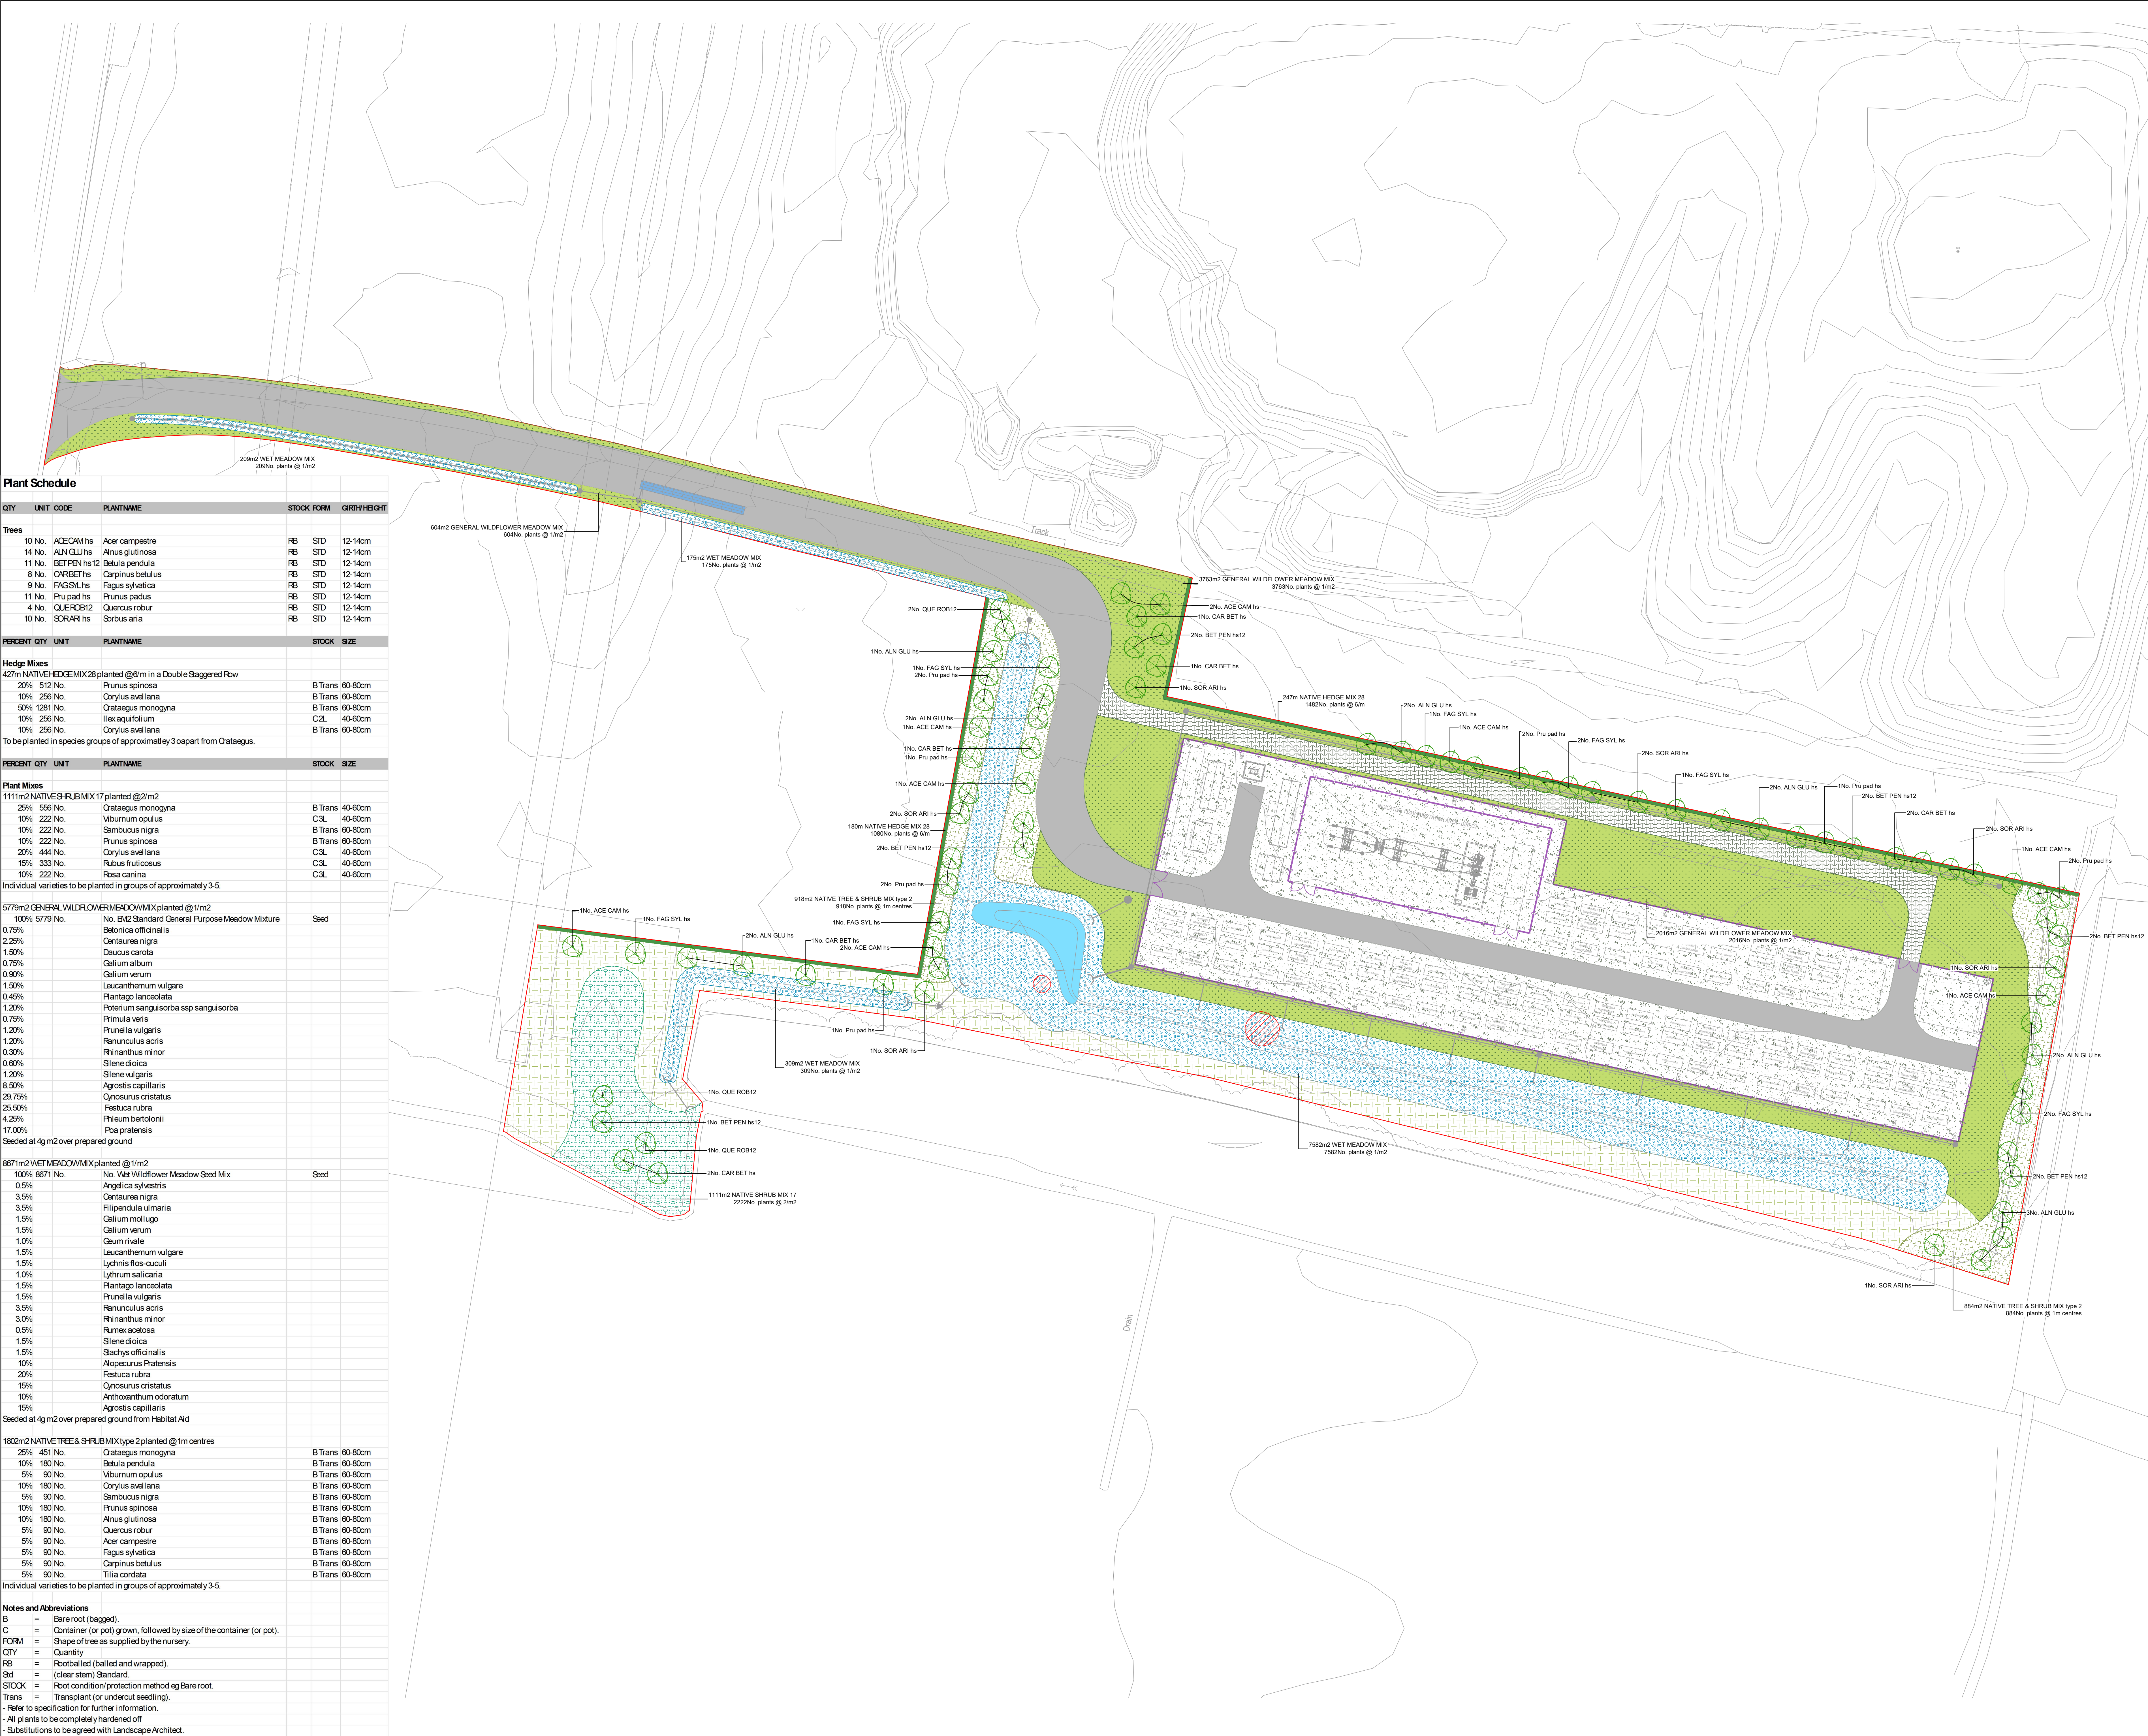

QTY	UNIT	CODE	PLANTNAME	STOCK	FORM	GRTH/HEIGHT
Trees						
10 No.		ACECAM	Acor campestre	FB	STD	12-14cm
14 No.		ALN GLU	Alnus glutinosa	FB	STD	12-14cm
11 No.		BETPEN	Betula pendula	FB	STD	12-14cm
8 No.		CARBET	Carpinus betulus	FB	STD	12-14cm
9 No.		FAGSYL	Fagus sylvatica	FB	STD	12-14cm
11 No.		Pru pad	Prunus padus	FB	STD	12-14cm
4 No.		QUEROB12	Quercus robur	FB	STD	12-14cm
10 No.		SORARI	Sorbus aria	FB	STD	12-14cm

PERCENT	QTY	UNIT	PLANTNAME	STOCK	SIZE
Hedge Mixes					
427m NATIVEHEDGE MIX 28 planted @ 6m in a Double Staggered Row					
20%	512 No.		Prunus spinosa	B Trans	60-80cm
10%	256 No.		Corylus avellana	B Trans	60-80cm
50%	1281 No.		Crataegus monogyna	B Trans	60-80cm
10%	256 No.		Ilex aquifolium	C2L	40-60cm
10%	256 No.		Corylus avellana	B Trans	60-80cm
To be planted in species groups of approximately 3 apart from Crataegus.					

PERCENT	QTY	UNIT	PLANTNAME	STOCK	SIZE
Plant Mixes					
1111m2 NATIVE SHRUB MIX 17 planted @ 2m2					
25%	556 No.		Crataegus monogyna	B Trans	40-60cm
10%	222 No.		Viburnum opulus	C3L	40-60cm
10%	222 No.		Sambucus nigra	B Trans	60-80cm
10%	222 No.		Prunus spinosa	B Trans	60-80cm
20%	444 No.		Corylus avellana	C3L	40-60cm
15%	333 No.		Rubus fruticosus	C3L	40-60cm
10%	222 No.		Rosa canina	C3L	40-60cm

Individual varieties to be planted in groups of approximately 3-5.

579m2 GENERAL WILDFLOWER MEADOW MIX planted @ 1m2					
100%	579 No.		No. E12 Standard General Purpose Meadow Mixture	Seed	
0.75%			Betonica officinalis		
2.25%			Oenothera lutea		
1.50%			Delphinium consolida		
0.75%			Galium album		
0.90%			Galium verum		
1.50%			Leucanthemum vulgare		
0.45%			Plantago lanceolata		
1.20%			Potentilla anserina ssp. sanguisorba		
0.75%			Primula veris		
1.20%			Prunella vulgaris		
1.20%			Ranunculus acris		
0.30%			Rhinanthus minor		
0.60%			Stellaria media		
1.20%			Stellaria media		
8.50%			Agrostis capillaris		
29.75%			Oxyria stricta		
25.50%			Festuca rubra		
4.25%			Phleum pratense		
17.00%			Poa pratensis		

867m2 WET MEADOW MIX planted @ 1m2					
100%	867 No.		No. Wet Wildflower Meadow Seed Mix	Seed	
0.5%			Angelica sylvestris		
3.5%			Centaurea nigra		
3.5%			Filipendula ulmaria		
1.5%			Galium mollugo		
1.5%			Galium verum		
1.0%			Gum rivale		
1.5%			Leucanthemum vulgare		
1.5%			Lycchnis flos-cuculi		
1.0%			Lythrum salicaria		
1.5%			Plantago lanceolata		
1.5%			Prunella vulgaris		
3.5%			Ranunculus acris		
3.0%			Rhinanthus minor		
0.5%			Rumex acetosa		
1.5%			Stellaria media		
1.5%			Stachys officinalis		
10%			Alopecurus pratensis		
20%			Festuca rubra		
15%			Oxyria stricta		
10%			Anthoxanthum odoratum		
15%			Agrostis capillaris		

180m2 NATIVE TREE & SHRUB MIX type 2 planted @ 1m centres					
25%	451 No.		Crataegus monogyna	B Trans	60-80cm
10%	180 No.		Betula pendula	B Trans	60-80cm
5%	90 No.		Viburnum opulus	B Trans	60-80cm
10%	180 No.		Corylus avellana	B Trans	60-80cm
5%	90 No.		Sambucus nigra	B Trans	60-80cm
10%	180 No.		Prunus spinosa	B Trans	60-80cm
10%	180 No.		Alnus glutinosa	B Trans	60-80cm
5%	90 No.		Quercus robur	B Trans	60-80cm
5%	90 No.		Acor campestre	B Trans	60-80cm
5%	90 No.		Fagus sylvatica	B Trans	60-80cm
5%	90 No.		Carpinus betulus	B Trans	60-80cm
5%	90 No.		Tilia cordata	B Trans	60-80cm

Individual varieties to be planted in groups of approximately 3-5.

Notes and Abbreviations
B = Bare root (bagged)
C = Container (or pot) grown, followed by size of the container (or pot).
FORM = Shape of tree as supplied by the nursery.
QTY = Quantity
FB = Rootballed (balled and wrapped).
Std = (clear stem) Standard.
STOCK = Root condition/protection method eg Bare root.
Trans = Transplant (or undercut seedling).
- Refer to specification for further information.
- All plants to be completely hardened off.
- Substitutions to be agreed with Landscape Architect.

Do not scale this drawing (printed or electronic version).
Contractors must check all dimensions from site.
This drawing is copyright and is for use on this site only. This drawing should be read in conjunction with all relevant consultants drawings and specialist subcontractors / supply chain drawings and specifications.
All works to be carried out in accordance with the latest British Standards / Codes of Practice unless specifically directed otherwise in the specification.
Responsibility for the reproduction of this drawing in paper form, or issued in electronic format, lies with the recipient to check that all information has been replicated in full and is correct when compared to the original paper or electronic image.
Graphical representations of equipment on this drawing have been co-ordinated, but are approximations only. Please refer to the specifications and / or details for actual sizes and / or specific contractor construction information.

Notes:-

KEY

Application Site Red Line Boundary

Hard Landscape
Vehicular Asphalt Surface
To engineer specification & recommendation

Natural Looking Surface Material
To appropriate specification

Permeable Paving
To appropriate specification

2.4m High Security Fence
Green colour

Soft Landscape

Existing Tree and Shrub Planting
To be retained and enhanced

Native Tree
Heavy standard tree

Existing Tree
To be removed

Proposed Wet Wildflower Meadow

Native Woodland Mix Planting
Shrubs and tree whips

Proposed Wildflower Meadow

Proposed Native Hedge Planting

Proposed Native Shrub Planting

Existing Grassland
To be retained and enhanced

P08	03/03/26	UPDATED TO COMMENTS	TH	ME
P07	20/06/25	UPDATED TO COMMENTS	TH	SW
P06	03/06/25	UPDATED TO COMMENTS	MA	SW
P05	29/05/25	UPDATED TO COMMENTS	MA	SW
P04	21/05/25	LAYOUT UPDATE	MA	SW
P03	07/05/25	BNG UPDATE	SA	ME
P02	14/04/25	SECOND ISSUE	SW	ME
P01	15/09/23	FIRST ISSUE	TH	ME
REV.	DATE	DESCRIPTION	DRAWN	CHK'D

**U R B A N
G R E E N**

A: Ground Floor, The Tower,
Deva City Office Park, Trinity Way,
Manchester M3 7BF

T: +44 (0) 161 312 3131

weareurbangreen.co.uk

Client:	BALANCE POWER		
Project:	SANDY BROW LANE, KIRKBY		
Title:	GENERAL ARRANGEMENT PLAN		
Issue:	PLANNING		
Drawn:	TH	Checked:	SA
Approved:	ME		
Project:	UG2142	Scale @ A0:	1:500
Date:	15/09/23		
Dwg No:	UG_2142_LAN_GA_DRW_01	Revision:	P08