


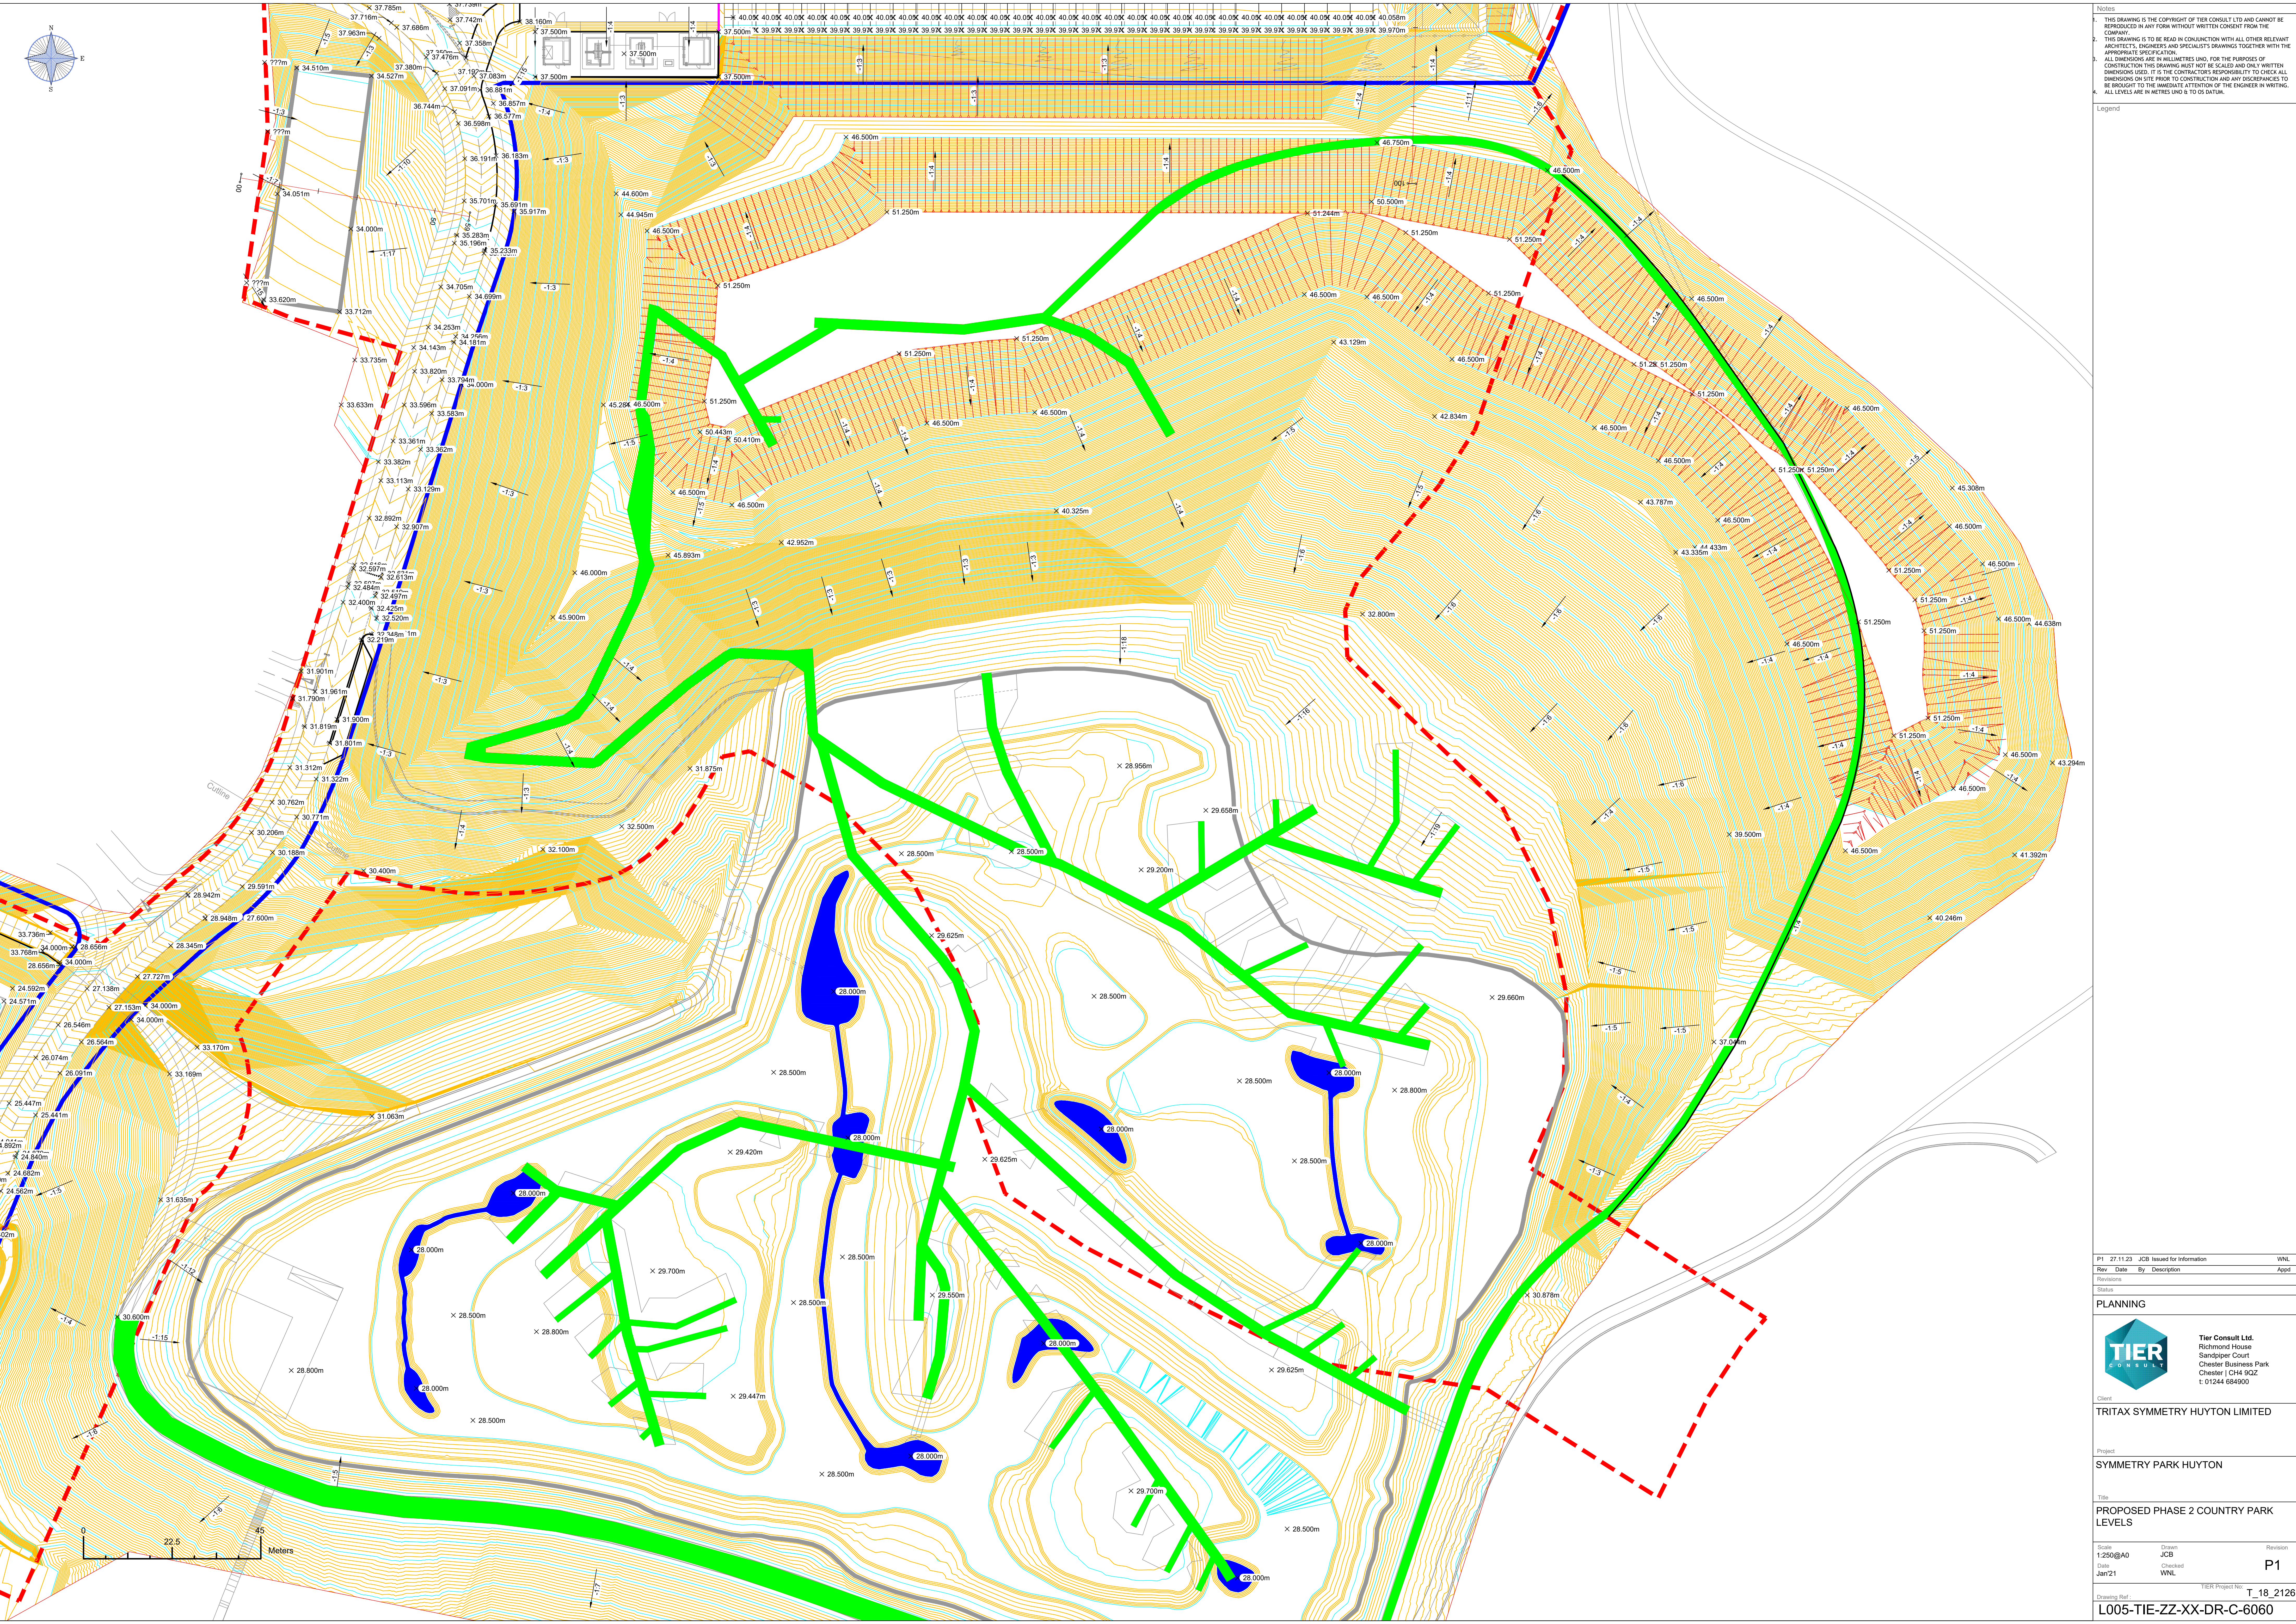

Legend

P1	27.11.23	JCB	Issued for Information	WNL
Rev	Date	By	Description	Appd
Revisions				
State				
PLANNING				
		Tier Consult Ltd. Richmond House Sandpiper Court Chester Business Park Chester CH4 9QZ T: 01244 684900		
Client				
TRITAX SYMMETRY HUXTON LIMITED				
Project				
SYMMETRY PARK HUXTON				
Title				
PROPOSED PHASE 2 COUNTRY PARK LEVELS				
Scale	Drawn	Checked	Revision:	
1:250@A0	JCB		P1	
Date		WNL		
Jan'21				
TIER Project No:				
Drawing Ref:			T_18_2126	
R005-TIE-ZZ-XX-DR-C-6060				