


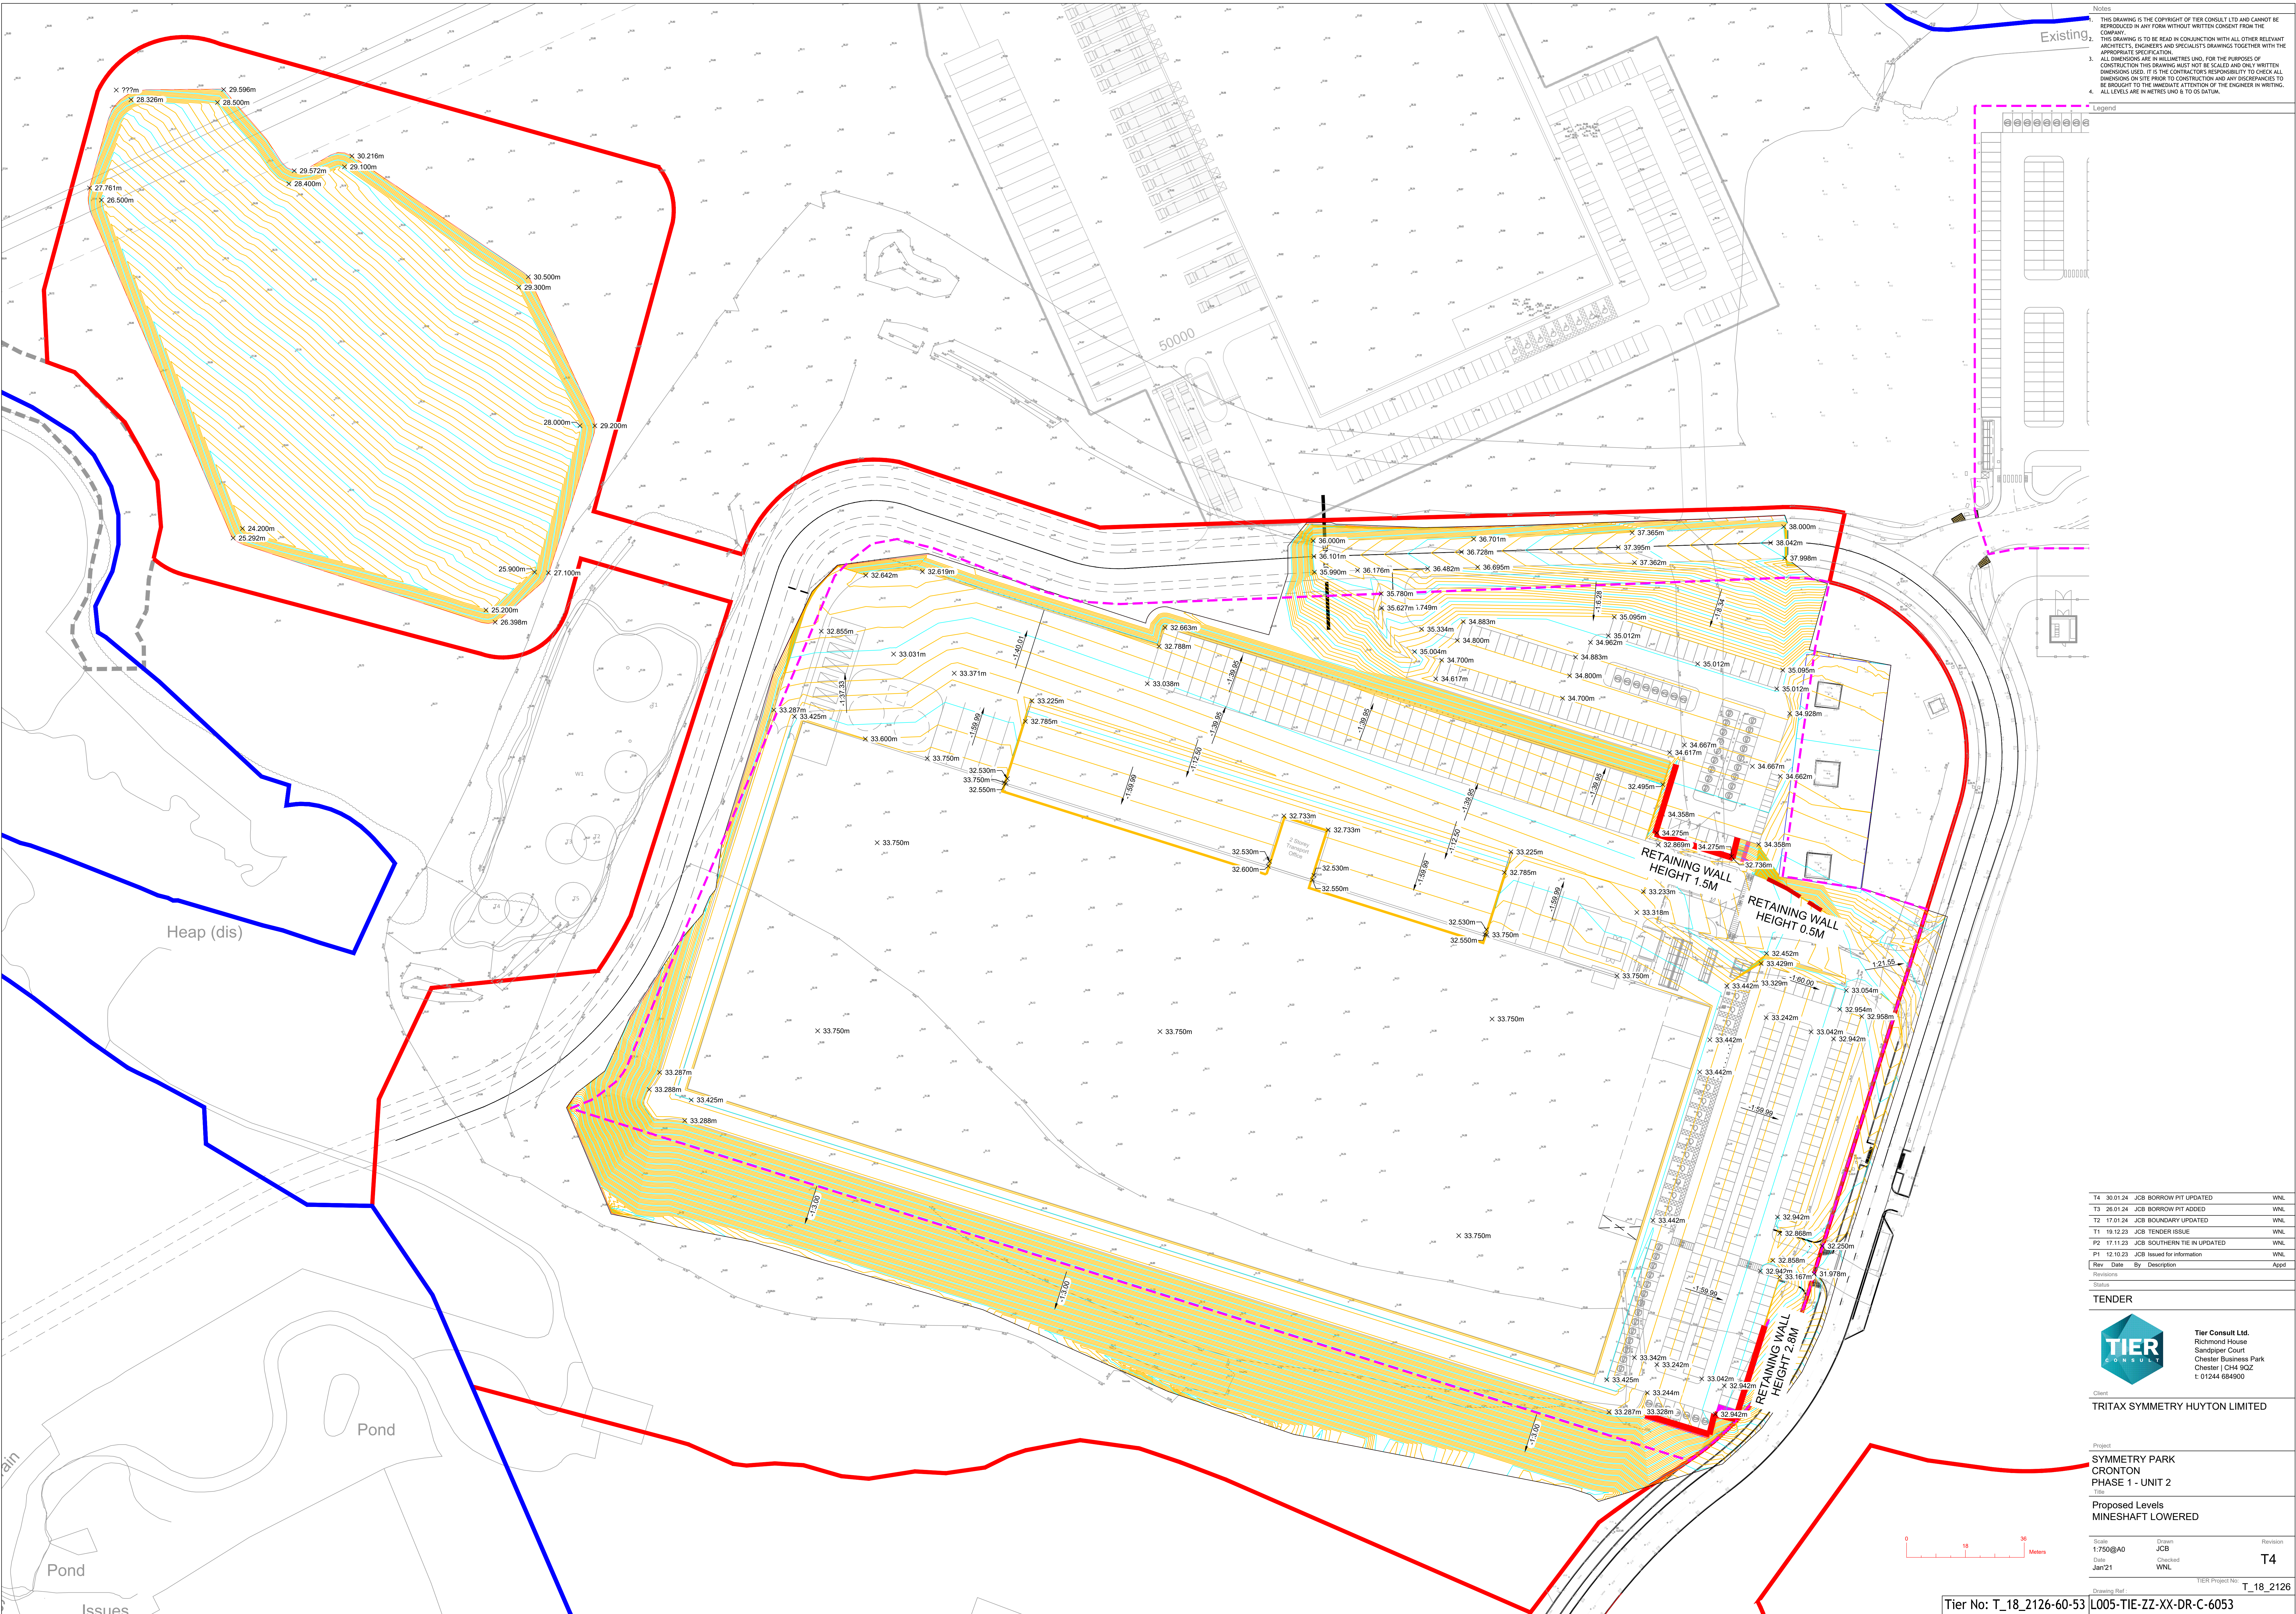

Notes

1. THIS DRAWING IS THE COPYRIGHT OF TIER CONSULT LTD AND CANNOT BE REPRODUCED IN ANY FORM WITHOUT WRITTEN CONSENT FROM THE COMPANY.
2. THIS DRAWING IS TO BE READ IN CONJUNCTION WITH ALL OTHER RELEVANT ARCHITECT'S, ENGINEERS AND SPECIALISTS DRAWINGS TOGETHER WITH THE APPROPRIATE SPECIFICATION.
3. ALL DIMENSIONS ARE IN MILLIMETRES UNLESS OTHERWISE STATED. FOR THE PURPOSES OF CONSTRUCTION THIS DRAWING MUST NOT BE SCALED AND ONLY WRITTEN DIMENSIONS USED. IT IS THE CONTRACTOR'S RESPONSIBILITY TO CHECK ALL DIMENSIONS ON SITE PRIOR TO CONSTRUCTION AND ANY DISCREPANCIES TO BE BROUGHT TO THE IMMEDIATE ATTENTION OF THE ENGINEER IN WRITING.
4. ALL LEVELS ARE IN METRES UNLESS OTHERWISE STATED.

Legend

Rev	Date	By	Description	Appd
T4	30.01.24	JCB	BORROW PIT UPDATED	WNL
T3	28.01.24	JCB	BORROW PIT ADDED	WNL
T2	17.01.24	JCB	BOUNDARY UPDATED	WNL
T1	19.12.23	JCB	TENDER ISSUE	WNL
P2	17.11.23	JCB	SOUTHERN TIE IN UPDATED	WNL
P1	12.10.23	JCB	Issued for information	WNL

Revisions

Drawn

Checked

WNL

Rev	Date	By	Description	Appd
T4	30.01.24	JCB	BORROW PIT UPDATED	WNL
T3	28.01.24	JCB	BORROW PIT ADDED	WNL
T2	17.01.24	JCB	BOUNDARY UPDATED	WNL
T1	19.12.23	JCB	TENDER ISSUE	WNL
P2	17.11.23	JCB	SOUTHERN TIE IN UPDATED	WNL
P1	12.10.23	JCB	Issued for information	WNL

Revisions

Drawn

Checked

WNL

TENDER



Client

TRITAX SYMMETRY HUXTON LIMITED

Project

SYMMETRY PARK
CRONTON
PHASE 1 - UNIT 2

Title

Proposed Levels
MINESHAFT LOWERED

Scale

1:750@A0

Drawn

JCB

Checked

WNL

Date

Jan'21

Revision

T4

Tier Project No

T_18_2126

Drawing Ref

L005-TIE-ZX-DR-C-6053

Tier No: T_18_2126-60-53