



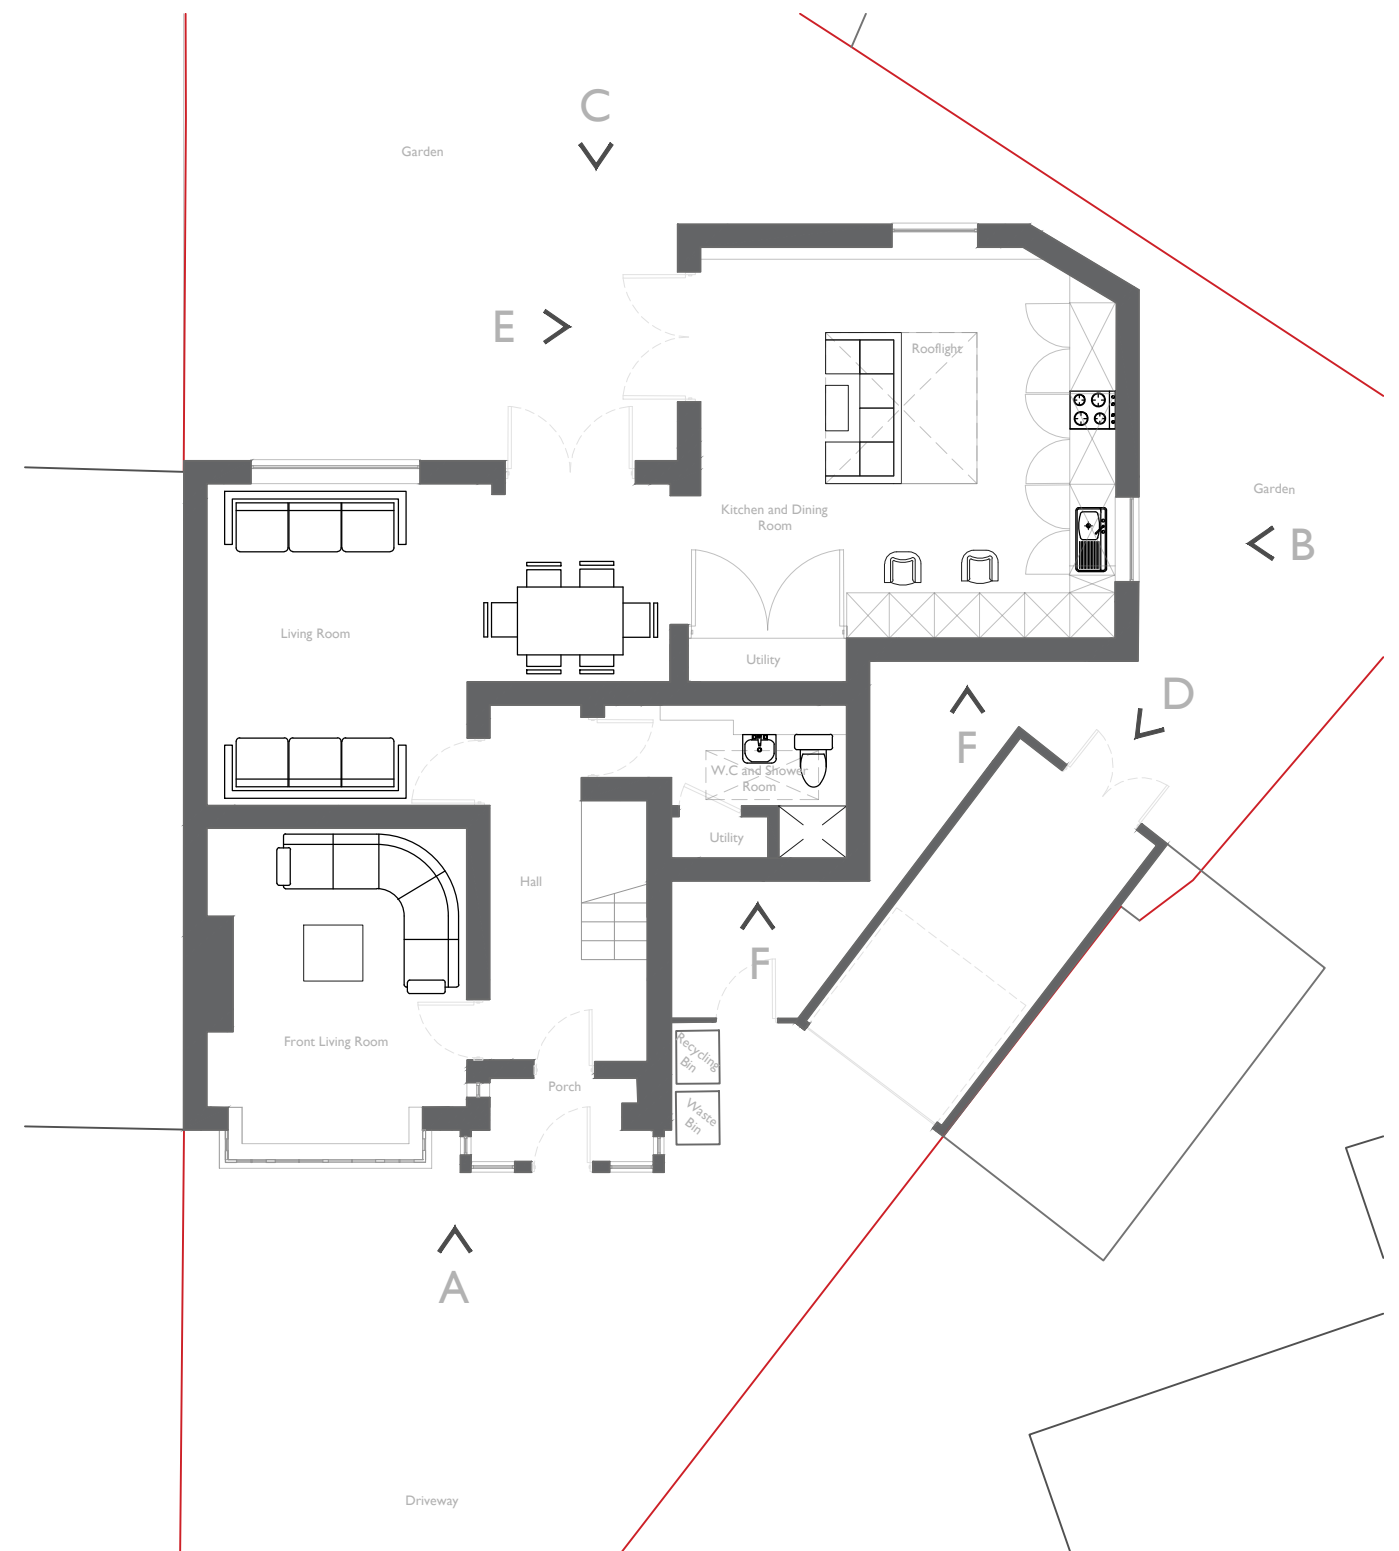

Site Boundary

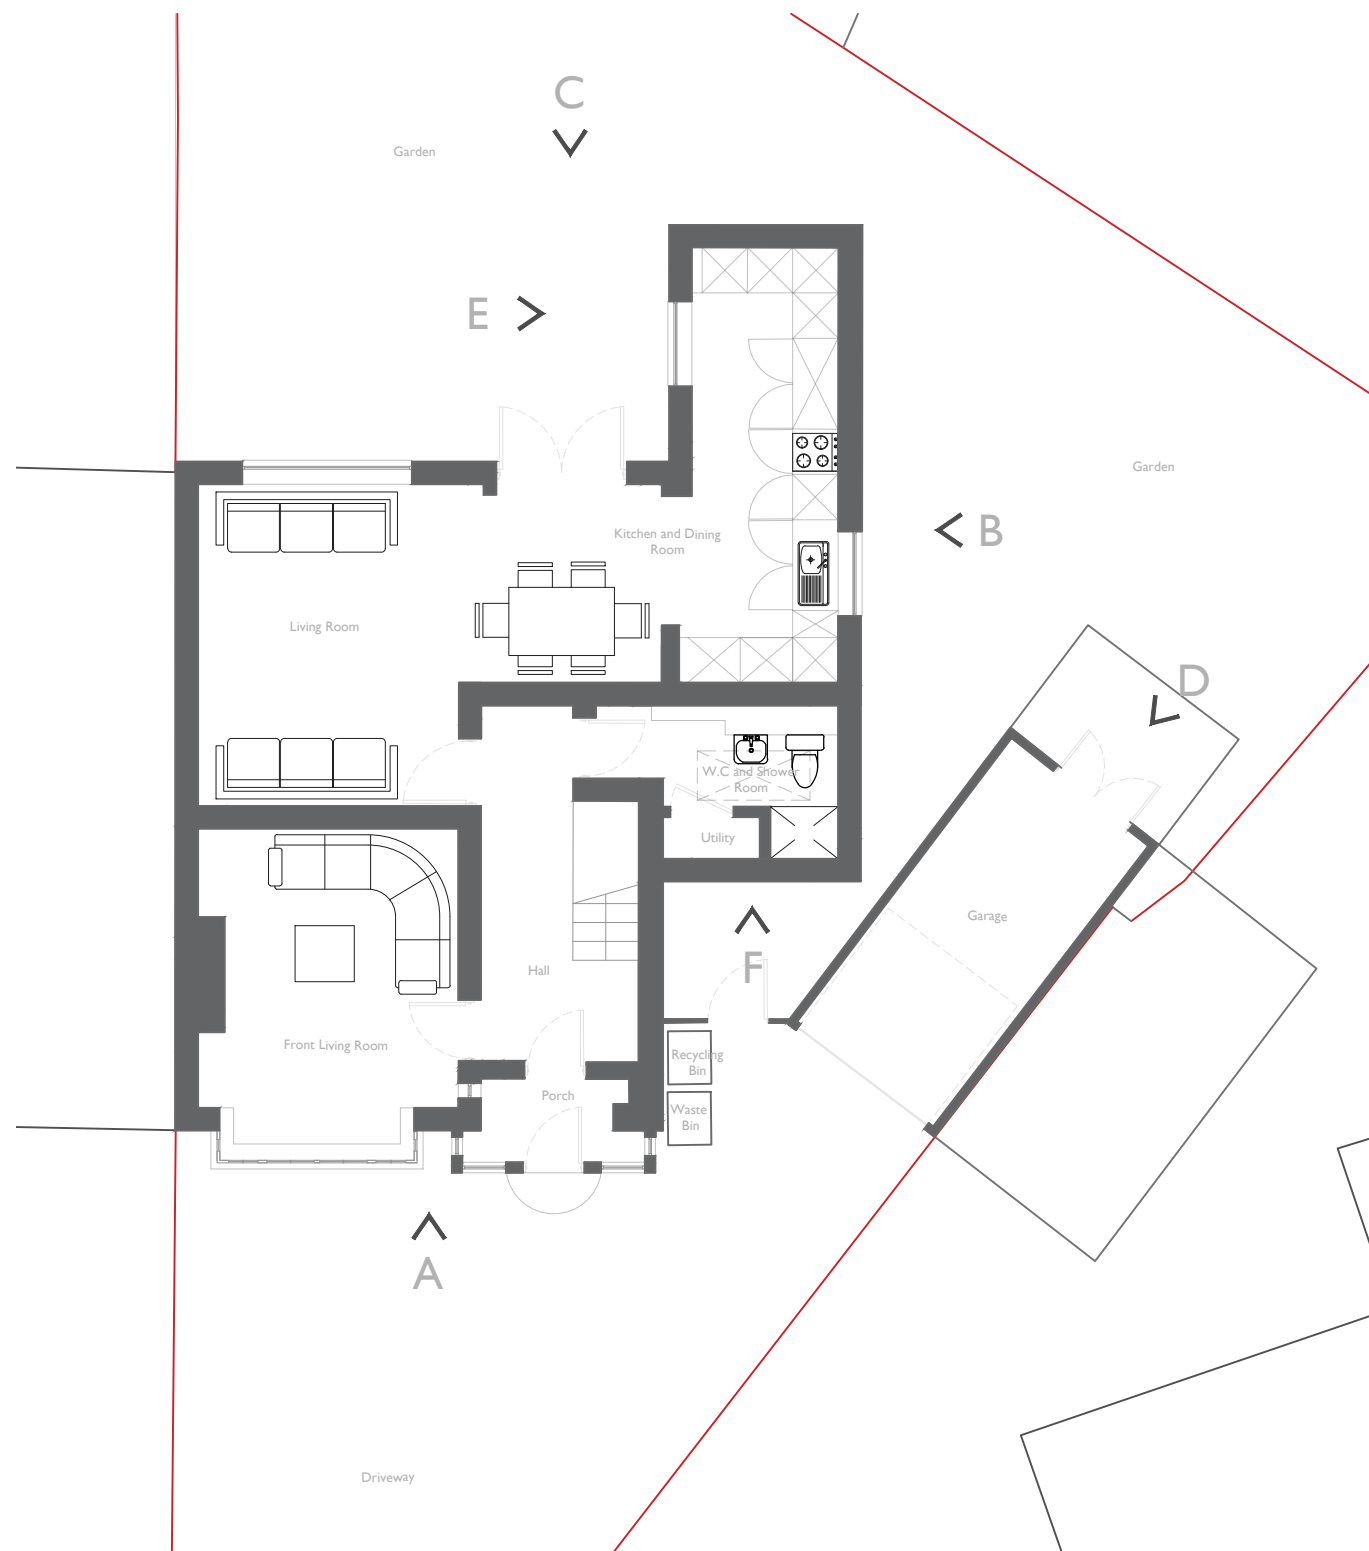

Site: 67 Buttermere Road	Drawing Issue: PP002
Drawings: Existing and Proposed Plans	Date: 08/05/2021