



01m2


025 GRANGEWOOD

001. existing plans1:50 @ A1

Do not scale from this drawing

All dimensions are to be checked on site prior to commencing works on site. Discrepancy found between information given on this drawing and that given elsewhere or recorded on site shall be notified immediately to the project architect in writing.

ground floor plan

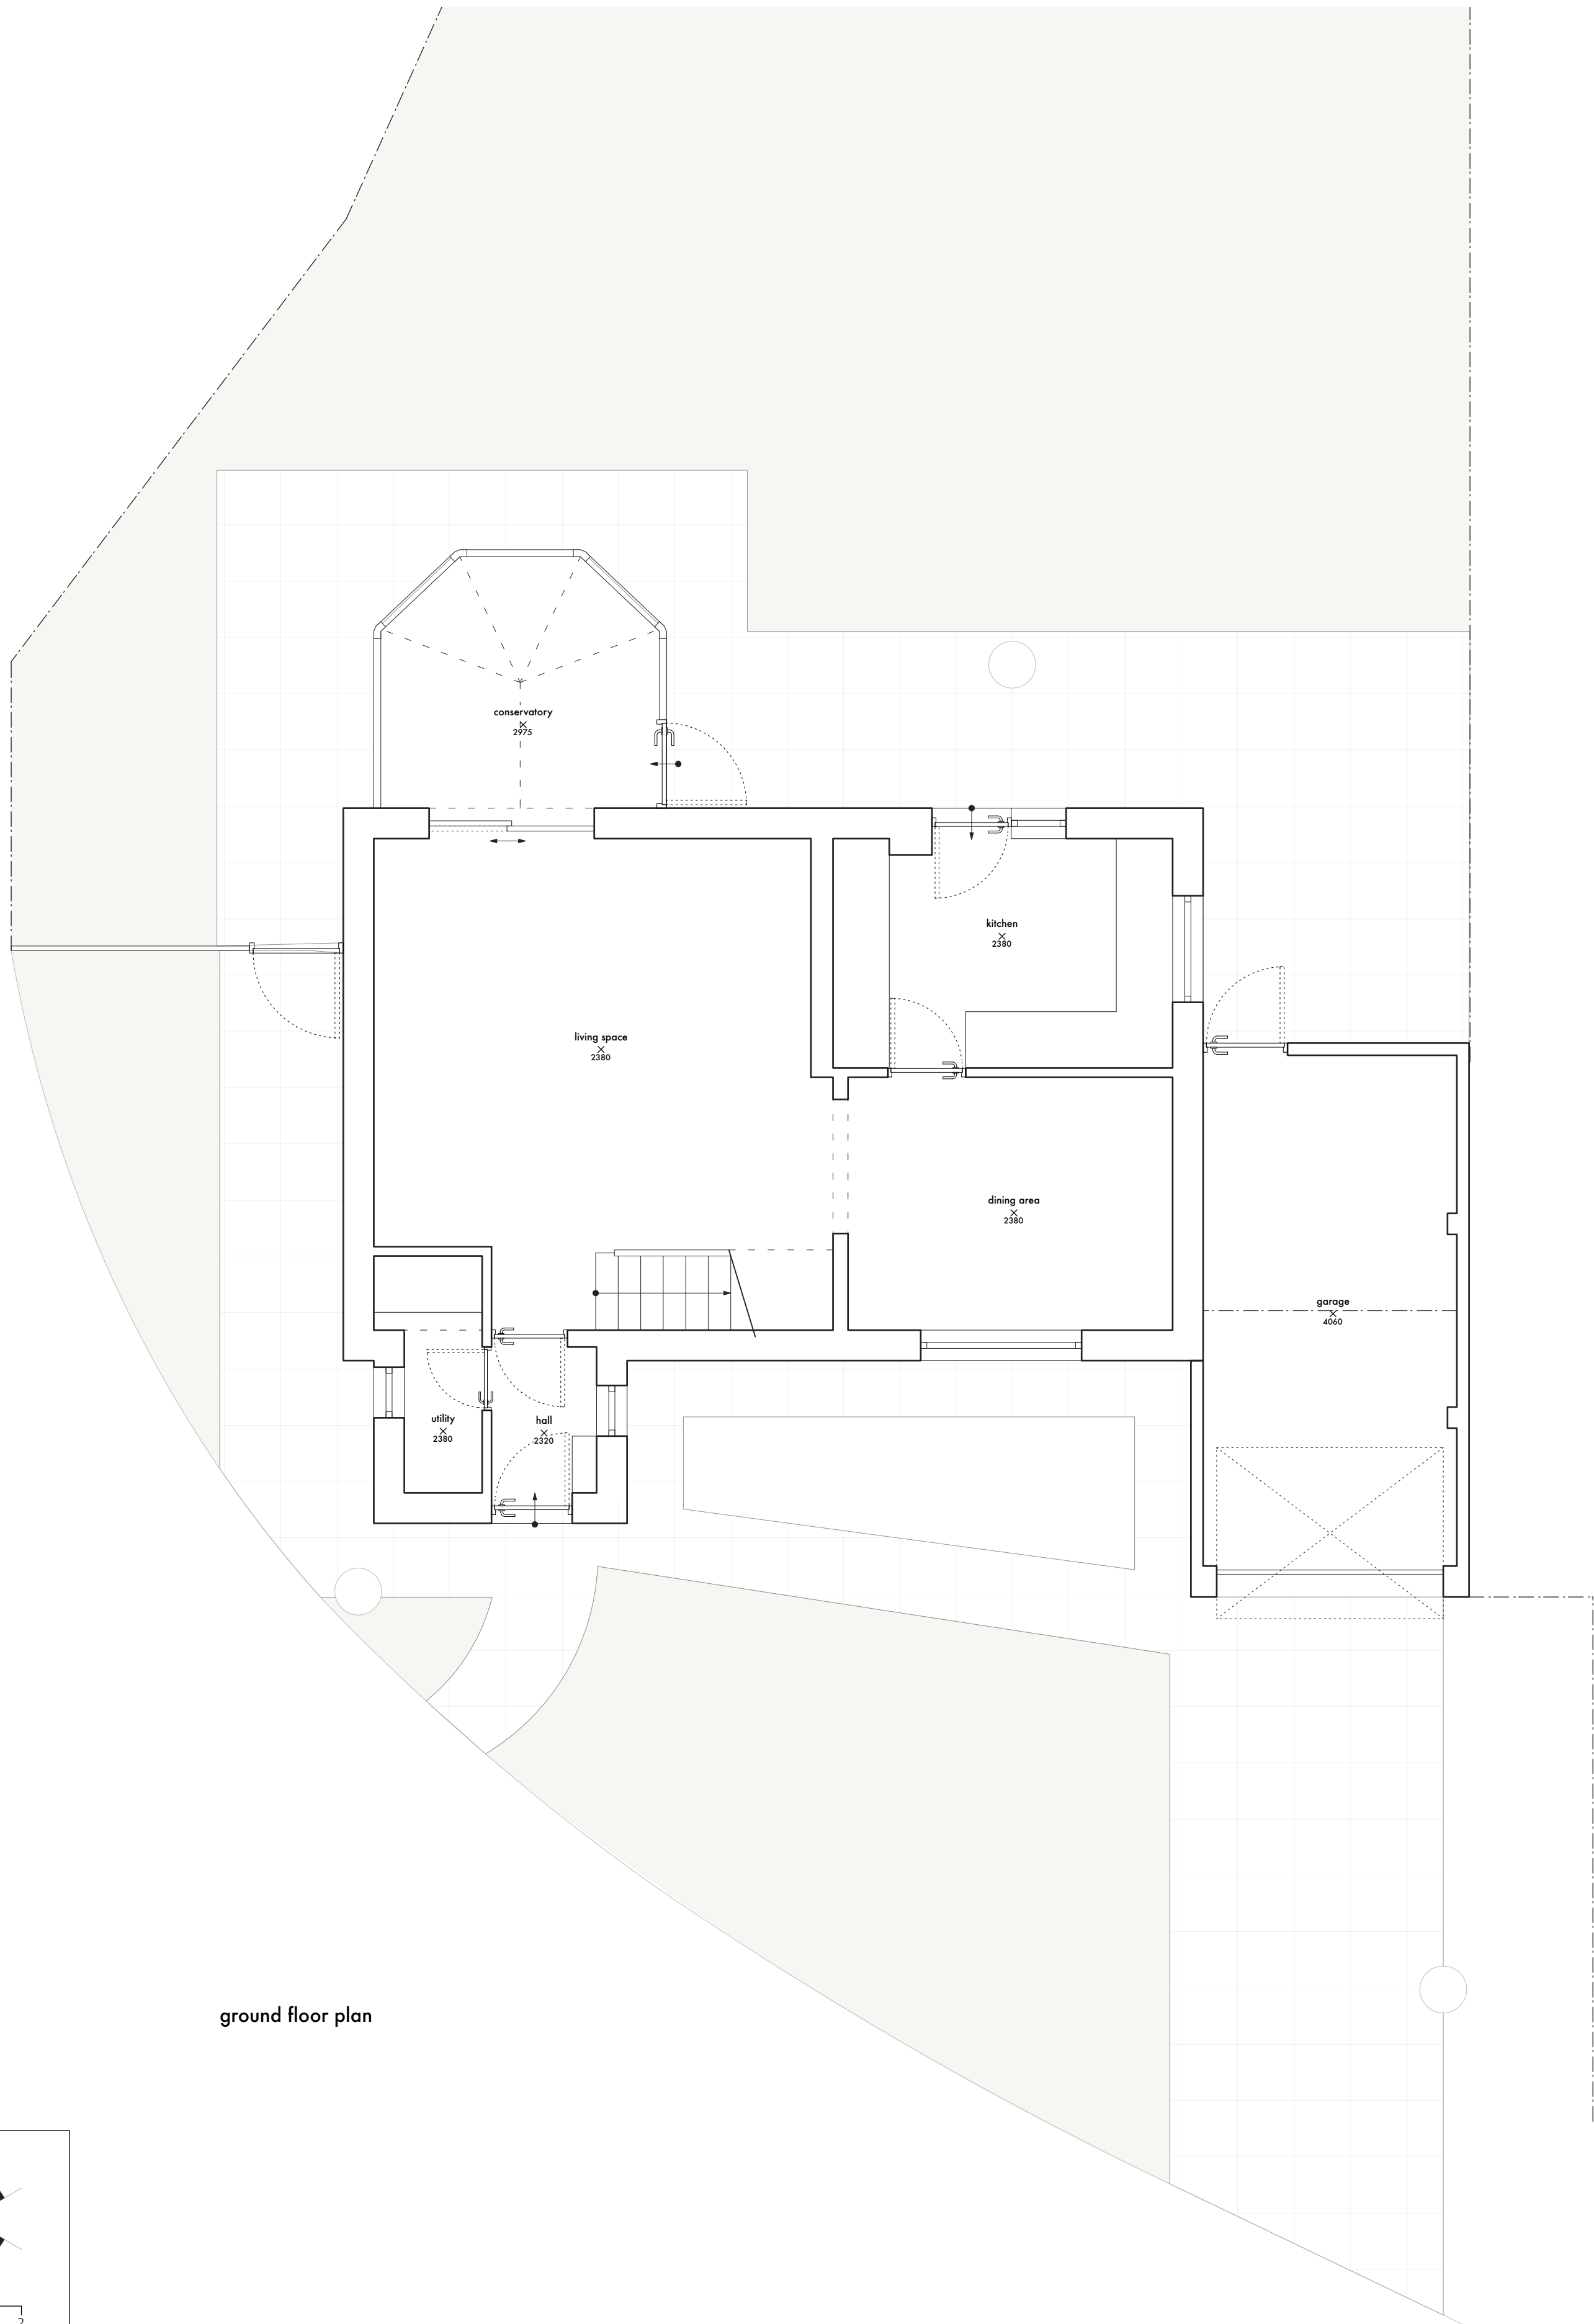

first floor plan

