



ground floor plan

01m2

02


25 GRANGEWOOD

003 proposed plans

1:50 @ A1

Do not scale from this drawing

All dimensions are to be checked on site prior to commencing works on site. Discrepancy found between information given on this drawing and that given elsewhere or recorded on site shall be notified immediately to the project architect in writing.

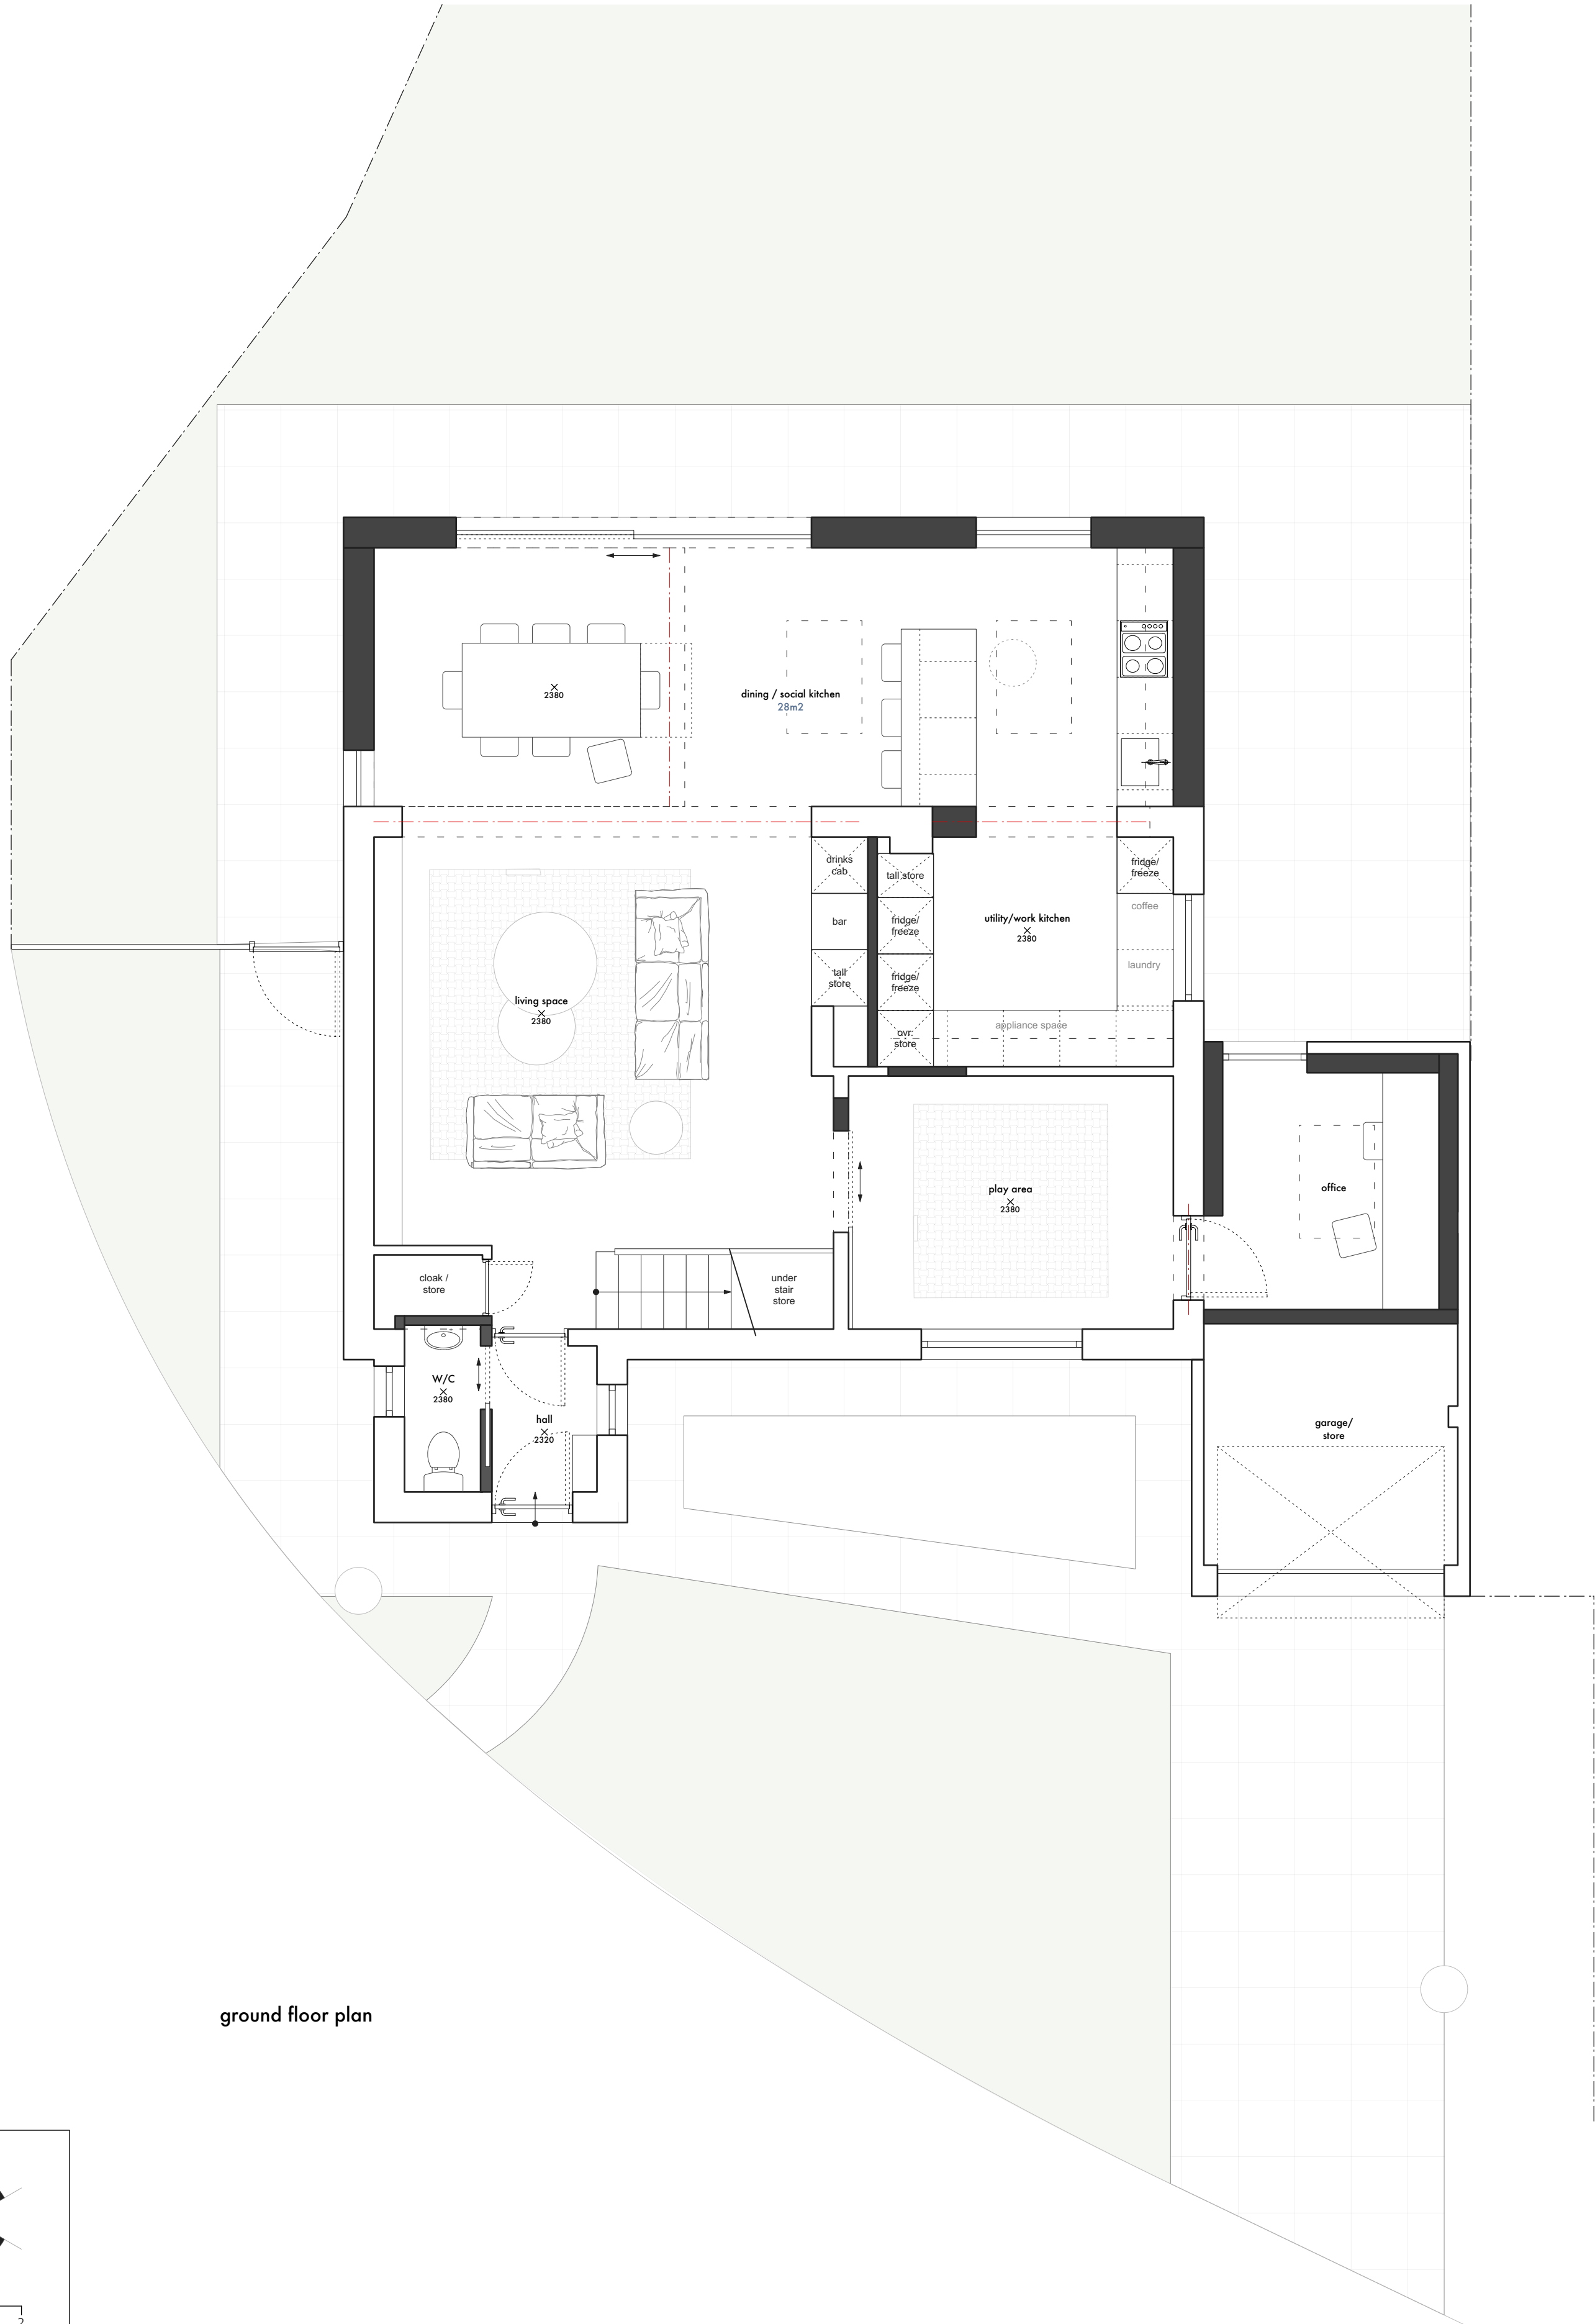

first floor plan

