


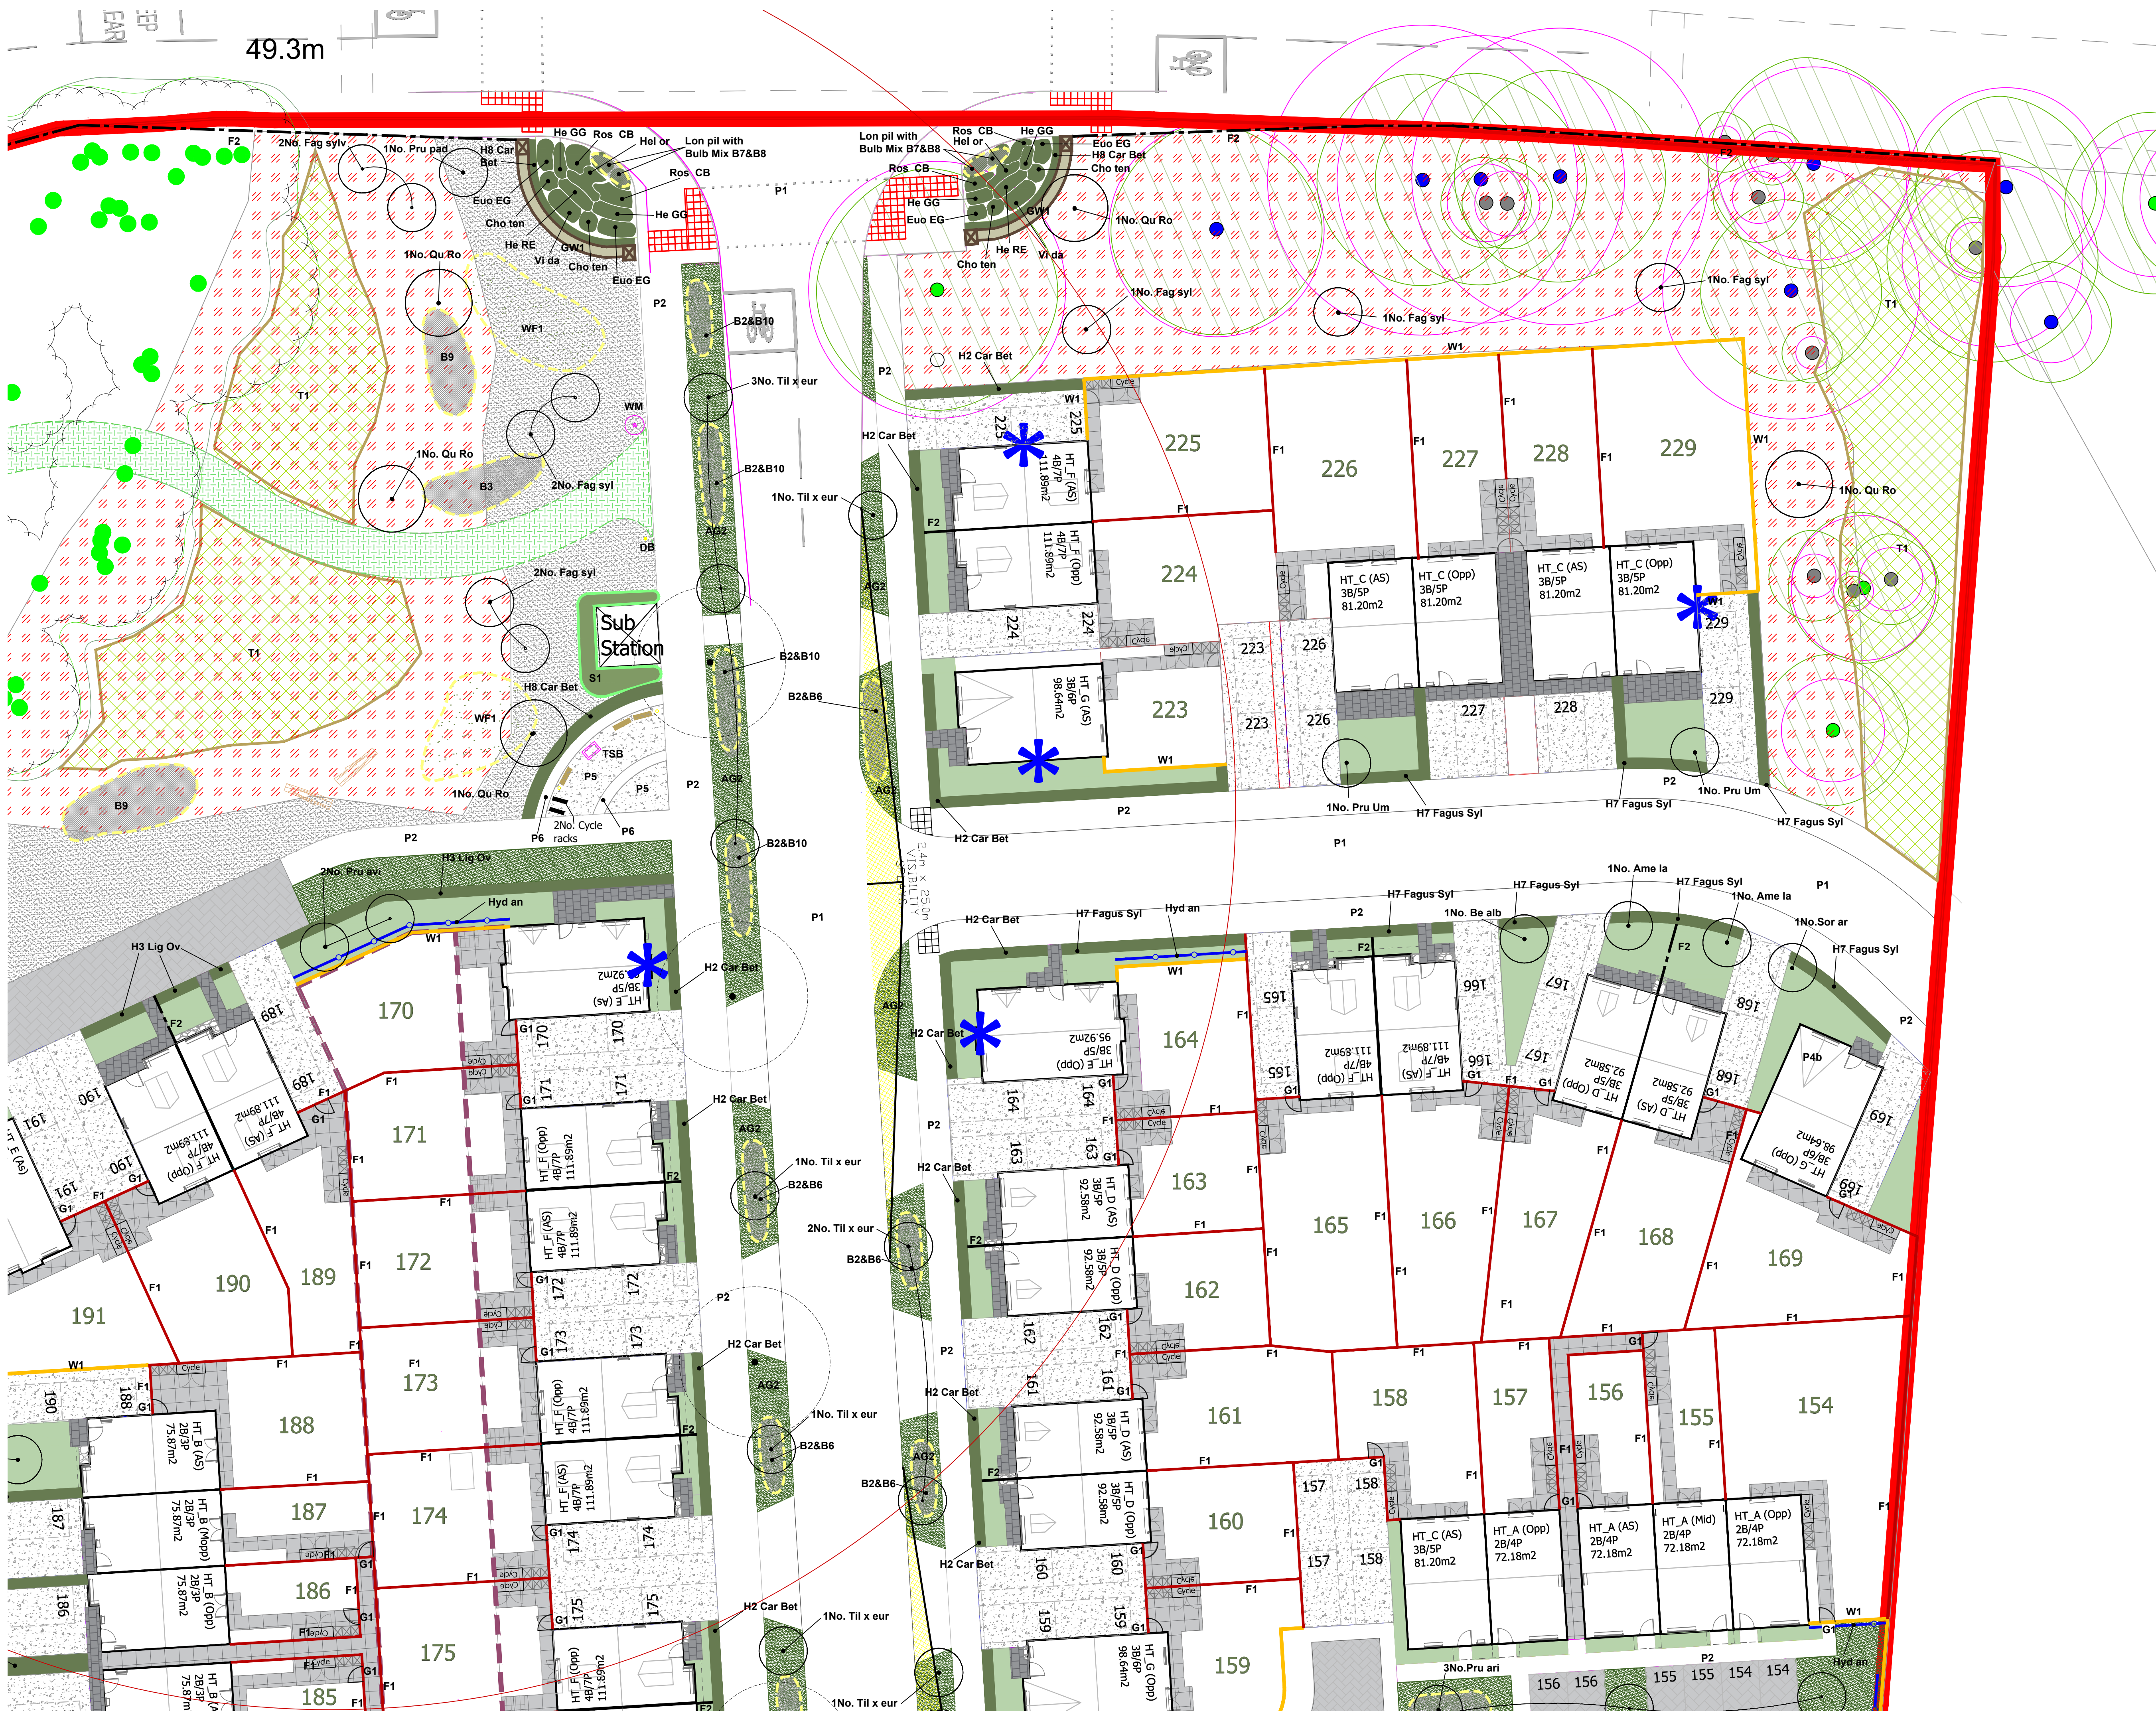

Revision
E Updated landscape layout
F Updated layout and landscape
G Update bulbs to Woodland

Date
18.08.23
02.01.24
22.01.24

Drm
BA
SM
SC

Ckd
SC
SC
SC

LEGEND

Application boundary

SOFT LANDSCAPE

Existing vegetation retained and Root Protection Area (RPA)

Proposed tree plantings. Refer to plant schedule for species mix.

Woodland edge planting with temporary protective fencing. Refer to plant schedule for species mix.

Grass Mix - CODES:
AG1 Amenity Grass mix - Conservation Grassland and Golf Roughs
AG2 Road Verge and embankments mix
AG3 Supreme shade

AG4 Residential rear gardens - not hatched

W1 Wildflower Me - CODES:
W1 Wildflower Treasure Trove mix

W2 Wildflower pond edge mix

W3 Wildflower hedgerow shade tolerant mix

HE1 - Attenuation area herbaceous mix

HE2 - Bio retention area / rain garden herbaceous mix with W2 wildflower mix.

Bulb mixes - CODE
B1 to B10 - Refer to plant schedule.

Proposed native shrub planting - Public Open Space. Mix 1 - Refer to plant schedule.

Proposed shrub planting - Residential Gardens and open space. Mix 2 - Refer to plant schedule.

Climbers - Residential Gardens. Refer to plant schedule.

H Proposed hedge planting. Refer to plant schedule.

FURNITURE

Timber Bollards (B) and Timber Removable Bollards (RB)

Timber Waymarkers (WM)

Timber Sign Board (TSB) and Metal Litterum (ML)

Timber Knee Rail

Benches and bins

Dog Bin - Black (to woodland walk)

Timber Logs informal play equipment

Stone boulders informal play equipment

Timber climbing logs

Timber climbing logs and swing

Indicative lighting column location

HARD LANDSCAPE

Surface material 'P1' - Not rolled asphalt - dark grey to carriageway with silver gret granite aggregates.

Surface material 'P2' - Bitumastic surface - grey to KBC Specification

Surface material 'P3' - Block paving on carriageway.

Surface material 'P4' - Fagus sets - P4a Burnt Ochre and P4b Traditional

Surface material 'P5' - Coloured asphalt natural gravel - 6mm

Surface material 'P6' - Compacted Self-binding Gravel to Lanes Lane Wood

150mm high Gabion basket retaining wall (with wooden fence on top as required to create privacy) - Refer to engineers drawings for locations

Surface material 'P7' - Yorkstone - Blue/gray with buff swishes

Surface material 'P8' - Concrete Flags - grey

Surface material 'P9' - Tactile paving - P9a - Grey and P9b - Buff

Surface material 'P10' - Pea gravel - buff 10mm.

WALL, FENCES, RAILINGS, GATES

Sandstone Entrance / Gateway wall and Piers (GW1) and GW2. Samples and colouring to be approved. Refer to dwgs 3367-RG-L-03 and 04.

W1 Wall Brick. To match architects external finishes and boundary plants (1.8m ht).

RW1 Retaining Wall. Gabion Wall filled with local sandstone. Refer to Engineers drawing.

F1 Timber fence. Close boarded 1.8m ht., with concrete post and kick board and matching timber single gate G1

F2 Creative Estate Fence. Black steel fencing 1.2m ht. and matching single scale gate G2

G1 Gate. 1.8m ht timber single gate.

G2 Gate. 1.2m ht metal single gate.

Refer to Masterplan layouts and Engineers drawing for locations of retaining walls and levels information.

Play area walking distance

Visibility Spays

Note:
For all level information and retaining walls refer to Engineers Plans.

PLANNING
Project:
Halsnead Park, Knowsley

Drawing Title
Landscape Proposals GA
Sheet 03

Date
07/10/22

Scale
1:200 @A1
1:400 @A3

Project No
33678

Drawing No
RG-L-03

Drawn by
PT

Check by
SC/JH

Revision
G

Stantec

Stantec UK Limited
The Blade
Abbey Square
Reading
RG1 3BE
T: 0118 9430 000
stantec.com\uk

Reproduced from the Ordnance Survey Map with the permission of the Controller of HMSO. Crown Copyright Reserved. Licence No. 100019279.

J:\33000\33678 - Halsnead Park RM App\A4 - Drawings & Registers\Landscape\33678-RG-L-01G- Landscape GA Plans.dwg - Sheet 03-A1