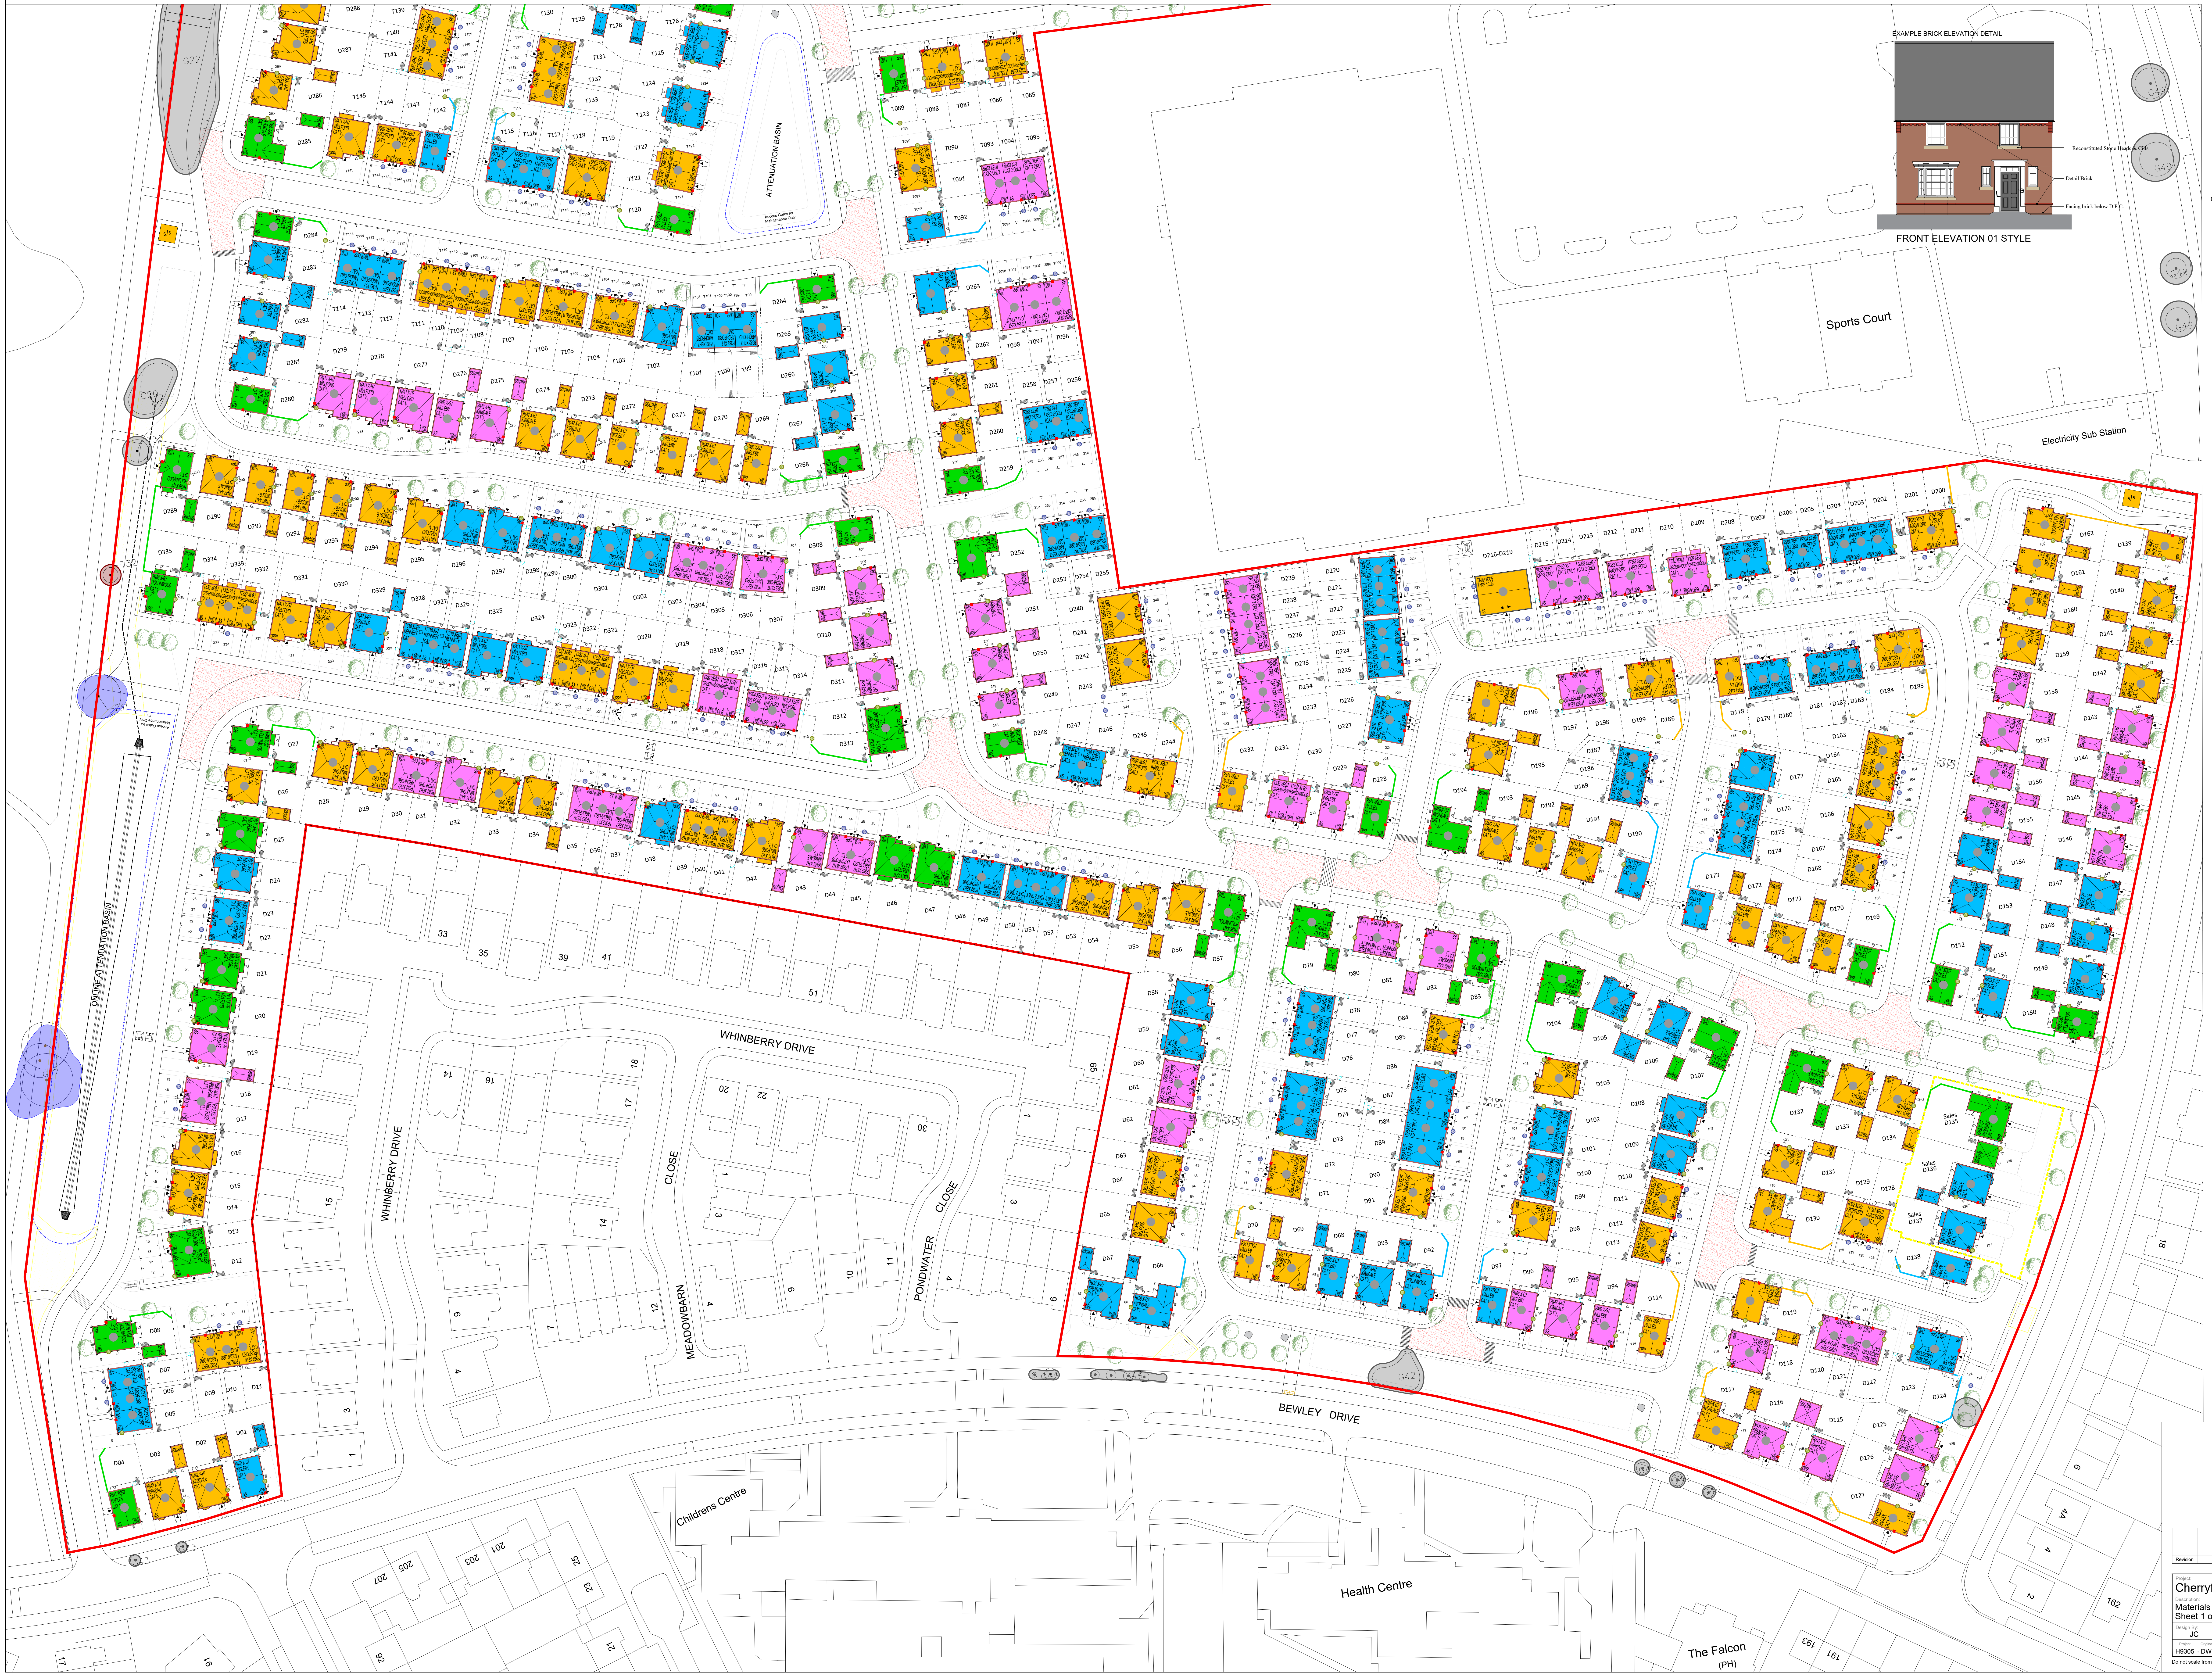

N
E
S
W

0 10m 20m 30m 40m 50m
1:500

CHERRYFIELD DRIVE, KIRKBY MATERIALS PLAN 1 OF 2

Key:

🟧	Materials Palette A: Brick (DWH) Facing Brick- ***Ibstock: Calderstone Claret*** Detail Brick- Ibstock: Ravenhead Smooth Red Stone Cills- Forticrete: Cast Stone in Bath
🟪	Materials Palette B: Brick (DWH) Facing Brick- ***Ibstock: Oakleigh Red Blend*** Detail Brick- Ibstock Ravenhead Smooth Red Stone Cills- Forticrete: Cast Stone in Bath
🟦	Materials Palette C: Brick (DWH) Facing Brick- ***Ibstock: Calderstone Russett*** Detail Brick- Ibstock Ravenhead Smooth Red Stone Cills- Forticrete: Cast Stone in Bath
🟩	Materials Palette D: Brick (DWH) Facing Brick- ***Ibstock: Minster Sandstone*** Detail Brick- Ibstock Ravenhead Smooth Red Stone Cills- Forticrete: Cast Stone in Bath
●	Roof Tile A ***Russell Grampian - Slate Grey***
▨	Barratt Homes Parcel (Please refer to exact layouts)

Materials Palette ALL PLOTS (DWH)

Front Door -	Colour Black
Garage Door -	Colour Black
RW Goods -	Colour Black
Windows -	White uPVC

Revision	Description	Date	Design By

Project:
Cherryfield Drive, Kirkby

Description:
Materials Plan (DWH)
Sheet 1 of 2

Design By:	Date:	Scale at A0:	Revision:
JC	11-03-24	1:500	F

Project	Originator	Functional	Spatial	Form	Discipline	Number
H9305 -	DWH -	XX -	XX -	DR -	UD -	203150

Barratt & David Wilson Homes
North West
2nd Floor, 303 Bridgewater Place,
Birchwood Park, Warrington
Cheshire, WA3 6XF
Telephone 01925 846600

DAVID WILSON HOMES
WHERE QUALITY LIVES

BARRATT
HOMES

Do not scale from this drawing. Work to given dimensions only. Any discrepancies are to be reported to Originator.