


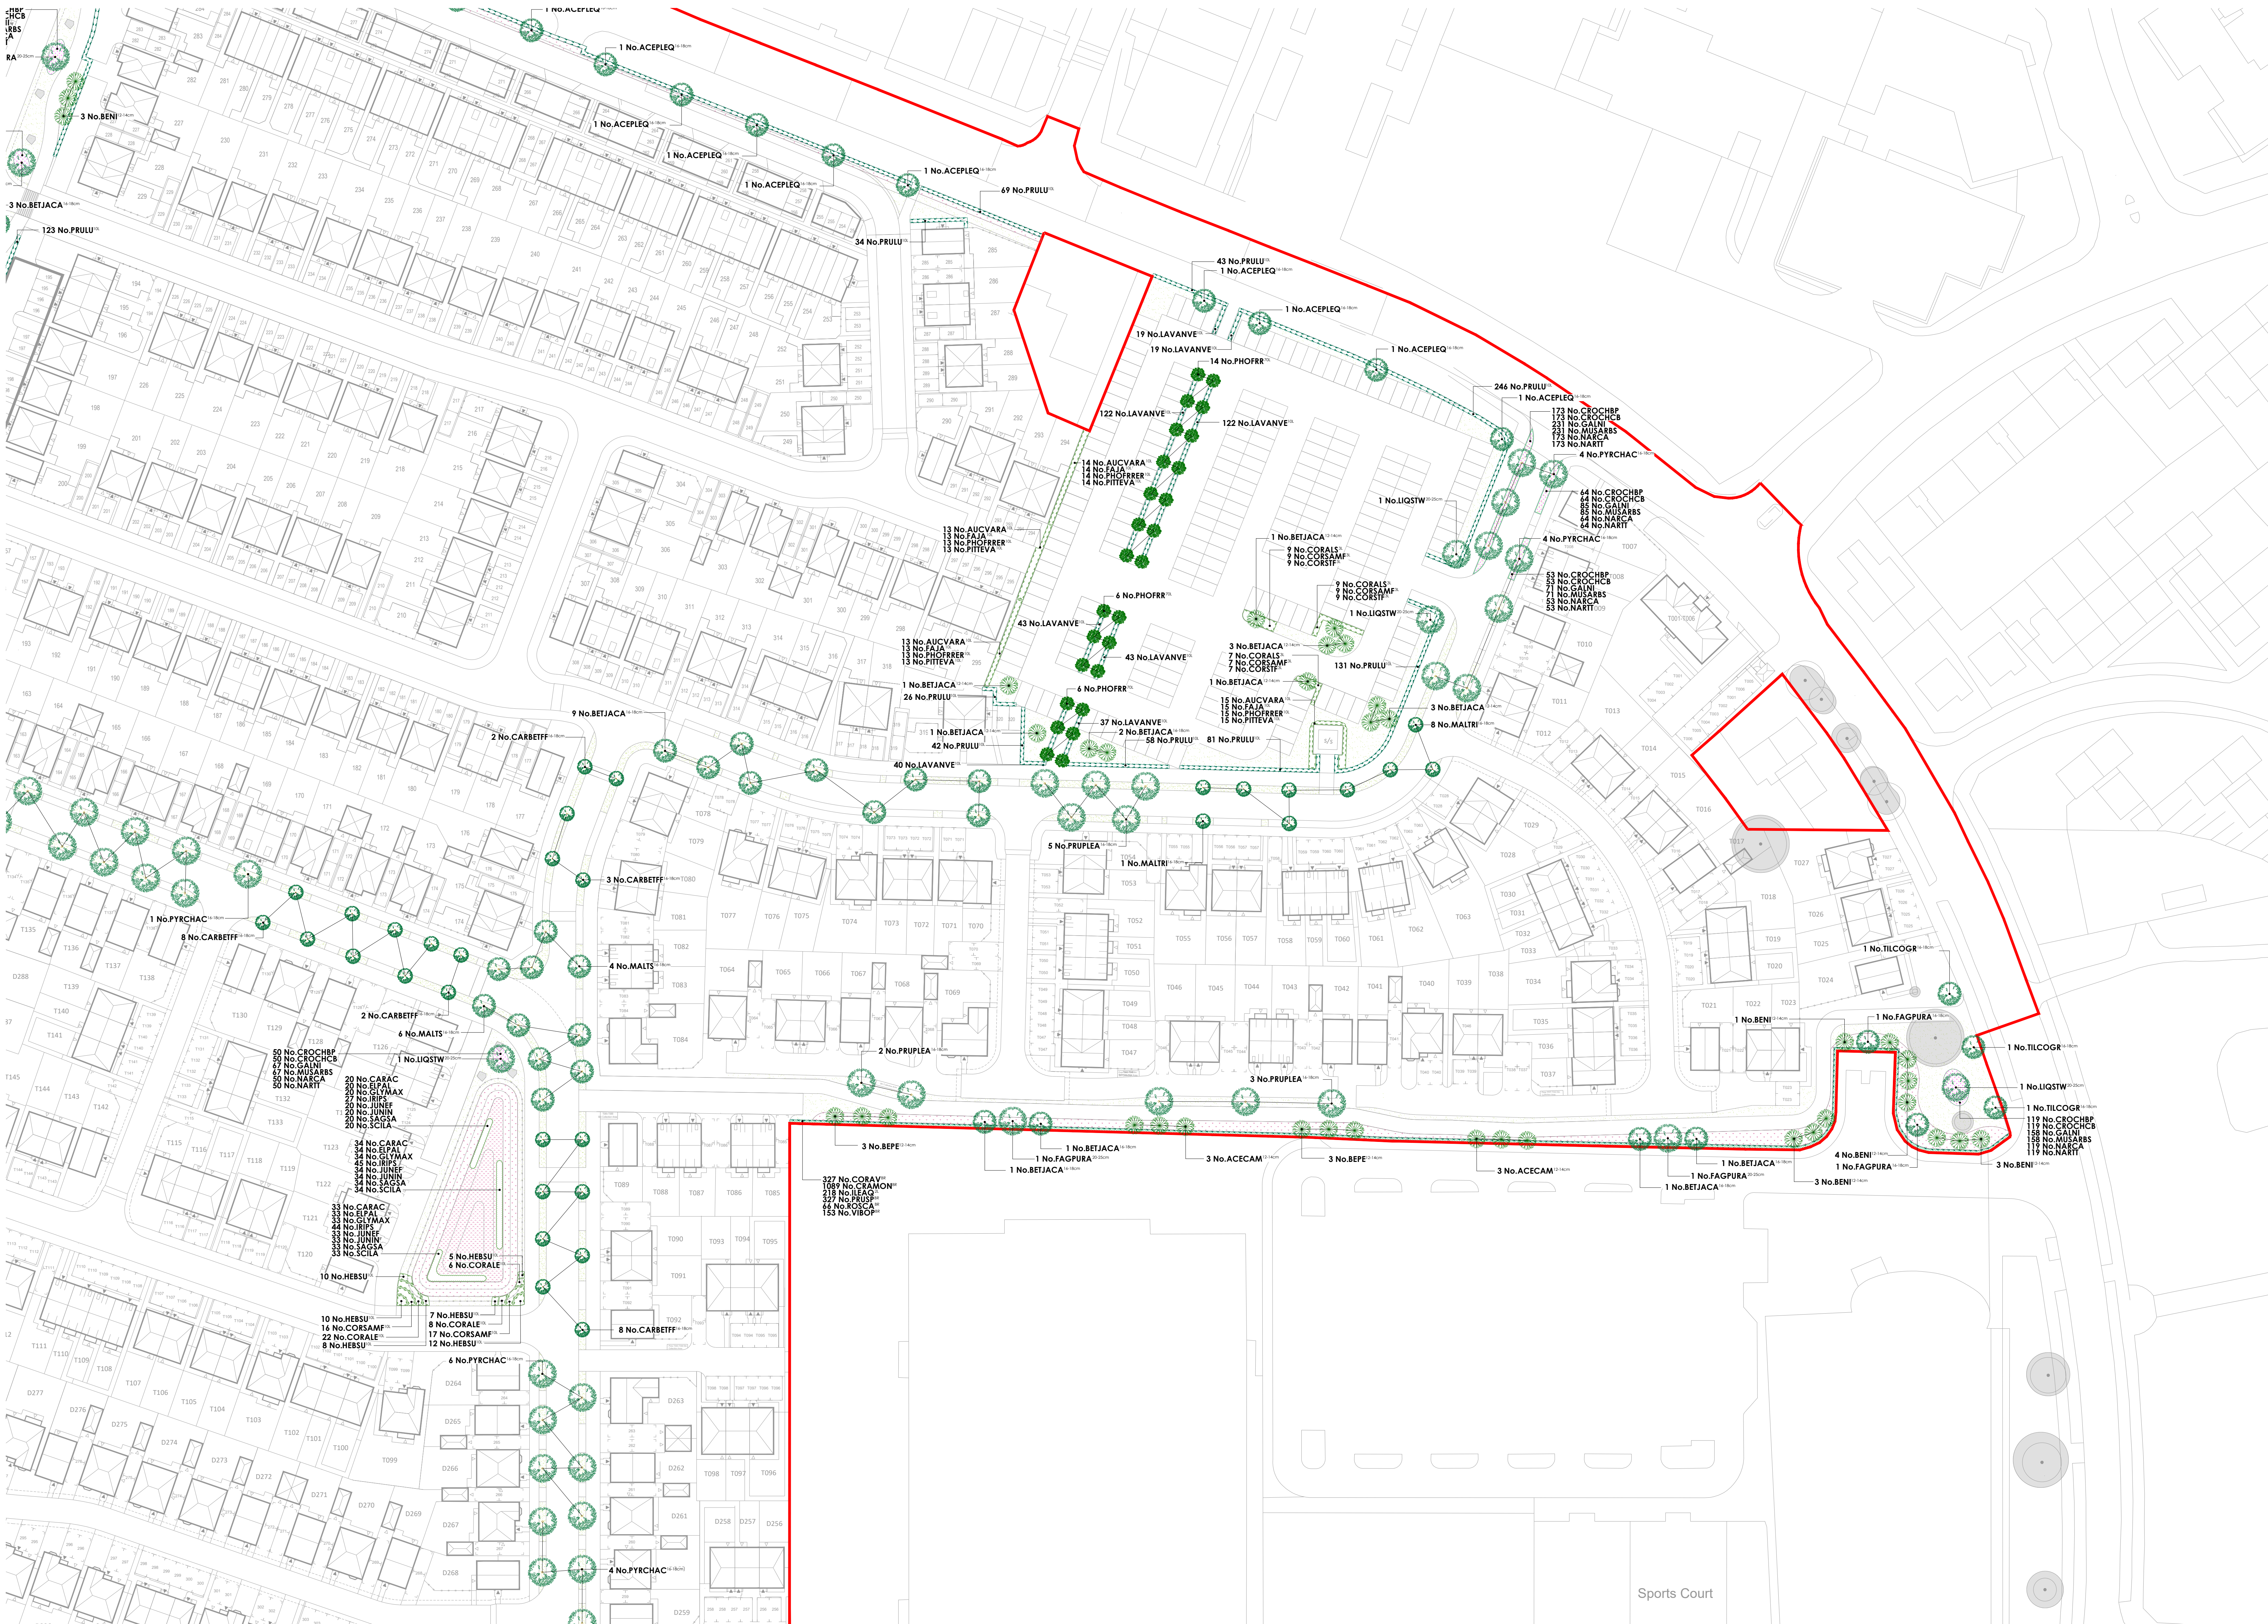

PLANT SCHEDULE						
Trees						
Abbr	Species	Supply	Height	Girth	Number	
ACECAM	Acer campestre	HStd: BR	350-425cm	12-14cm	12	
ACEPLEQ	Acer platanoides 'Emerald Queen'	HStd: RB	450-425cm	16-18cm	15	
BENI	Betula nigra	HStd: RB	350-425cm	12-14cm	14	
BEPE	Betula pendula	HStd: RB	350-425cm	12-14cm	18	
BETJACA	Betula utilis jacquemontii	HStd: RB	450-425cm	16-18cm	44	
BETJACA	Betula utilis jacquemontii	HStd: RB	350-425cm	12-14cm	10	
CARBETFF	Carpinus betulus 'Trans Fontaine'	HStd: RB	450-425cm	16-18cm	35	
FAGPURA	Fagus sylvatica 'Purpurea'	SM: RB	400cm+	20-25cm	3	
FAGPURA	Fagus sylvatica 'Purpurea'	HStd: RB	450-425cm	16-18cm	2	
LIGSTW	Liquidambar styraciflua 'Worplesdon'	SM: RB	600cm+	20-25cm	7	
MAGRO	Magnolia kobus	HStd: RB	450-425cm	16-18cm	1	
MALTRI	Malus tchotchki	HStd: RB	450-425cm	16-18cm	23	
MALTS	Malus tchotchki	HStd: RB	450-425cm	16-18cm	14	
PRUAV	Prunus avium	HStd: BR	350-425cm	12-14cm	4	
PRUPEA	Prunus avium 'Pena'	HStd: RB	450-425cm	16-18cm	33	
PRUPEA	Prunus avium 'Pena'	HStd: RB	425-400cm	14-16cm	11	
PYRCHAC	Pyrus calleryana 'Charicleer'	HStd: RB	450-425cm	16-18cm	50	
SORAU	Sorbus aucuparia	HStd: BR	350-425cm	12-14cm	5	
TILCOGR	Tilia cordata 'Green Spire'	HStd: RB	450-425cm	16-18cm	3	
					Total	304
Specimen Shrubs						
Abbr	Species	Pot Size	Height	Habit	Number	
PHOFRR	Photinia x fraseri 'Red Robin'	70L	225-250cm	Std: 12-14cm girth	26	
					Total	26
Single Species Hedgerows						
Abbr	Species	Pot Size	Height	Habit	Density	Number
LAVANVE	Lavandula angustifolia 'Vera'	10L	30-40cm	Bushy 0.35Ch	445	
PRULU	Prunus lauricina	10L	80-100cm	Bushy 0.4Ch	2328	
					Total	2773
Native Hedgerow Mix						
Abbr	Species	Supply	Height	Density	Number	
CORAV	Corylus avellana	BR	60-80cm	0.4Ch Triple Staggered at 0.25m offset	327	
CORAMON	Cornus monogyna	BR	125-150cm	0.4Ch Triple Staggered at 0.25m offset	1089	
ILSAO	Ilex aquifolium	2L	40-60cm	0.4Ch Triple Staggered at 0.25m offset	218	
PRUSP	Prunus spinosa	BR	60-80cm	0.4Ch Triple Staggered at 0.25m offset	327	
ROSCA	Rosa canina	BR	40-60cm	0.4Ch Triple Staggered at 0.25m offset	66	
VIBOP	Viburnum opulus	BR	40-60cm	0.4Ch Triple Staggered at 0.25m offset	133	
					Total	2180
Shrubs						
Abbr	Species	Pot Size	Height	Habit	Density	Number
AUCVARA	Aucuba japonica 'Variegata'	10L	60-80cm	Bushy 0.7Ch	100	
CORALE	Cornus alba 'Elegantissima'	10L	80-100cm	Bushy 0.7Ch	36	
CORSAM	Cornus sanguinea 'Midwinter Fire'	10L	40-60cm	Bushy 0.7Ch	33	
FAJA	Fatsia japonica	10L	60-80cm	Bushy 0.7Ch	100	
HEBSU	Hebe Sutherlandii	10L	30-40cm	Bushy 0.7Ch	52	
HEBRVA	Hebe franciscana 'Variegata'	10L	40-60cm	Bushy 0.7Ch	11	
LAVANVE	Lavandula angustifolia 'Vera'	10L	30-40cm	Bushy 0.7Ch	12	
PHOFRR	Photinia fraseri 'Red Robin'	10L	80-100cm	Bushy 0.7Ch	100	
PITREVA	Pittosporum tenuifolium 'Variegatum'	10L	40-60cm	Bushy 0.7Ch	100	
PRULAO	Prunus laurocerasus 'Otto Luyken'	10L	60-80cm	Bushy 0.7Ch	11	
					Total	555
Amenity Shrubs - Cornus Mix						
Abbr	Species	Pot Size	Height	Habit	Density	Number
CORALS	Cornus alba 'Sibirica'	3L	60-80cm	Branched 0.8Ch	25	
CORSAM	Cornus sanguinea 'Midwinter Fire'	3L	60-80cm	Branched 0.8Ch	25	
CORSIF	Cornus stolonifera 'Flavamea'	3L	60-80cm	Branched 0.8Ch	25	
					Total	75
Marginal / Aquatics						
Abbr	Species	Supply	Density	Area	Number	
CARAC	Carex acuta	Plug 100cc	10/m²	17.37m²	176	
ELPAL	Eleocharis palustris	Plug 100cc	10/m²	17.37m²	176	
GLYMAX	Glyceria maxima	Plug 100cc	10/m²	17.37m²	176	
IRIPS	Iris pseudacorus	Plug 100cc	10/m²	23.16m²	235	
JUNEF	Juncus effusus	Plug 100cc	10/m²	17.37m²	176	
JUNIN	Juncus inflexus	Plug 100cc	10/m²	17.37m²	176	
SAGSA	Sagittaria sagittifolia	Plug 100cc	10/m²	17.37m²	176	
SCILA	Scirpus lacustris	Plug 100cc	10/m²	17.37m²	176	
					Total	1467
Bulbs						
Abbr	Species	Supply	Density	Number		
CROCHBP	Crocus chrysanthus 'Blue Pearl'	Bulb	25/m²	478		
CROCHCB	Crocus chrysanthus 'Cream Beauty'	Bulb	25/m²	478		
GALNI	Galanthus nivalis	Bulb	25/m²	905		
MUSARBS	Muscari armeniacum 'Blue Spire'	Bulb	25/m²	905		
NARCA	Narcissus 'Candiculus'	Bulb	25/m²	478		
NARTT	Narcissus 'Tete a Tete'	Bulb	25/m²	478		
					Total	4522
KEY						
Application site boundary.						
Existing vegetation. Refer to approved tree survey for exact details on tree retention and removal.						
Turf & Seeding						
Turf	Turf to gardens to be laid as Rolawn 'Medallion', or similar approved.					
Amenity Grassland						
EL1	Flowering Lawn Mix, as supplied by Emorsgate Seeds (www.wildseed.co.uk) or similar approved.					
Meadow Grassland						
EM1	General Purpose Meadow Mix, as supplied by Emorsgate Seeds (www.wildseed.co.uk) or similar approved.					
Wet Meadow Grassland						
EW6	Seed mixture for wetlands, as supplied by Emorsgate Seeds (www.wildseed.co.uk) or similar approved.					

Drawing to be read in conjunction with GL1859 00 Landscape Specification & Designer's Risk Assessment.