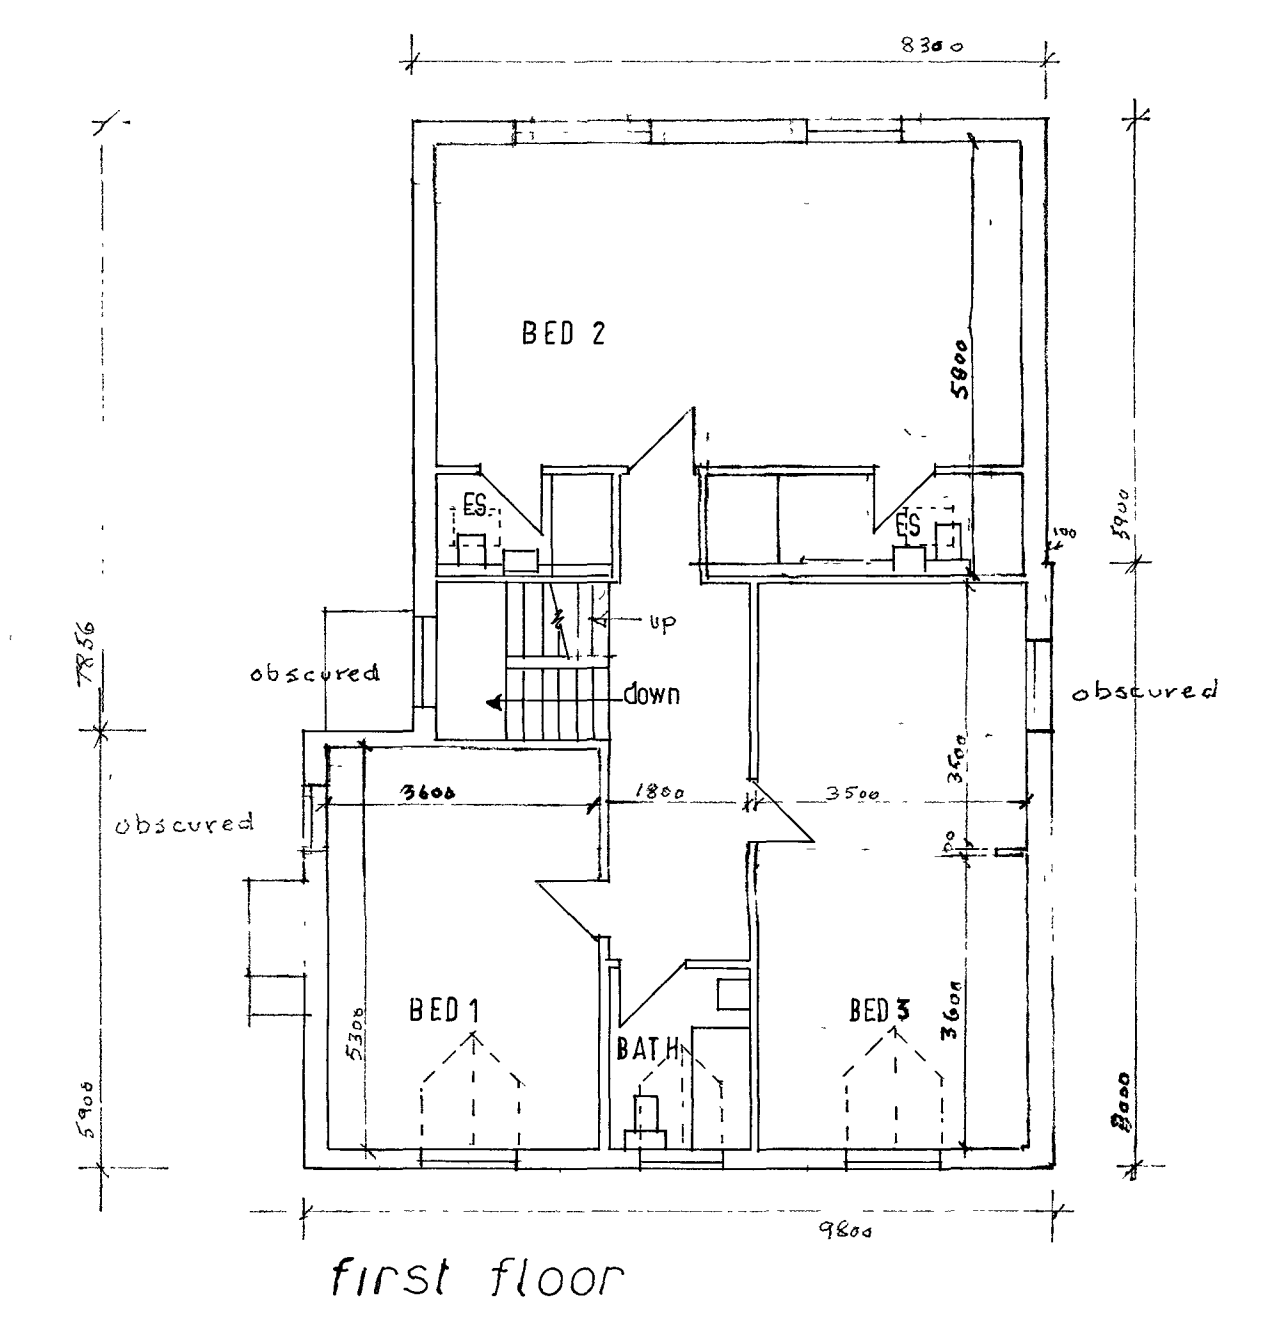
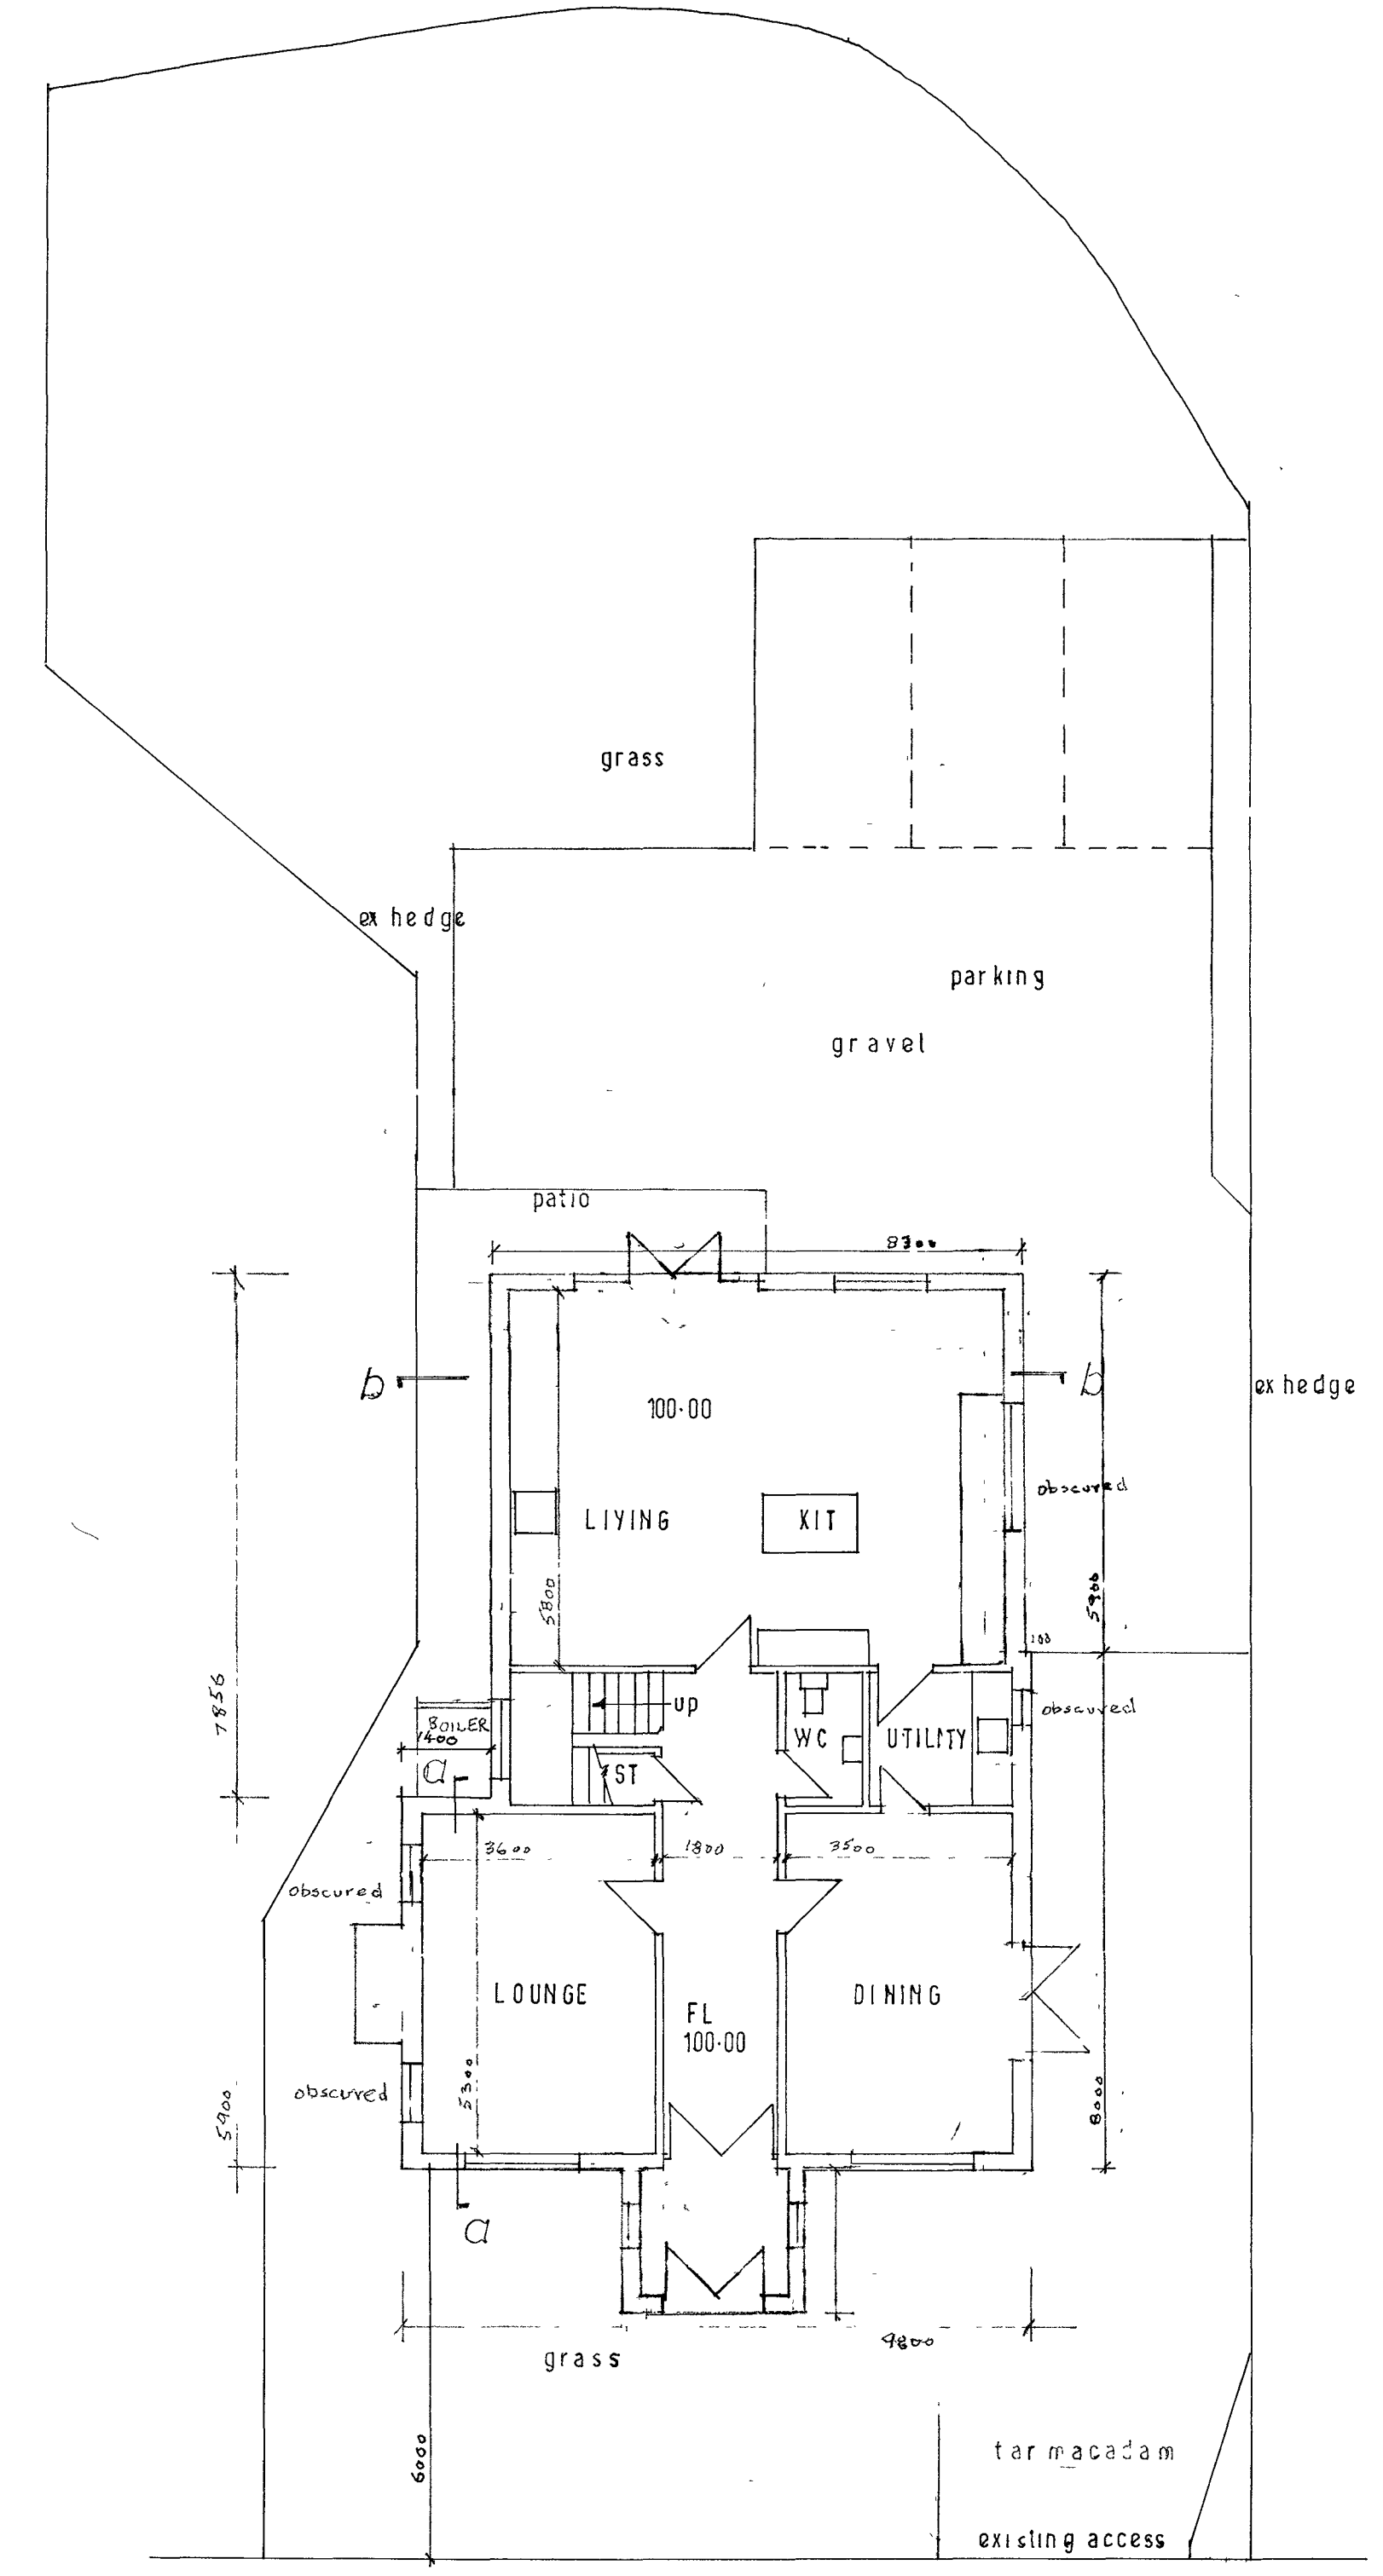
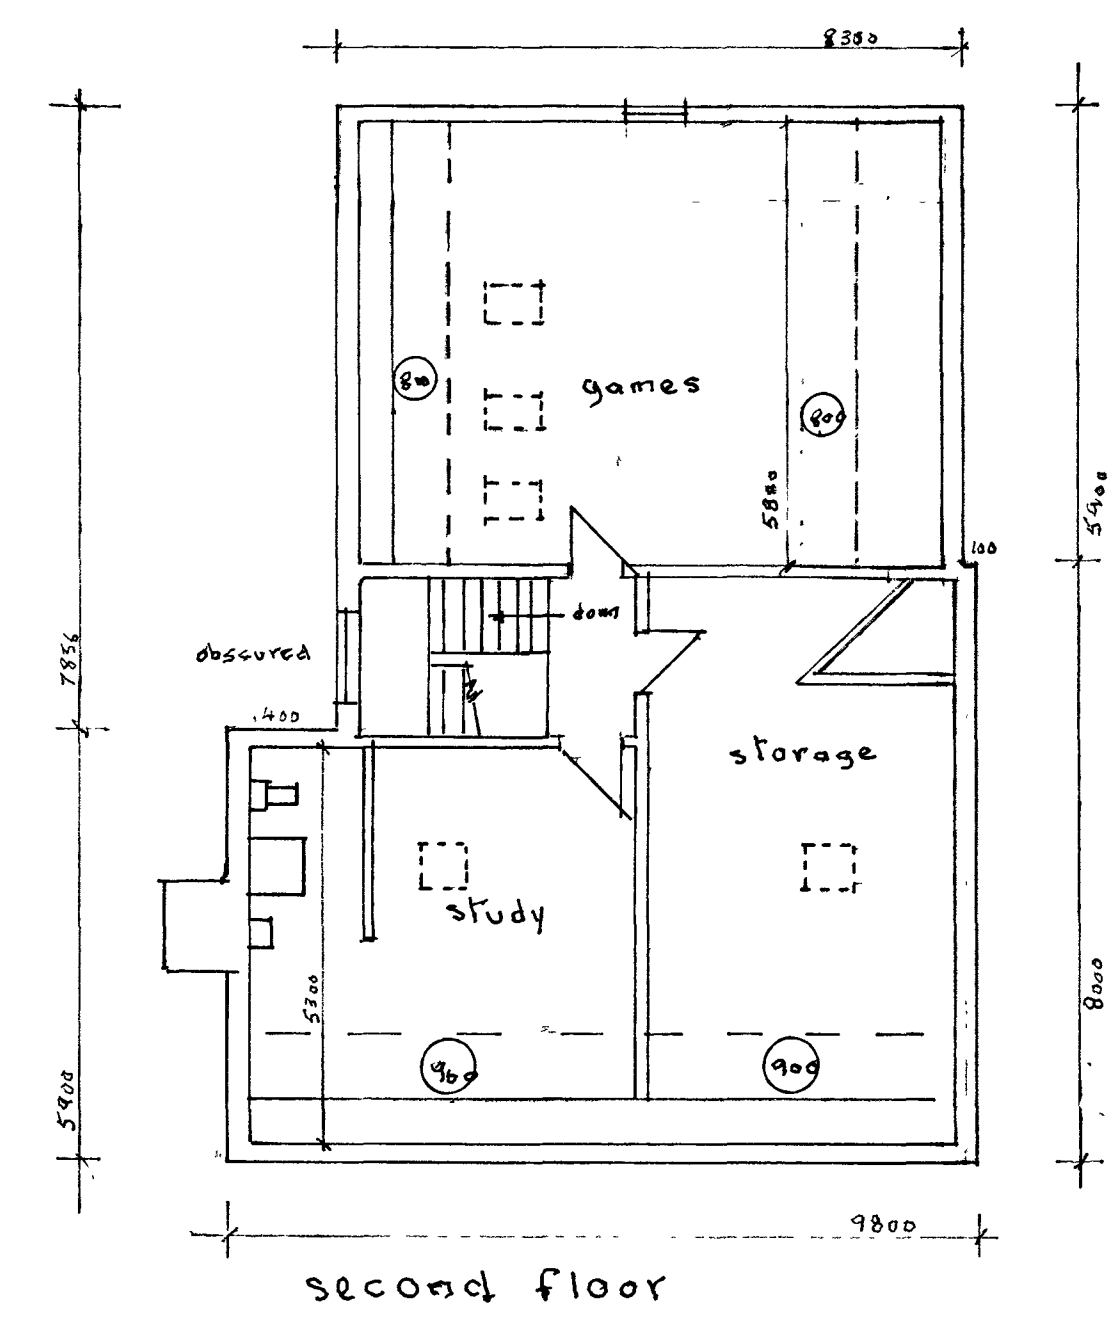
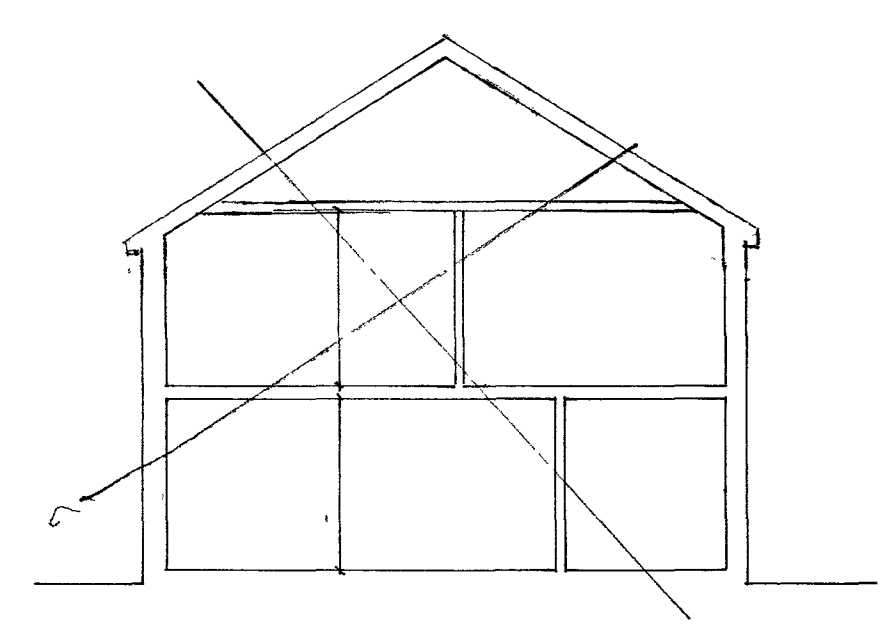
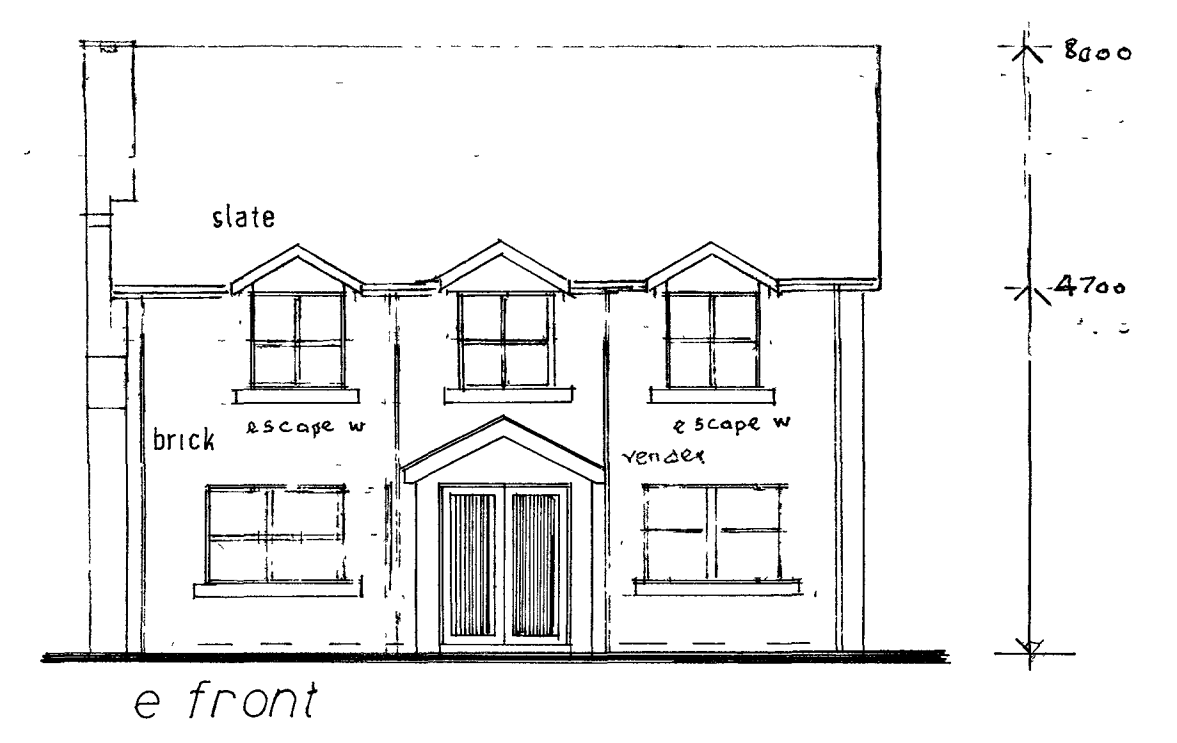
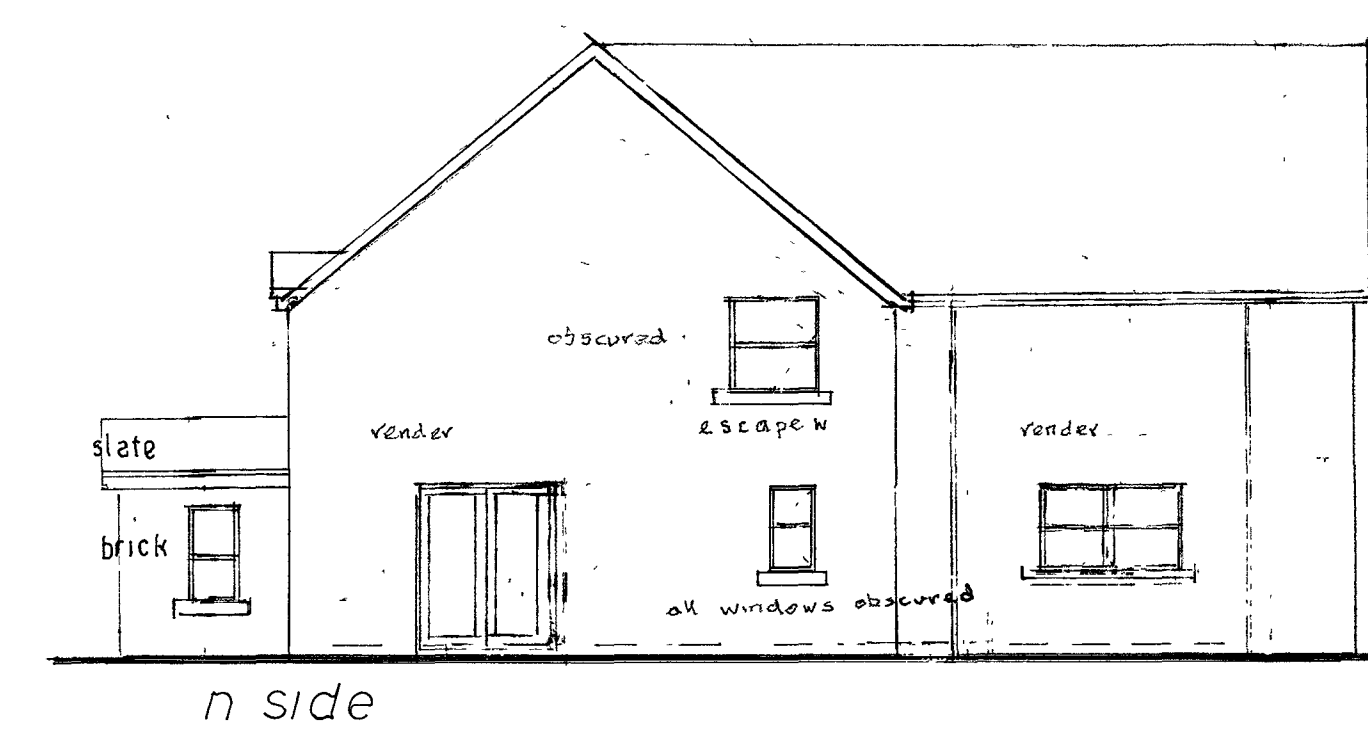
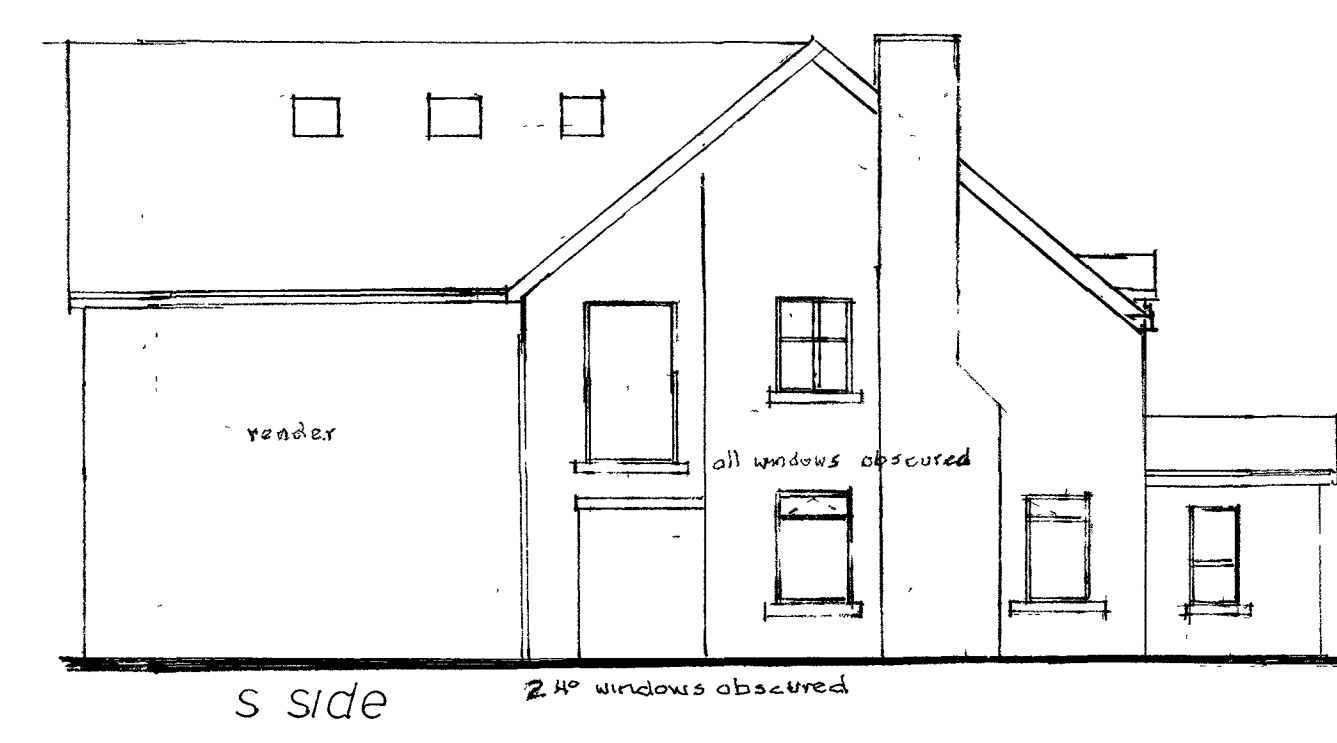
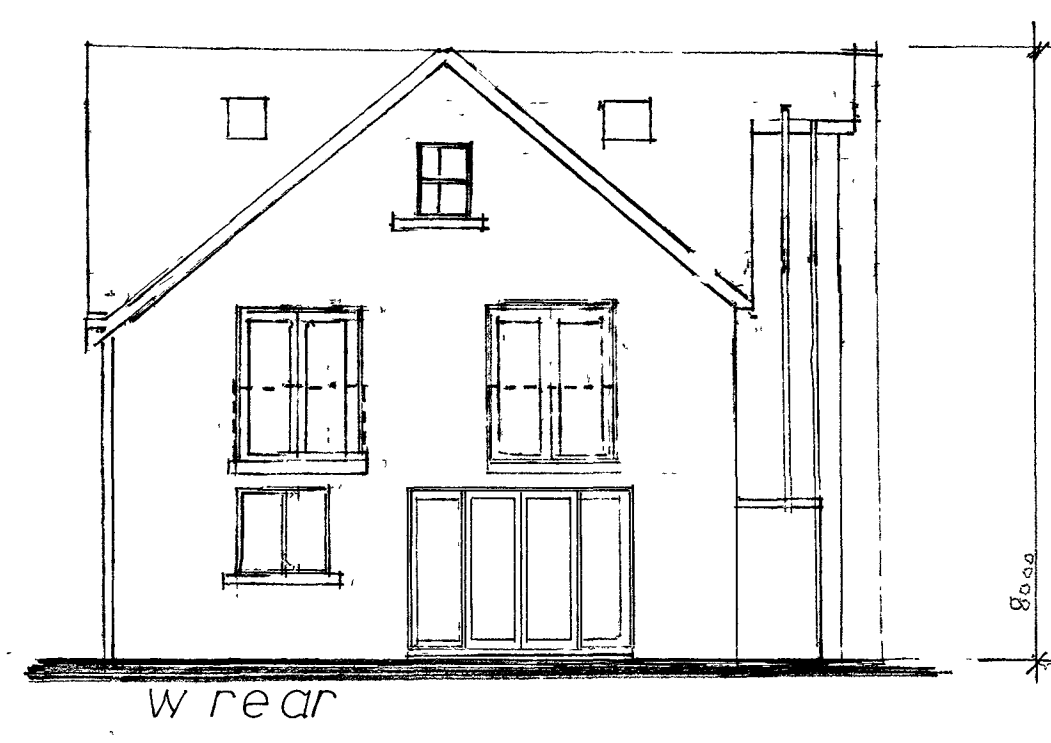


site & ground floor

FOOTPRINT
HOUSE 115.51 sq m
VOLUME
HOUSE

Crown Copyright. All rights reserved. Licence Number 100020448
Site plans are produced from a combination of O.S. digital Superplan data and either topographical or measured survey. Care should be taken when measuring from one system to another. O.S. information is for guidance only.
Whilst reasonable care is taken in the preparation of these details and descriptions they are for guidance only. Local requirements may cause details to be varied. All dimensions are approximate and should be checked from site.
These details do not constitute any part of an offer or contract.
On no account may this drawing be scaled.
Any discrepancy in the figures dimensions is to be reported to the architect.
Check all dimensions from site.

Rev.	Date	
A	3-5	Lane frontage added
B	1-18	revised car parking
C	1-18	Big Rags added
D	9-21	" " " "
E	2-23	Drawing of 'as built'
F	1-20	Dim's added

K. WOODWARD. Chartered Architect Forest Gate, Tarn Road, Frodsham, Cheshire WA6 6UU. Tel & Fax: 01428 726679 E-mail: woodwardk@btinternet.com	
Project	92 Whitefield Lane Tarbock Green Prescot L36 1QX
Org Title	proposed dwelling
Date	2-17
Scale	1:100
Org No.	K 273-2
Rev.	K 273-2 D&F