


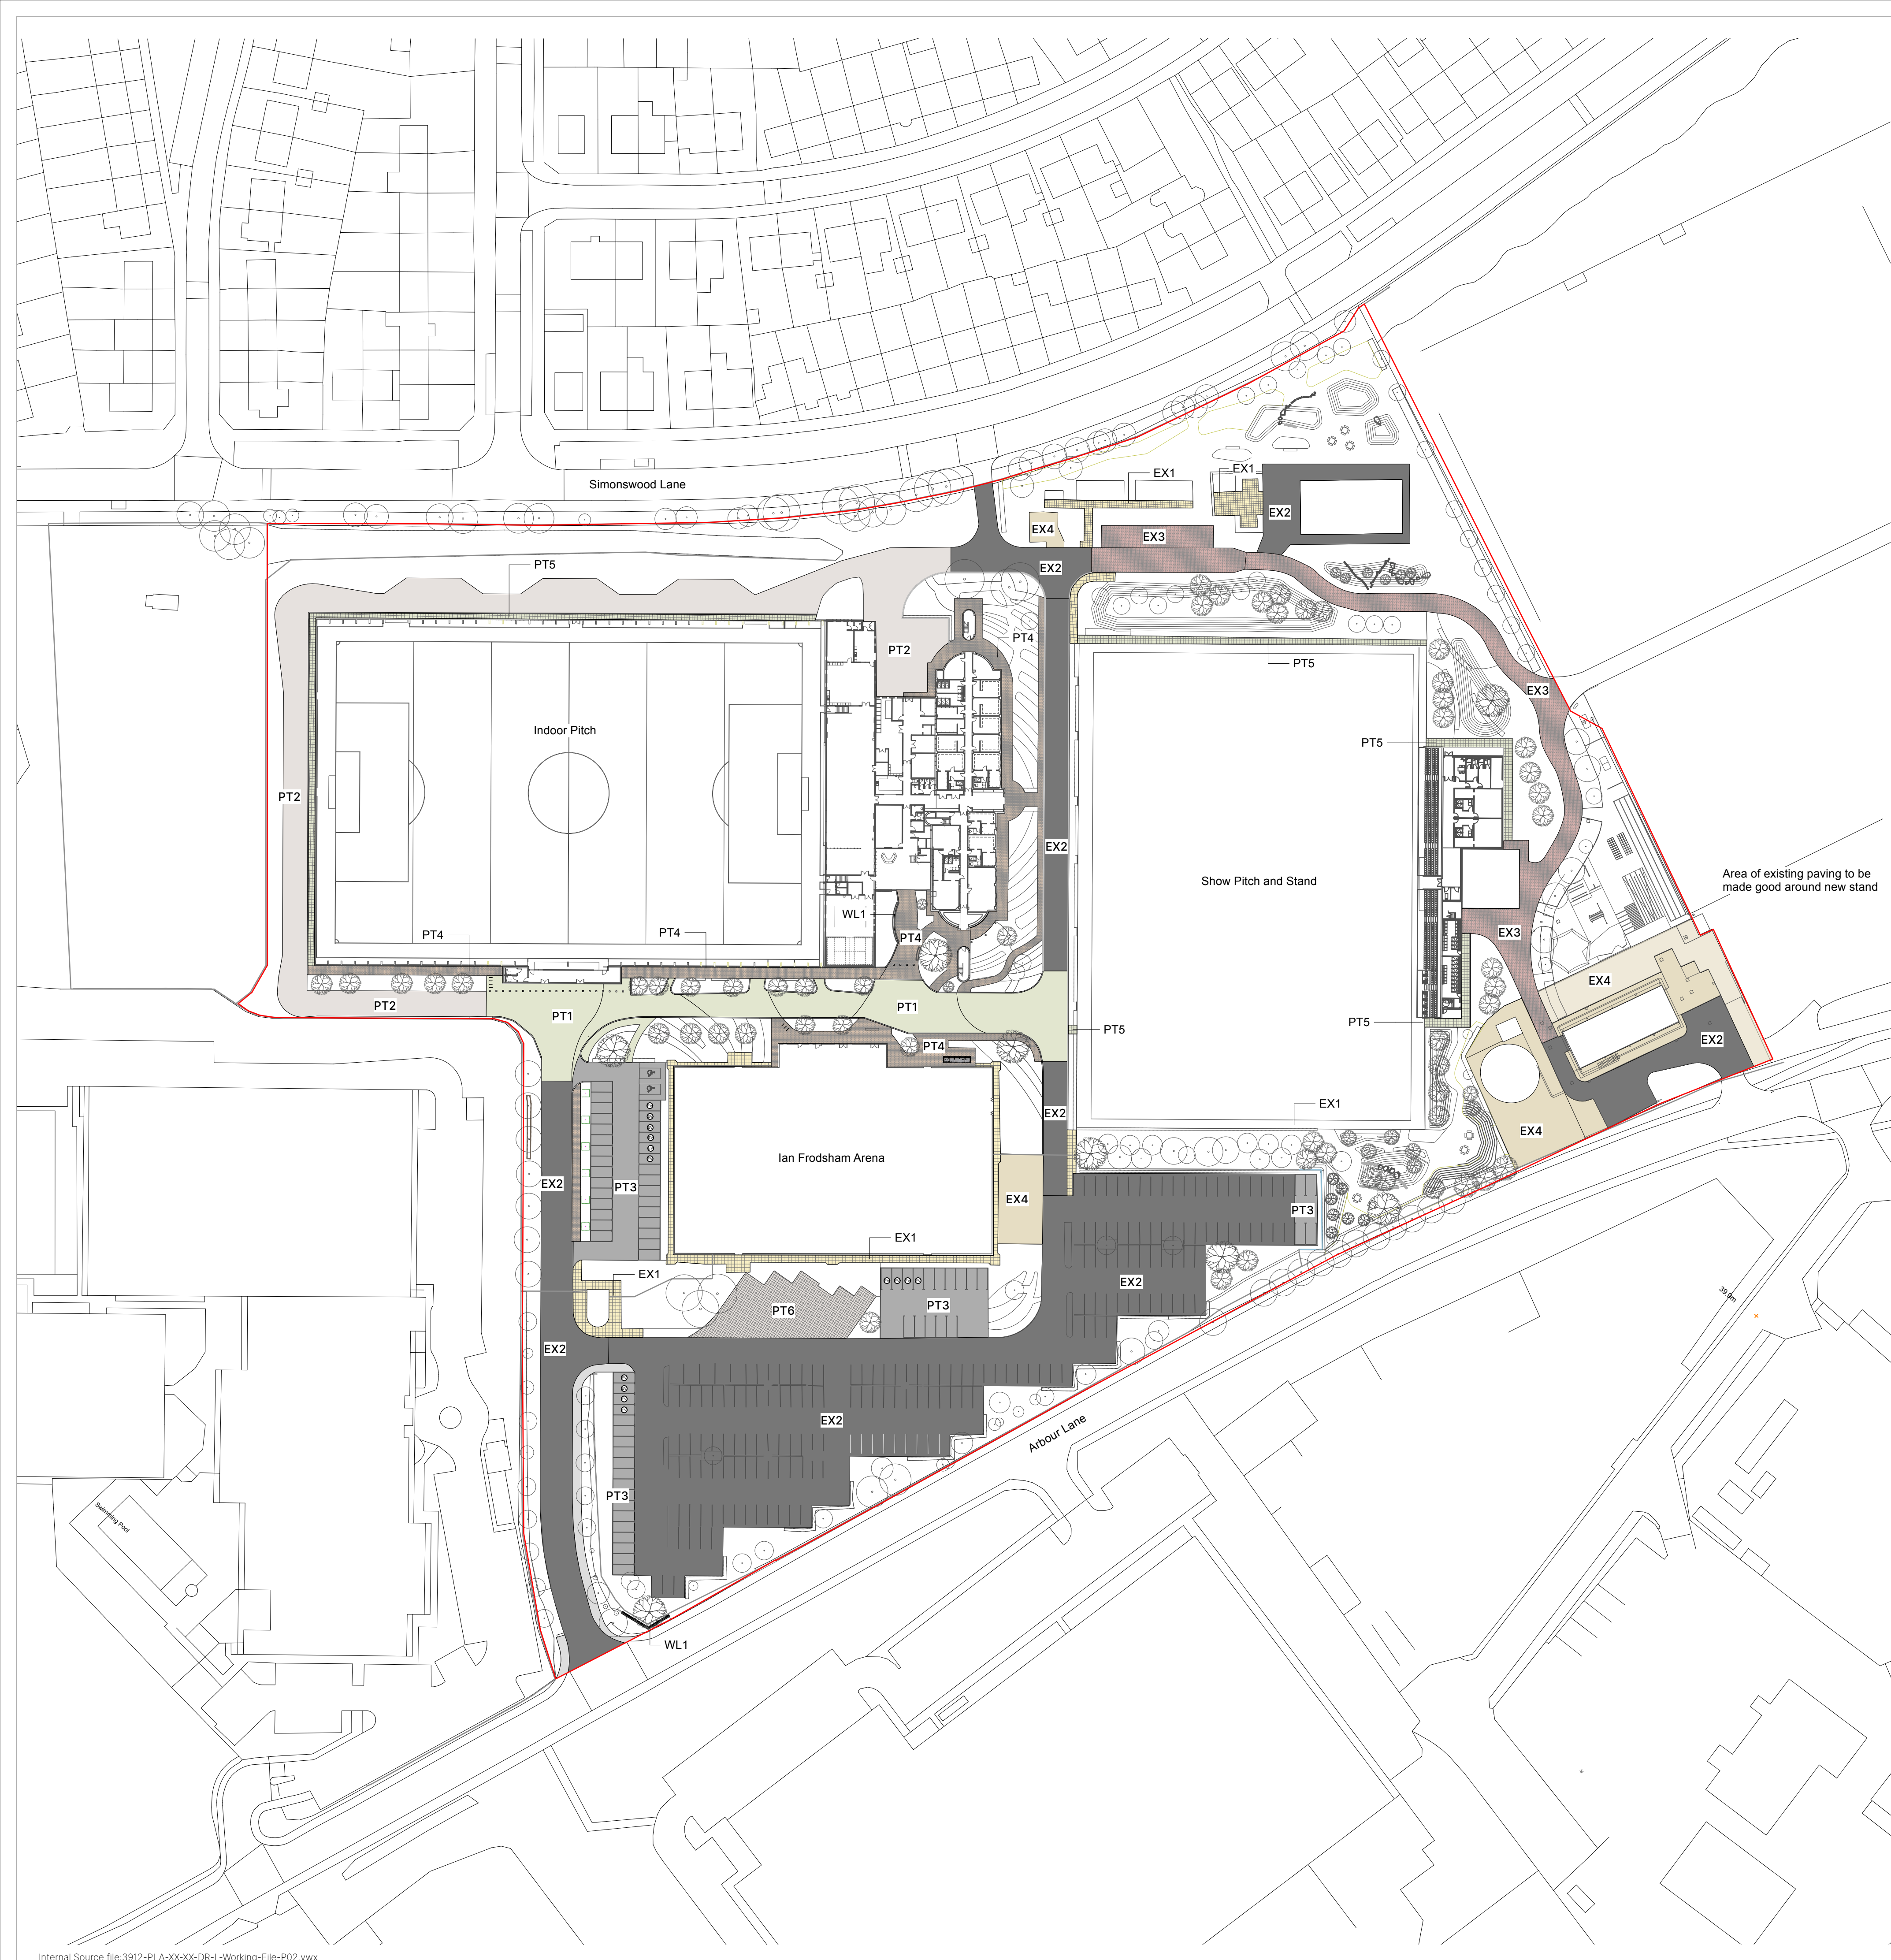

HARDWORKS KEY

Extent of Works Boundary

PT1 - Exposed aggregate insitu concrete
Colour: Buff

PT2 - Proposed brushed concrete surface
Colour: Buff

PT3 - Proposed tarmac surface

PT4 - Concrete small format paver herringbone
Colour: Warm

PT5 - Proposed large format concrete paver
Colour: Buff

PT6 - Gravel infilled concrete cellular paving

EX1 - Existing large format concrete paver

EX2 - Existing tarmac

EX3 - Existing Concrete paver herringbone
Colour: Red

EX4 - Existing servicing area

WL1 - Proposed 450mm high concrete wall

WL2 - Entry wall to match the AXA

Concrete Kerb

- NOTES:
- Do not scale from this drawing; always work to noted dimensions.
 - All setting out, levels and dimensions to be agreed on site.
 - All dimensions are in millimetres unless otherwise stated.
 - The dimensions of all materials must be checked on site before being laid out.
 - This drawing must be read with the relevant specification clauses and detail drawings.
 - Order of construction and setting out to be agreed on site.

P03	10/12/25	Stage 3	IvR	KR
P02	01/12/25	Stage 3	IvR	KR
P01	12/11/25	DRAFT	IvR	KR

Revision	Date	Description	Drawn	Apprvd.
----------	------	-------------	-------	---------

PLANIT

Manchester | London | Liverpool | Leeds | Standish

Leeds

1 Saw Mill St.,
Water Lane,
Leeds,
LS11 5WE

W: planet-ie.com
E: info@planet-ie.com
T: 0113 824 6413

Client Liverpool Football Club

Project Liverpool Football Club Academy

Drg Title Hardworks General Arrangement

Created on 29-10-25	Created by IvR	Approved by KR
------------------------	-------------------	-------------------

Scale 1:750	Size A1	Workstage Stage 3
----------------	------------	----------------------

Drg No. 3912-PLA-XX-DR-L-1000	Suitability S4	Revision P03
----------------------------------	-------------------	-----------------