


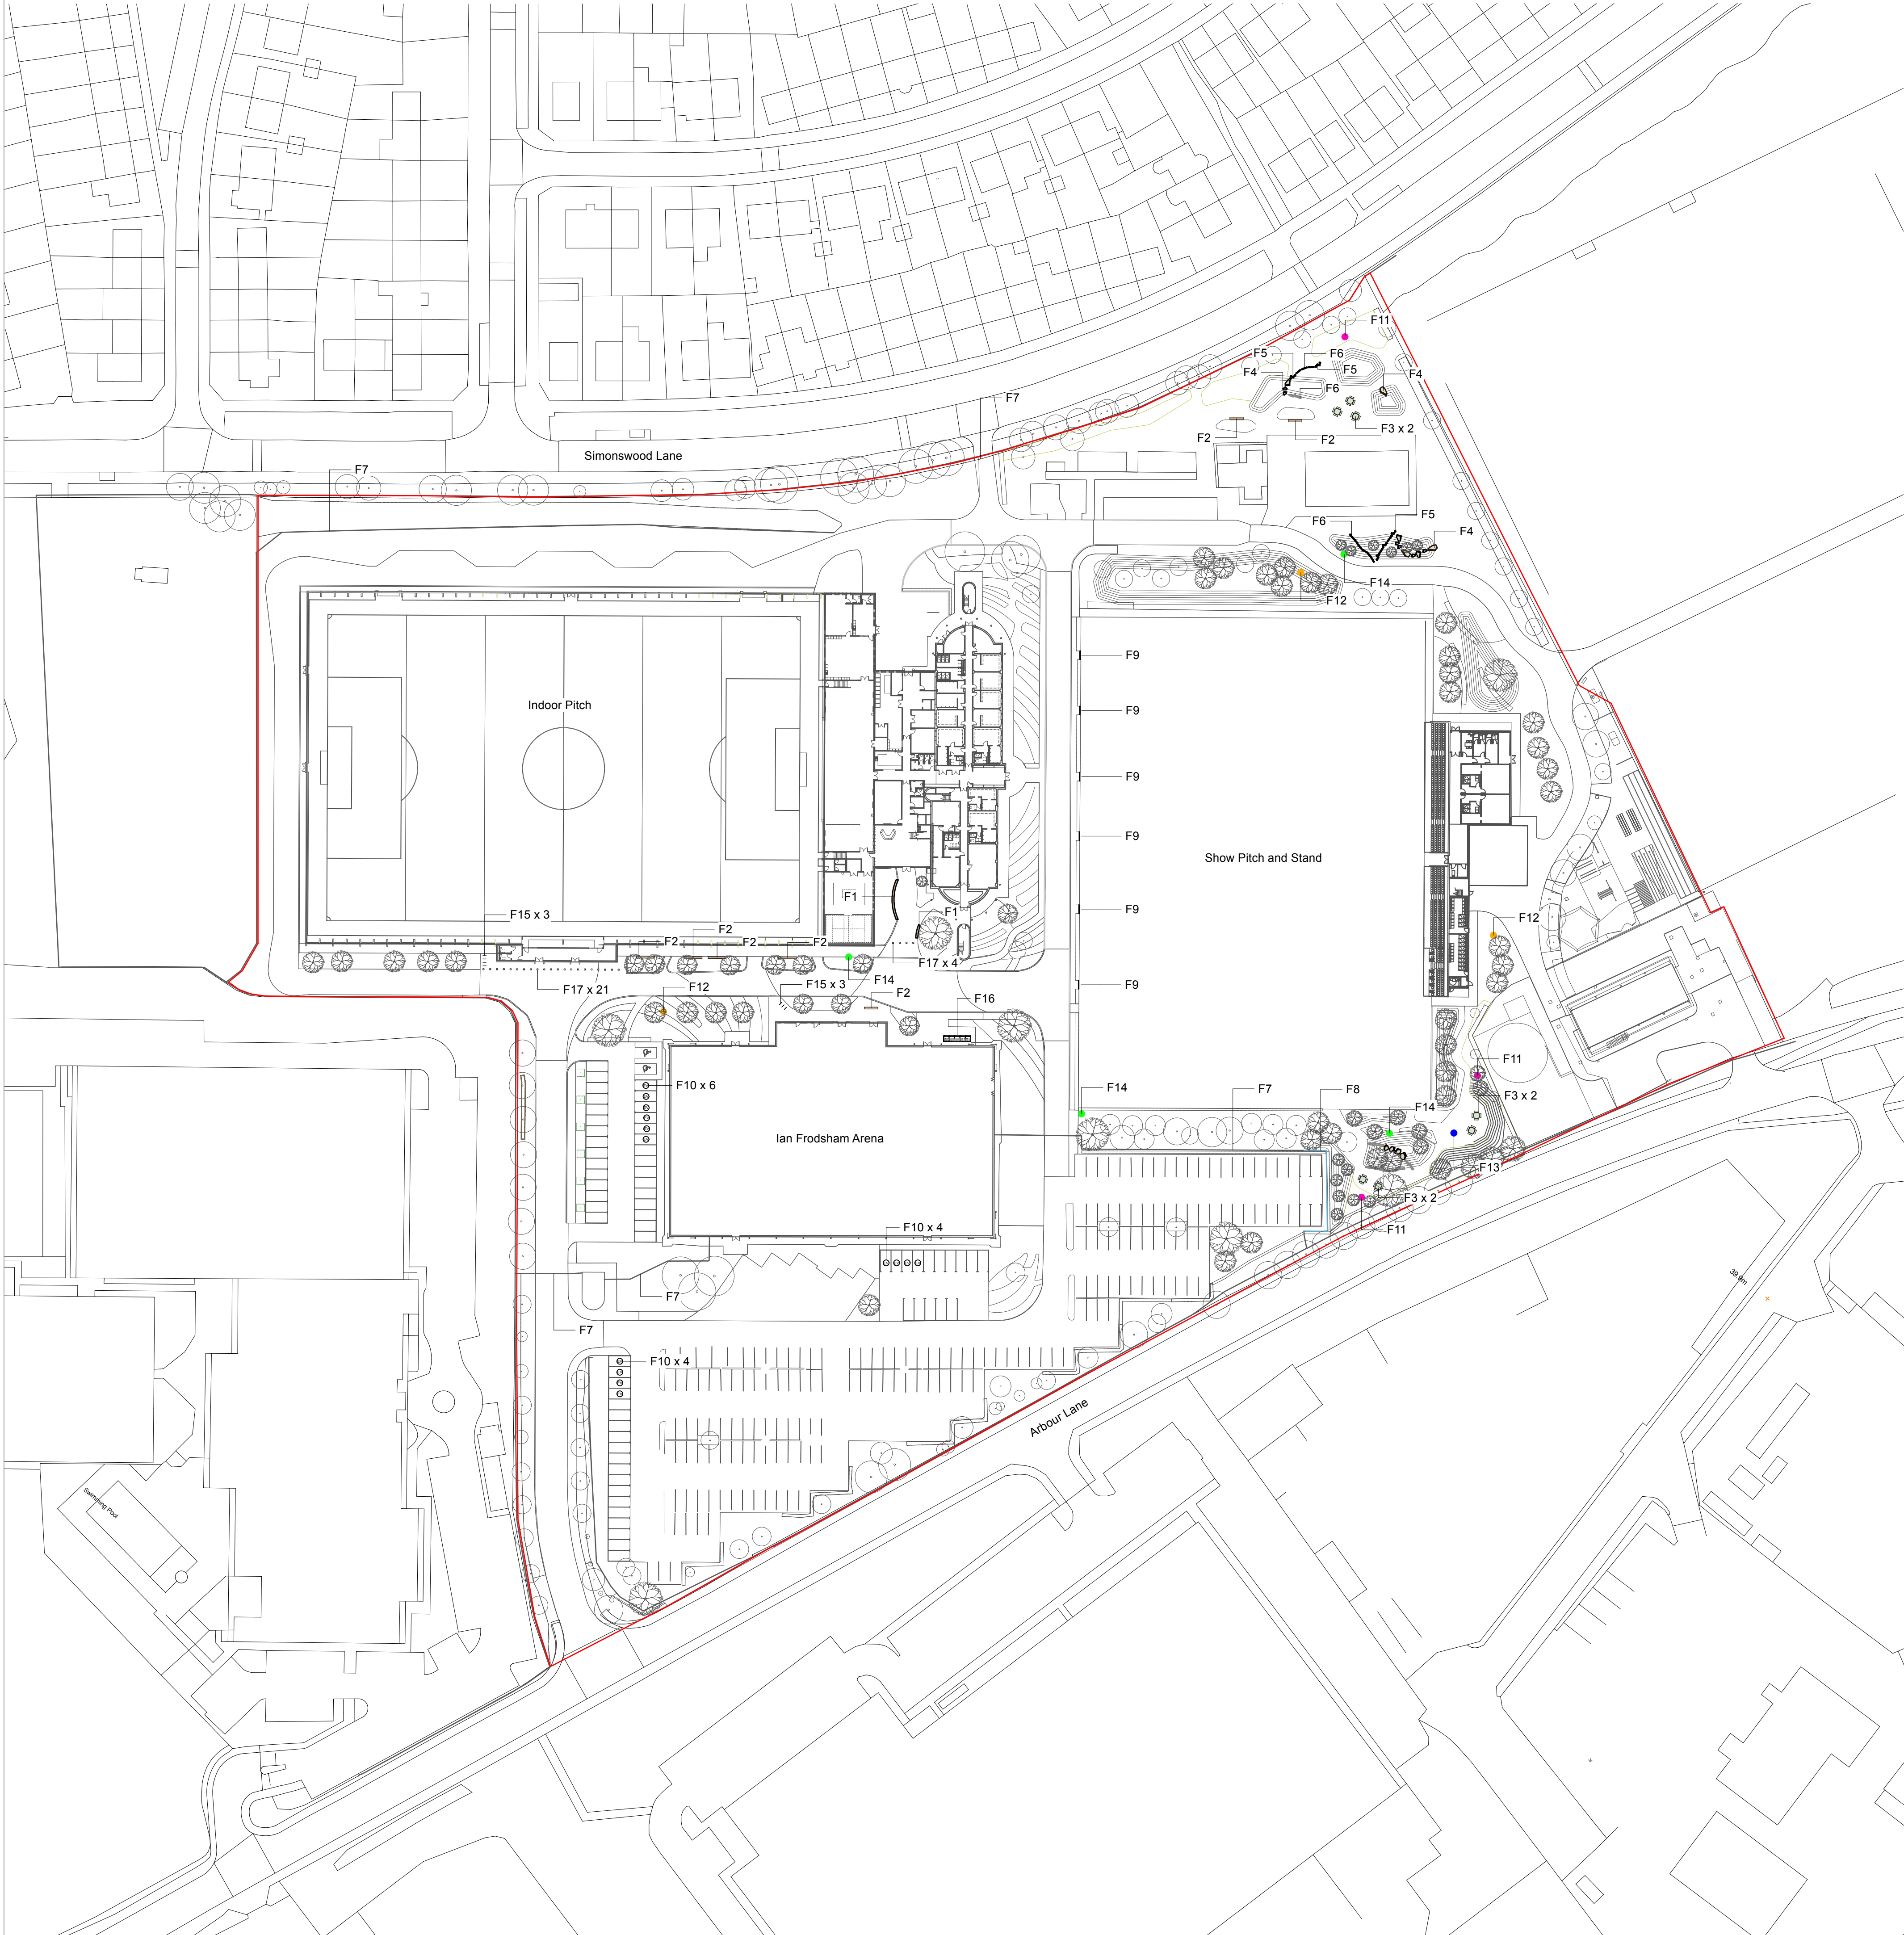

FURNITURE KEY

- Extent of Works Boundary
- F1 - Curved feature bench
- F2 - Bench with backrest and armrest
- F3 - Picnic bench made from recycled pitch material
- F4 - Play boulders
- F5 - Play timber stepping logs
- F6 - Play timber balance beams
- F7 - Existing fence
- F8 - Proposed fence to match existing
- F9 - Proposed legends panel
- F10 - Electric Vehicle Charging Bay
- F11 - Bug Hotel
- F12 - Bird Box
- F13 - Bee Post
- F14 - Nature/Sustainability interpretation element
- F15 - Cycle Stand
- F16 - Cycle Parking Hub
- F17 - Fixed Concrete Bollards with Legends Engraving

NOTES:

- Do not scale from this drawing; always work to noted dimensions.
- All setting out, levels and dimensions to be agreed on site.
- All dimensions are in millimetres unless otherwise stated.
- The dimensions of all materials must be checked on site before being laid out.
- This drawing must be read with the relevant specification clauses and detail drawings.
- Order of construction and setting out to be agreed on site.

|     |          |         |     |    |
|-----|----------|---------|-----|----|
| P03 | 10/12/25 | Stage 3 | IvR | KR |
| P02 | 01/12/25 | Stage 3 | IvR | KR |
| P01 | 28/11/25 | DRAFT   | IvR | KR |

| Revision | Date | Description | Drawn | Apprvd. |
|----------|------|-------------|-------|---------|
|----------|------|-------------|-------|---------|

PLANIT

Manchester | London | Liverpool | Leeds | Standish

**Leeds**  
1 Saw Mill St.,  
Water Lane,  
Leeds,  
LS11 5WE

**W:** plantit-ie.com  
**E:** info@plantit-ie.com  
**T:** 0113 824 6413

**Client** Liverpool Football Club

**Project** Liverpool Football Club Academy

**Drg Title** Furniture and Boundaries General Arrangement

**Created on** 29-10-25  
**Created by** IvR  
**Approved by** KR

**Scale** 1:750  
**Size** A1  
**Workstage** Stage 3

**Drg No.** 3912-PLA-XX-DR-L-4000  
**Suitability** S4  
**Revision** P03