



GROUND FLOOR / SITE BLOCK PLAN




RIGHT SIDE ELEVATION



STREET VIEW ELEVATION

1:100 scale bar 0 1 2 3 4 5metres

EXISTING / ORIGINAL PLANS AND ELEVATIONS

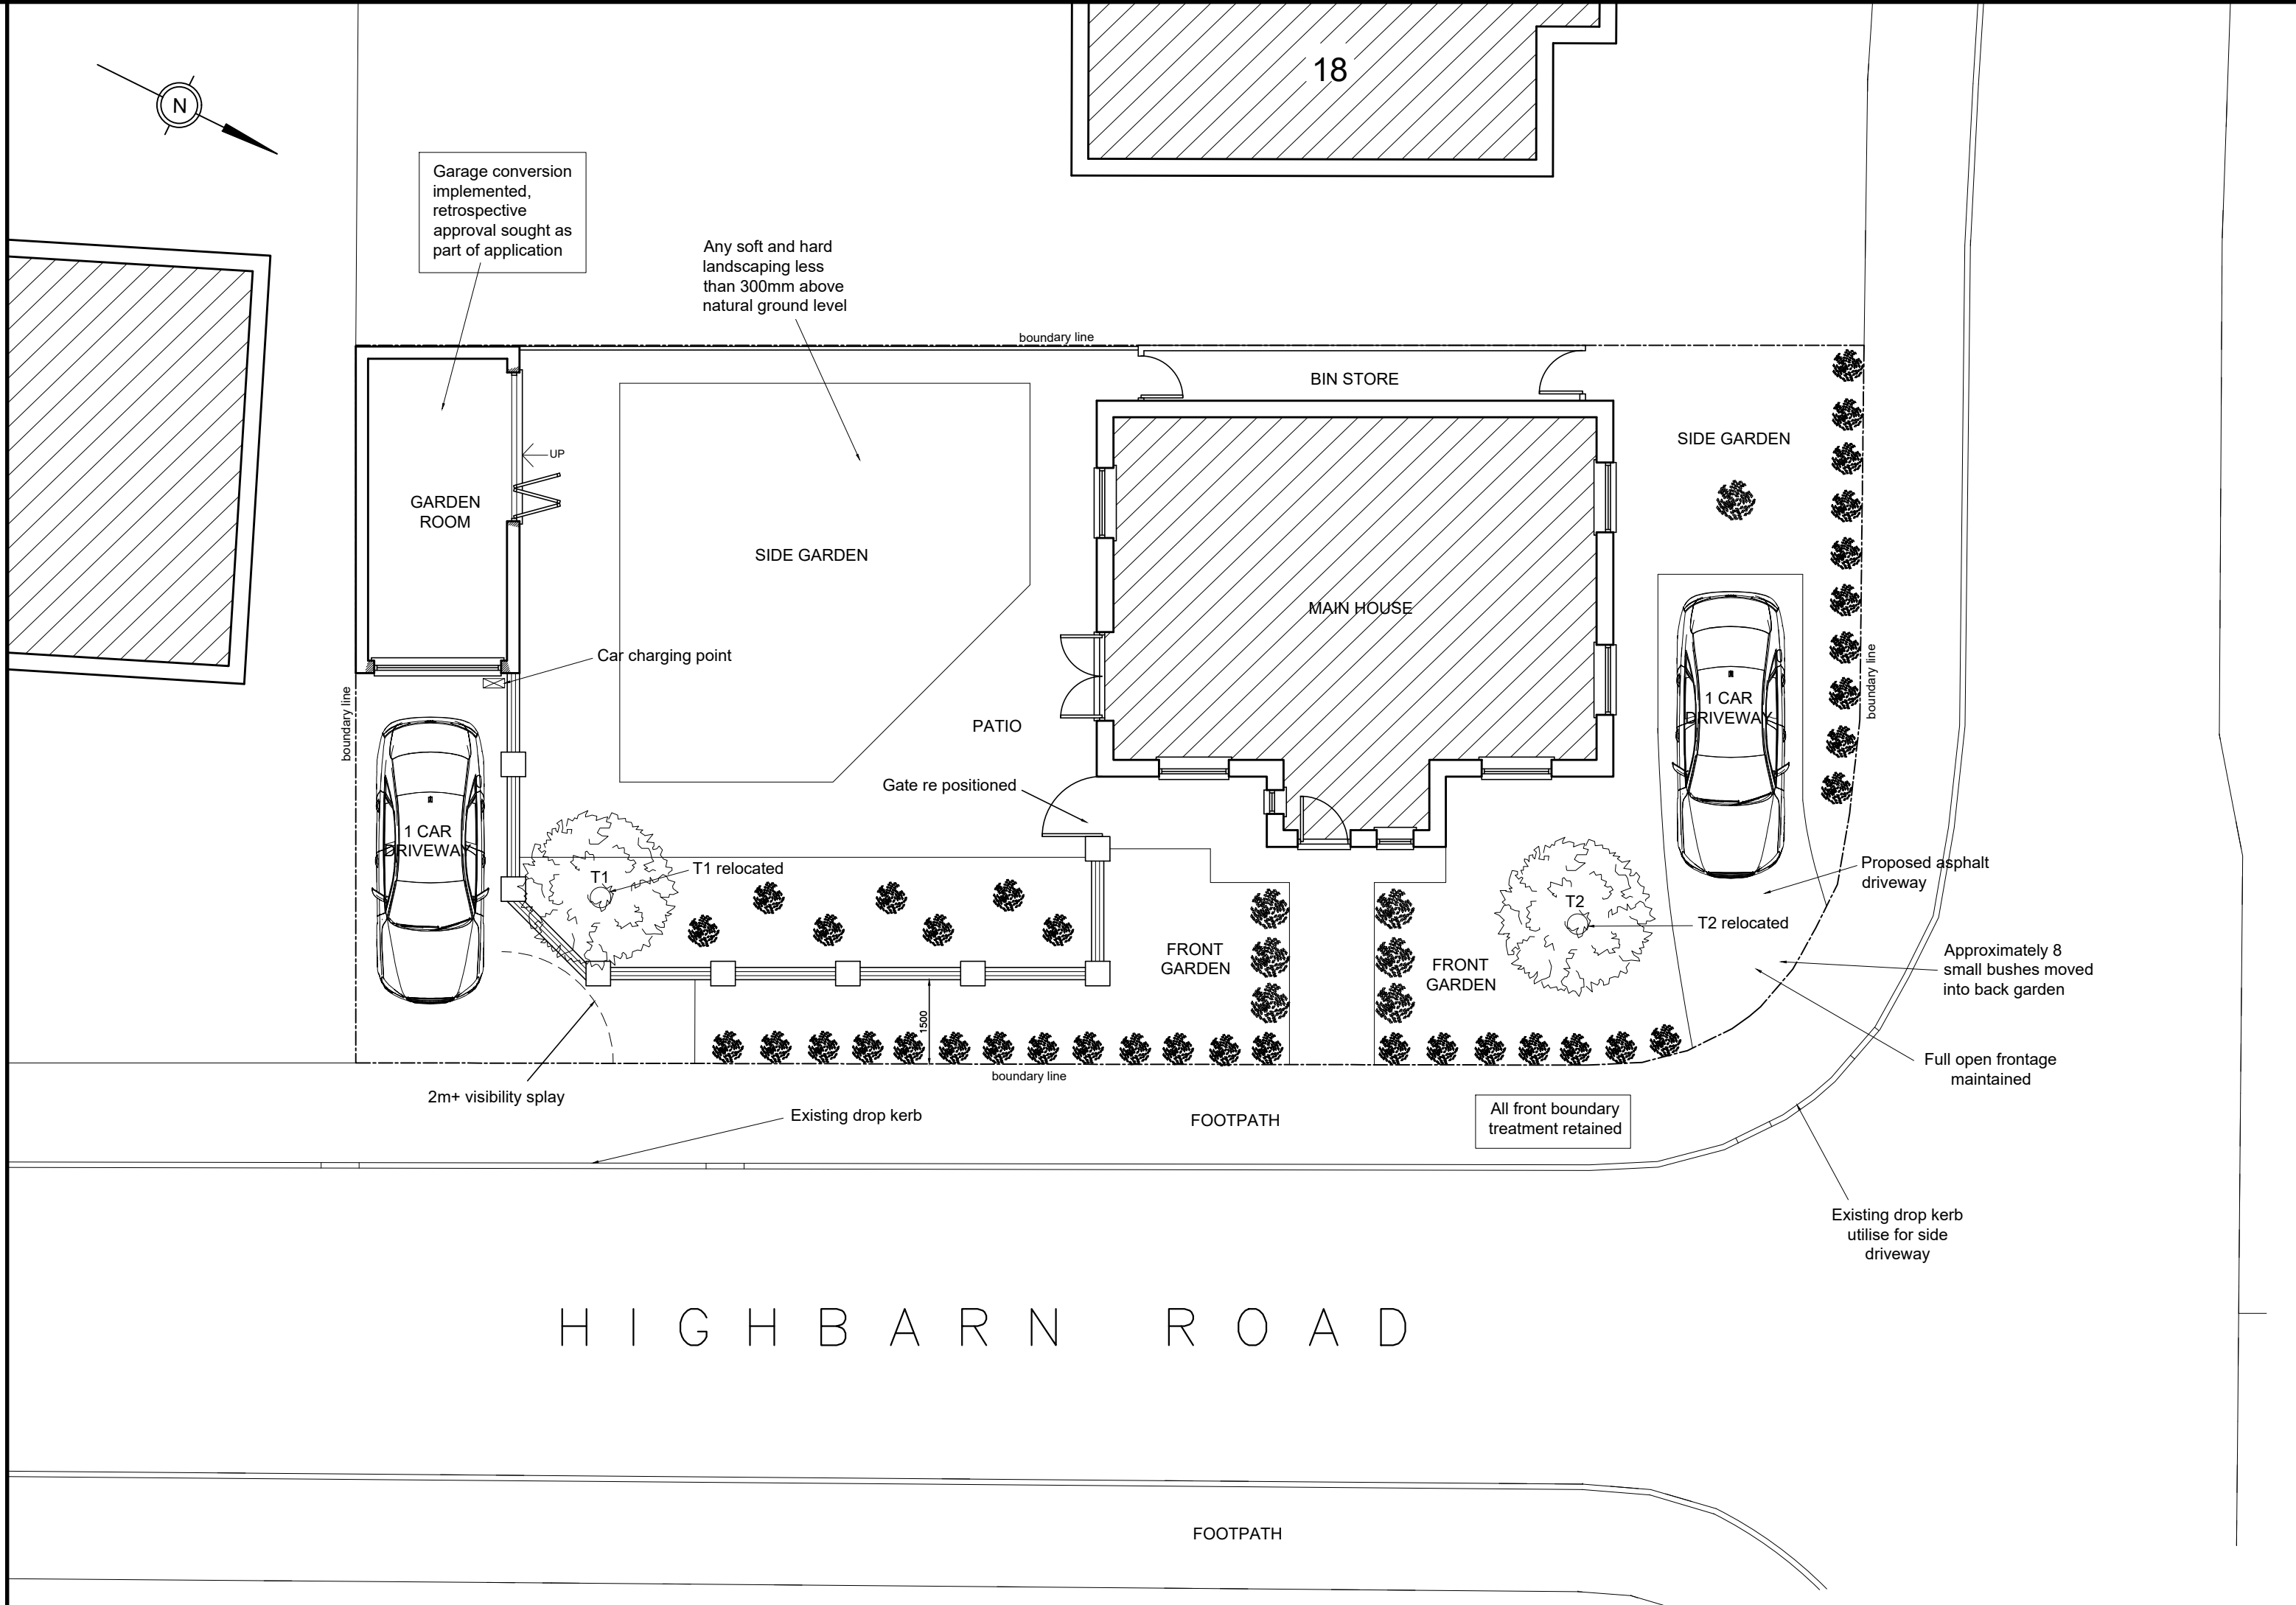

GROUND FLOOR / SITE BLOCK PLAN



RIGHT SIDE ELEVATION



STREET VIEW ELEVATION

1:100 scale bar 0 1 2 3 4 5metres

PROPOSED PLANS AND ELEVATIONS

REV A: Plans updated to satisfy validation letter dated 04/05/23

R J G Architecture LTD For All Your Architectural Design Requirements Tel : 07532 341 644 e-mail: rjg@rjgarchitecture.com	Project 7 Highbarn Road Liverpool	
	Draw Title Existing & Proposed Plans & Elevations	
	Dwg No 01702/SK/01	Rev A
	Drawn by C.S	Date May '23

1. Figure dimensions to be followed in preference to scale.
2. All dimensions to be rounded up only.
3. The drawing remains the copyright of the architect and may not be copied without prior consent.

Scale: A4
1:100