


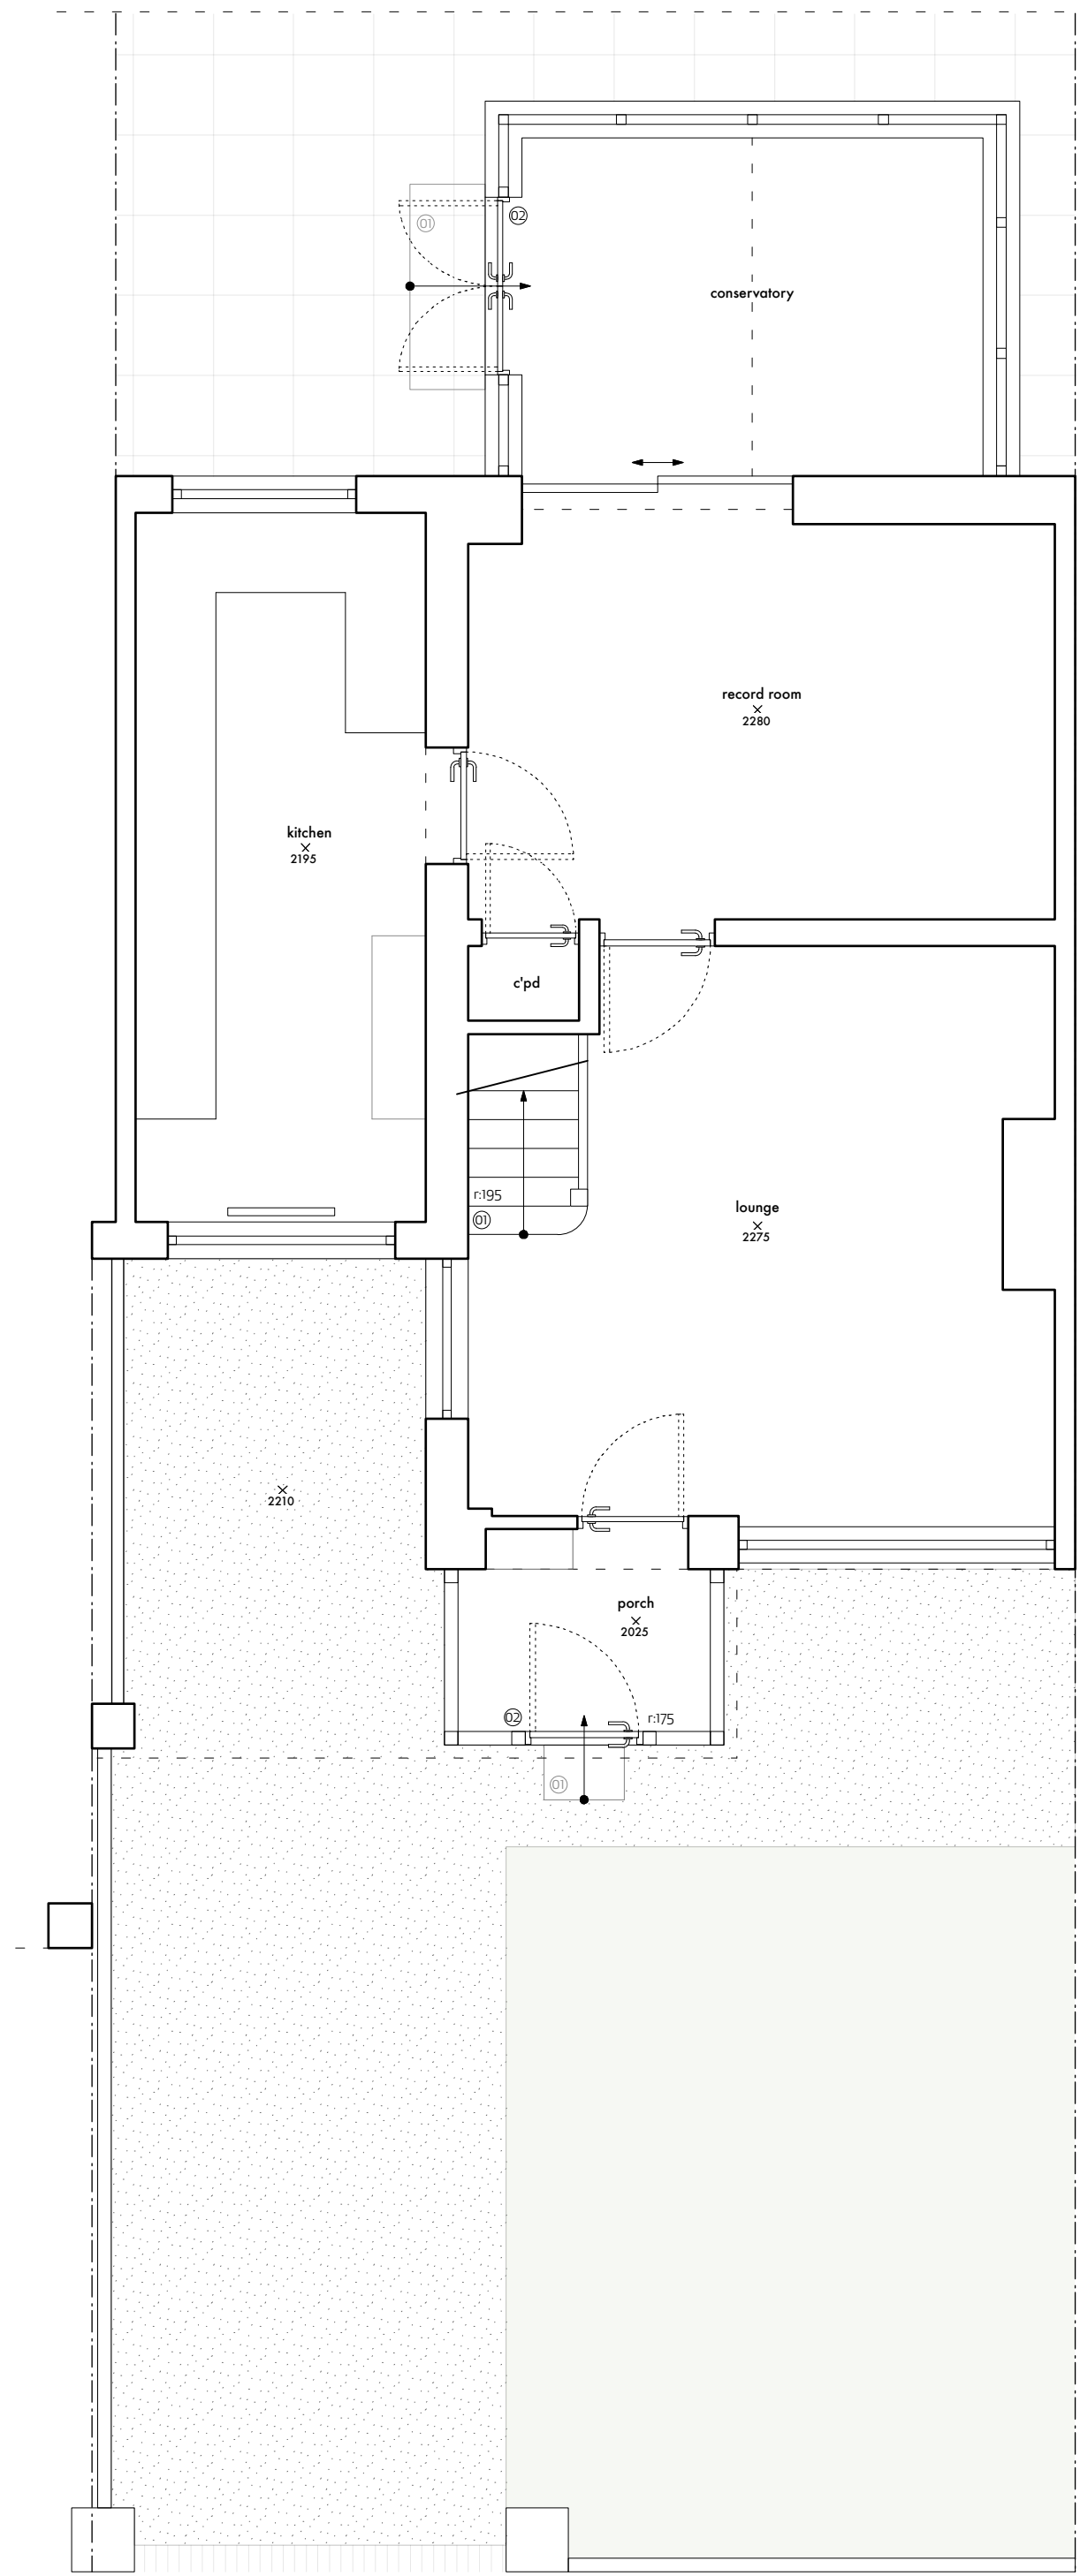

ground floor plan



ac


8 HELSTON AVENUE
001. exist/prop plans 1:50 @ A1

Do not scale from this drawing
All dimensions are to be checked on site prior to commencing works on site. Discrepancy found between information given on this drawing and that given elsewhere or recorded on site shall be notified immediately to the project architect in writing.




front elevation


side elevation

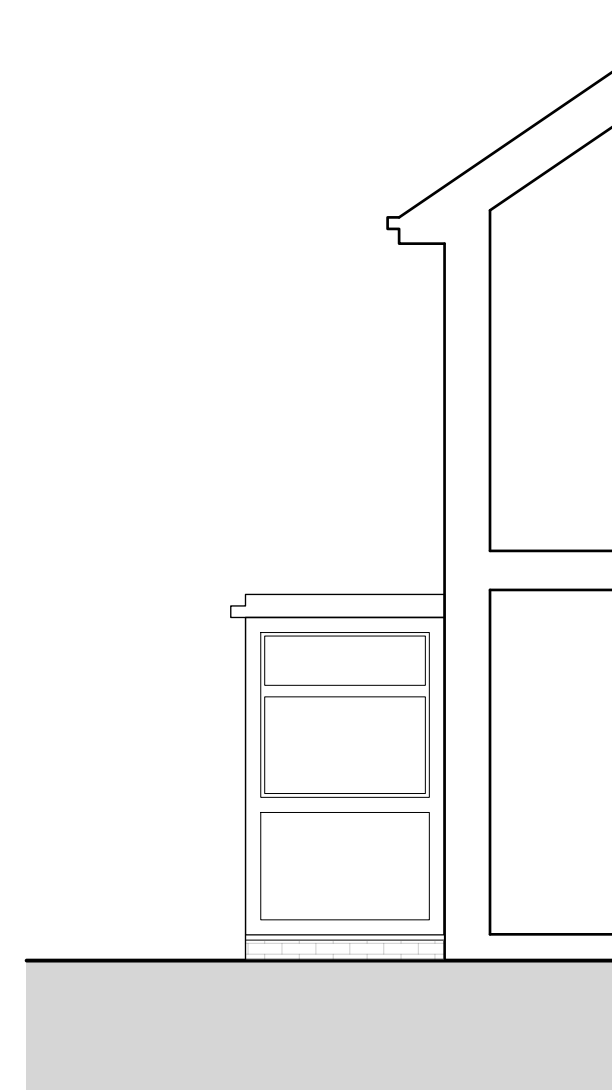


side elevation

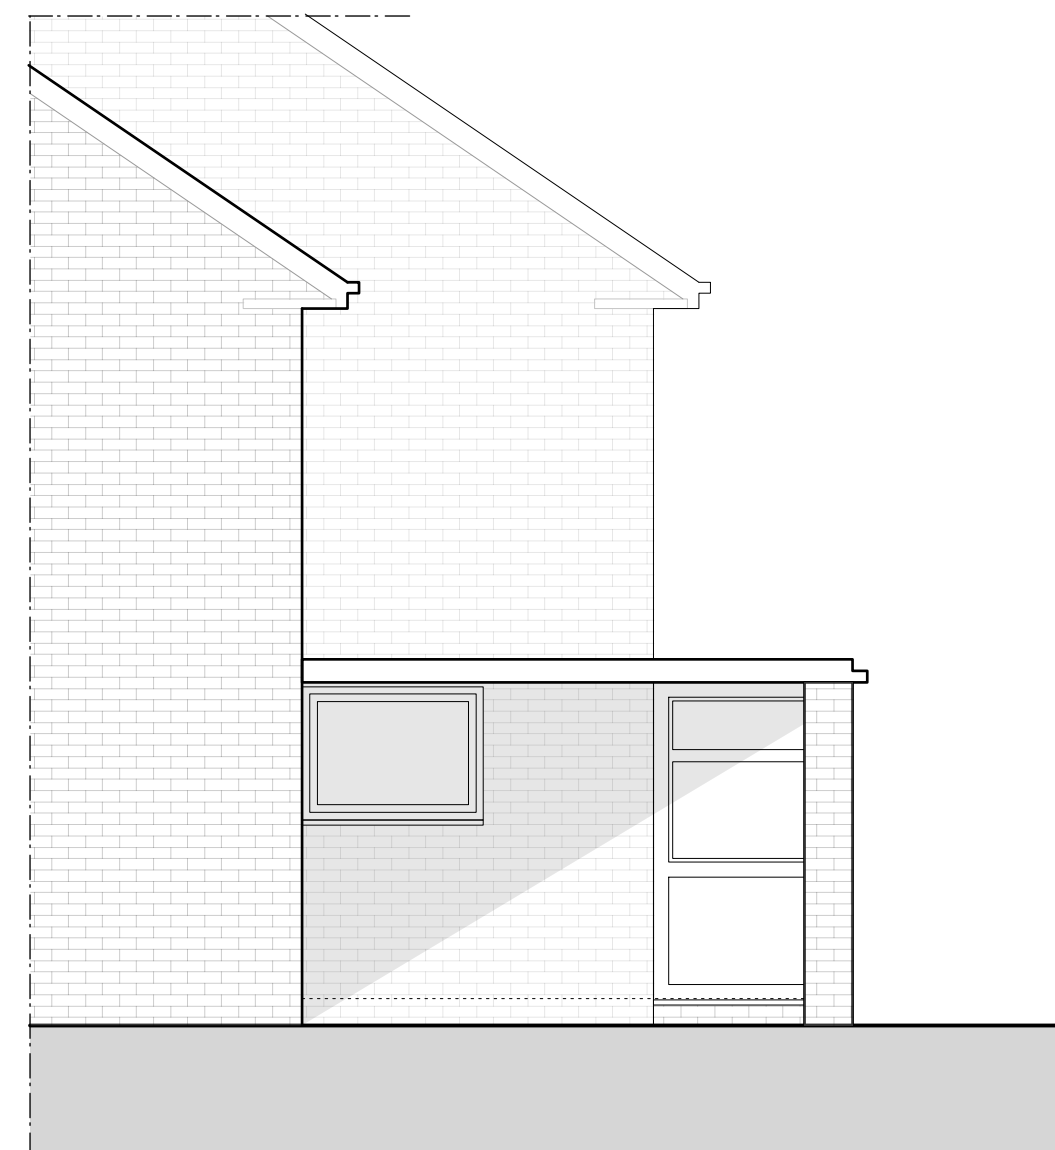

EXISTING

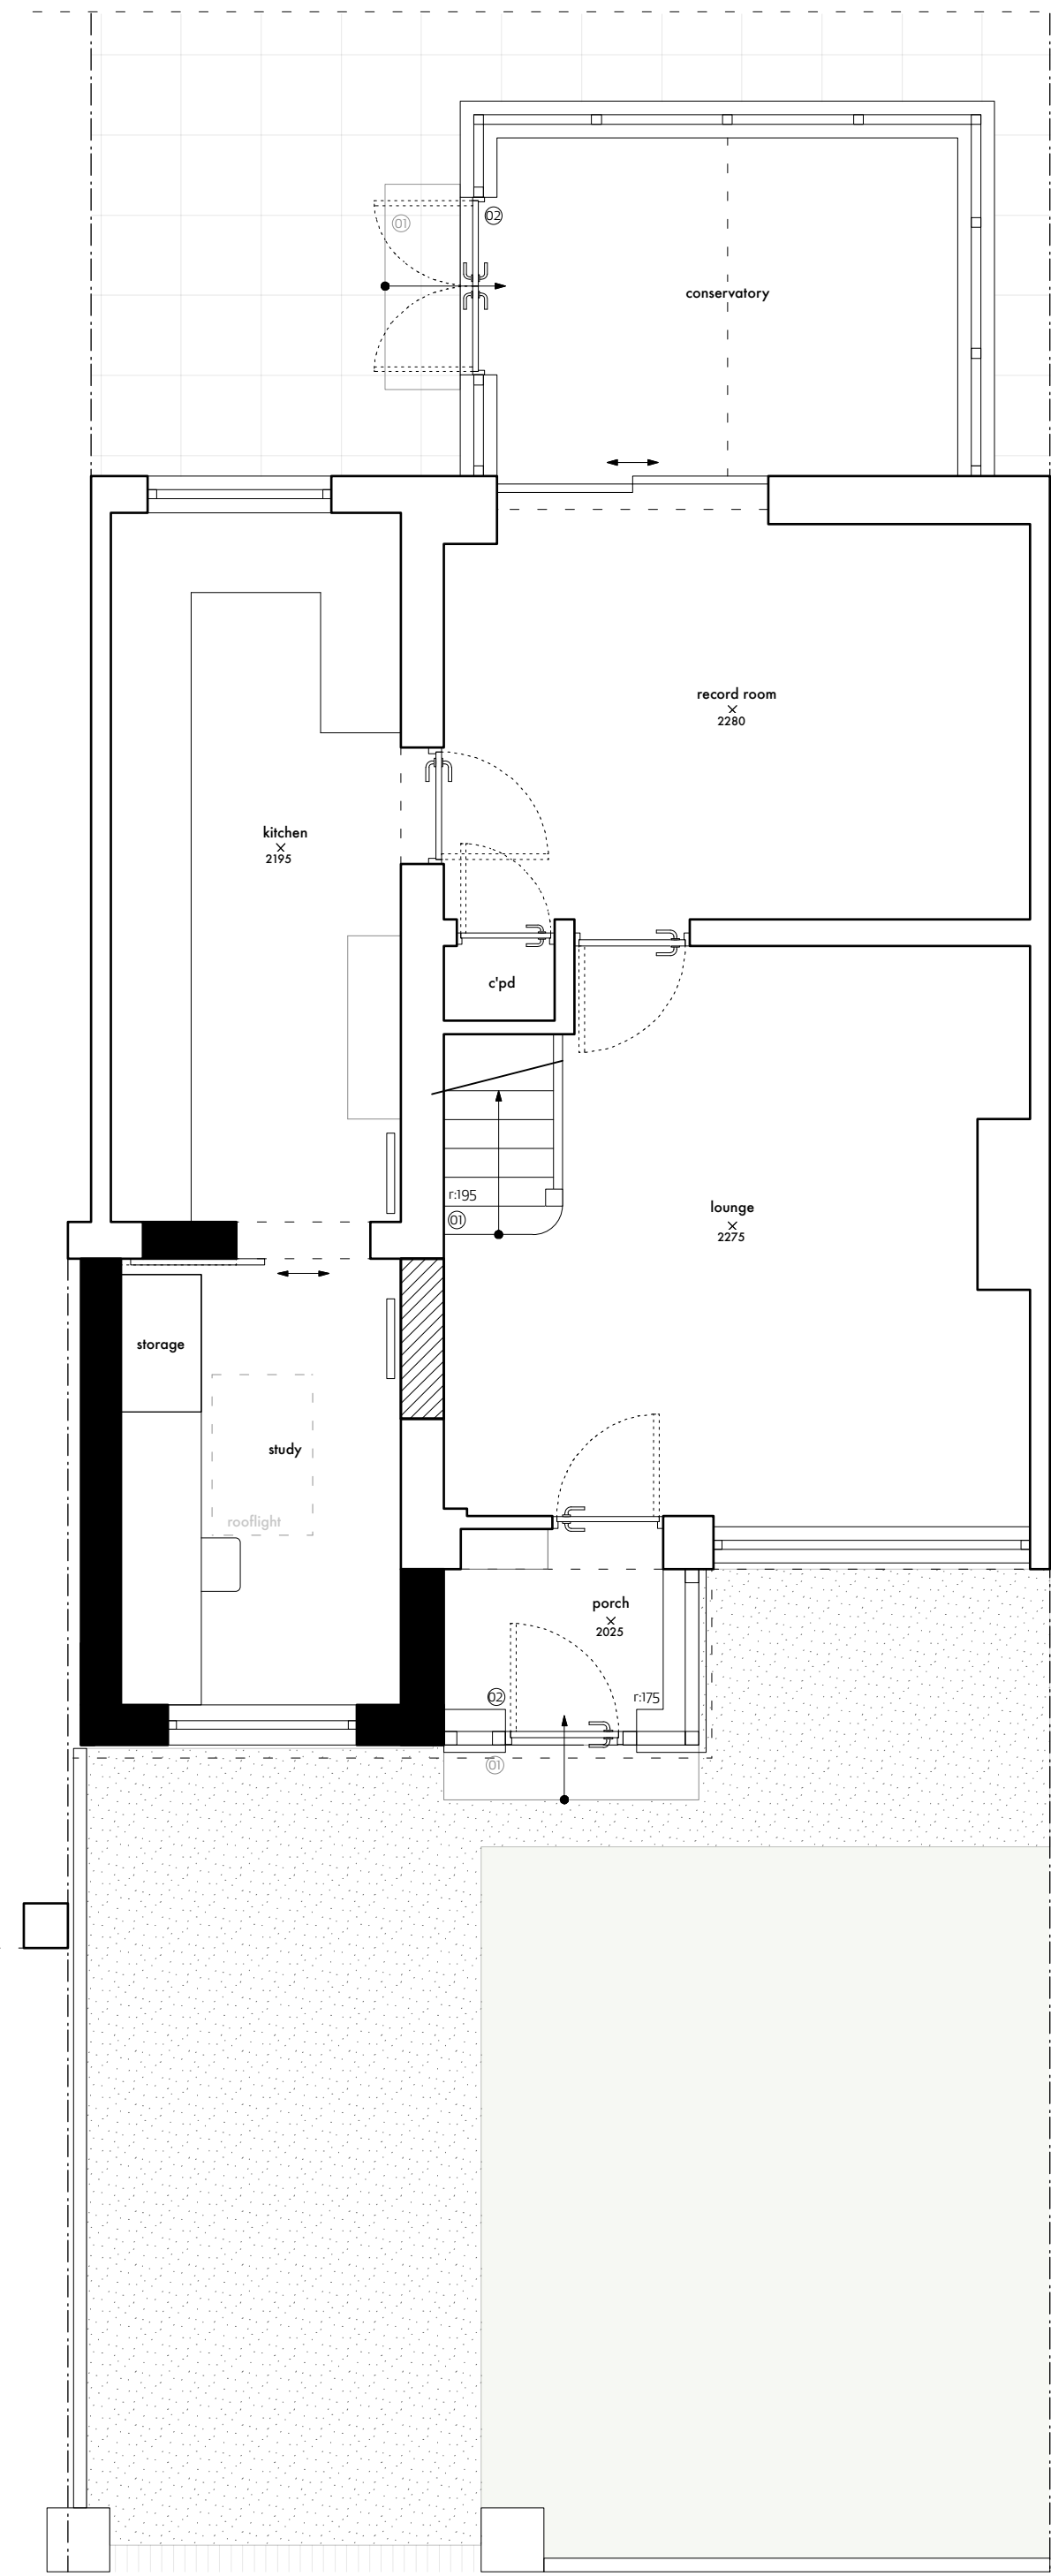


ground floor plan

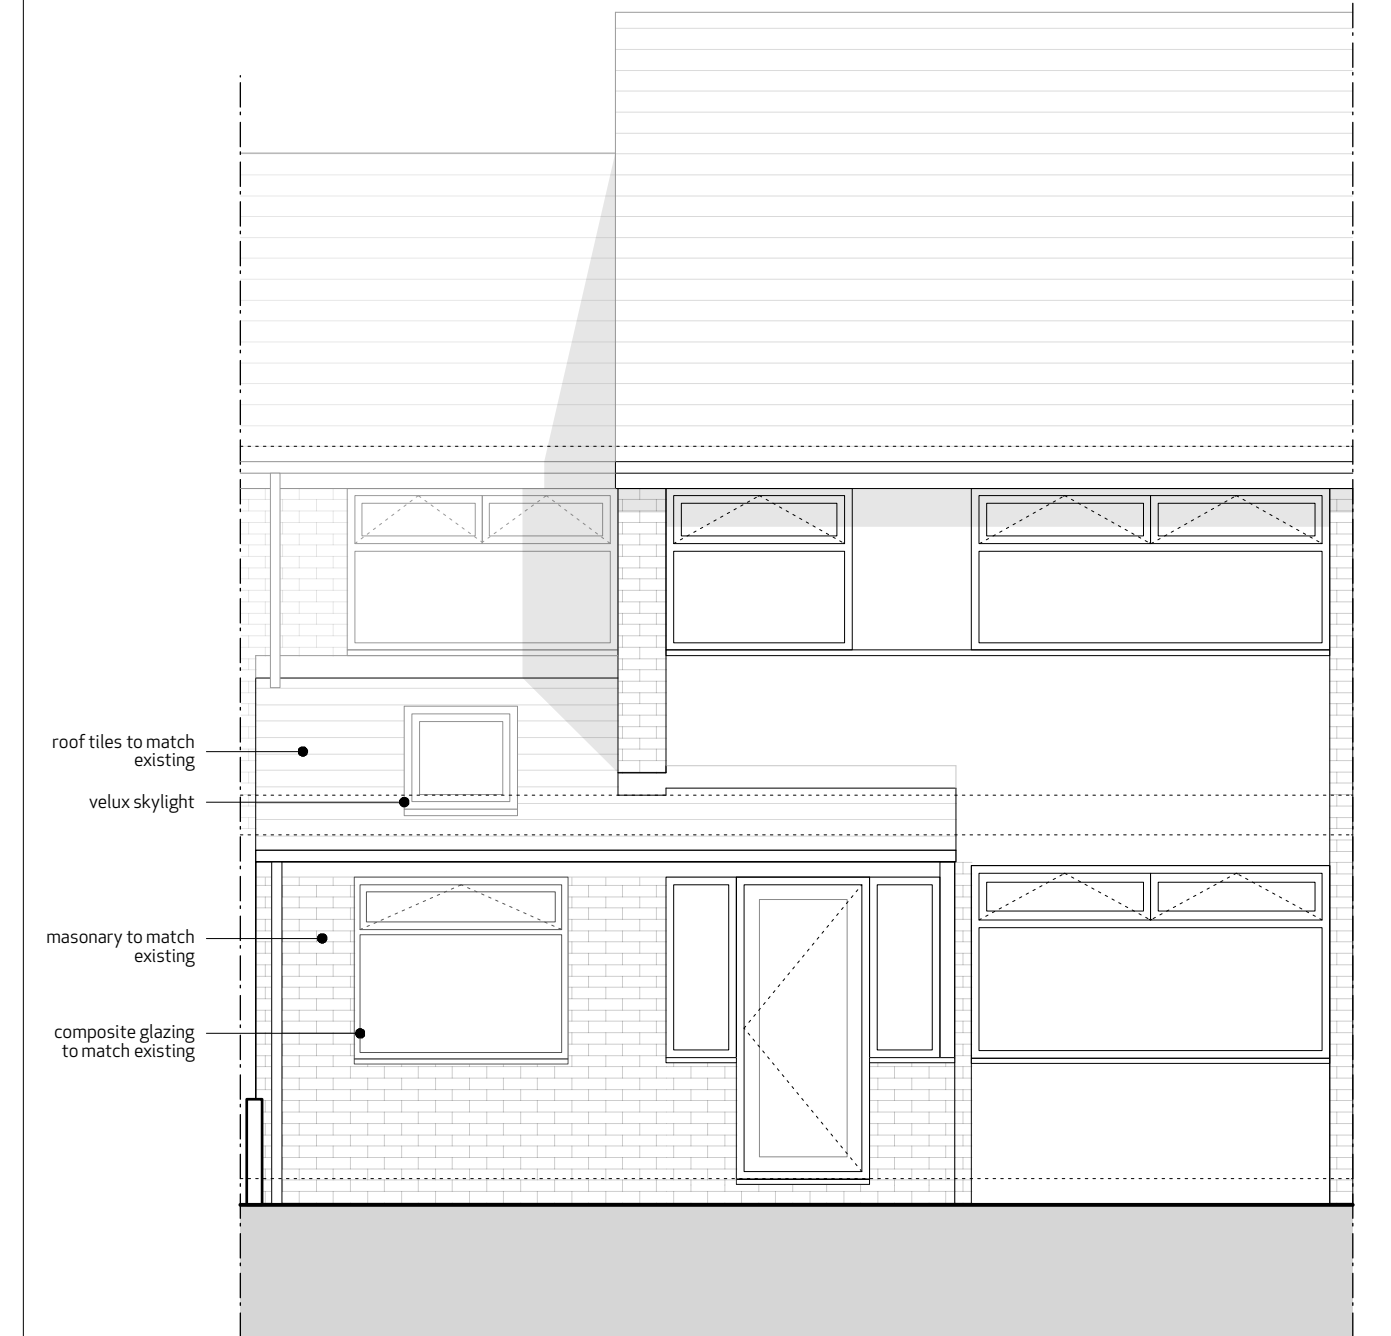


front elevation

side elevation

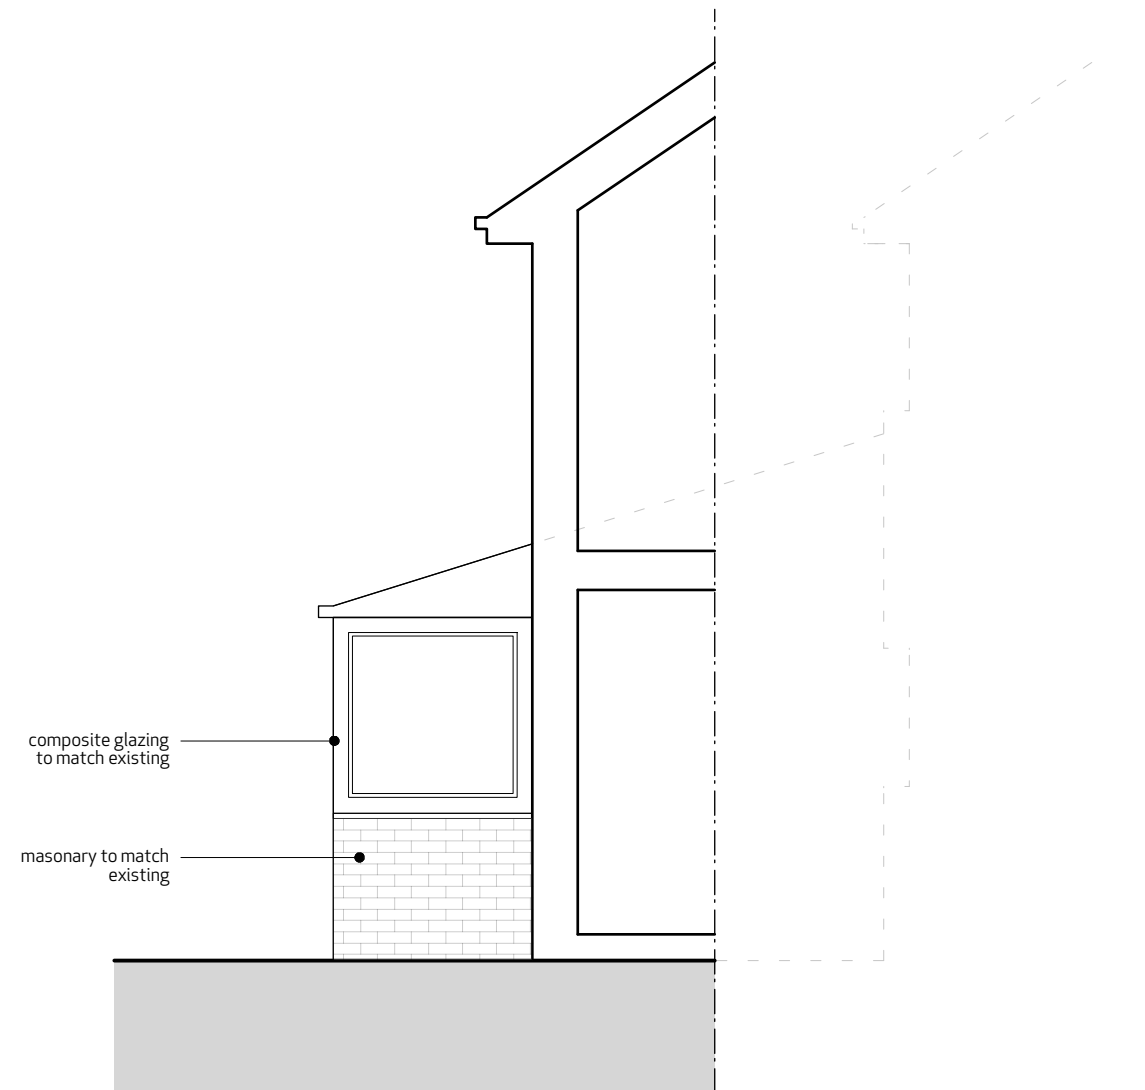

side elevation

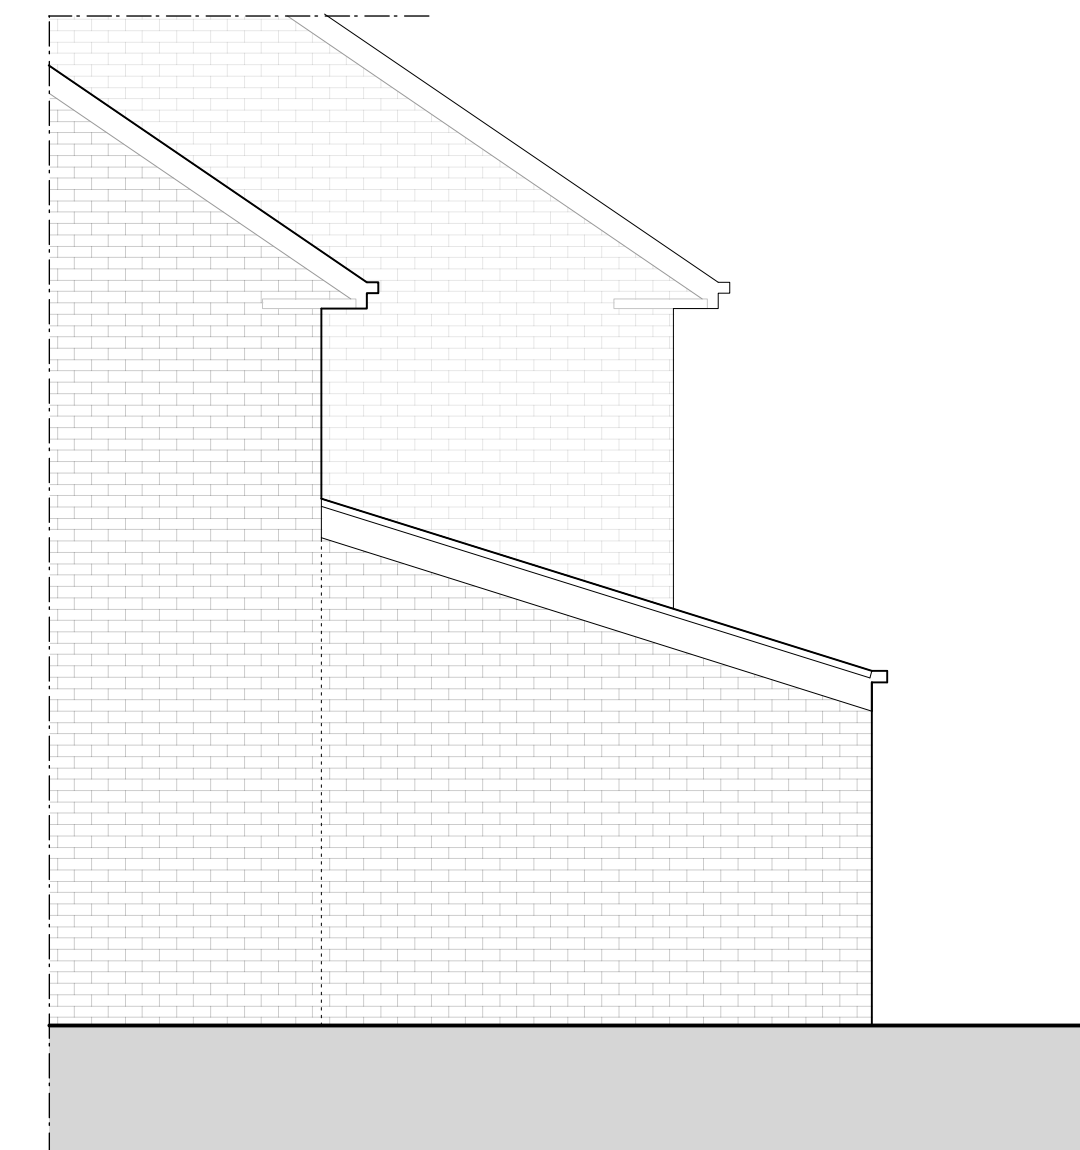

PROPOSED