
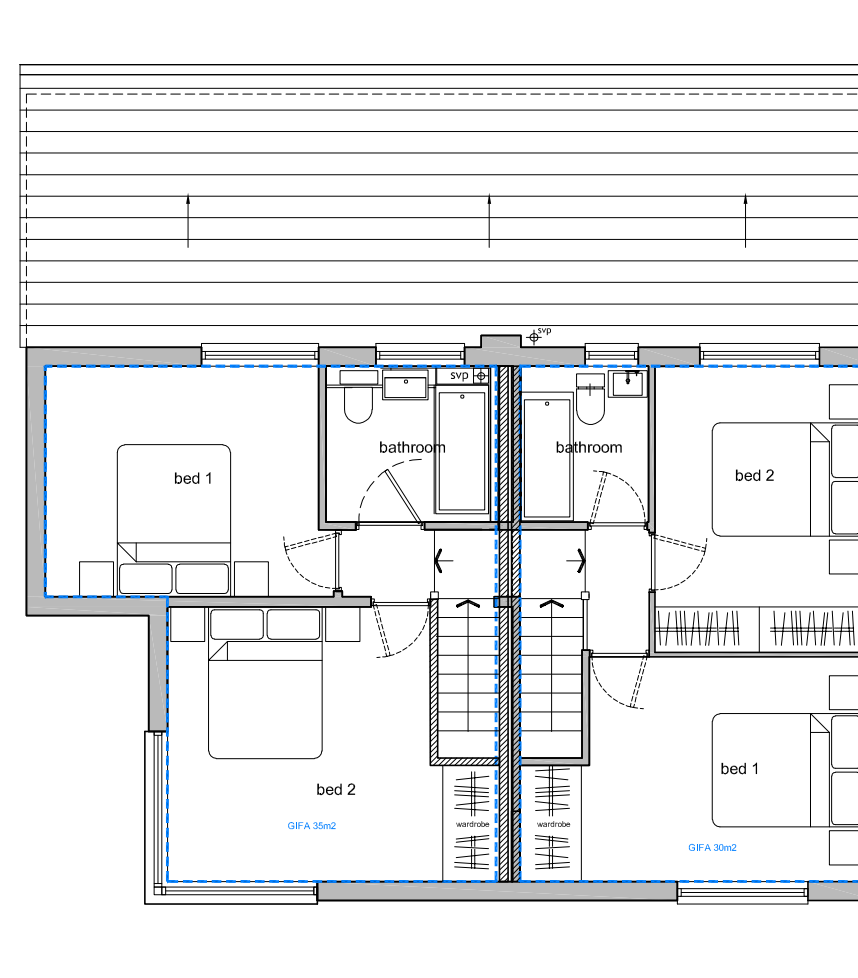


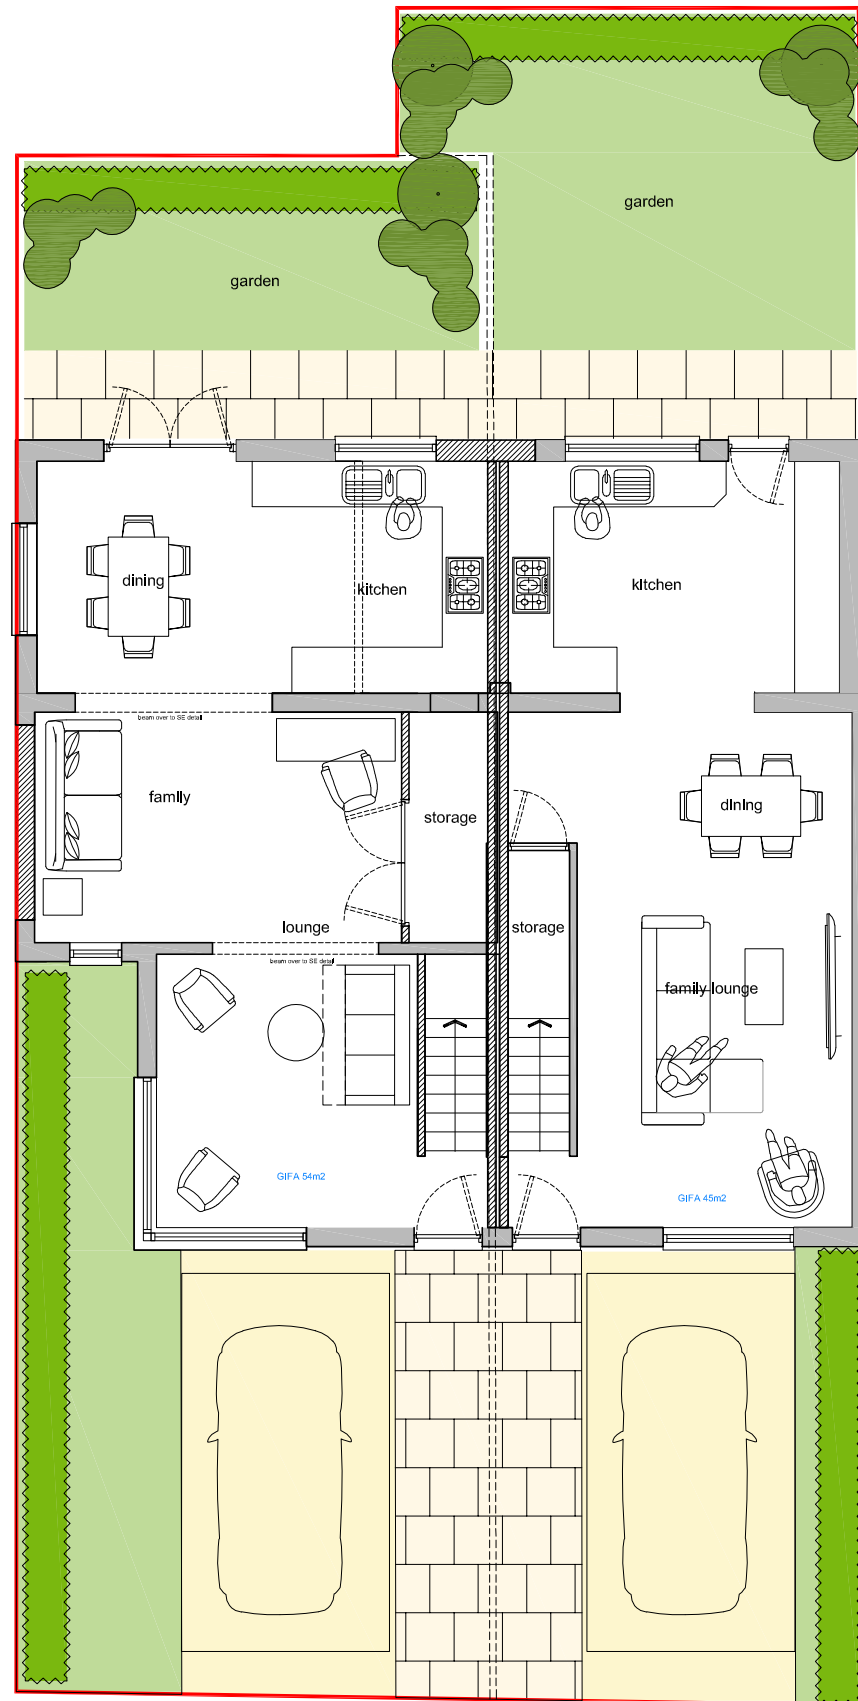

- Existing walls
- Walls removed
- New walls