## Sign 01 - Double Sided Banner With Single Leg (Gold Option B) - Qty 2

Panels are powdercoated.


Size - As shown


Scale 1:20

1:20

400mm 0 400mm 800mm 1200mm 1600mm 2000mm

**TENSION KITS**

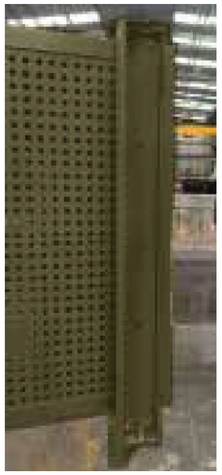

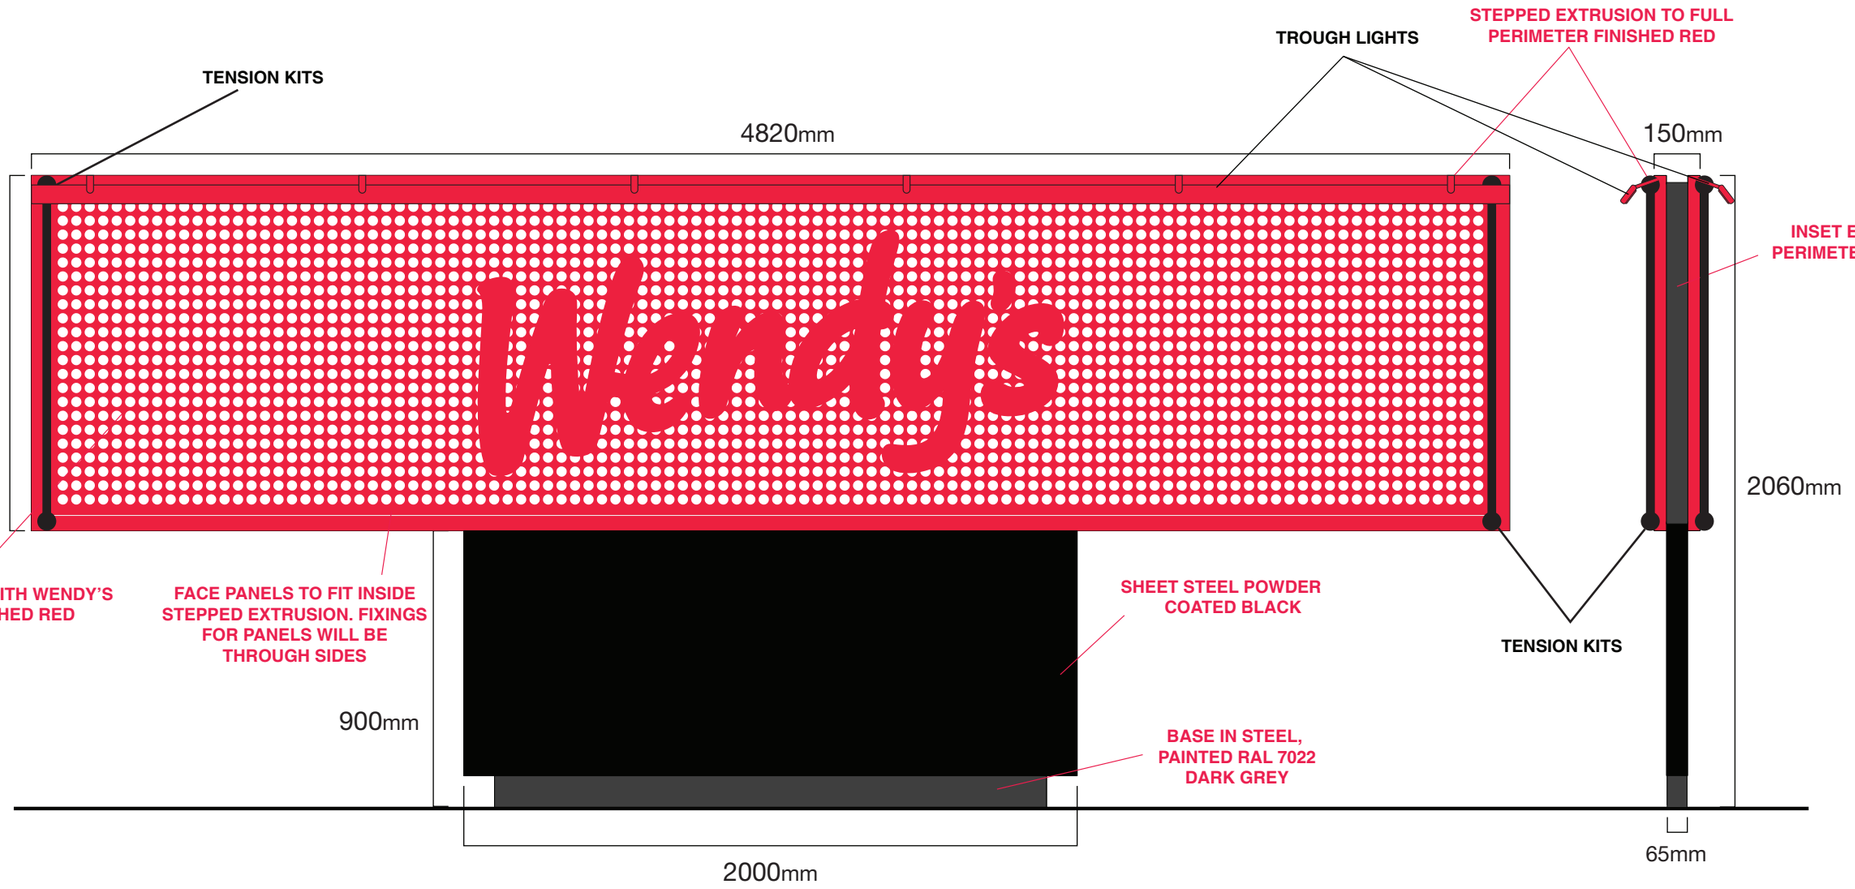


**Site**
Wendy's Liverpool

**Job Number**
XXXX

**Page**
3

**Drawing Location**

**Scale**
as shown @ A3

**Issue / Rev**
Issue 04

**Drawn by**
JS

**Checked by**

**Sales Rep**

**Date**
28/10/2025


BUTTERFIELD SIGNS LTD
174 Sunbridge Rd
Bradford
West Yorkshire
BD1 2RZ
Tel: 01274 722244
Fax: 01274 848996
Web: www.butterfieldsigns.co.uk



This document is the property of Butterfield Signs Ltd who own the copyright therein. The information in this document is given in confidence and without the written consent of Butterfield Signs Ltd, given by contract or otherwise the document must not be copied, reprinted or reproduced in any material form either wholly or in part nor must the contents of the document or any method of technique available there from be disclosed to any third party.