


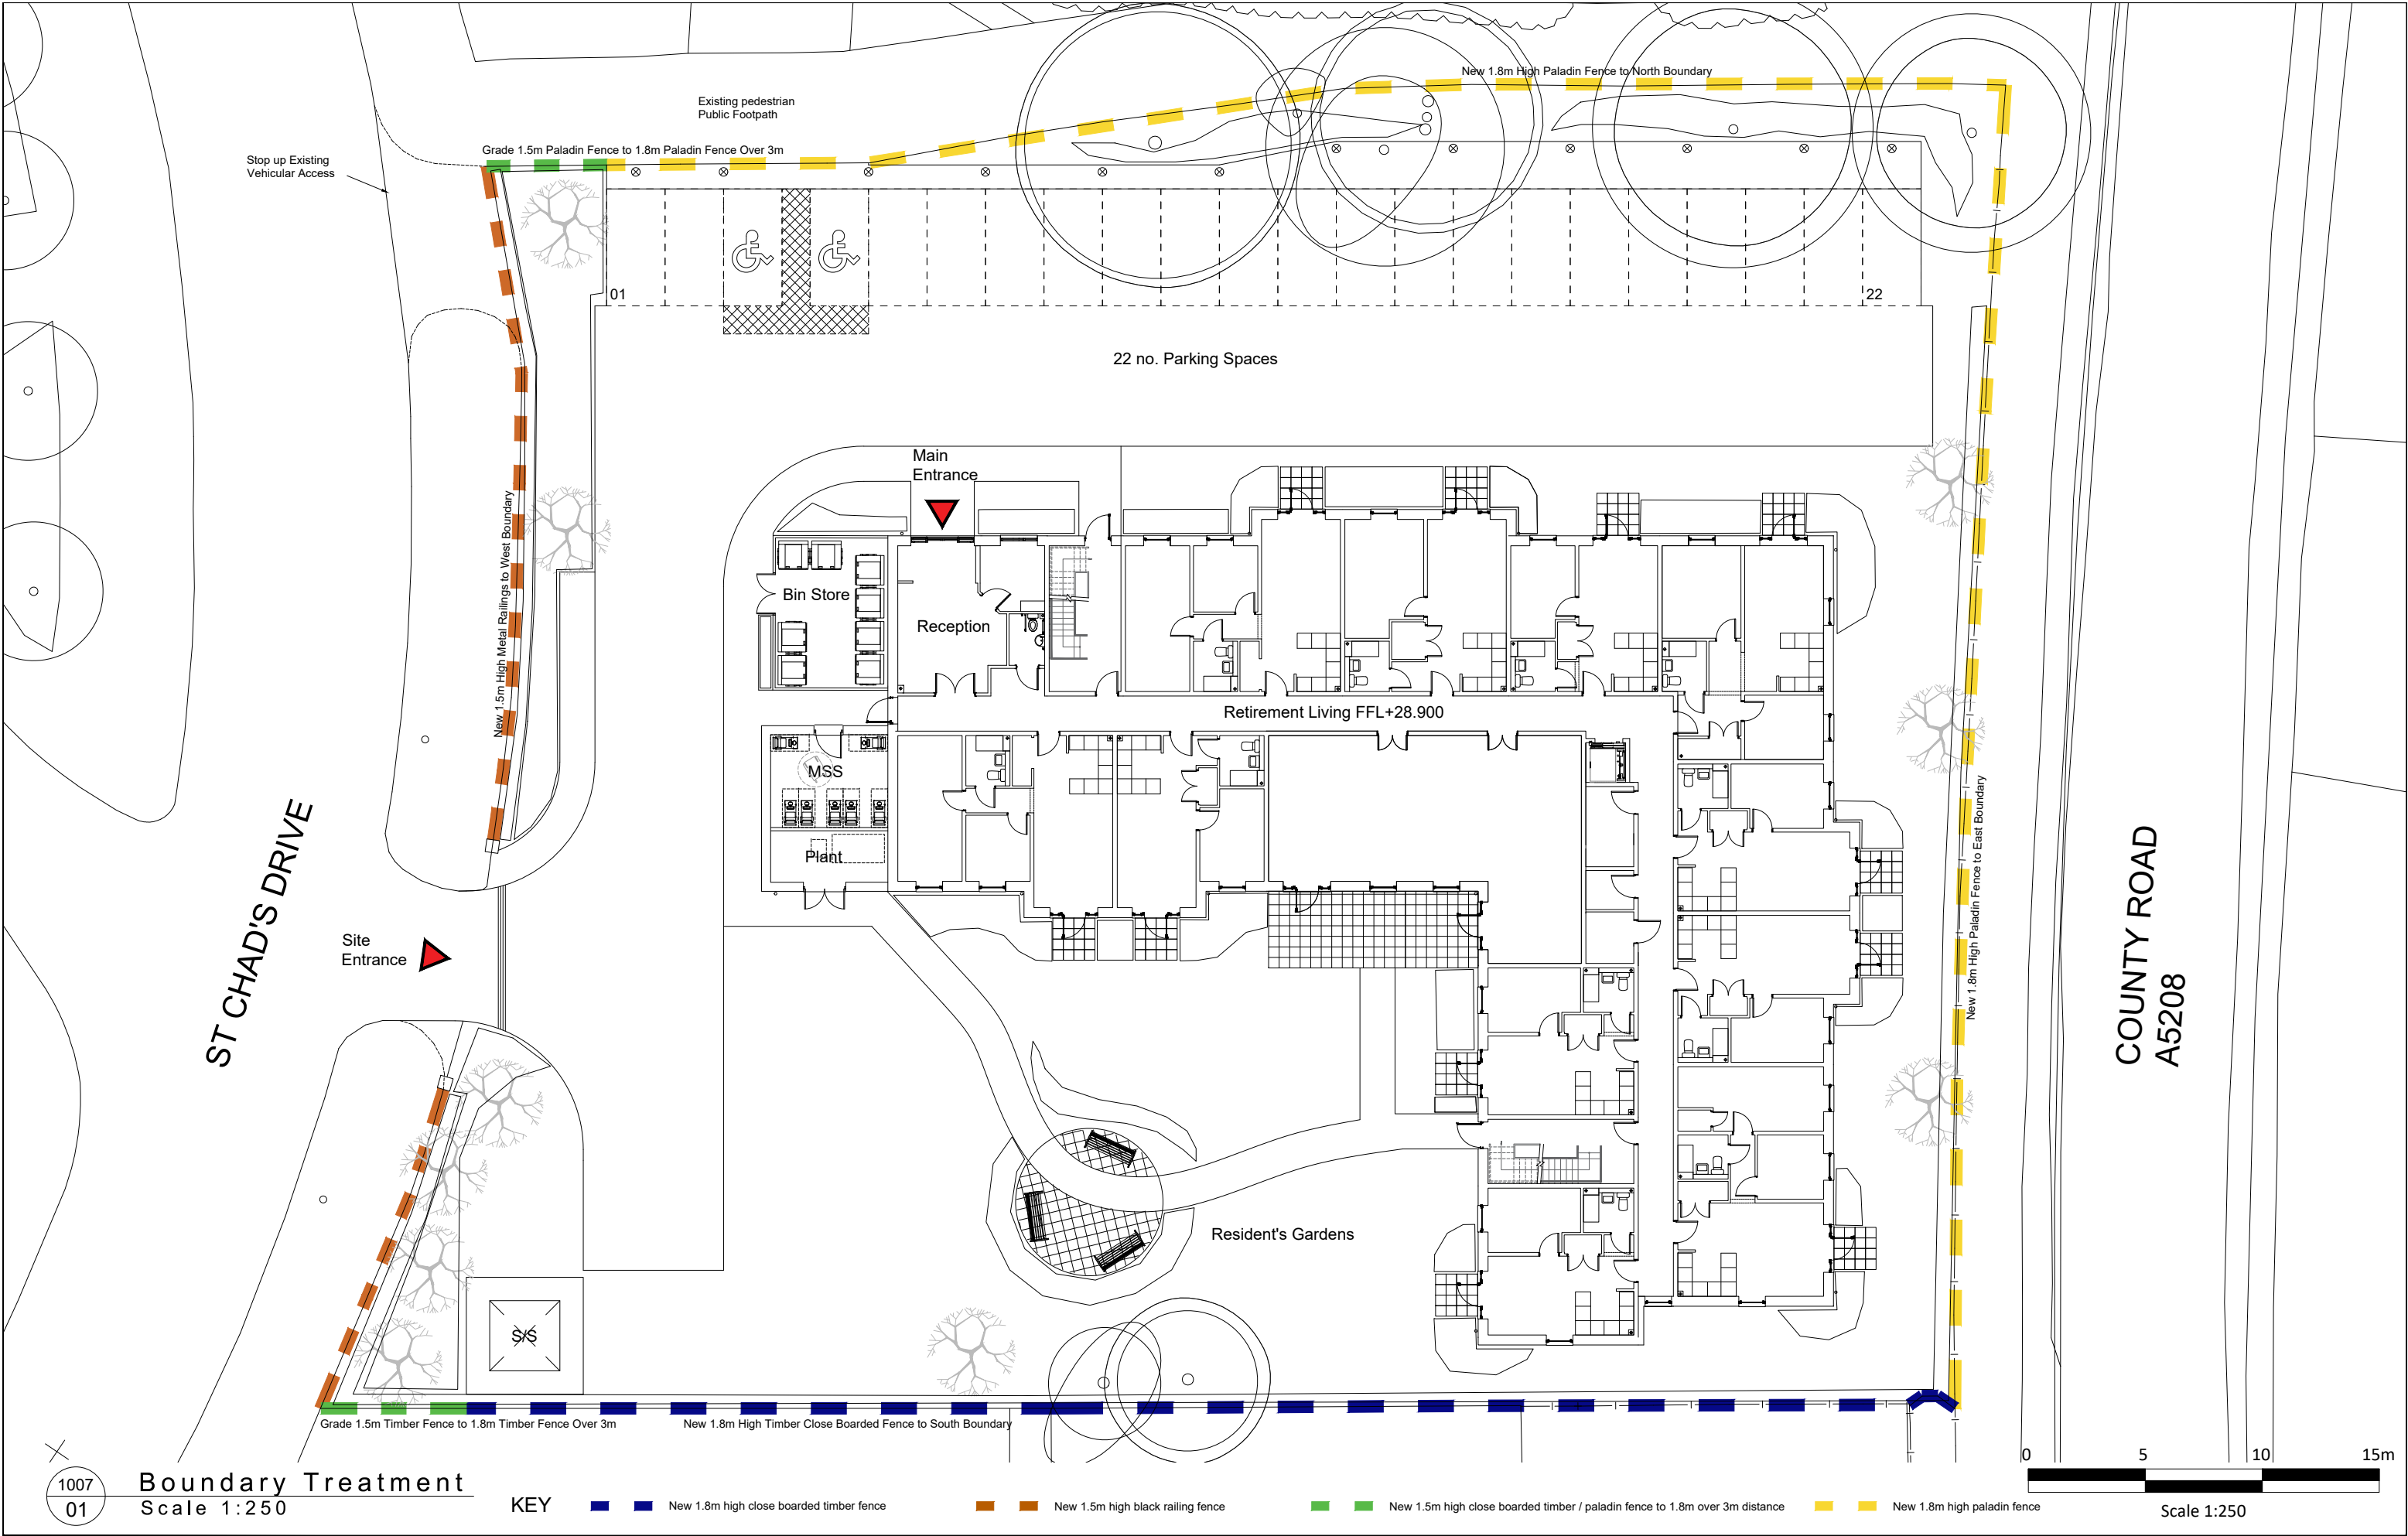

1007
01

Boundary Treatment
Scale 1:250

KEY

■ New 1.8m high close boarded timber fence

■ New 1.5m high black railing fence

■ New 1.5m high close boarded timber / paladin fence to 1.8m over 3m distance

■ New 1.8m high paladin fence

Scale 1:250

- Notes:
- All drawings are subject to Planning and Building Control consent.
 - The details shown are for design intent purposes only and are subject to further design development with suppliers and sub-contractors
 - Proposals subject to consultation and approval from Local Authority Building Control or an Approved Inspector
 - All setting out dimensions should be checked on-site prior to construction and any discrepancies and/or omissions should be reported to the Architect immediately



Rev. Date Details

Drawn Chkd

P3 22.02.24 Boundary treatment amended, trees added MP MP
P2 14.12.23 Paladin fence replacing timber on east boundary MP MP

Rev. Date Details

Drawn Chkd

Drawn By: MP
Date: 17.11.23
Checked By: MA
Date: 17.11.23
Project No: 23046
Scale: 1:250 @A3
Dwg No: 1007
Rev: P3

Issued for: **PLANNING ISSUE**
Project/Client: Project Evolve RL
Scheme, St Chad's Drive
Kirkby, McCarthy Stone
Drawing: Boundary Treatment

BrightSPACE
architects

27 Glasshouse Studios, Fryern Court Road, Fordingbridge, Hampshire, SP6 1GX
T: (01425) 655806
© Brightspace Architects Ltd. Contractors must work only to figured dimensions which are to be checked on site.
Registered Office - 27 Glasshouse Studios, Fryern Court Road, Fordingbridge, Hants, SP6 1GX Registered Number - 0799908