
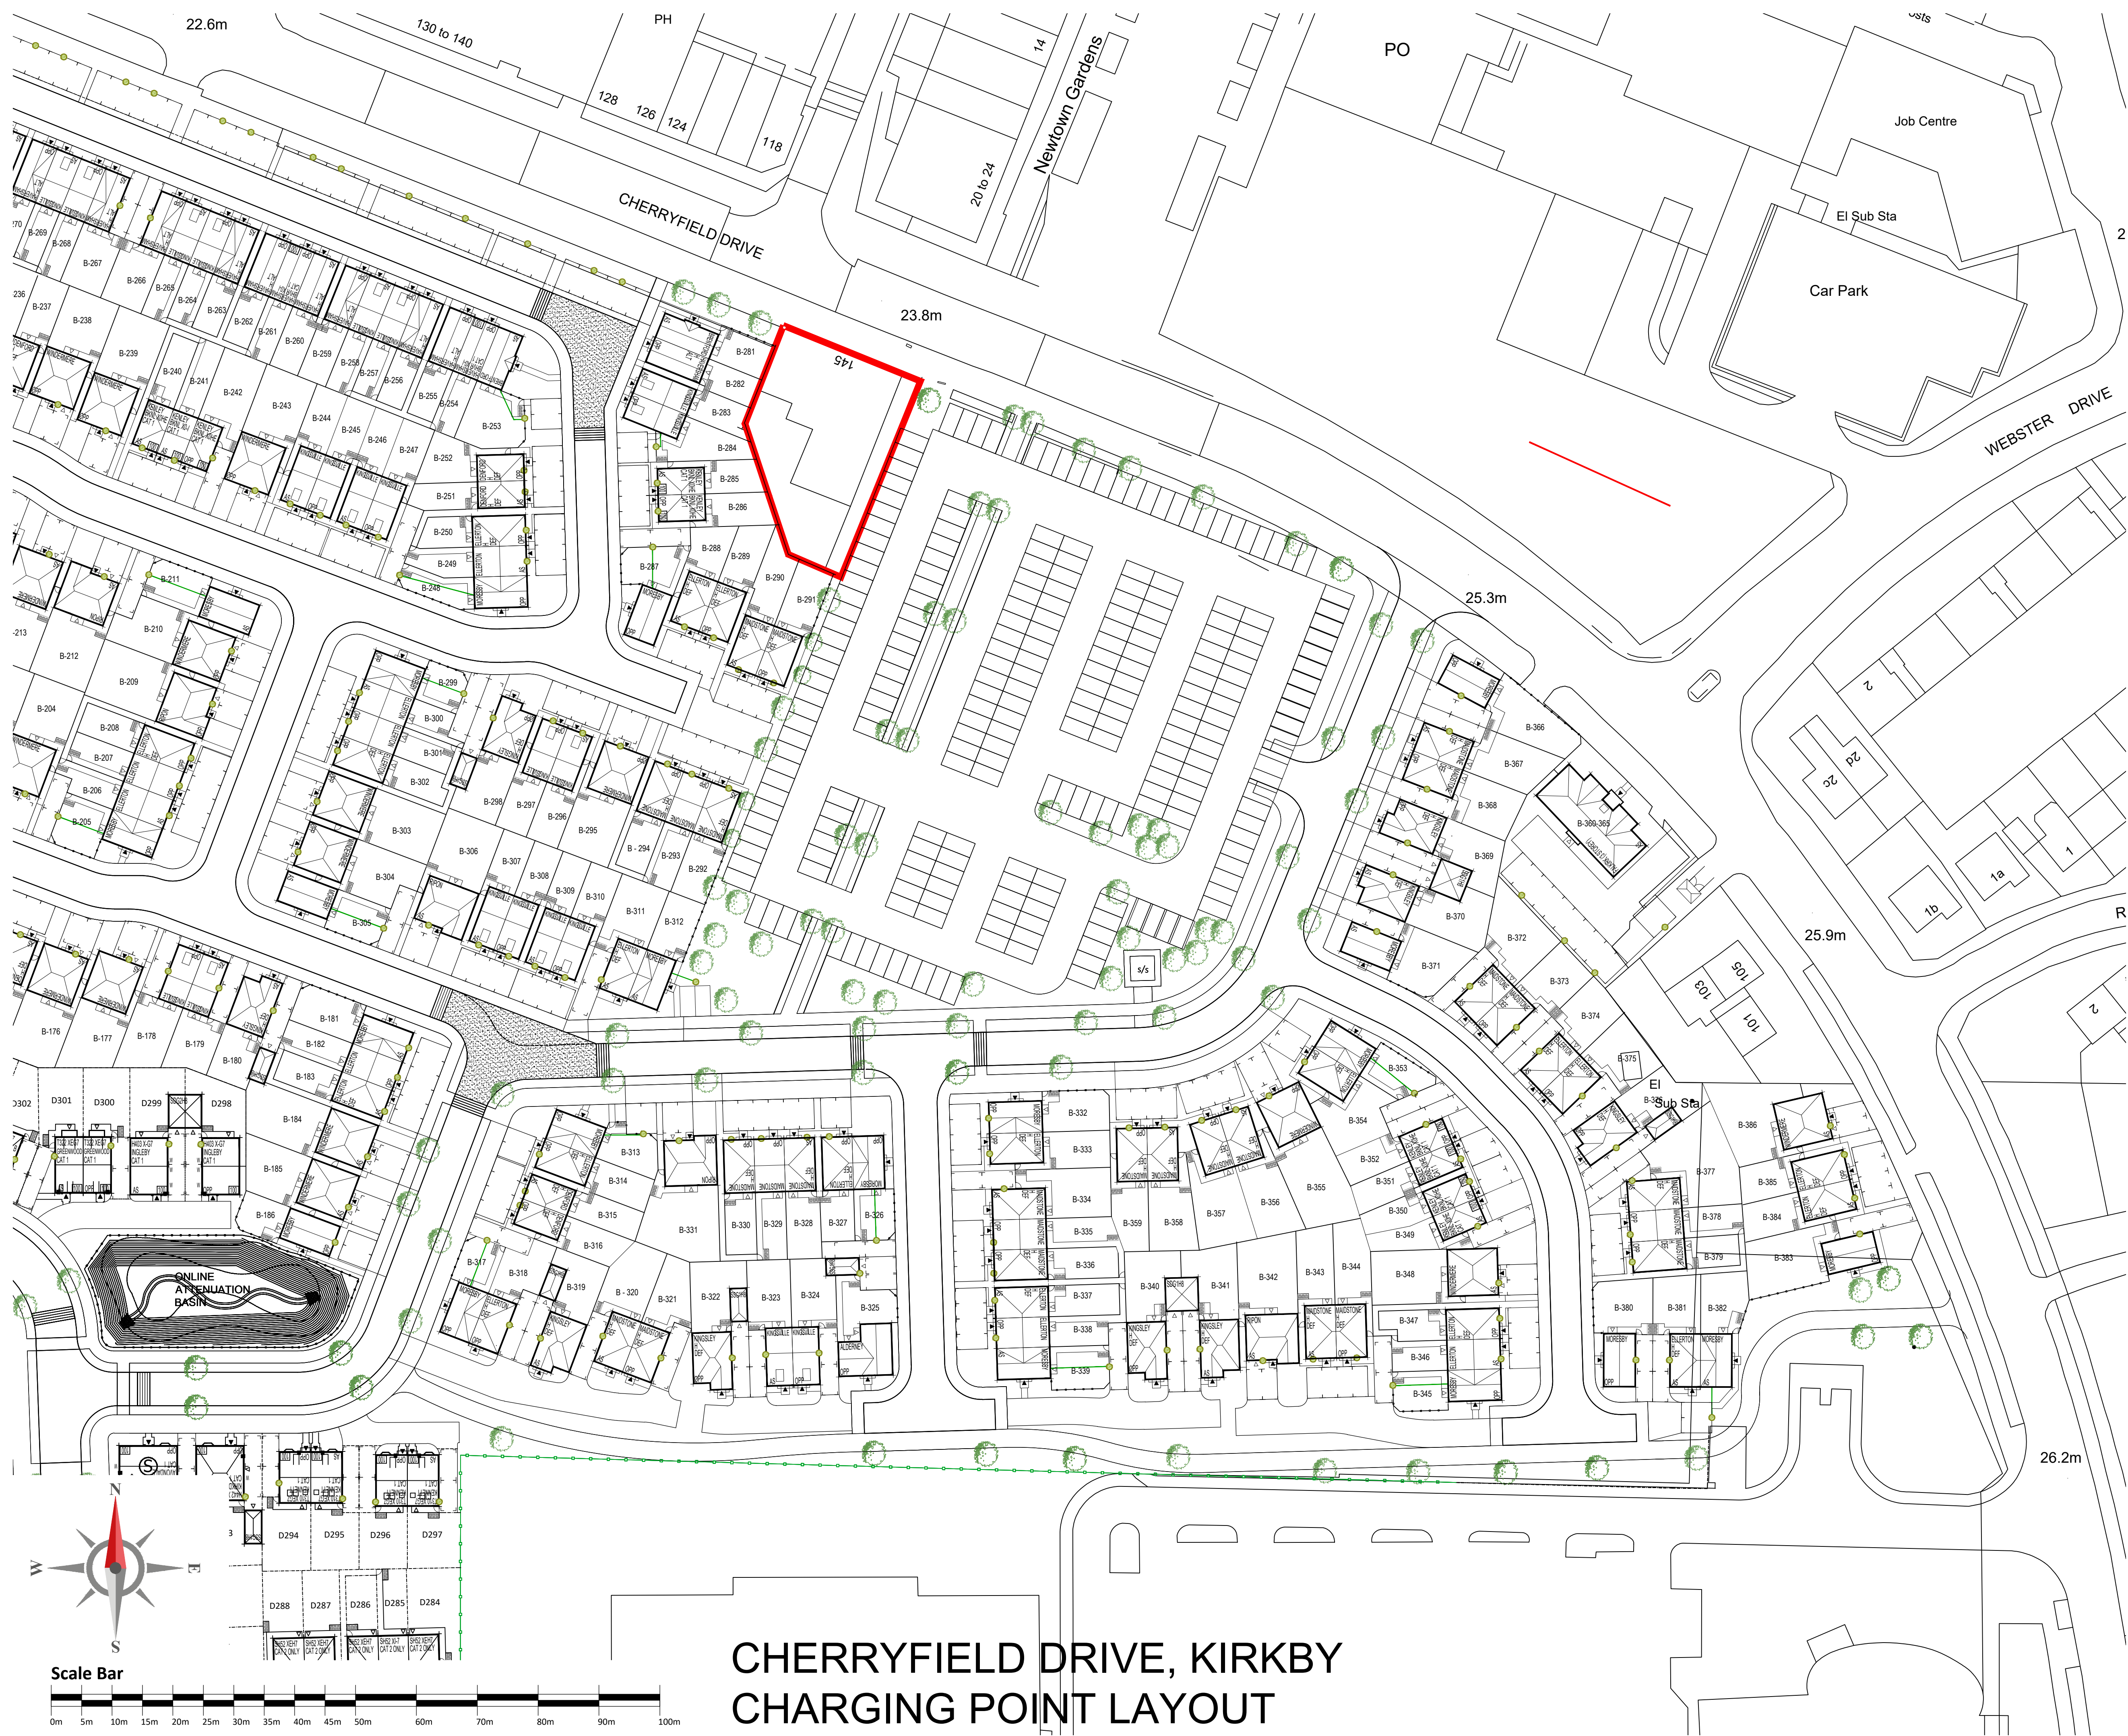


Warning to House Purchasers

Buyers are warned that this is a working drawing and the contents of this drawing may be subject to change during the project. The layout, form, and dimensions specified are included for general guidance only. Finishes or features shown may alter in respect of individual properties. Whilst we make every effort to ensure our drawings are up to date there may from time to time be an unavoidable delay in updating these due to changes in regulations and/or re-planning. Purchasers are advised to check with Sales Adviser whether any alterations have been made to this drawing. The contents of this drawing do not constitute a contract, part of any contract or warranty unless specifically incorporated into the contract. They should not be relied upon for the purposes of entering into a contract to purchase any property.

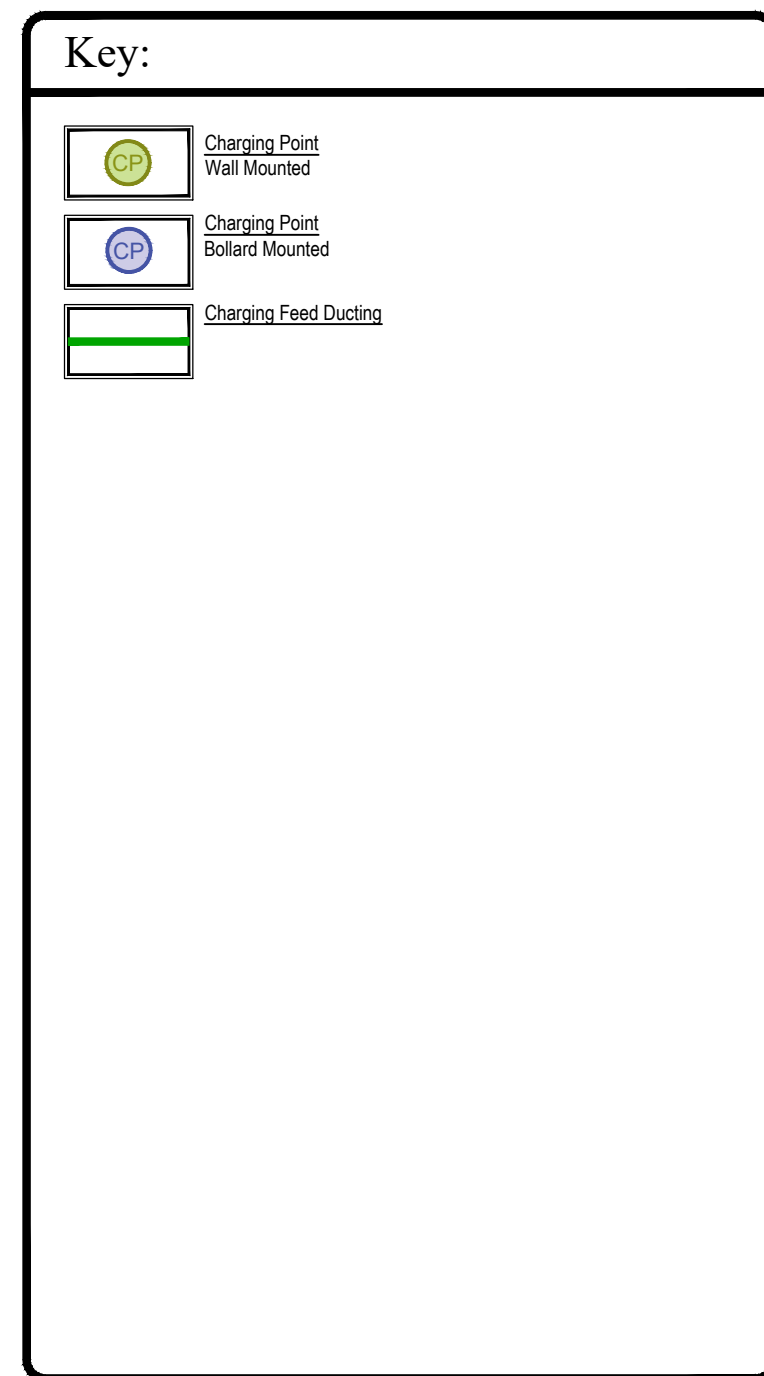

01	Updated layout to latest revision	13.03.24	JSM
Revision	Description	Date	Design B

Project: Cherryfield Drive, Kirkby					
Description: Electric Vehicle Charging Point Layout Sheet 3 of 3 (Barratt)					
Design By: GUD		Date: 09.10.23		Revision: 01	
Project HXXXX - BAH -		Functional XX		Spatial Form Discipline Number XX - SP - CS - 021101	

